FED. ROAD DIV. No.	STATE	F A PROJECT NO.	FISCAL YEAR	SHEET No.
3	FLA.			1

Book Number 1014889
1014981

TABLE OF OWNERSHIP

PARCEL NO	NAME	AREA TAKEN	REMAINDERS RIGHT	REMAINDERS LEFT	COMMENTS
700.1	Charles S. Whitehouse, et al	0.81 Ac.	–	115.86 Ac.	Temp. Detour Esmt.

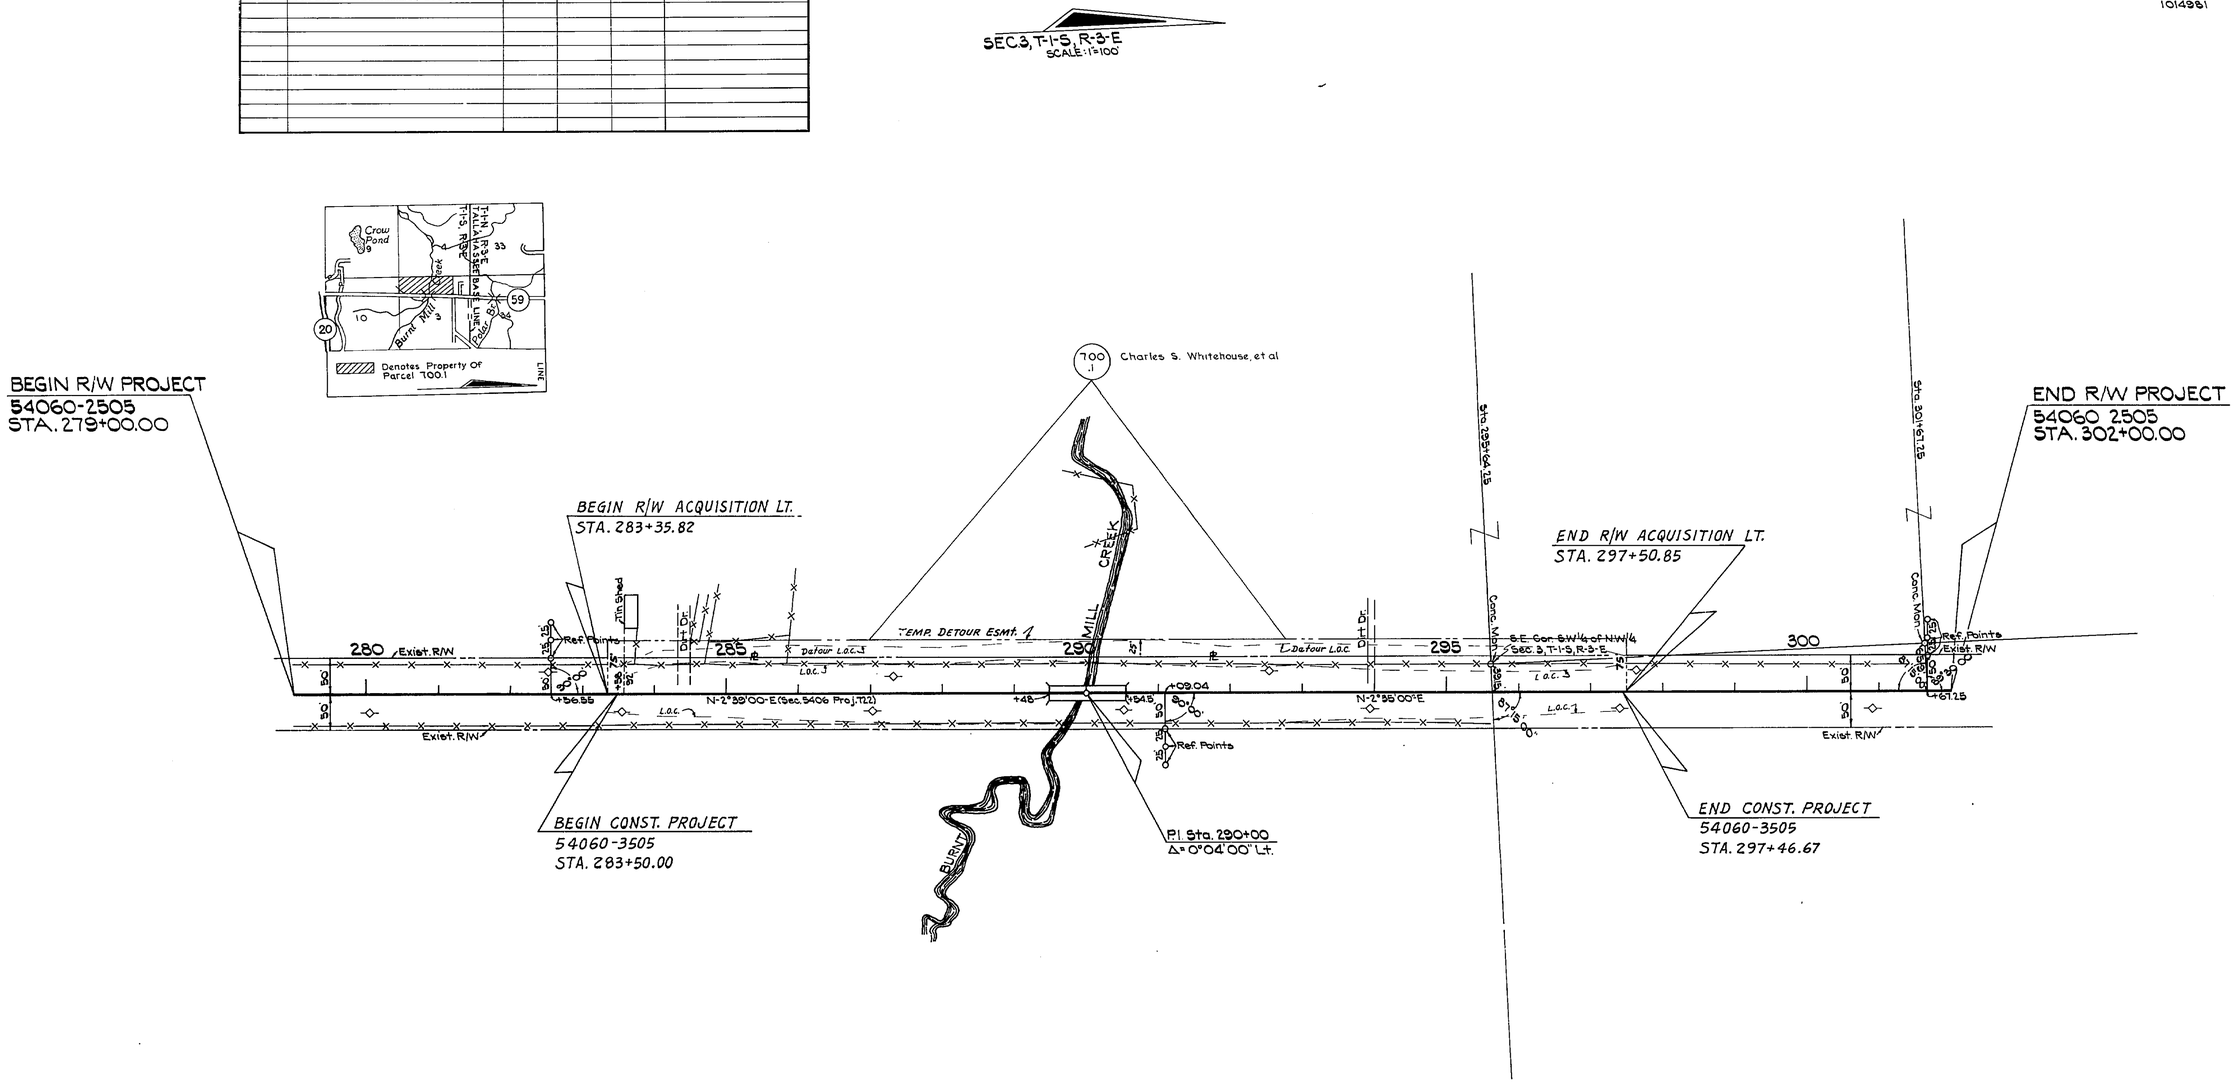

B.I. No. 315209

STATE OF FLORIDA
DEPARTMENT OF TRANSPORTATION

RIGHT OF WAY MAP

STATE ROAD No. 59 JEFFERSON COUNTY

	BY	DATE	APPROVED BY	DATE
DRAWN			E. W. Lee	3-2-78
TRACED	I. Carter	5-27-77	DISTRICT ENGINEER	
CHECKED	P. Cook	11-7-77	[signature]	3-14-78
COMPARED			ENGINEER OF RIGHT OF WAY	
INDEXED			STATE HIGHWAY ENGINEER	

SECTION 54060-2505 SHEET 1 OF 1

UTILITY OWNERS
POWER: Florida Power Company

REVISION	BY	DATE

BRIDGE NO. 540020 ON BURNT MILL CREEK