FED. ROAD DIST. No.	STATE	FED. AID PROJ. No.	FISCAL YEAR	SHEET NO.	TOTAL SHEETS
8	FLA.	821	1937	1	3

Book № 14114
" " 14116
" " 14117

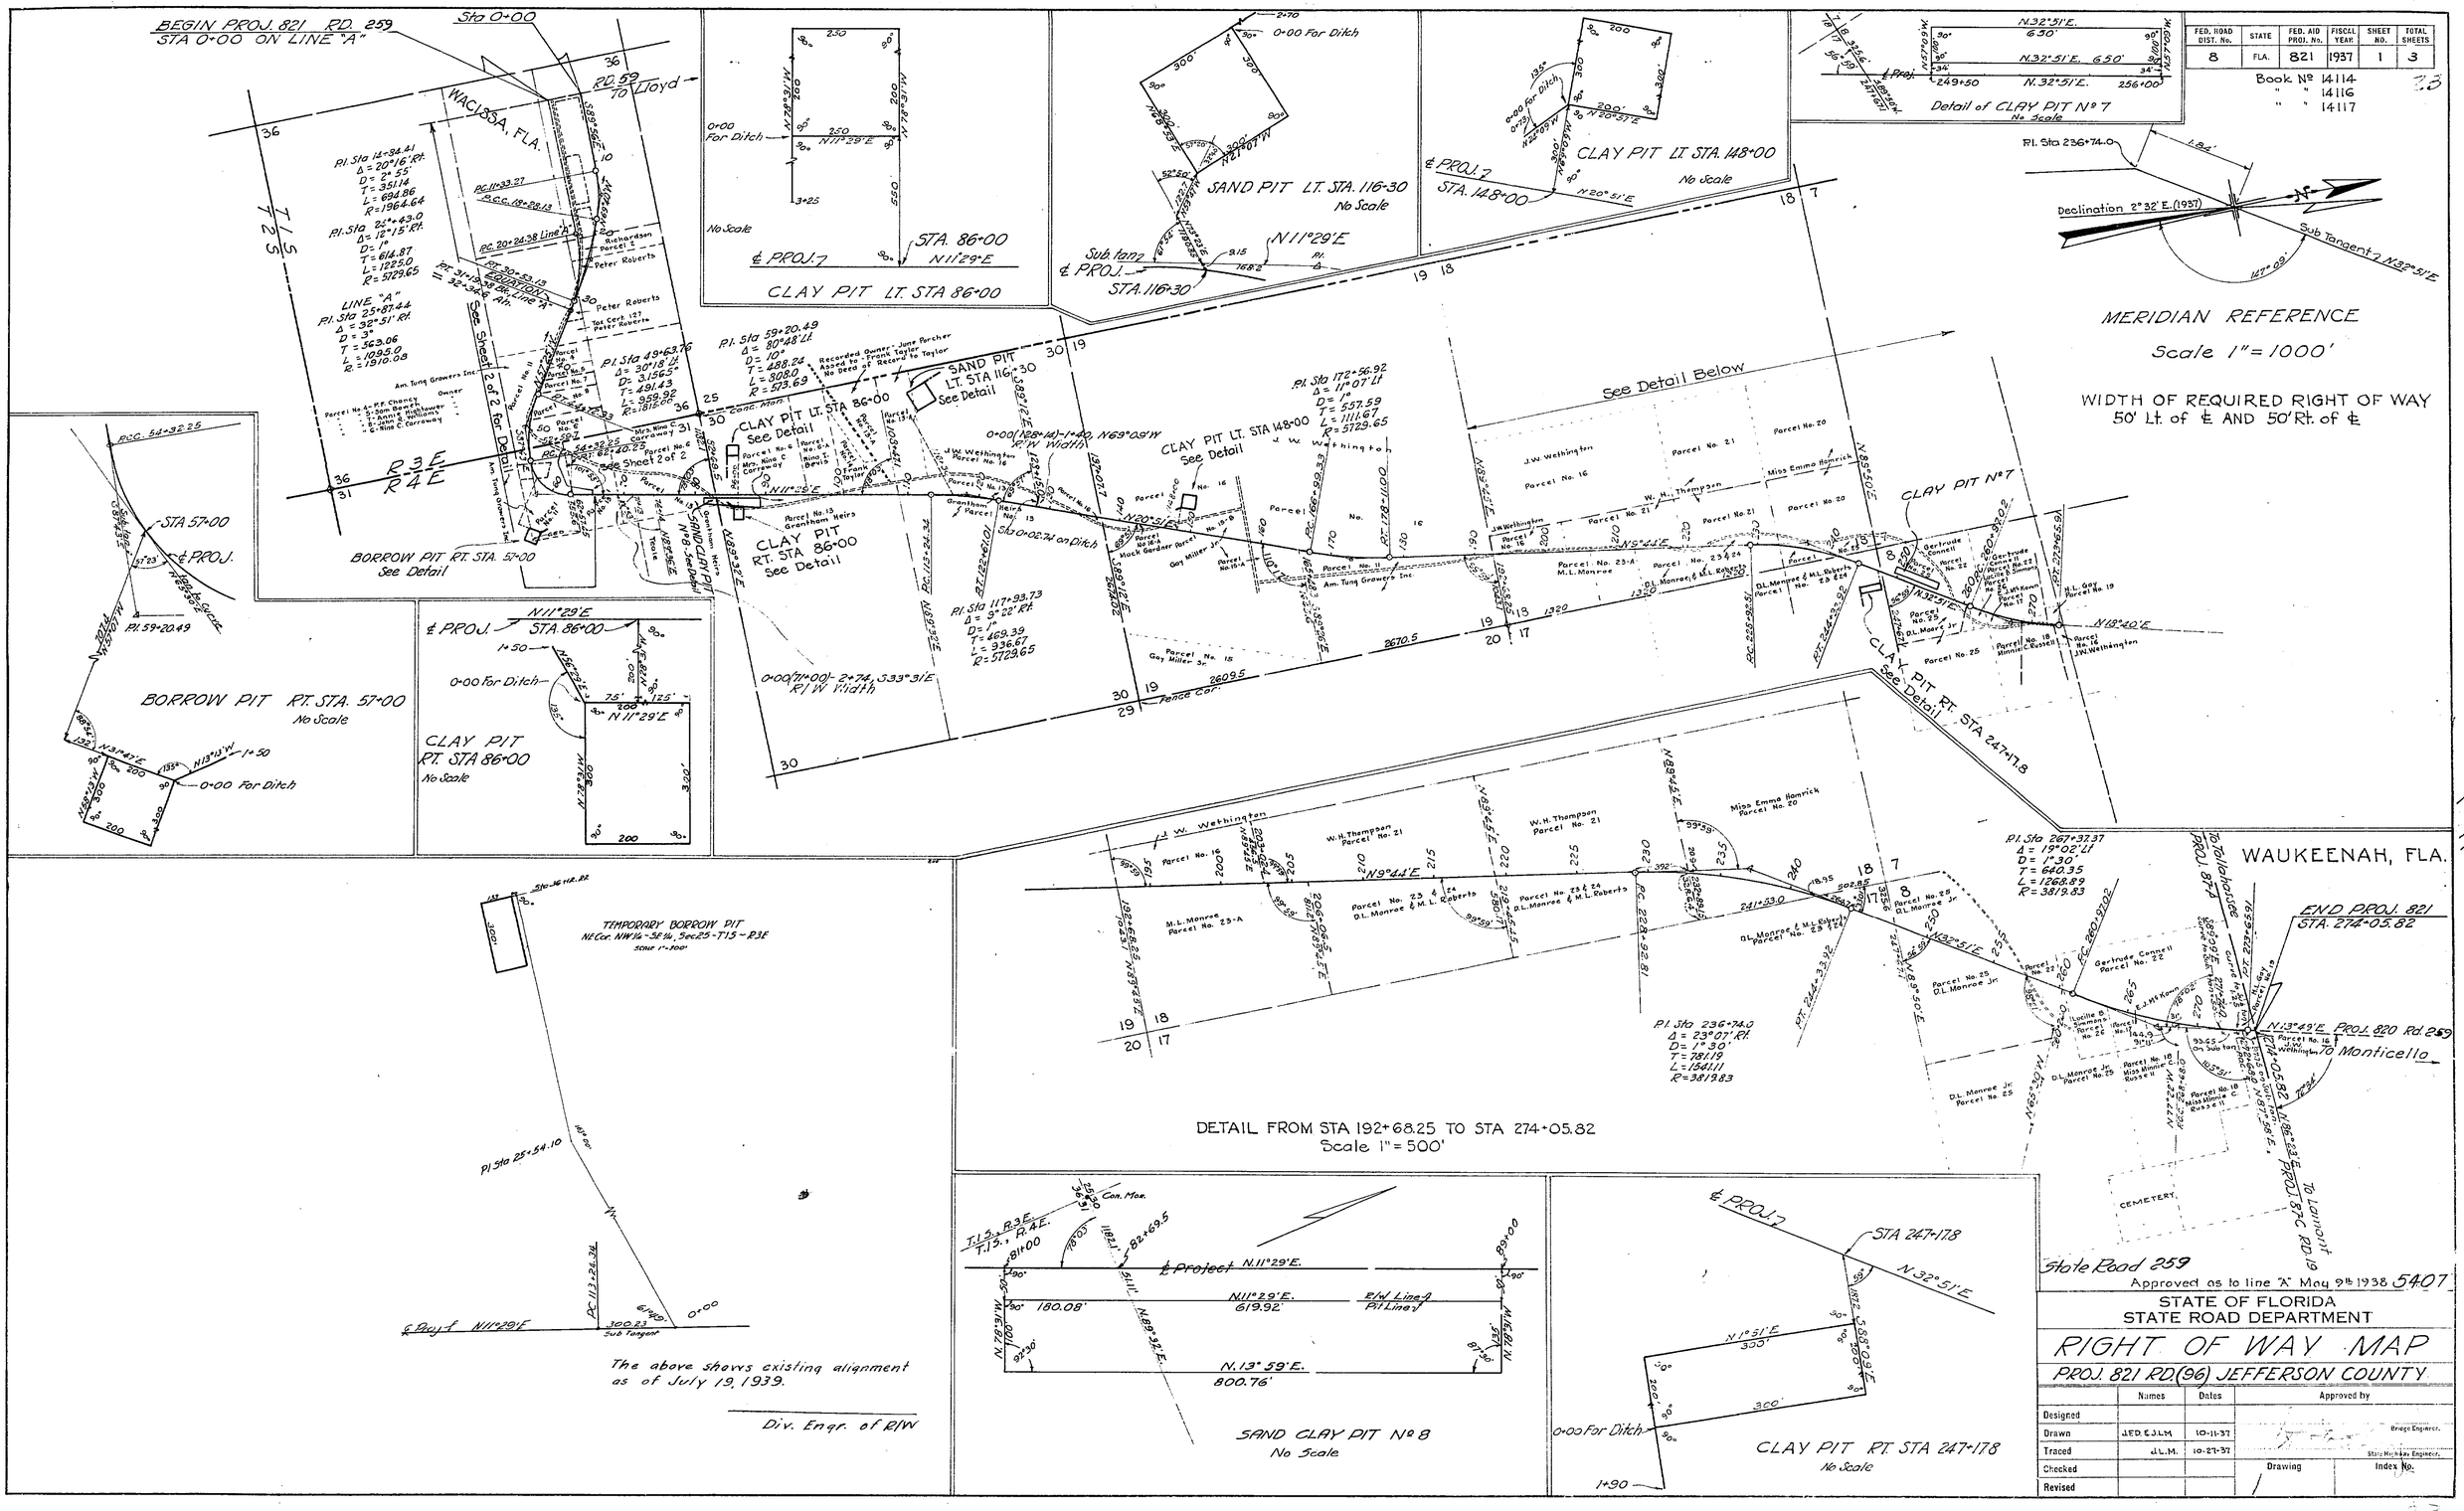

Approved as to line "A" May 9th 1938 5407

STATE OF FLORIDA
STATE ROAD DEPARTMENT

RIGHT OF WAY MAP

PROJ. 821 RD.(96) JEFFERSON COUNTY

	Names	Dates	Approved by
Designed			
Drawn	J.E.D. & J.L.M.	10-11-37	Bridge Engineer.
Traced	J.L.M.	10-27-37	State Highway Engineer.
Checked			Drawing / Index No.
Revised			

FED. ROAD DIST. No.	STATE	FED. AID PROJ. No.	FISCAL YEAR	SHEET NO.	TOTAL SHEETS
8	FLA.	821	1937	2	3

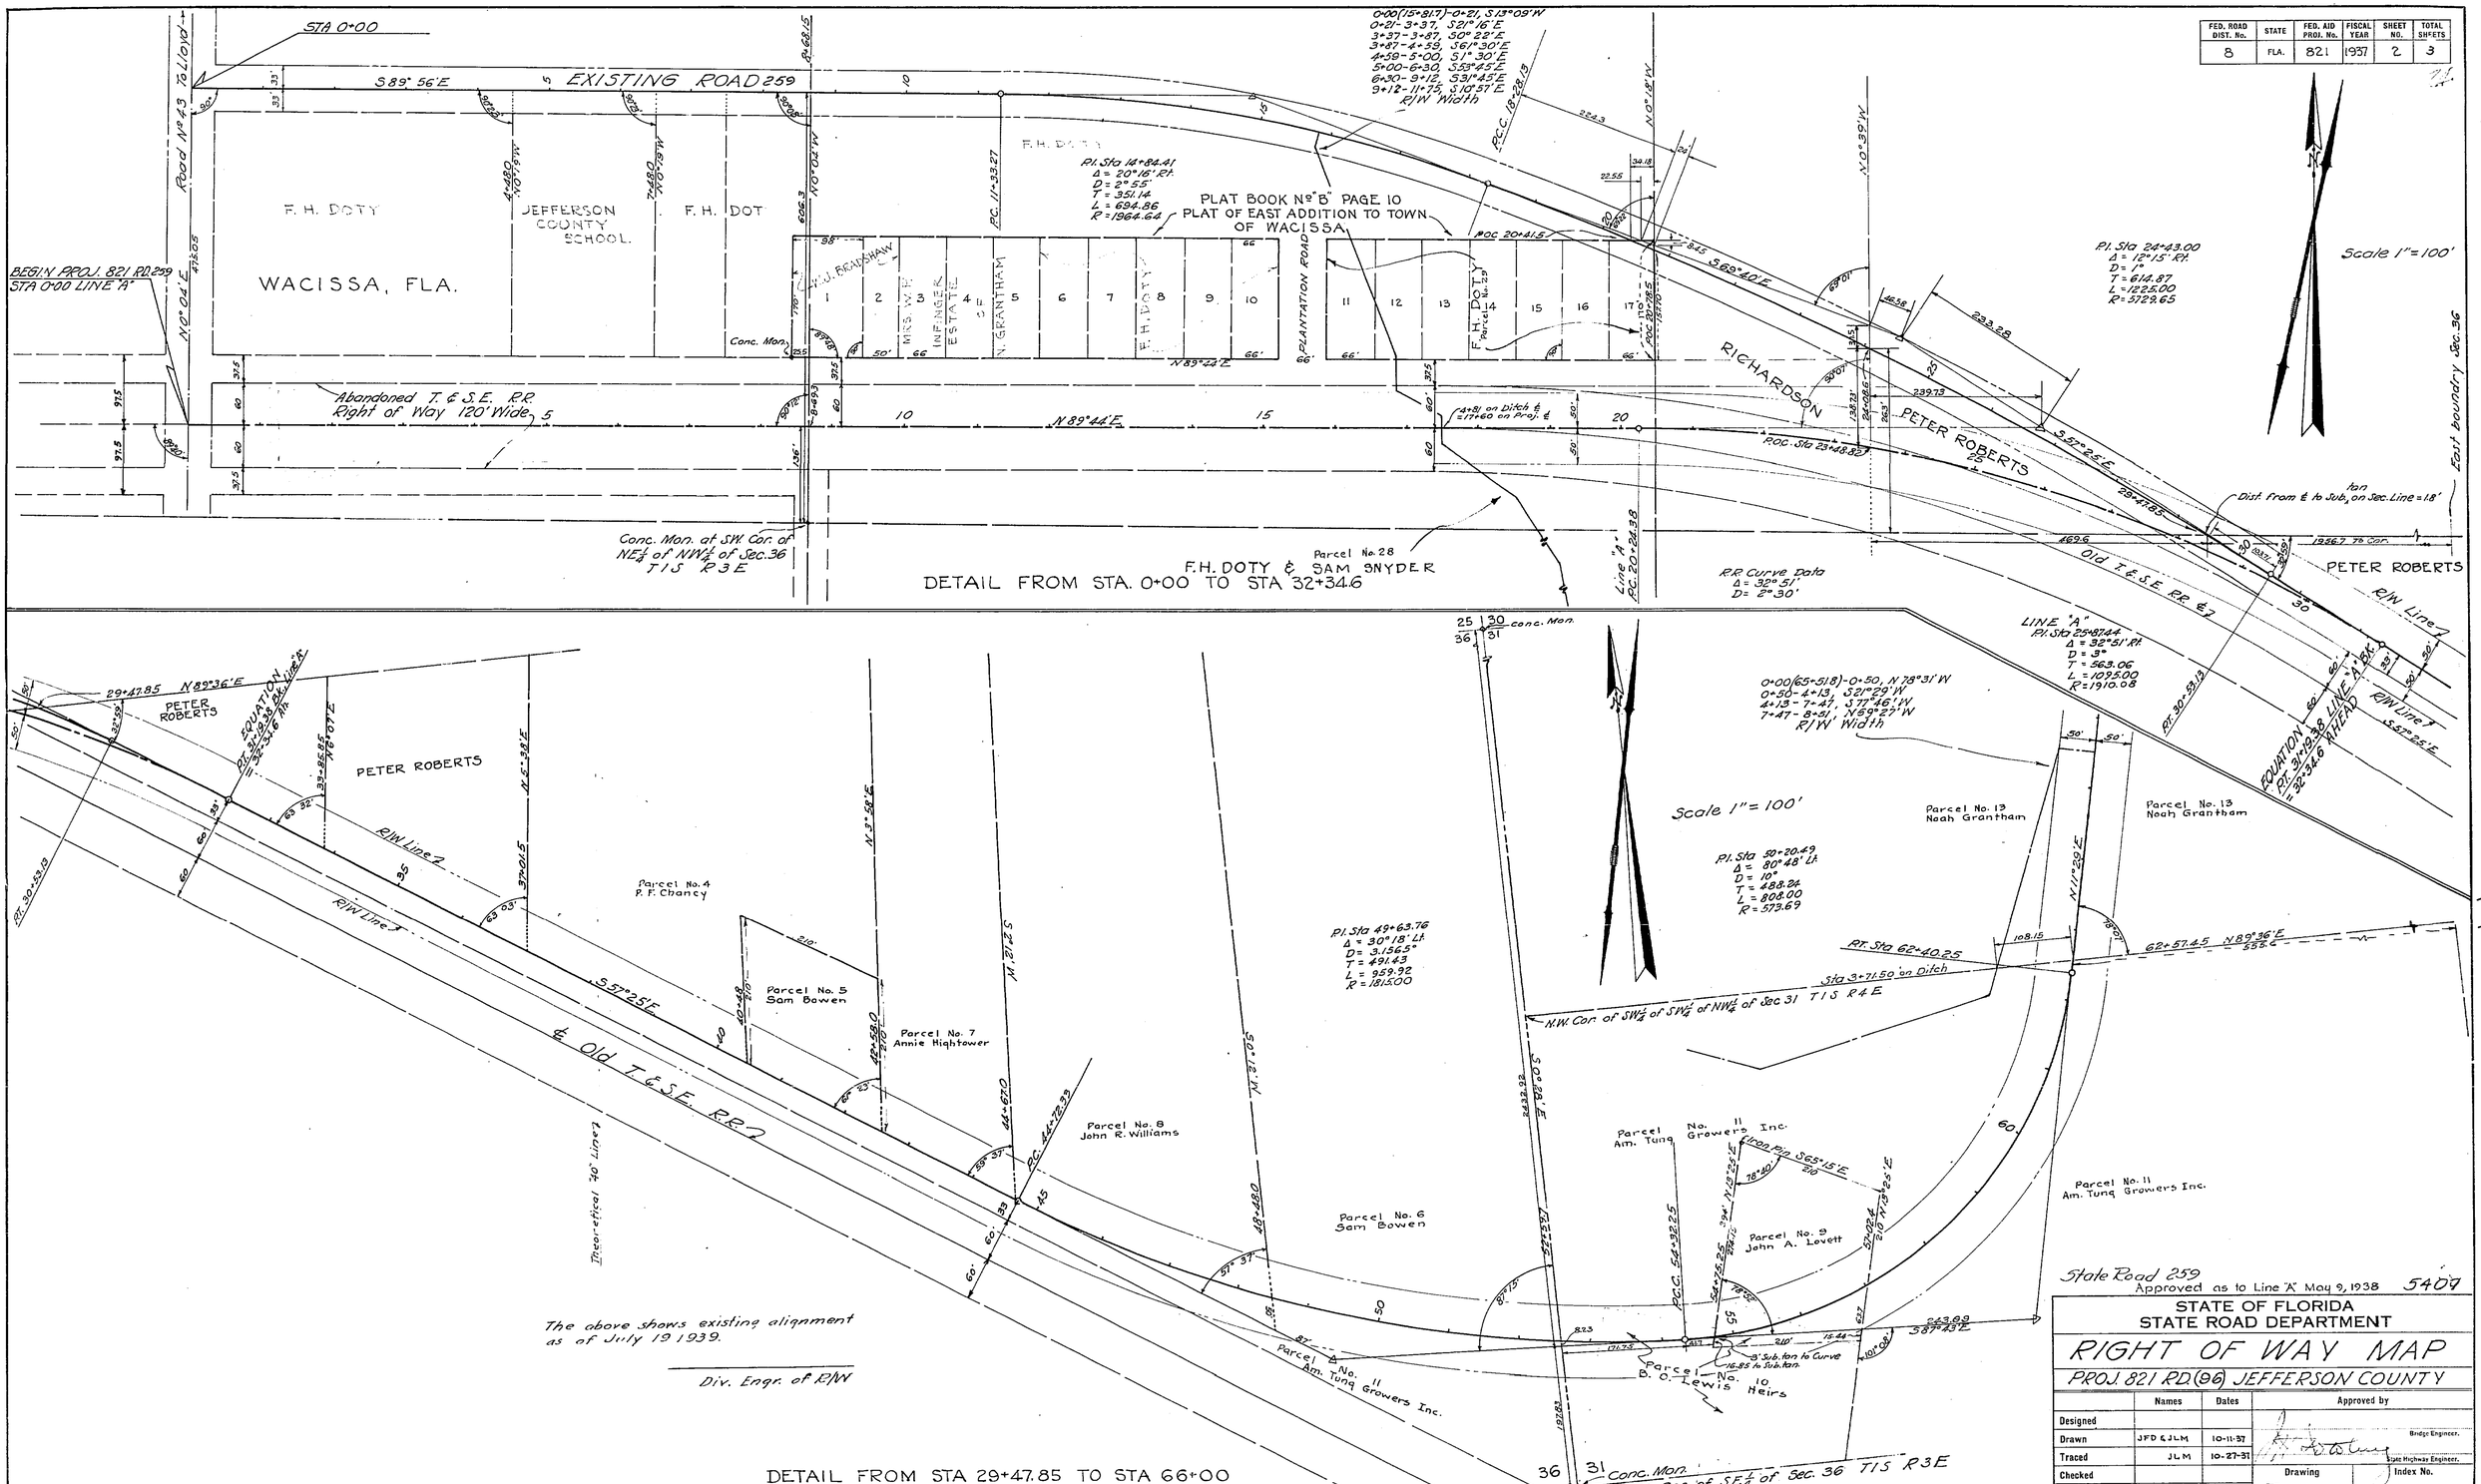

State Road 259
Approved as to Line "A" May 9, 1938 5407

STATE OF FLORIDA
STATE ROAD DEPARTMENT

RIGHT OF WAY MAP

PROJ. 821 RD. (96) JEFFERSON COUNTY

	Names	Dates	Approved by
Designed			
Drawn	JFD & JLM	10-11-37	Bridge Engineer.
Traced	JLM	10-27-37	State Highway Engineer.
Checked			Drawing / Index No.
Revised			2