FED. ROAD DIST. No.	STATE	Job FED. AID PROJ. No.	FISCAL YEAR	SHEET NO.	TOTAL SHEETS
8	FLA.	5409-	45	1	1

TABULATION OF DEEDS IN FILE

SRD NO.	GRANTOR	INSTRUMENT	DATE OF EXEC.	RECORDED BOOK	RECORDED PAGE	CLERKS NO.	REMARKS
1	Cenia Groom et vir	Q.C. Deed	12-19-45	CCC	291	1952	R/W
2	Noah H. Connell, et ux	"	12-19-45	CCC	292	1953	"
3	W. S. Key et ux	"	12-19-45	CCC	293	1954	"
4	Cenia Groom et vir	Easement	12-19-45	CCC	303	1955	B.P.
5	" " "	"	12-19-45	CCC	309	1956	Ditch
6	Noah H. Connell et ux	"	12-19-45	CCC	305	1957	"
7	Hunt Oil Co.	Sub Lien	1-3-46	CCC	313	1998	R/W
8	Reconstruction Finance Corp.	" "	2-14-46	"	397	2351	"
9	Void - S. D. Clarke's Letter 3-13-46						
10	Trustees I. I. Fund	Easement	1-29-46	CCC	369	2196	R/W-Ditch
11	Void - not in lease						
12	" " " "						
13	E. H. Groom, et ux	Easement	1-21-46	CCC	332	2052	B.P.
14	H. T. Malloy, widower	"	1-21-46	CCC	333	2053	Ditch
15	Jefferson County	Res. Contr.	2-6-46				
16	E. H. Groom, et ux	Easement	3-7-45	CCC	364	2180	B.P.

SCALE: 1" = 200'

END JOB NO. 5409-
STATION 1068+81.3

BEGIN JOB NO. 5409-
STATION 1007+00

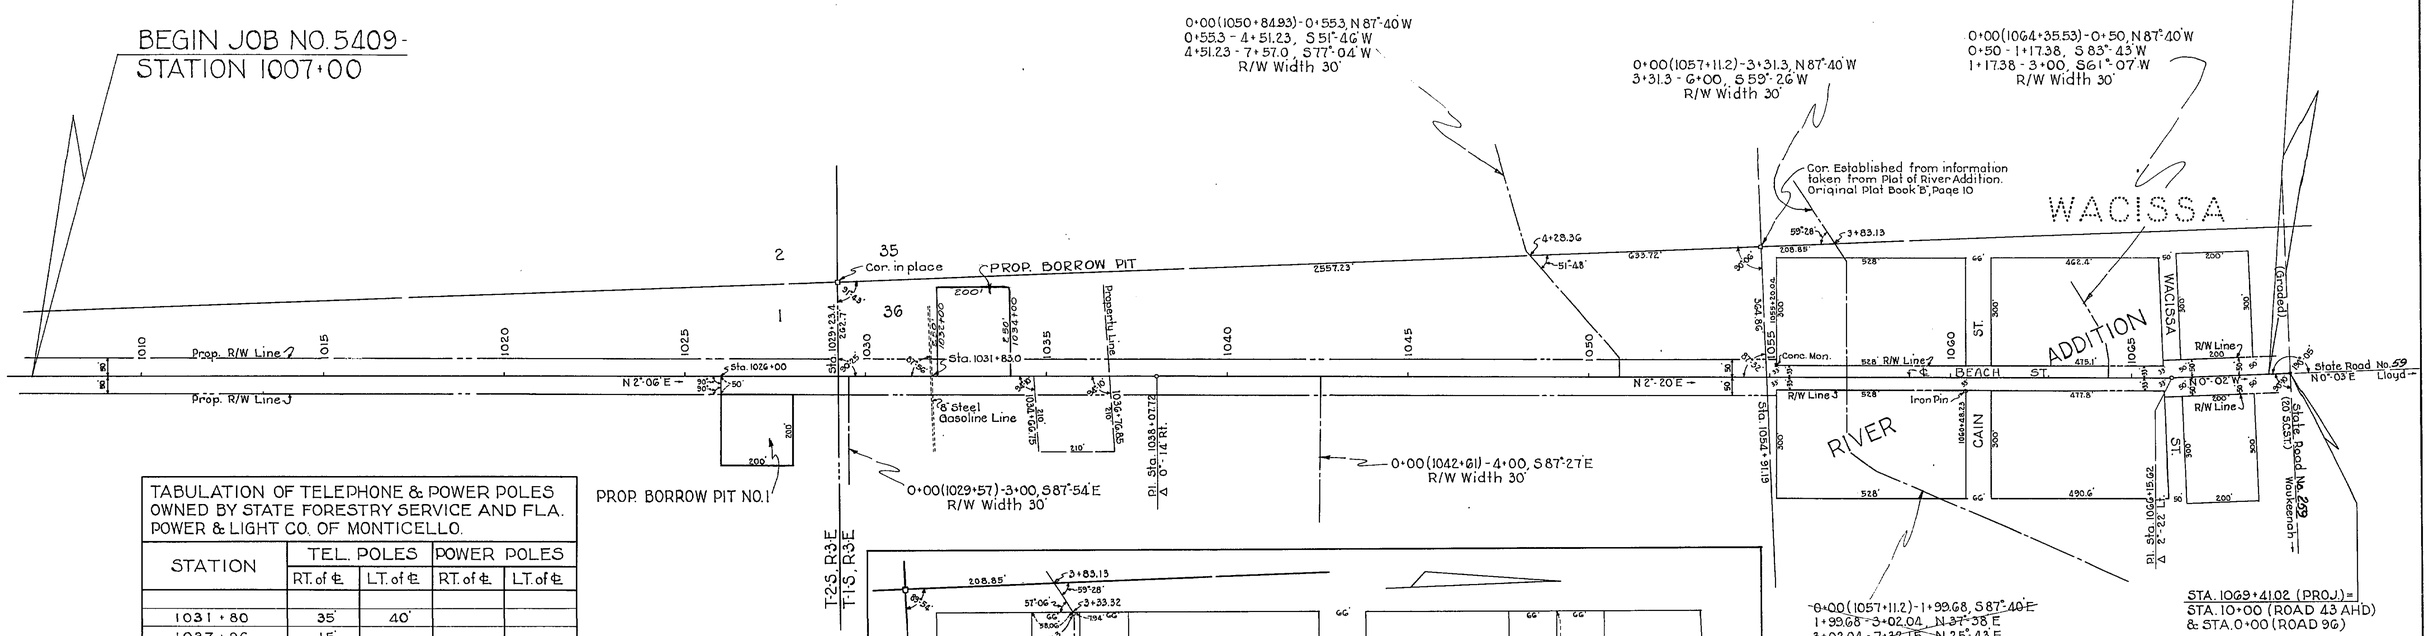

TABULATION OF TELEPHONE & POWER POLES OWNED BY STATE FORESTRY SERVICE AND FLA. POWER & LIGHT CO. OF MONTICELLO.

STATION	TEL. POLES RT. of ℄	TEL. POLES LT. of ℄	POWER POLES RT. of ℄	POWER POLES LT. of ℄
1031+80	35'	40'		
1037+96	15'			
1039+81	15'			
1041+69	17'			
1043+61	14'			
1045+43	13'			
1047+31	13'			
1049+17	12'			
1051+04	10'			
1052+90	10'			
1054+77	14'			
1055+95				32'
1056+65	11'			
1058+49		24'		
1060+26		29'		
1060+30				33'
1062+24		23'		
1064+09		23'		
1064+81				33'
1065+97		26'		
1067+52				27'
1067+81		33'		
1068+91				39'

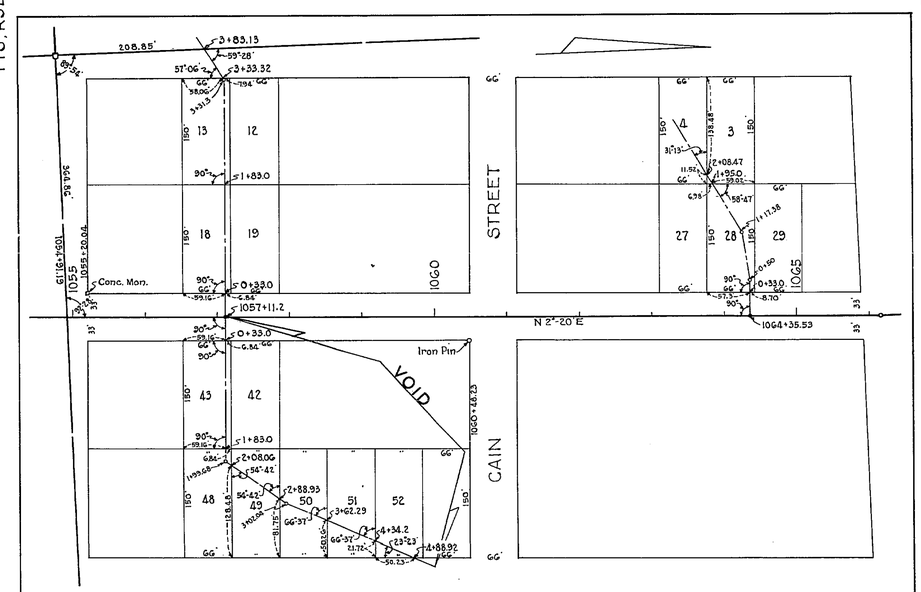

DETAIL SHOWING DITCH TIES TO LOT LINES (RIVER ADDITION)
SCALE: 1" = 100'

State Road 59

STATE OF FLORIDA
STATE ROAD DEPARTMENT

RIGHT OF WAY MAP

JOB NO. 5409- , ROAD (43) JEFFERSON COUNTY

	Names	Dates	Approved by
Designed			
Drawn	W.P.		Bridge Engineer
Traced	W.P.		Henderson P. Conley, State Highway Engineer
Checked			Drawing / Index No.
Revised			