FED. ROAD DIV. No.	STATE	SEC. AND JOB No.	FISCAL YEAR	SHEET No.	TOTAL SHEETS
3	FLA.	5450-			

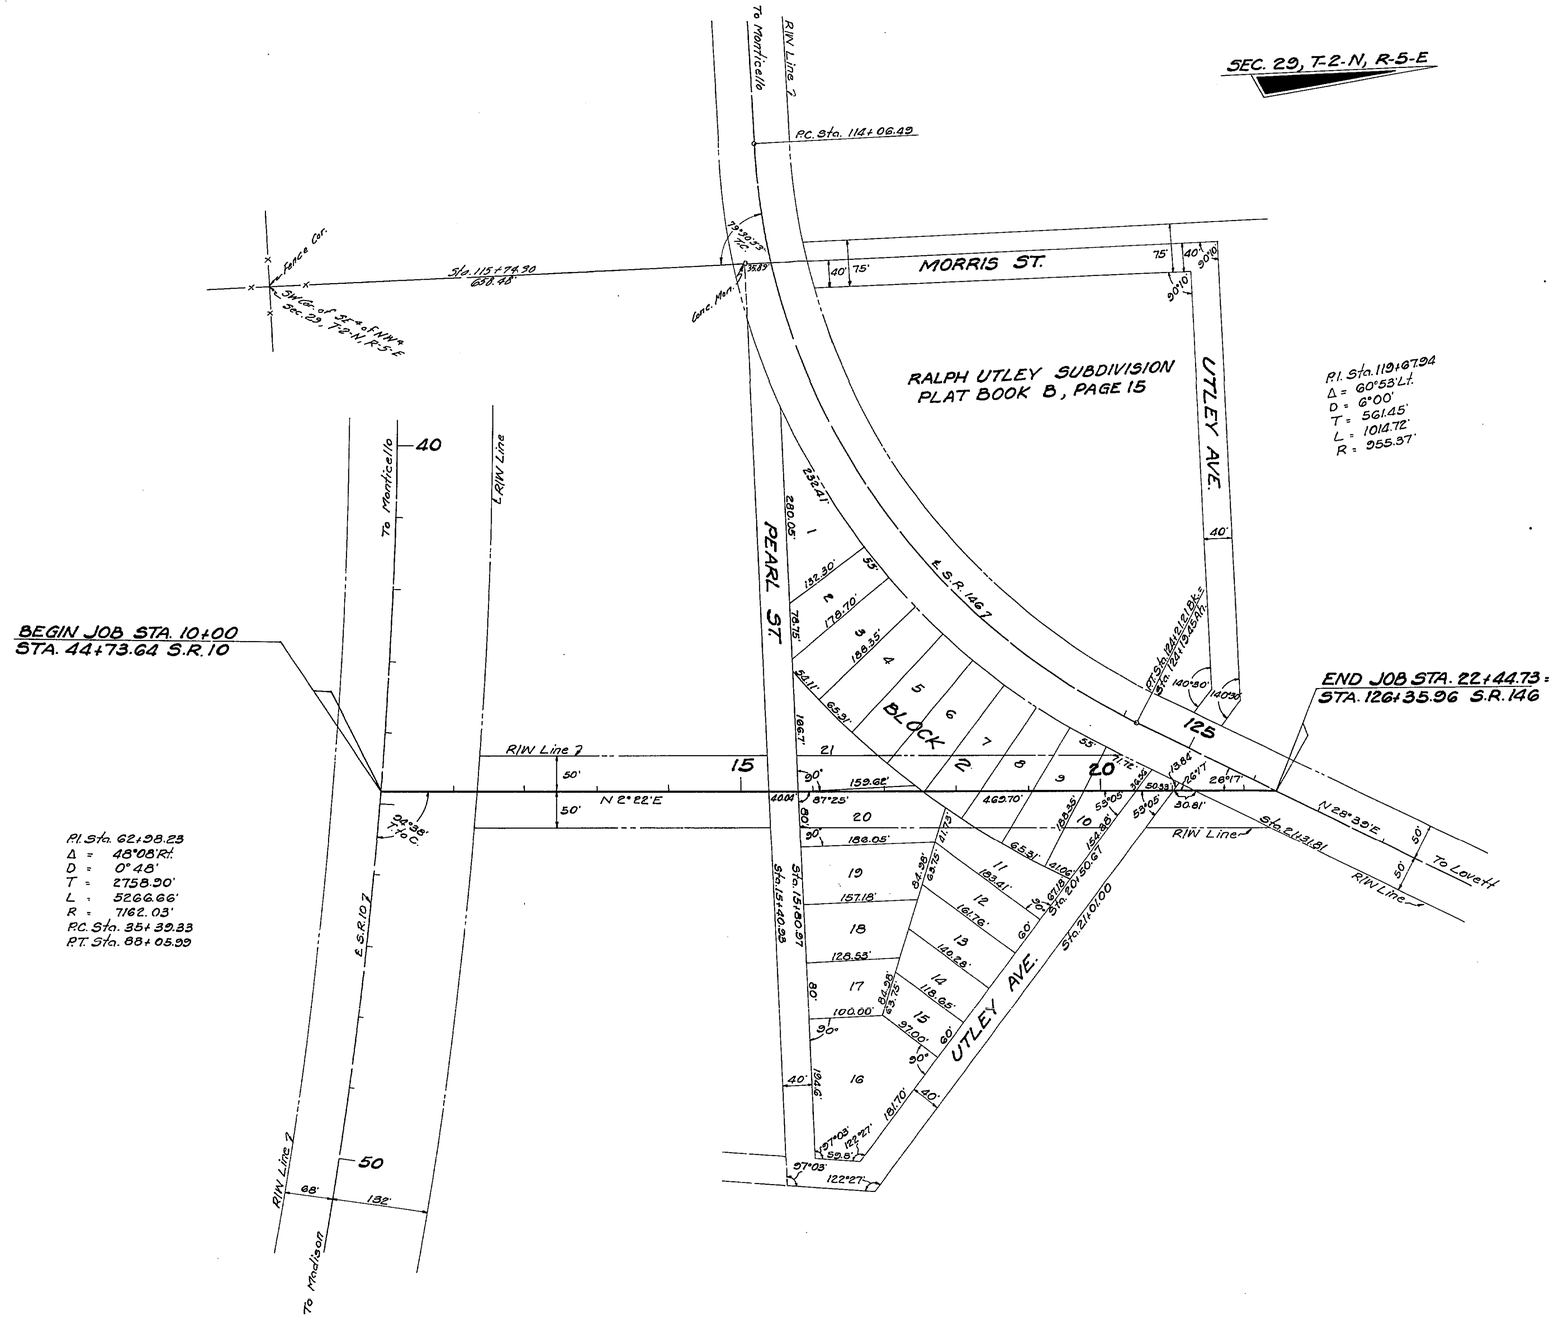

REQUIRED R/W WIDTH

50' Rt. & Lt. from Beginning to End of Job

STATE OF FLORIDA
STATE ROAD DEPARTMENT

RIGHT OF WAY MAP

SECTION No. 5450 - 151

ROAD No. S-146 JEFFERSON COUNTY

SCALE 1" = 100'	NAMES	DATES	APPROVED BY
DRAWN			
TRACED	H.R.	4-4-57	DIVISION ENGINEER
INDEXED			
REVISED	H.T.R.	8-20-57	Horton Buchan 7-18-57 for STATE HIGHWAY ENGINEER
REVISED			