FED. ROAD DIV. No.	STATE	SEC. AND JOB No.	FISCAL YEAR	SHEET No.	TOTAL SHEETS
3	FLA.	54501-2601		1	2

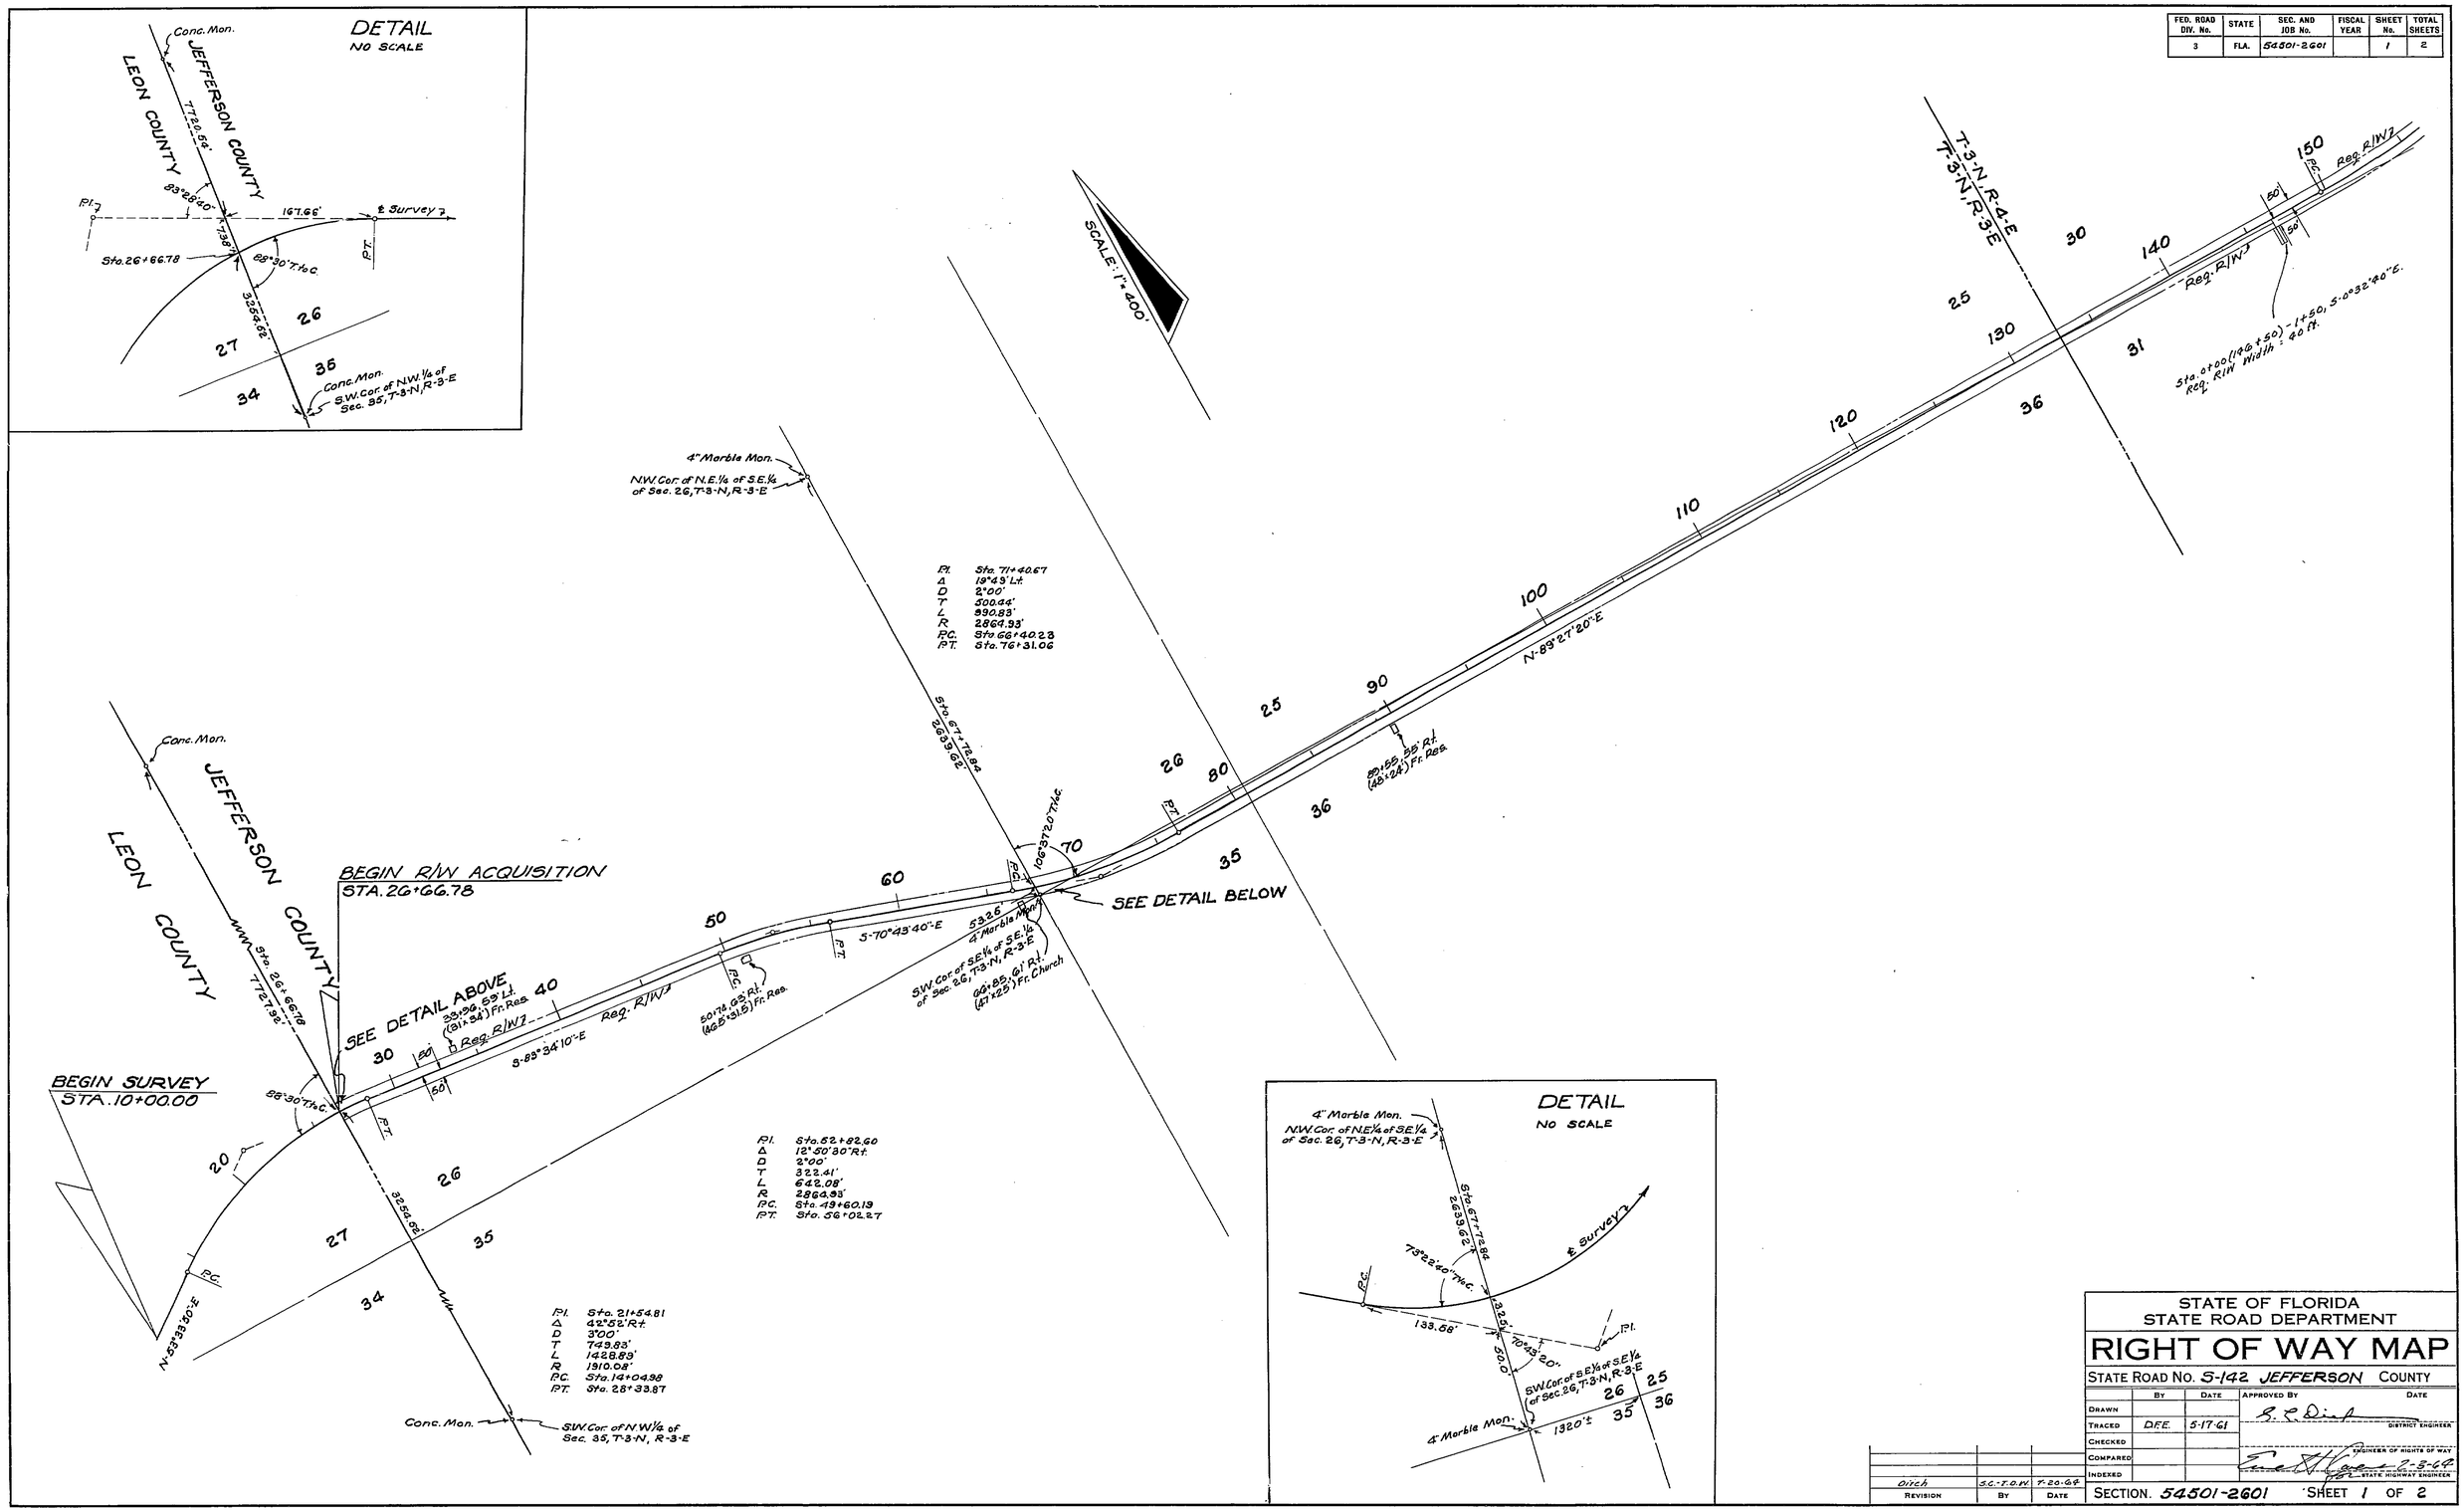

STATE OF FLORIDA
STATE ROAD DEPARTMENT

RIGHT OF WAY MAP

STATE ROAD No. S-142 JEFFERSON COUNTY

	BY	DATE	APPROVED BY	DATE
DRAWN				
TRACED	D.F.E.	5-17-61	DISTRICT ENGINEER	
CHECKED			ENGINEER OF RIGHTS OF WAY	
COMPARED				
INDEXED			STATE HIGHWAY ENGINEER	7-3-64

REVISION	BY	DATE
Ditch	S.C.-T.O.W.	7-20-64

SECTION. 54501-2601 SHEET 1 OF 2

LEON CO. LINE - MT. OLIVE CHURCH

FED. ROAD DIV. No.	STATE	SEC. AND JOB No.	FISCAL YEAR	SHEET No.	TOTAL SHEETS
3	FLA.	54501-2601		2	2

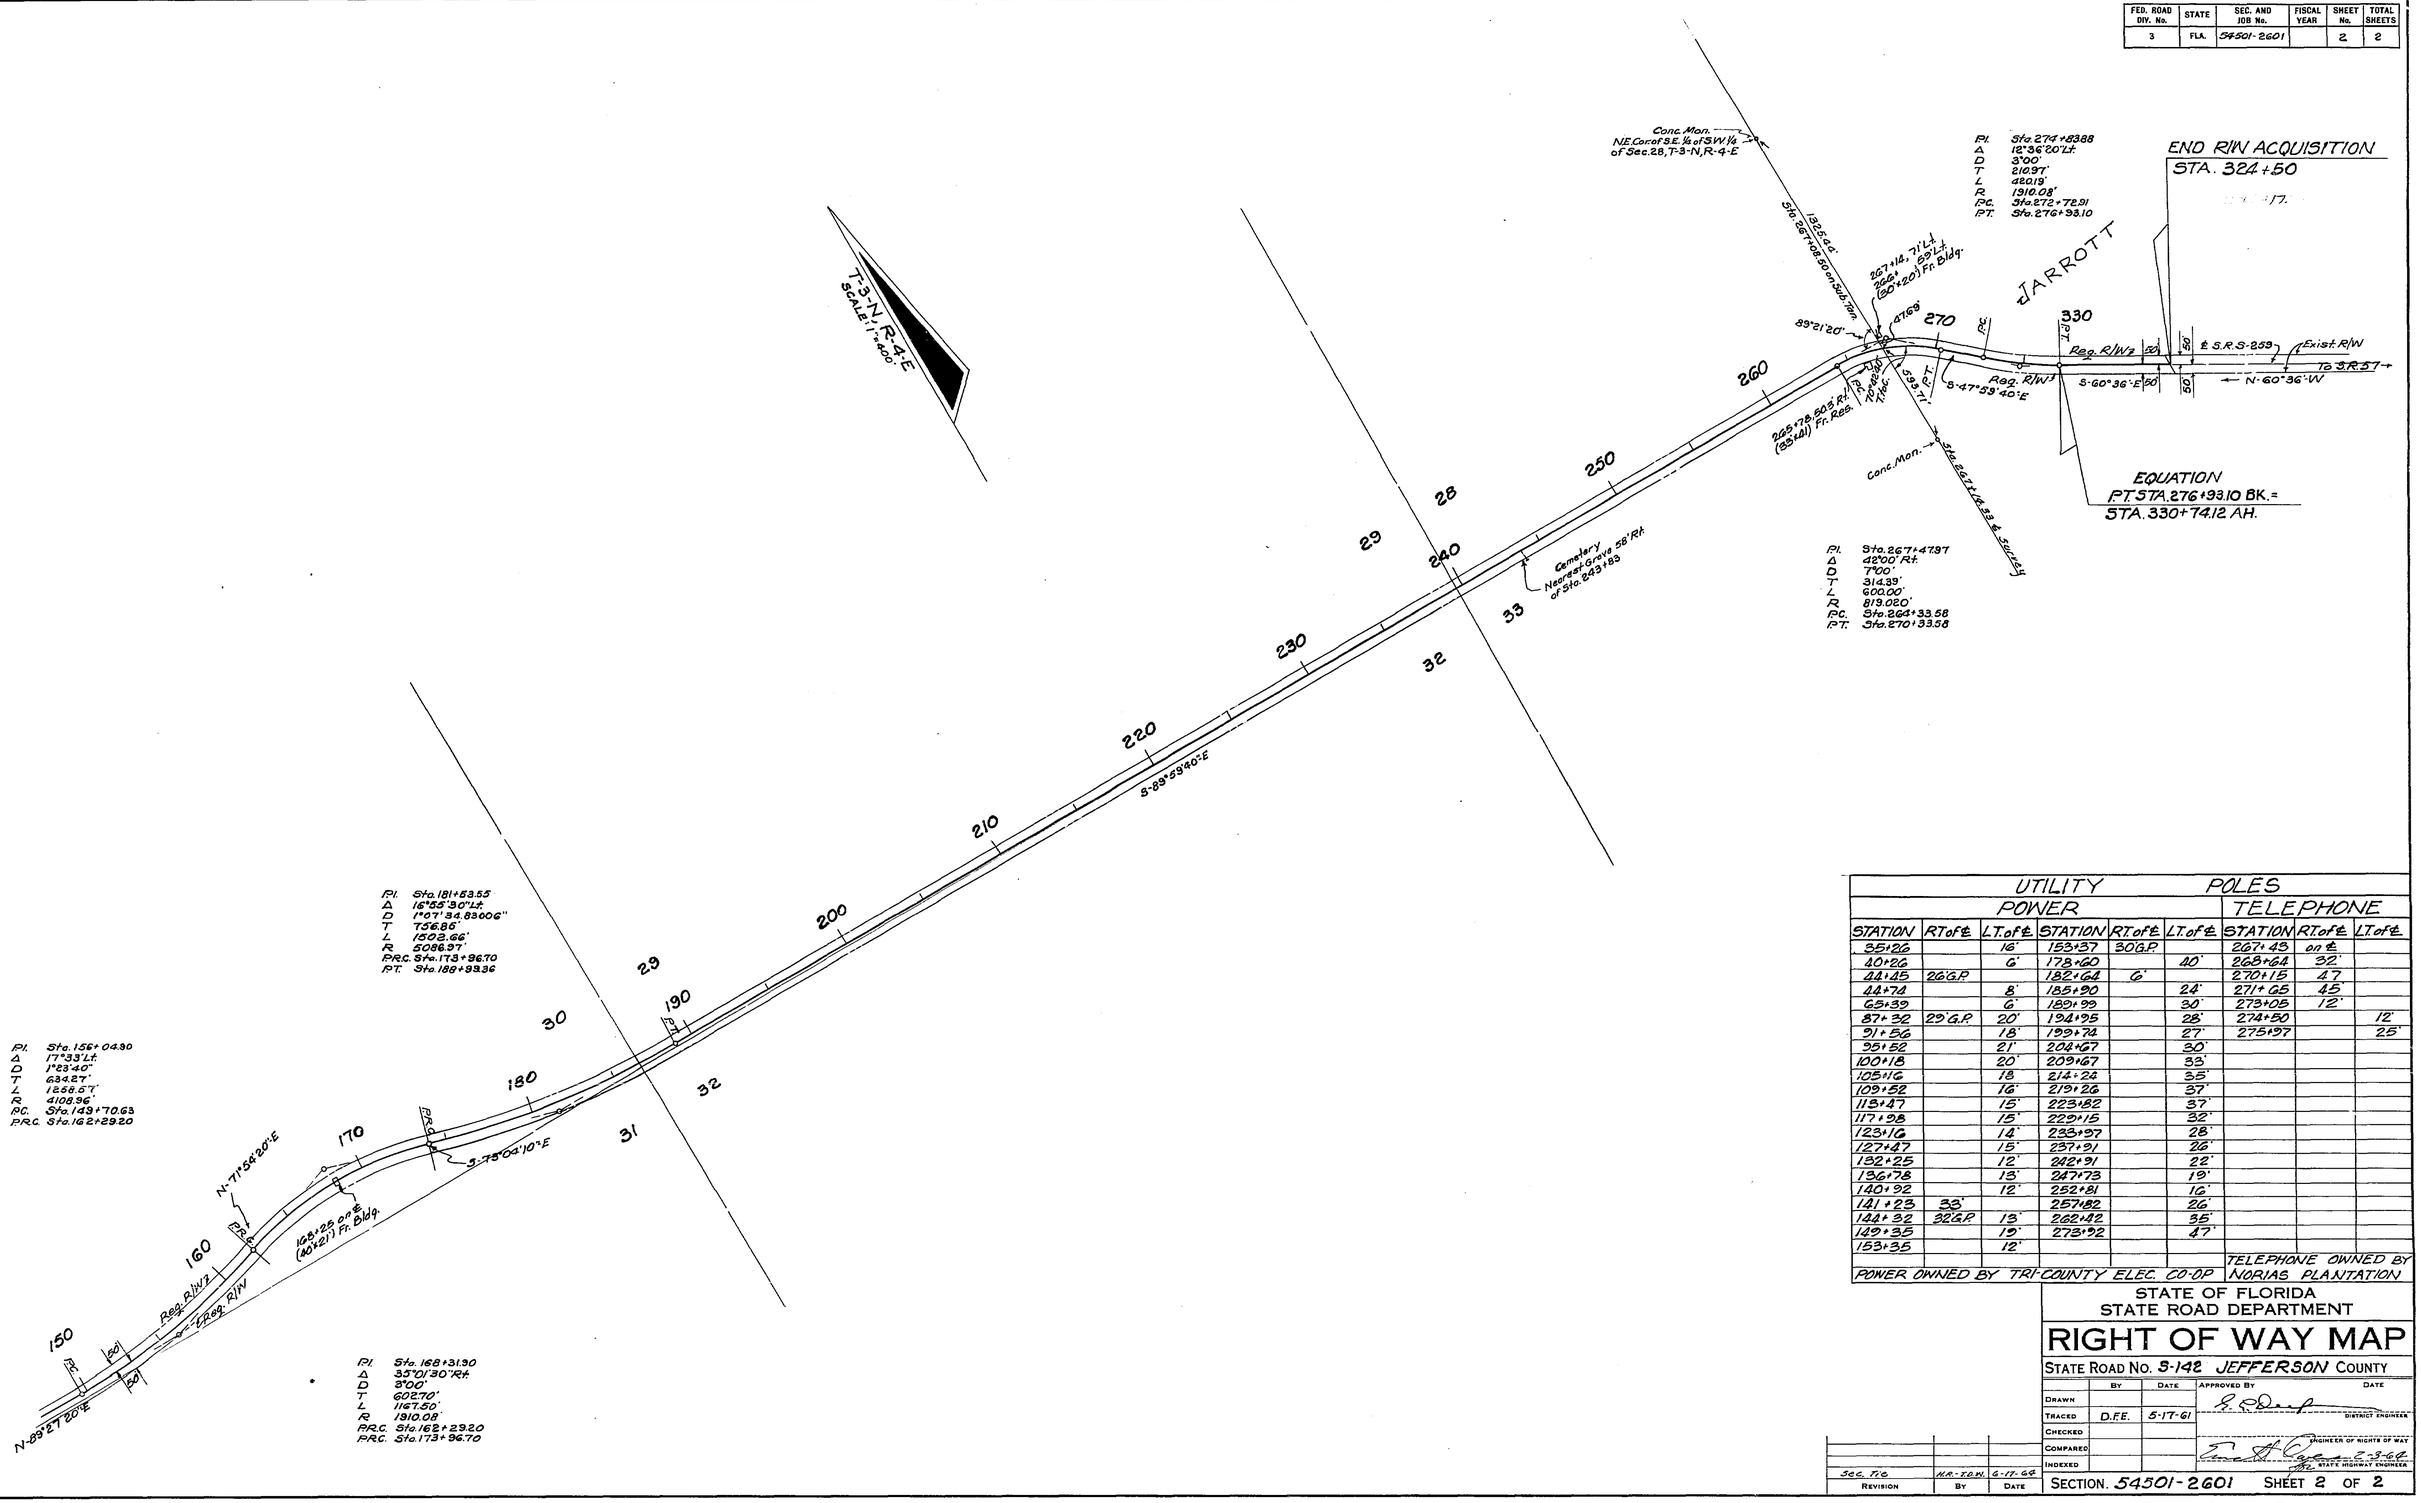

UTILITY POLES								
POWER						TELEPHONE		
STATION	RT. of ℄	LT. of ℄	STATION	RT. of ℄	LT. of ℄	STATION	RT. of ℄	LT. of ℄
35+26		16'	153+37	30 G.P.		267+43	on ℄	
40+26		6'	178+60		40'	268+64	32'	
44+45	26 G.P.		182+64	6'		270+15	47	
44+74		8'	185+90		24'	271+65	45	
65+39		6'	189+99		30'	273+05	12'	
87+32	25 G.P.	20'	194+95		28'	274+50		12'
91+56		18'	199+74		27'	275+97		25'
95+52		21'	204+67		30'			
100+18		20'	209+67		33'			
105+16		18	214+24		35'			
109+52		16'	219+26		37'			
115+47		15'	223+82		37'			
117+98		15'	229+15		32'			
123+16		14'	233+97		28'			
127+47		15'	237+91		26'			
132+25		12'	242+91		22'			
136+78		13'	247+73		19'			
140+92		12'	252+81		16'			
141+23	33'		257+82		26'			
144+32	32 G.P.	13'	262+42		35'			
149+35		19'	273+92		47'			
153+35		12'						
						TELEPHONE OWNED BY NORIAS PLANTATION		
POWER OWNED BY TRI-COUNTY ELEC. CO-OP								

STATE OF FLORIDA
STATE ROAD DEPARTMENT

RIGHT OF WAY MAP

STATE ROAD No. S-142 JEFFERSON COUNTY

	BY	DATE	APPROVED BY	DATE
DRAWN				
TRACED	D.F.E.	5-17-61	DISTRICT ENGINEER	
CHECKED				
COMPARED			ENGINEER OF RIGHTS OF WAY	
INDEXED			STATE HIGHWAY ENGINEER	5-3-64

REVISION	BY	DATE
Sec. T.R.	H.R.-T.D.H.	6-17-64

SECTION. 54501-2601 SHEET 2 OF 2

LEON CO. LINE - MT. OLIVE CHURCH