FED. ROAD DIV. No.	STATE	F A PROJECT NO.	FISCAL YEAR	SHEET No.
3	FLA.			1

BOOK NUMBERS
879178
879179
879180
890282

DETAIL OF P.O.T.'s
No Scale

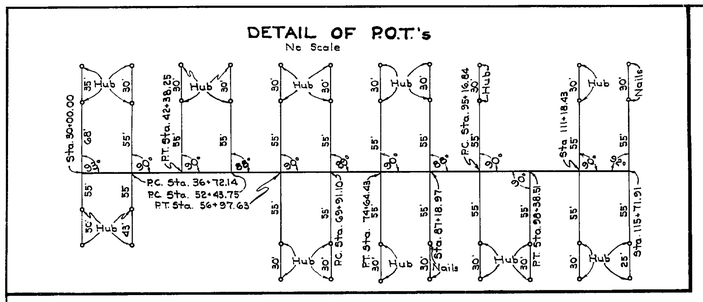

DETAIL OF TELEPHONE CABLE
NO SCALE

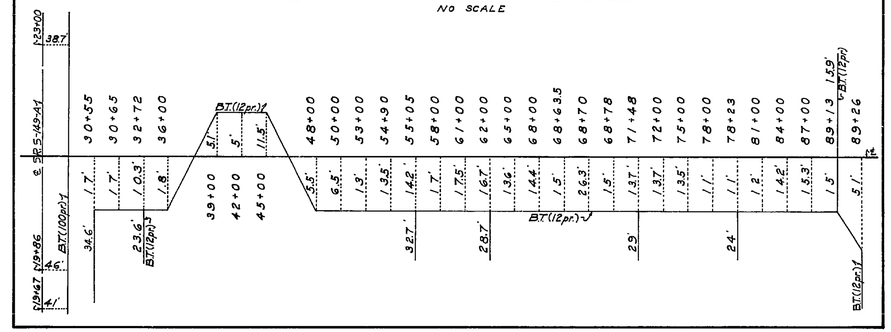

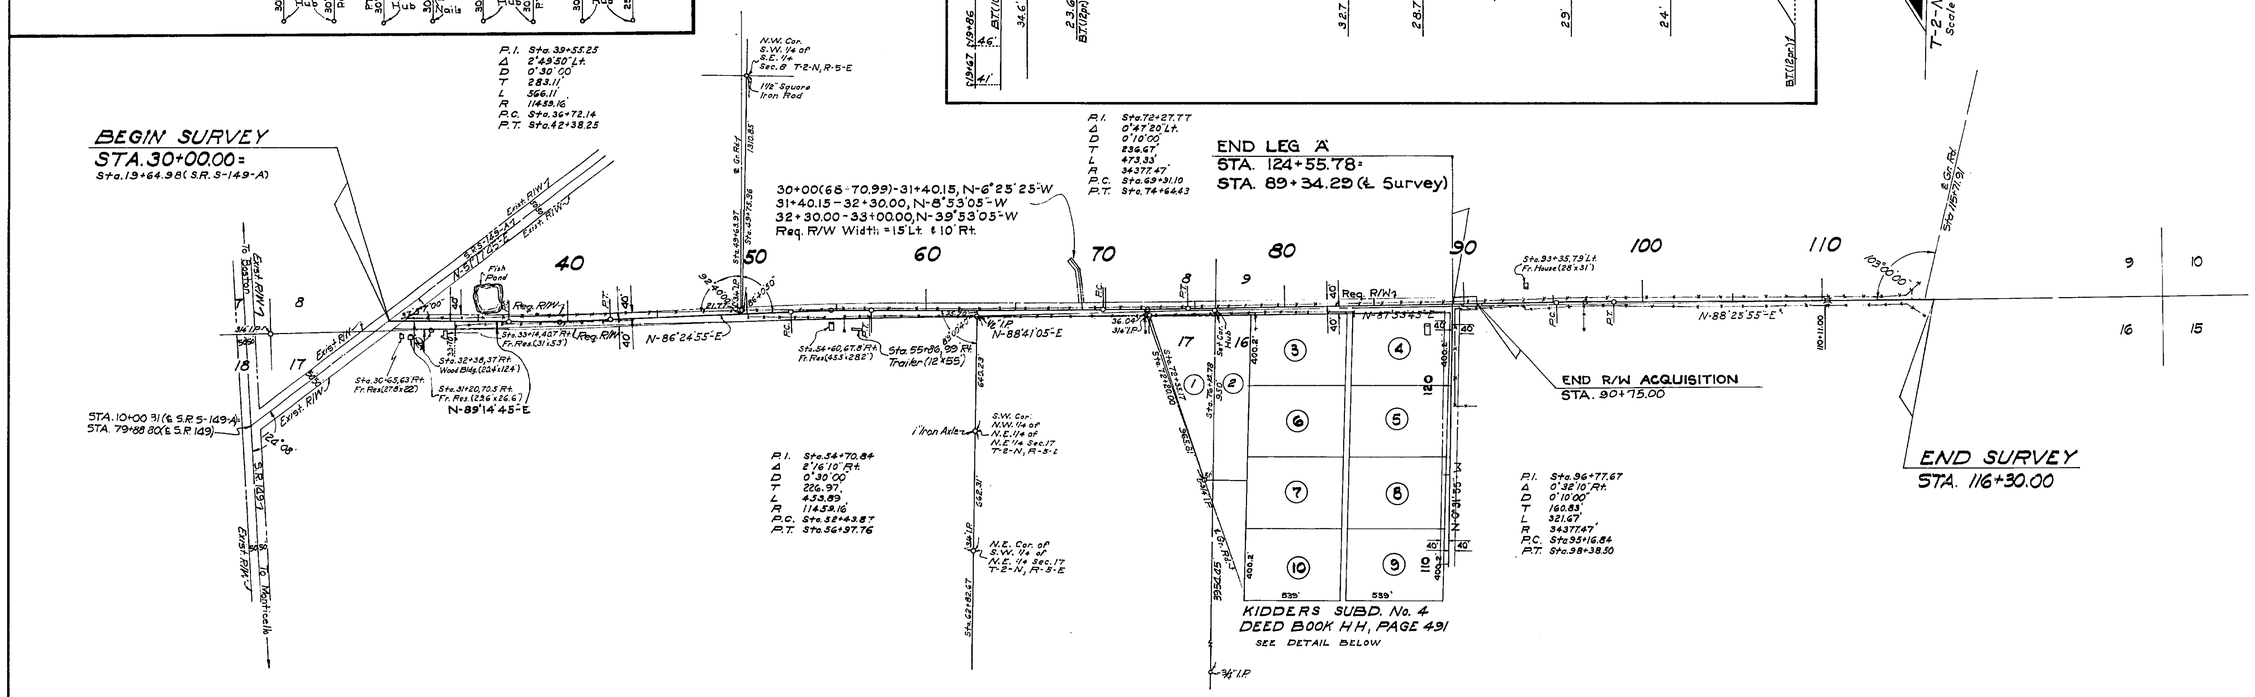

DETAIL OF KIDDERS SUBDIVISION No. 4
DEED BOOK 'HH', PAGE 491

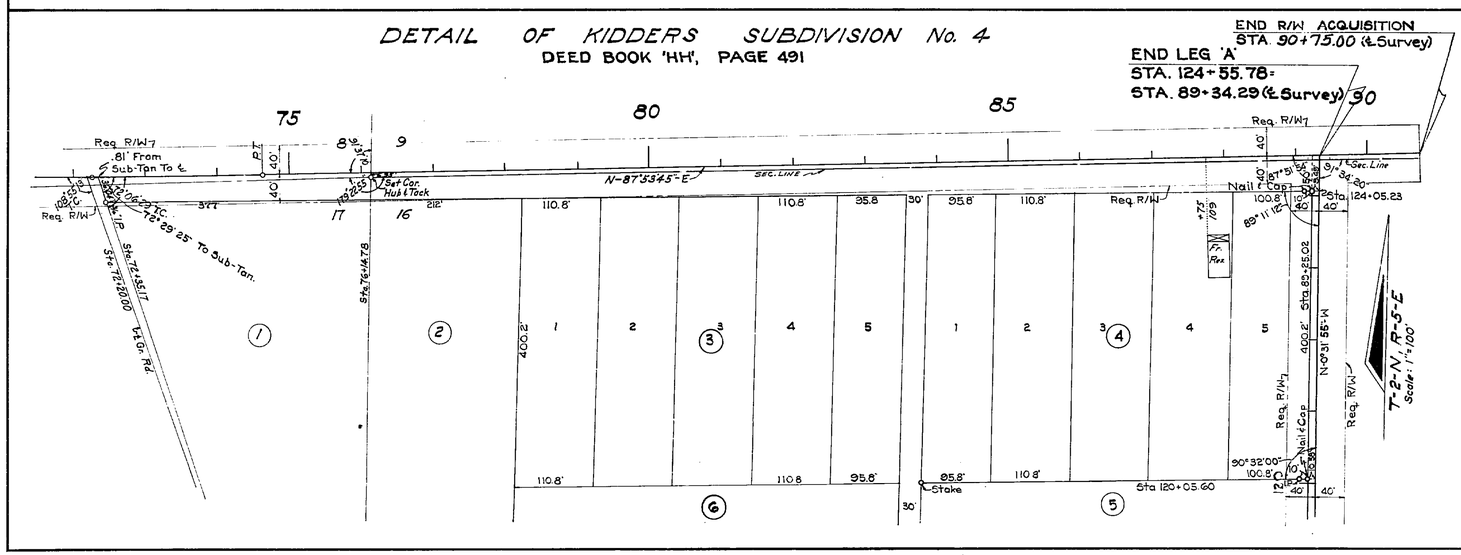

UTILITY POLES

POWER			TELEPHONE		
STA.	Lt.	Rt.	STA.	Lt.	Rt.
31+55	15'		62+05	15'	
32+71		23'	62+00		29'
35+65		15'	80+17		25'
40+13		9'	89+13	16'	
44+61		11'	93+87	20'	
49+11		22'	98+35	24'	
53+62	18'		103+02	24'	
54+43		63.7'			
57+05		33'			
57+52	13'				
57+54	13.5'				
62+05	15'				
66+56	14'				
71+06	13'				
75+60	15'				
80+13	16'				
81+13	16'				
84+64	16'				
89+13	16'				
93+87	20'				
98+35	24'				
103+02	24'				
OWNER: T-V. County Electric Corp			OWNER: Southeastern Telephone Co.		

B.I. No. 325228

STATE OF FLORIDA
DEPARTMENT OF TRANSPORTATION

RIGHT OF WAY MAP

STATE ROAD No. JEFFERSON COUNTY

	BY	DATE	APPROVED BY	DATE
DRAWN			E. W. Lee	9-20-72
TRACED	C.E.H.	8-31-72	DISTRICT ENGINEER	9-25-72
CHECKED	I.L.C.	9-16-72	Thomas E. Rains	
COMPARED			ENGINEER OF RIGHT OF WAY	
INDEXED			STATE HIGHWAY ENGINEER	

REVISION	BY	DATE
R/W Acq.	CH-DHC	12-5-73
P.O.T.'s	F.A.	9-24-73
Subd. & Req. R/W	F.A.	8-27-73

SECTION 54505-2601 SHEET 1 OF 2

SASSER ROAD FROM S.R. S-149-A TO EAST

FED. ROAD DIV. No.	STATE	F A PROJECT No.	FISCAL YEAR	SHEET No.
3	FLA.			2

Book Nos:
895982
898368
899847

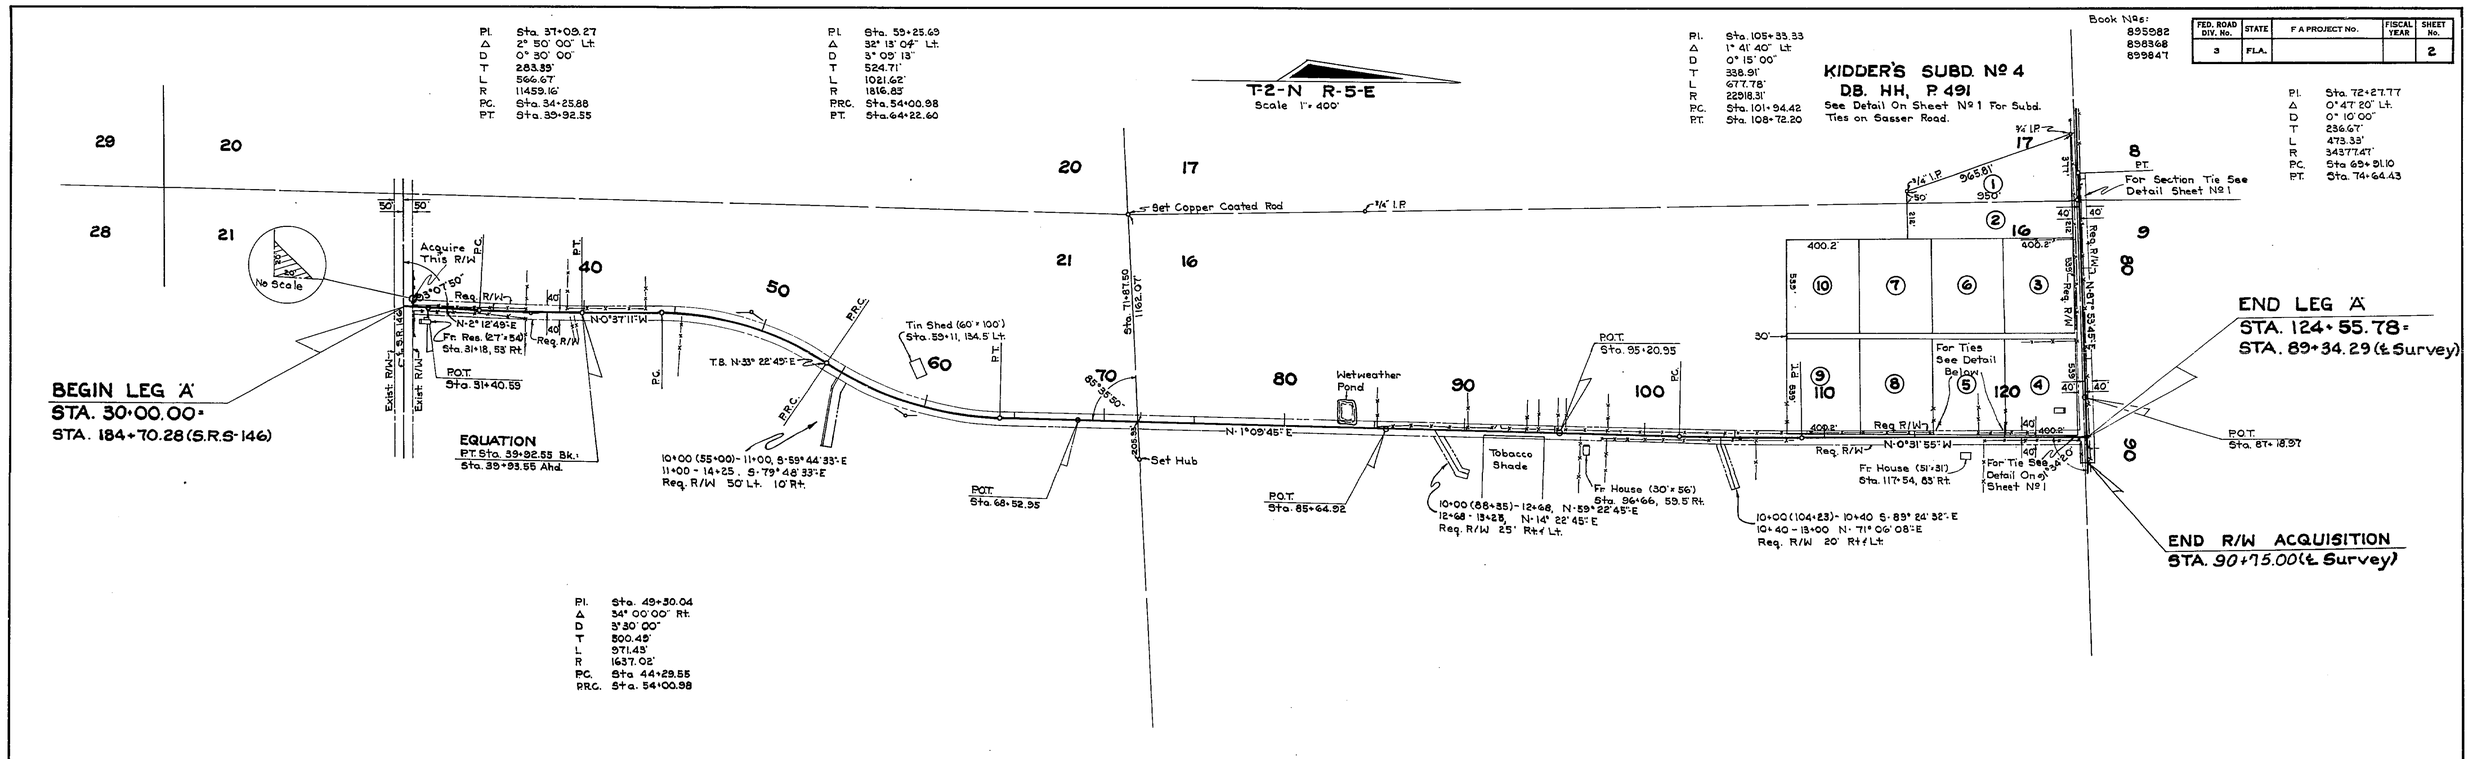

UTILITY POLES

POWER						TELEPHONE		
STA.	Rt.	Lt.	STA.	Rt.	Lt.	STA.	Rt.	Lt.
30+42		34'	84+31	30.5'		30+42		34'
30+72		176'	88+88	20'				
33+26		14'	93+45	15'				
36+88		18'	97+94.5		8'			
41+55		23	102+10		19'			
43+83		19'	106+57		26'			
45+81		24'	111+10		27'			
47+76		47'	115+67		26'			
49+45		80'	120+20.5		23'			
56+98	111'		124+05		70'			
66+51	23'		97+26	29'				
70+35	21'							
74+91		5'						
74+99	29'							
79+42	40'							

Owned By: TRI-COUNTY ELECTRIC CO-OPERATIVE

Owned By: SOUTHEASTERN TELEP. & TELEG. COMPANY

SUBDIVISION TIES

No Scale

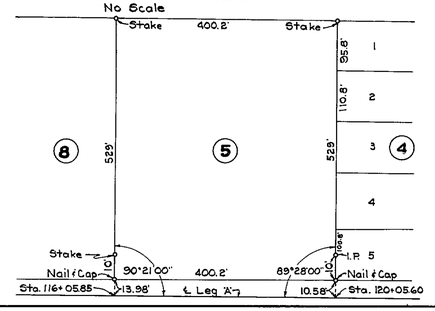

DETAIL OF P.O.T.'s

No Scale

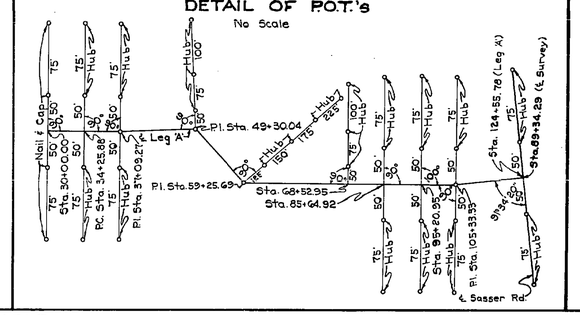

DETAIL OF TELEPHONE CABLE

No Scale

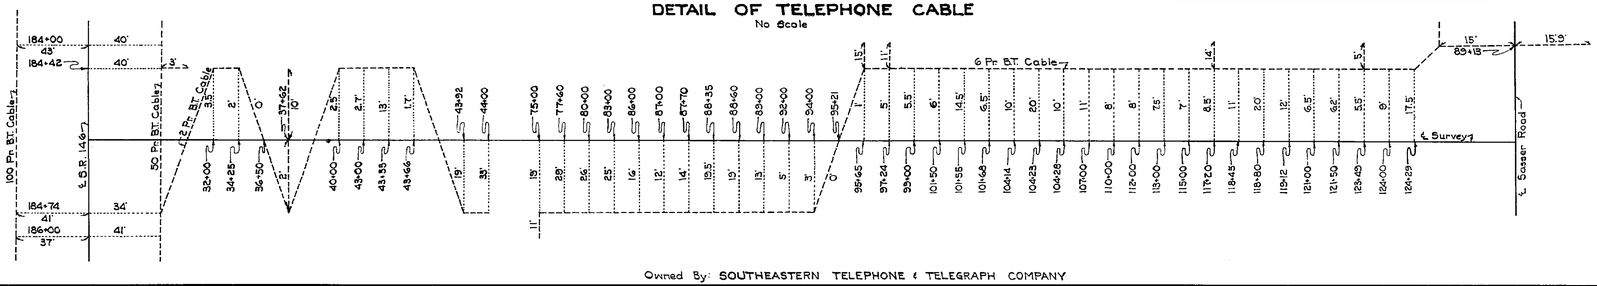

STATE OF FLORIDA
DEPARTMENT OF TRANSPORTATION

RIGHT OF WAY MAP

STATE ROAD No. JEFFERSON COUNTY

	By	Date	Approved By	Date
Drawn			E.W. Grace	9-25-73
Traced	F.A.	9-11-73	District Engineer	10-2-73
Checked	I.L.C.	9-21-73	Thomas C. Russo, Engineer of Right of Way	
Compared				
Indexed			State Highway Engineer	

Revision	By	Date
R/W Acq.	CH-MHC	12-5-73

SECTION. 54505-2601 SHEET 2 OF 2

SASSER ROAD FROM S.R. S-149-A TO EAST