FED. ROAD DIV. No.	STATE	F A PROJECT NO.	FISCAL YEAR	SHEET No.
3	FLA.	BRZ-0003-(11)		

Book No. 1023670, 1025891

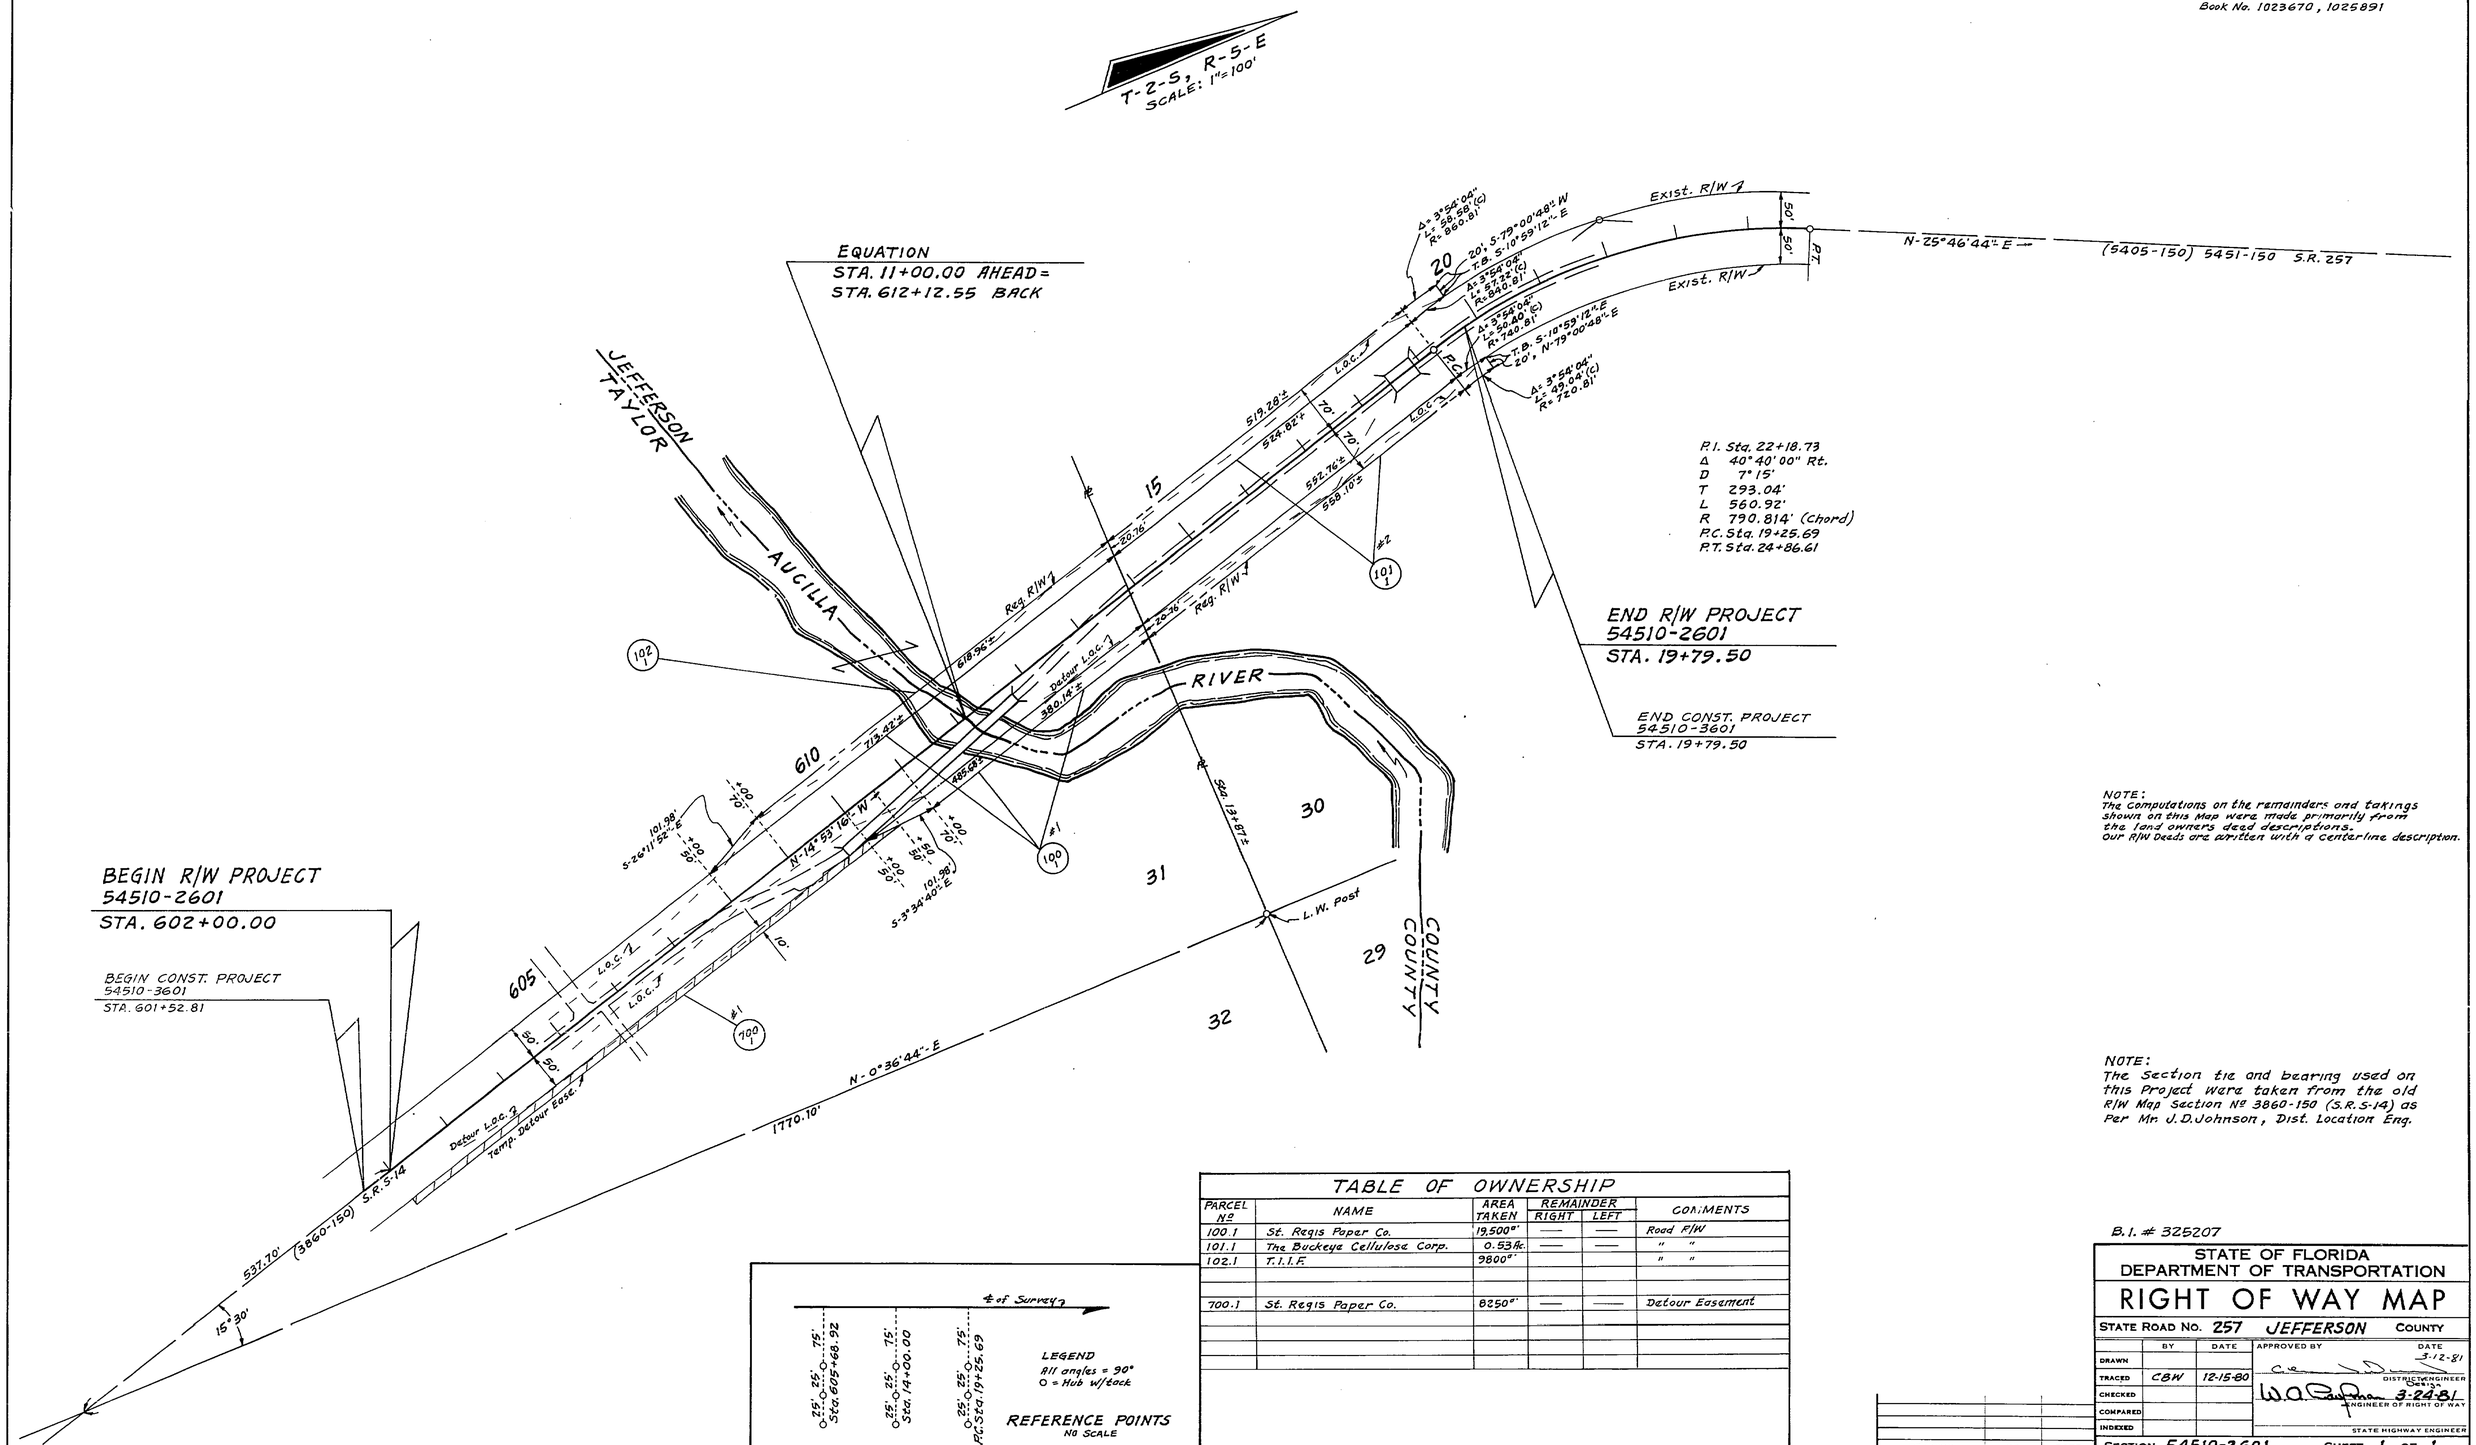

NOTE:
The computations on the remainders and takings shown on this Map were made primarily from the land owners deed descriptions.
Our R/W Deeds are written with a centerline description.

NOTE:
The Section tie and bearing used on this Project were taken from the old R/W Map Section Nº 3860-150 (S.R. S-14) as Per Mr. J.D. Johnson, Dist. Location Eng.

LEGEND
All angles = 90°
O = Hub w/tack

REFERENCE POINTS
NO SCALE

TABLE OF OWNERSHIP

PARCEL Nº	NAME	AREA TAKEN	REMAINDER RIGHT	REMAINDER LEFT	COMMENTS
100.1	St. Regis Paper Co.	19,500□'	—	—	Road R/W
101.1	The Buckeye Cellulose Corp.	0.53 Ac.	—	—	" "
102.1	T.I.I.F.	9800□'			" "
700.1	St. Regis Paper Co.	8250□'	—	—	Detour Easement

B.I. # 325207

STATE OF FLORIDA
DEPARTMENT OF TRANSPORTATION

RIGHT OF WAY MAP

STATE ROAD No. 257 JEFFERSON COUNTY

	BY	DATE	APPROVED BY	DATE
DRAWN				3-12-81
TRACED	CBW	12-15-80	DISTRICT ENGINEER	
CHECKED			Design	3-24-81
COMPARED			ENGINEER OF RIGHT OF WAY	
INDEXED			STATE HIGHWAY ENGINEER	

REVISION	BY	DATE

SECTION 54510-2601 SHEET 1 OF 1

WALKER SPRINGS BRIDGE, BR. # 544061, AUCILLA RIVER