FED. ROAD DIV. No.	STATE	SEC. AND JOB No.	FISCAL YEAR	SHEET No.	TOTAL SHEETS
3	FLA.	5454-250	'55	1	

5 Co

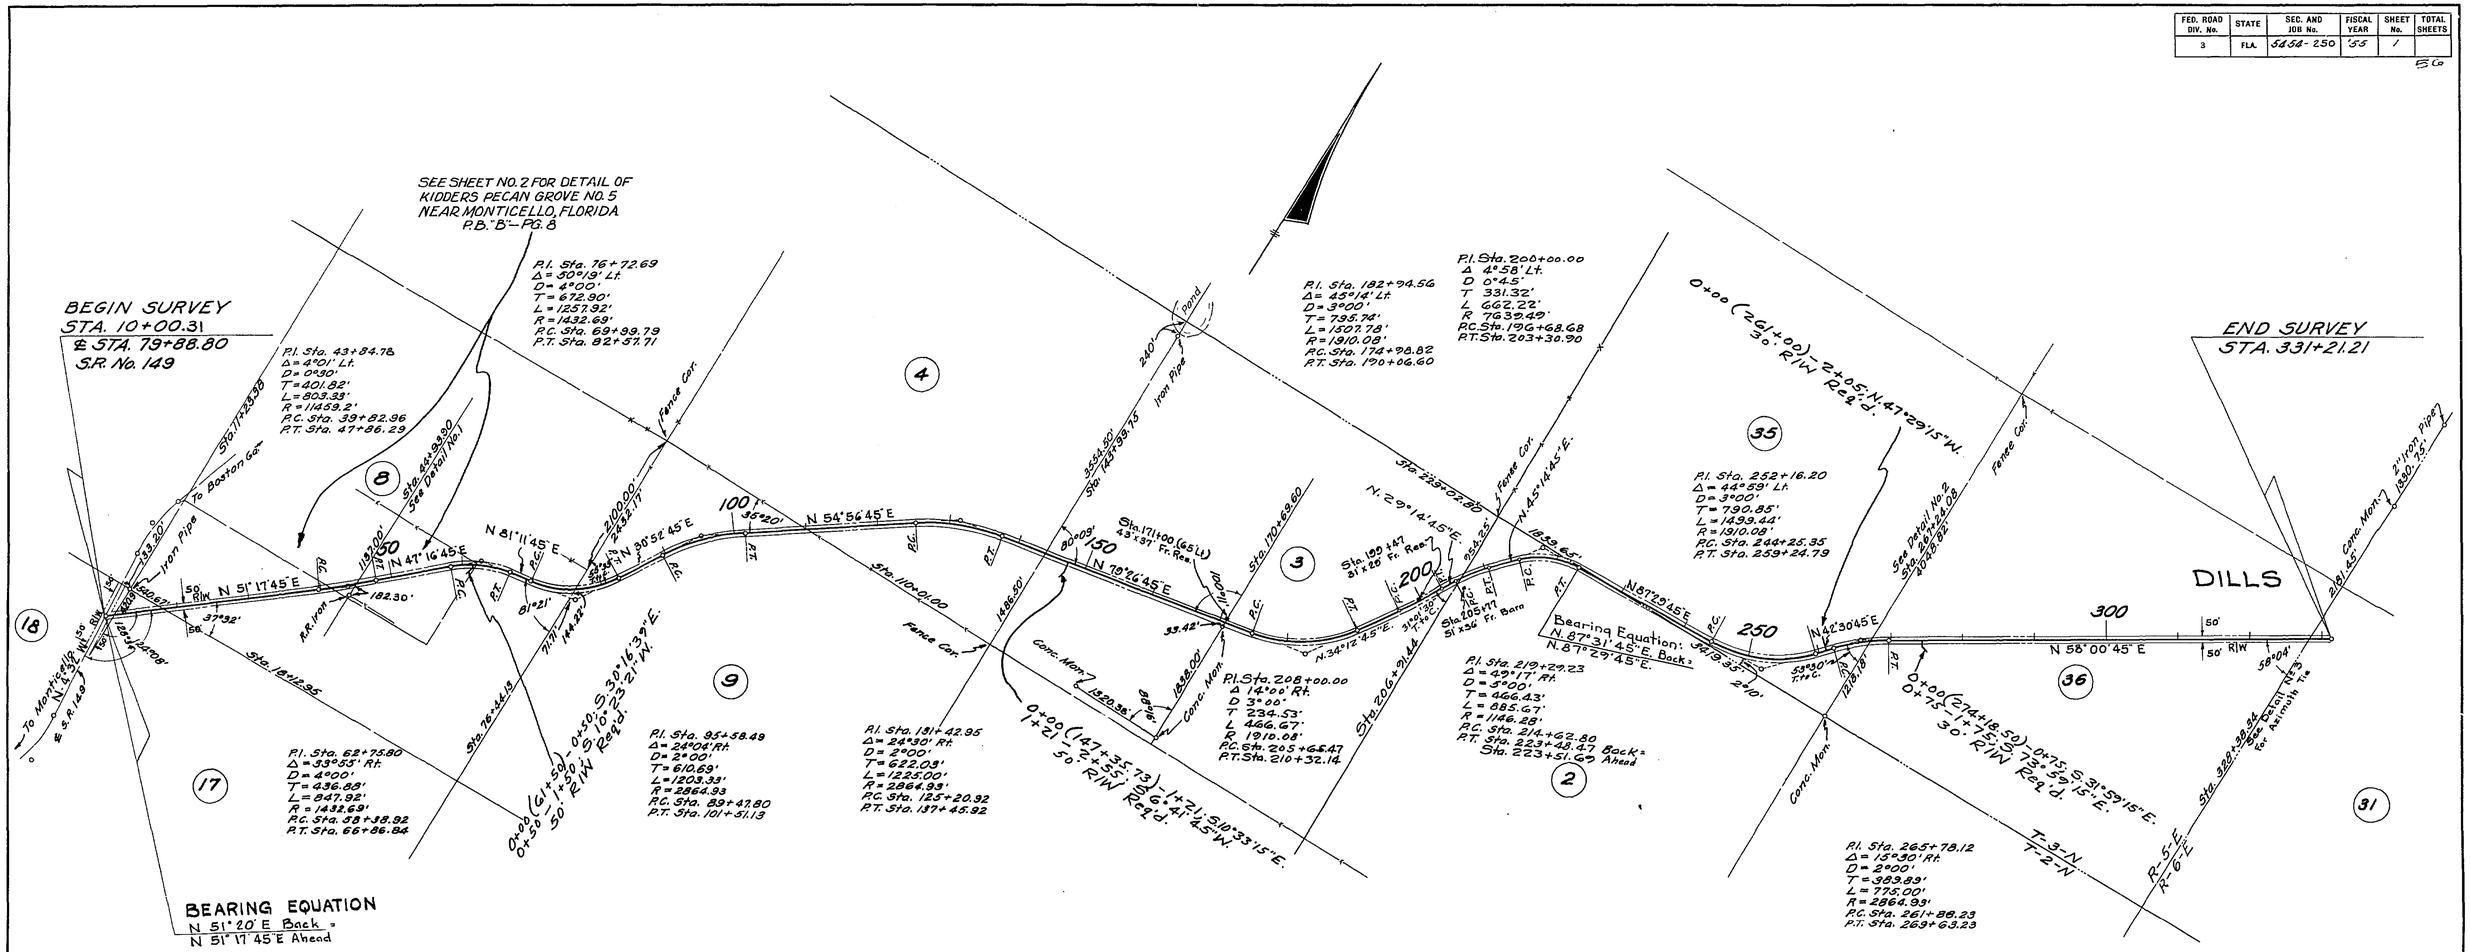

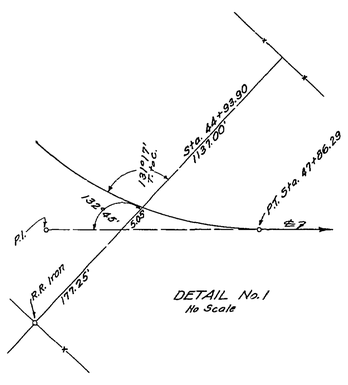

DETAIL No. 1
No Scale

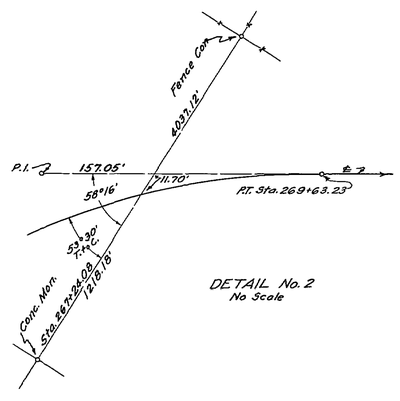

DETAIL No. 2
No Scale

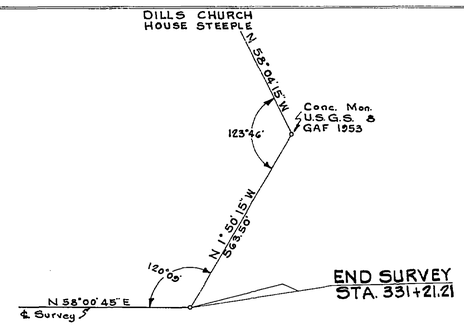

AZIMUTH TIE

DETAIL No 3
No Scale

REQUIRED R/W WIDTHS

50' Rt. & 50' Lt. From Beginning to End of Job

STATE OF FLORIDA
STATE ROAD DEPARTMENT

RIGHT OF WAY MAP

SECTION No. 5454-250

ROAD No. S-149A JEFFERSON COUNTY

SCALE 1"=1000'	NAMES	DATES	APPROVED BY
DRAWN			
TRACED	J.L.W.	4-11-55	DIVISION ENGINEER
INDEXED			
REVISED		8-26-55 10-21-55	STATE HIGHWAY ENGINEER
REVISED			

FED. ROAD DIV. No.	STATE	SEC. AND JOB No.	FISCAL YEAR	SHEET No.	TOTAL SHEETS
3	FLA.	5454-250	55	2	2

57

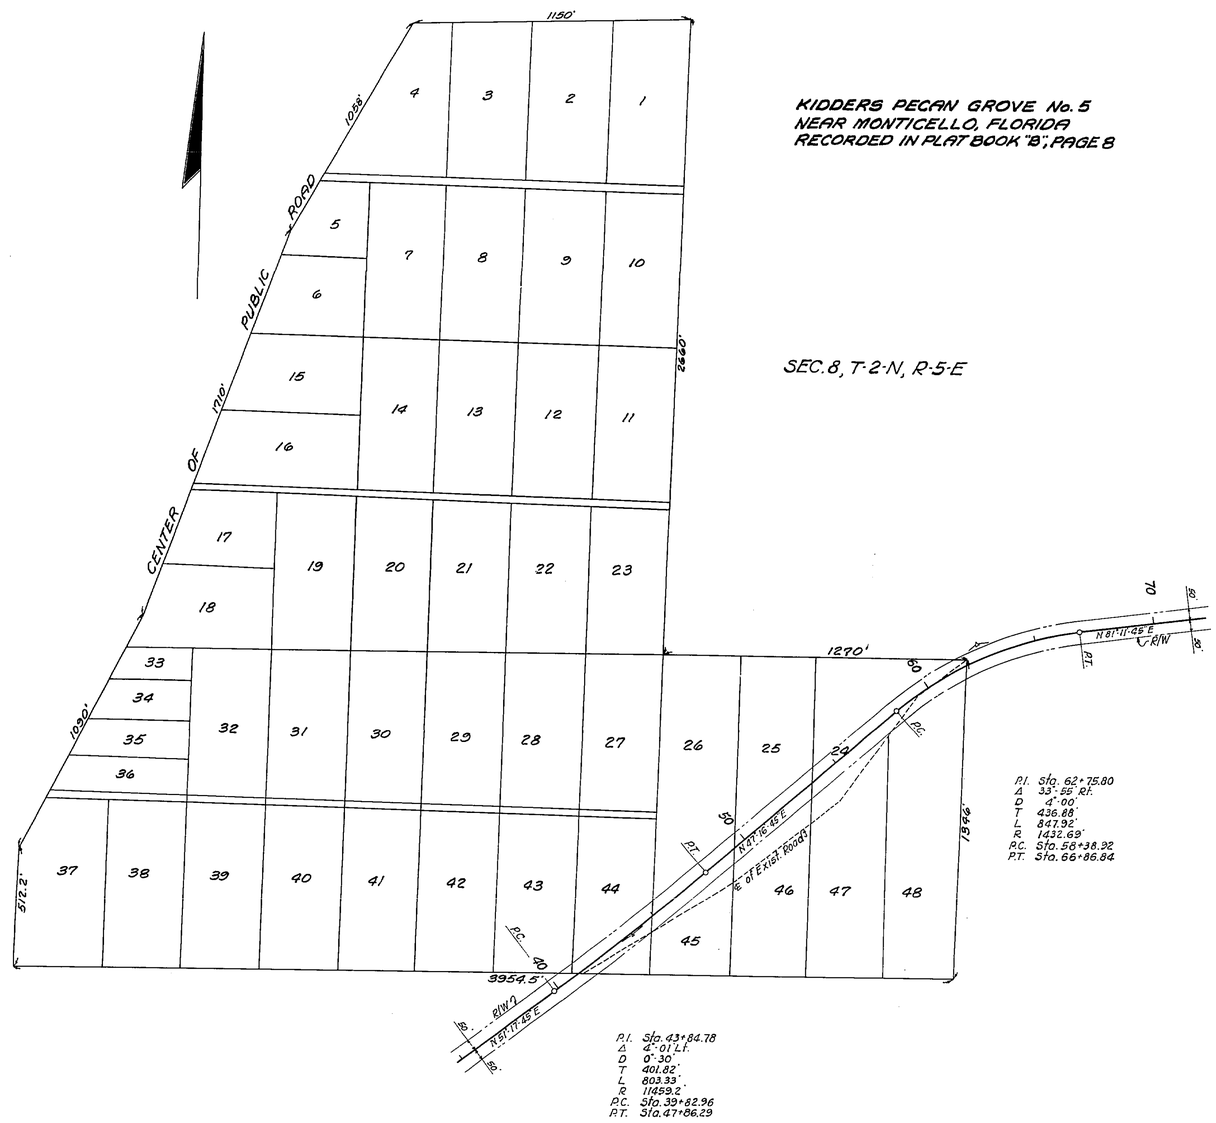

KIDDERS PECAN GROVE No. 5
NEAR MONTICELLO, FLORIDA
RECORDED IN PLAT BOOK "B", PAGE 8

SEC. 8, T-2-N, R-5-E

STATE OF FLORIDA
STATE ROAD DEPARTMENT

RIGHT OF WAY MAP

SECTION No. 5454-250

ROAD No. S-149-A JEFFERSON COUNTY

SCALE 1" = 300'	NAMES	DATES	APPROVED BY
DRAWN			
TRACED	H.L.G. & C.H.S.	9-26-55	DIVISION ENGINEER
INDEXED			
REVISED			STATE HIGHWAY ENGINEER
REVISED			10-26-55