FED. ROAD DIV. No.	STATE	F A PROJECT NO.	FISCAL YEAR	SHEET No.
3	FLA.			1

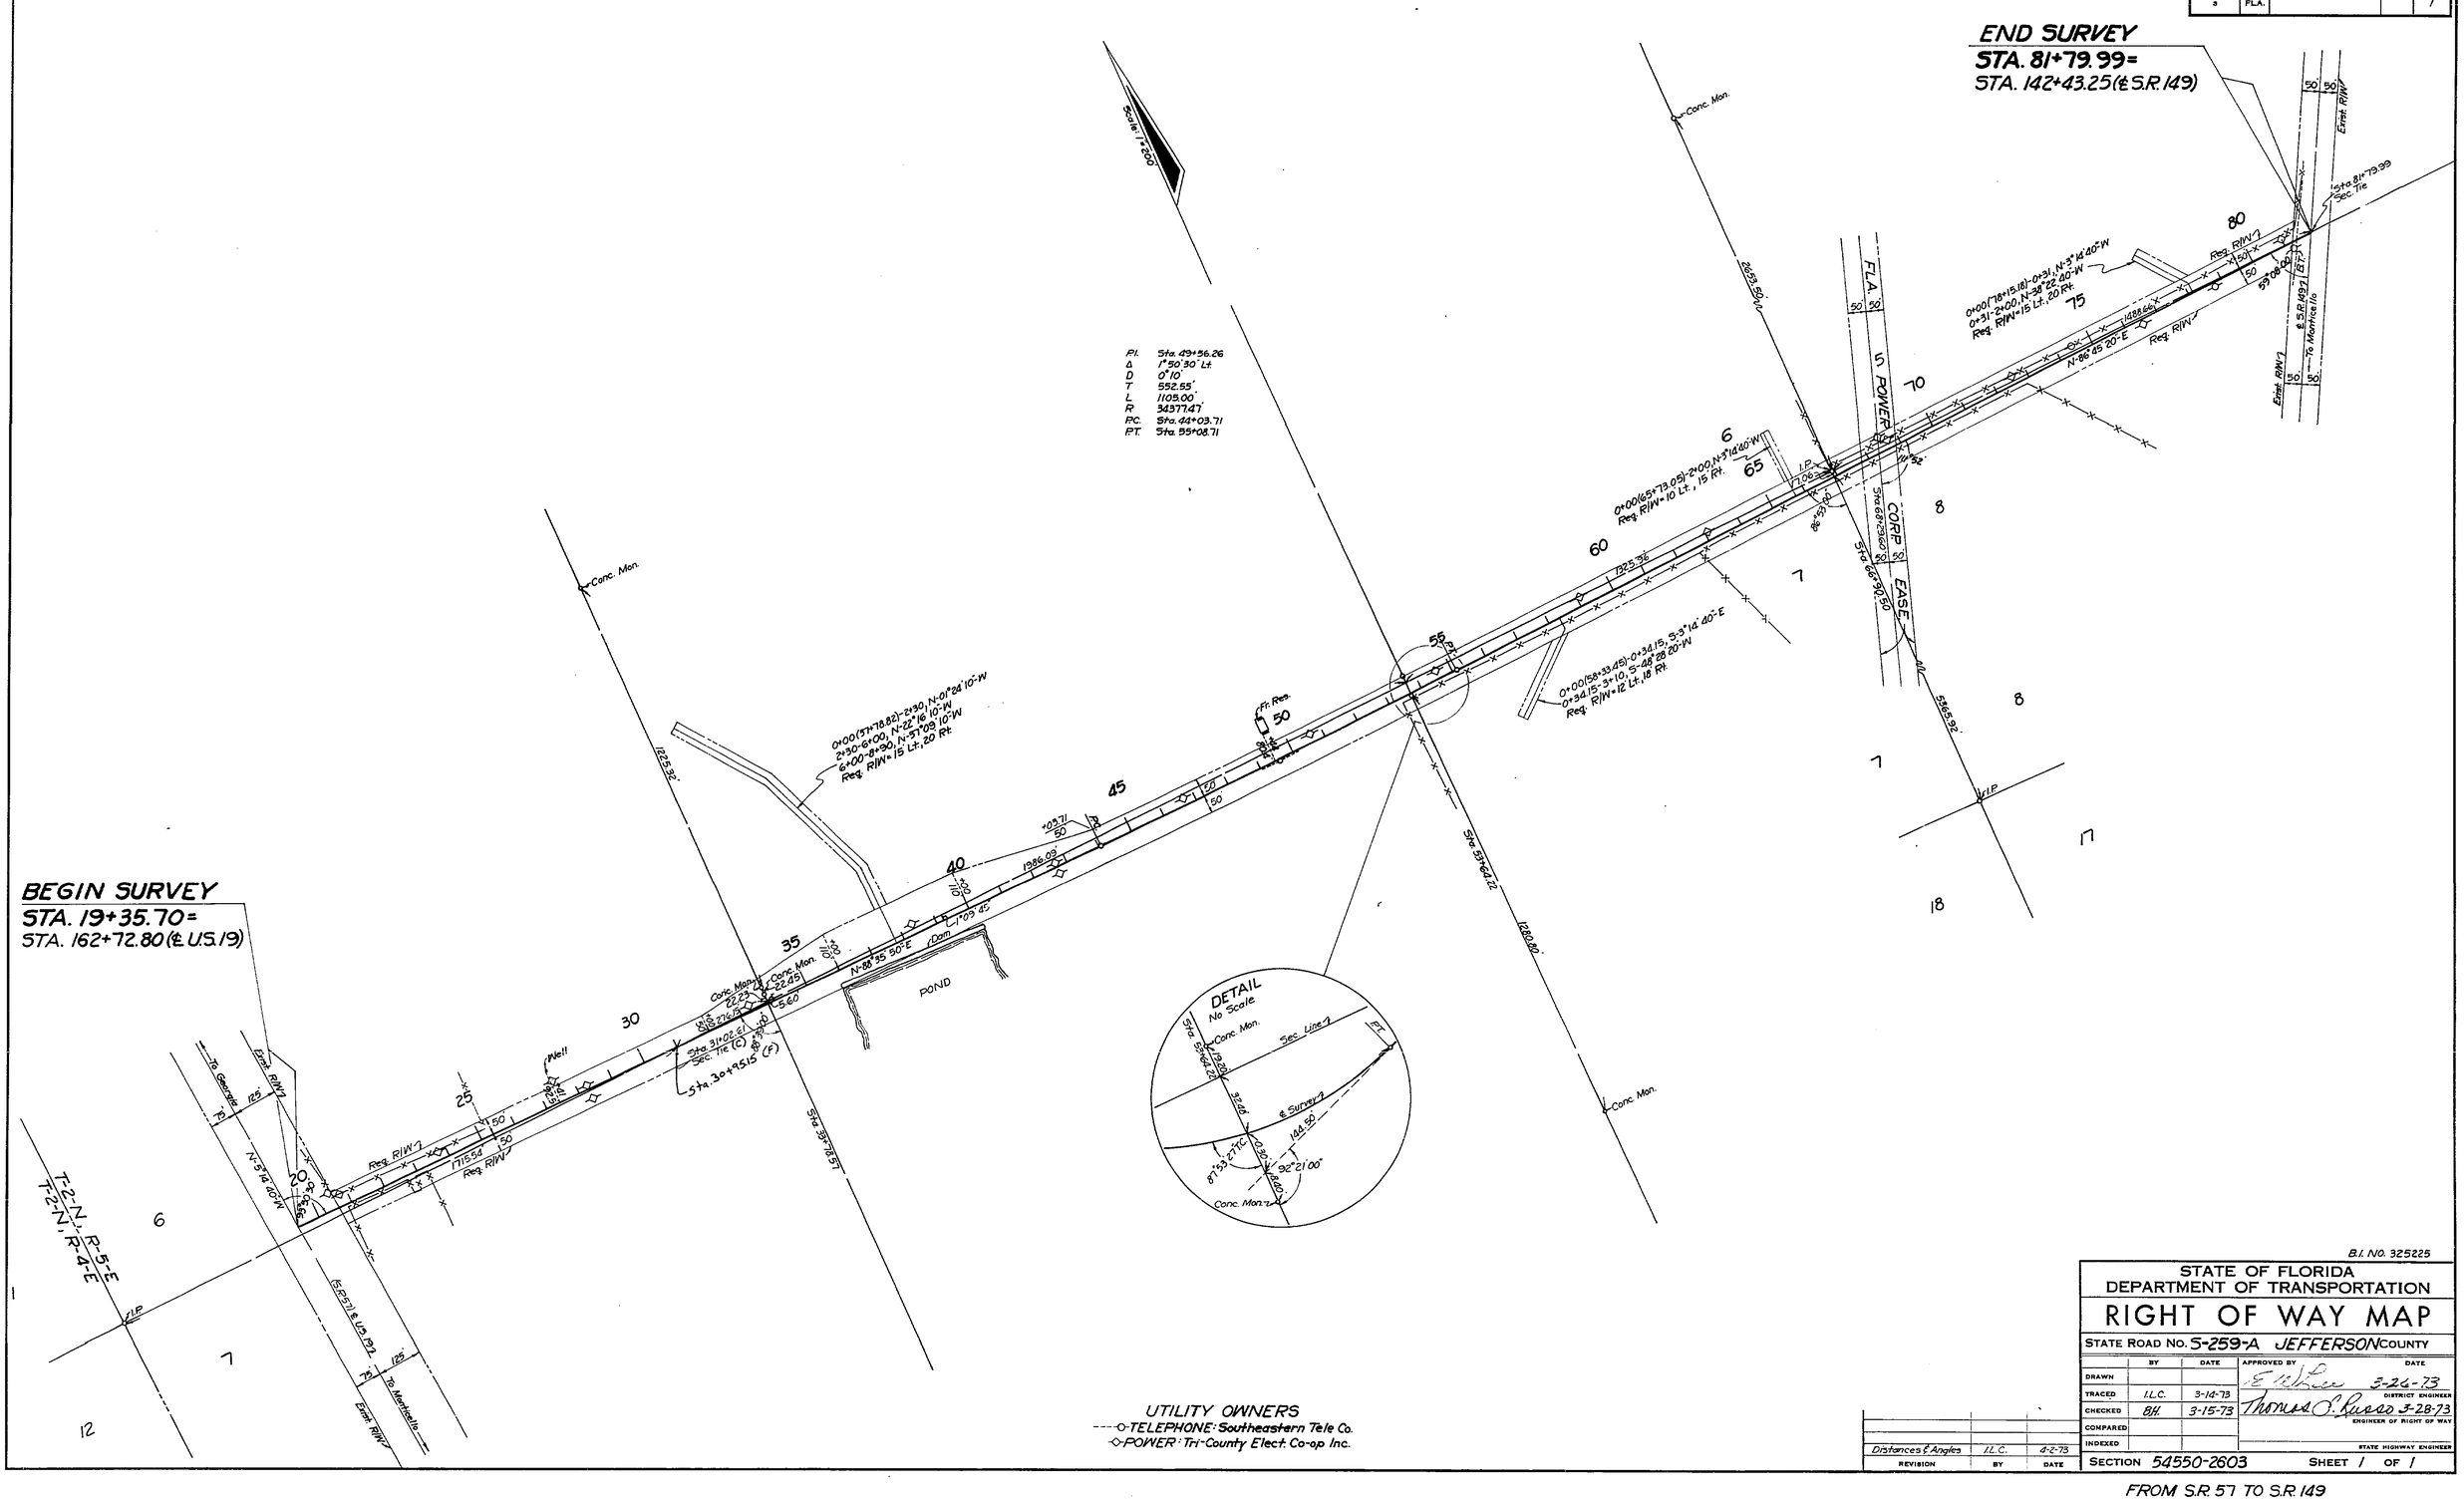

B.I. NO. 325225

STATE OF FLORIDA
DEPARTMENT OF TRANSPORTATION

RIGHT OF WAY MAP

STATE ROAD NO. S-259-A JEFFERSON COUNTY

	BY	DATE	APPROVED BY	DATE
DRAWN			E. Nelson	3-26-73
TRACED	I.L.C.	3-14-73	DISTRICT ENGINEER	
CHECKED	B.H.	3-15-73	Thomas S. Russo	3-28-73
COMPARED			ENGINEER OF RIGHT OF WAY	
INDEXED			STATE HIGHWAY ENGINEER	

REVISION	BY	DATE
Distances & Angles	I.L.C.	4-2-73

SECTION 54550-2603 SHEET 1 OF 1

FROM S.R. 57 TO S.R. 149