FED. ROAD DIV. No.	STATE	SEC. AND JOB No.	FISCAL YEAR	SHEET No.	TOTAL SHEETS
3	FLA.	54550	58	1	1

54550

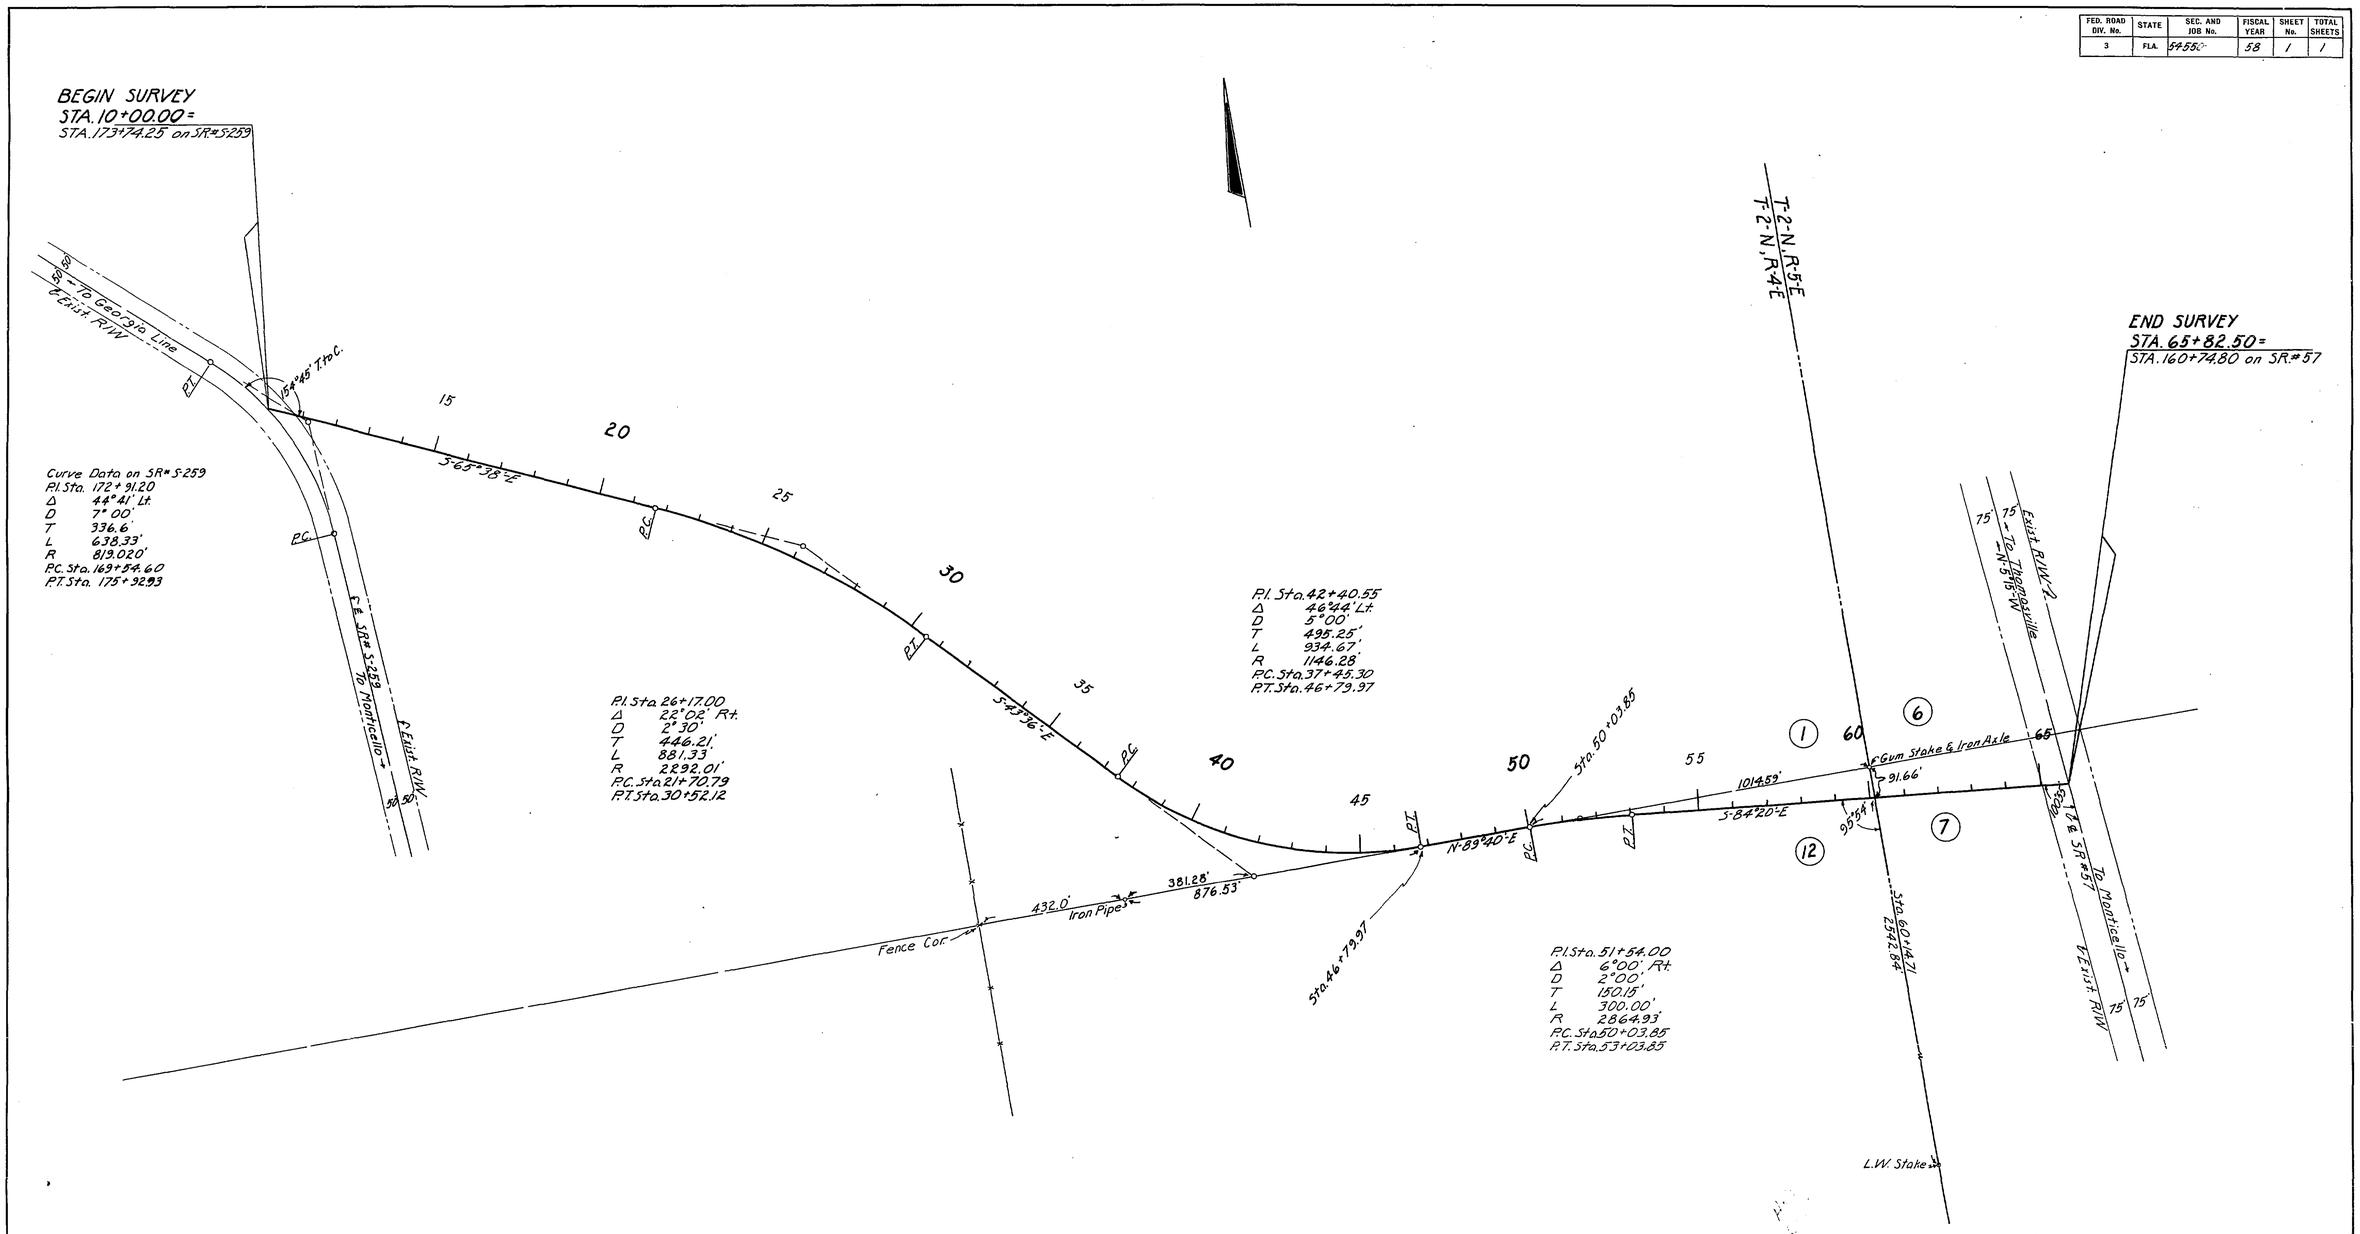

STATE OF FLORIDA
STATE ROAD DEPARTMENT

RIGHT OF WAY MAP

SECTION No. 54550

ROAD No. S-259-A JEFFERSON COUNTY

SCALE 1"=200'	NAMES	DATES	APPROVED BY
DRAWN	P.R.M.	5-20-59	
TRACED	P.R.M.	5-21-59	DIVISION ENGINEER
INDEXED			
REVISED			STATE HIGHWAY ENGINEER
REVISED			

A. R. COLEWELL, JACKSONVILLE