FED. ROAD DIV. No.	STATE	SEC. AND JOB No.	FISCAL YEAR	SHEET No.	TOTAL SHEETS
3	FLA.	5457.150	56	1	1

58

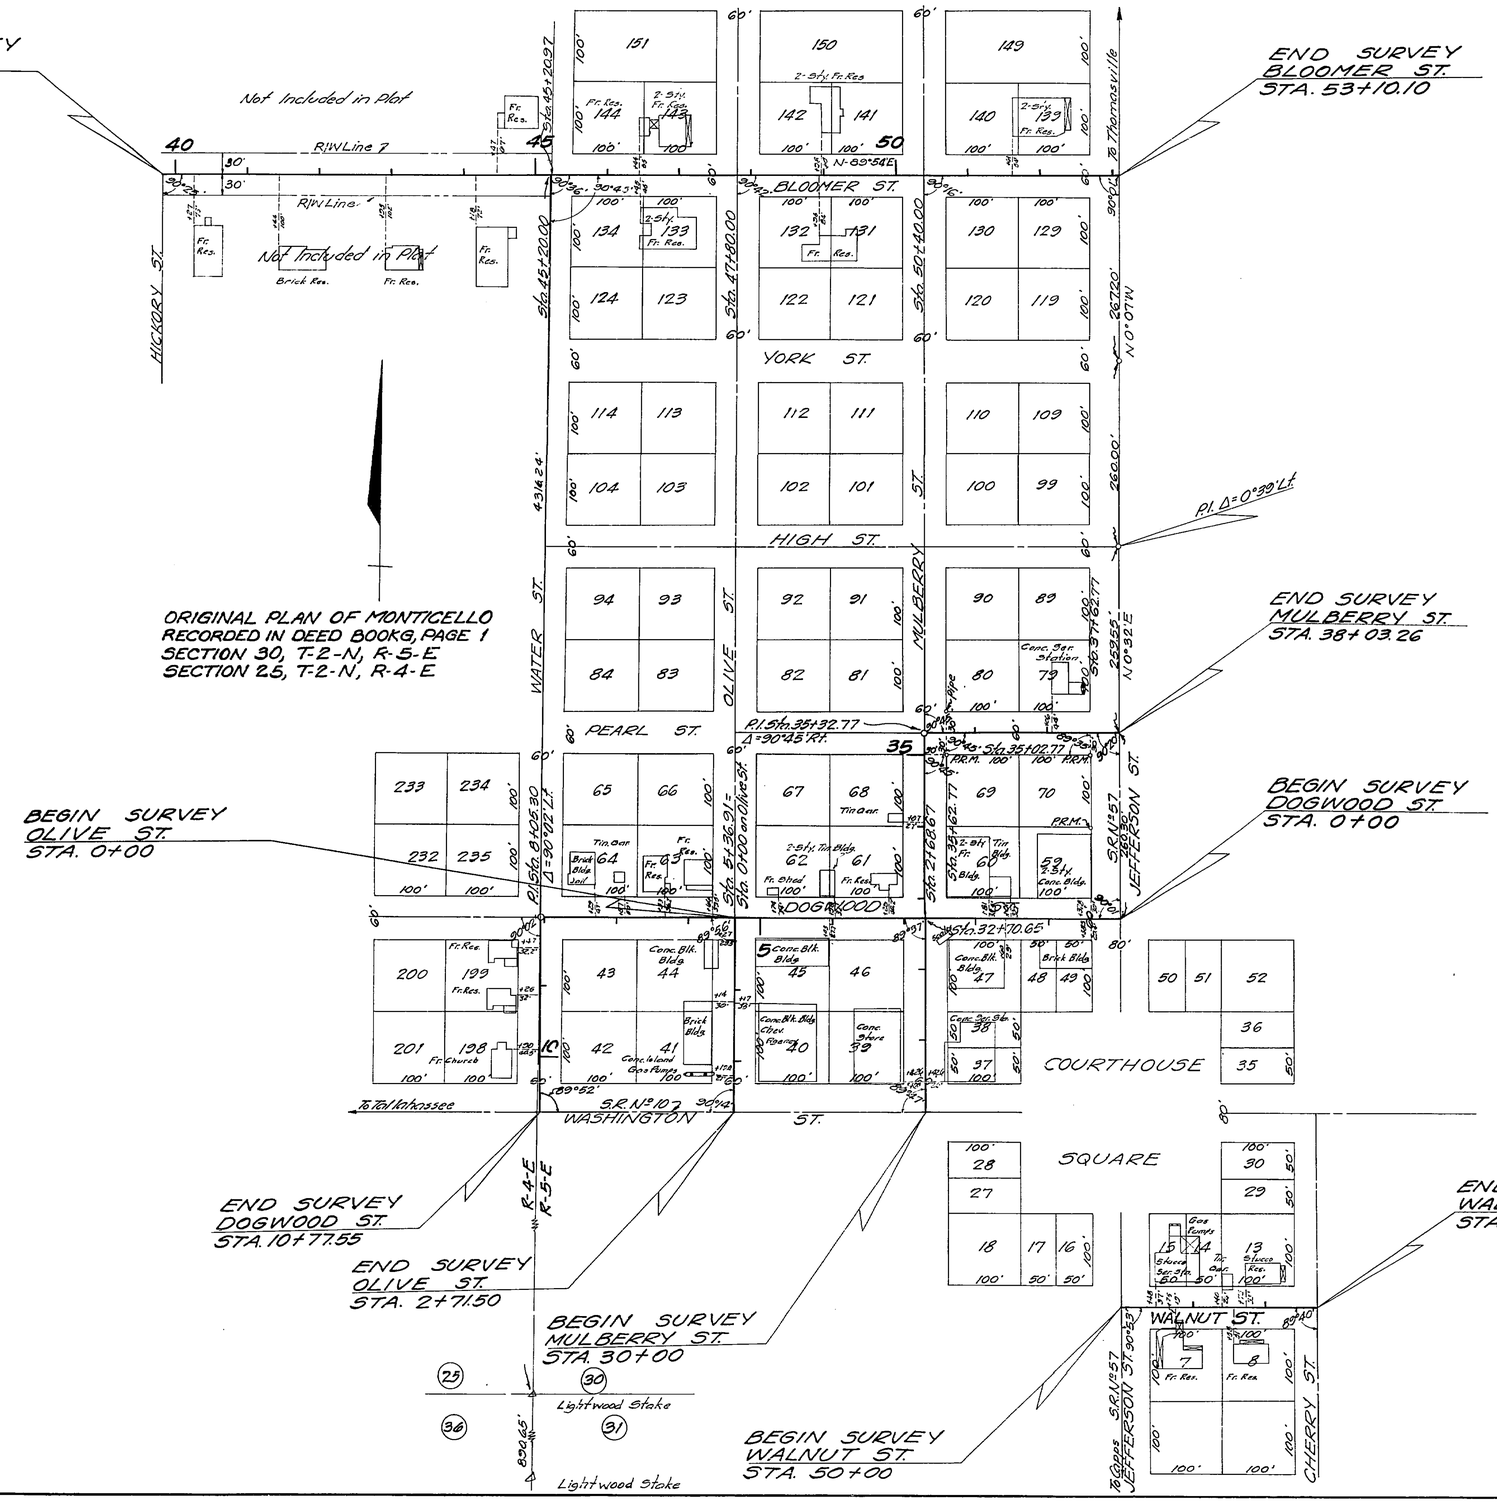

REQUIRED R/W WIDTH

30' Rt. & Lt. & Bloomer St. from Sta. 39+83.00 to Sta. 45+20.00

STATE OF FLORIDA
STATE ROAD DEPARTMENT

RIGHT OF WAY MAP

SECTION No. 5457-150

ROAD No. JEFFERSON COUNTY

SCALE 1"=100'	NAMES	DATES	APPROVED BY
DRAWN			
TRACED	B.H.B.	2-14-56	G. L. Dunlap — DIVISION ENGINEER
INDEXED			
REVISED			STATE HIGHWAY ENGINEER
REVISED			