FED. ROAD DIV. No.	STATE	PROJECT No.	FISCAL YEAR	SHEET No.
3	FLA.	54570-2601	63	1

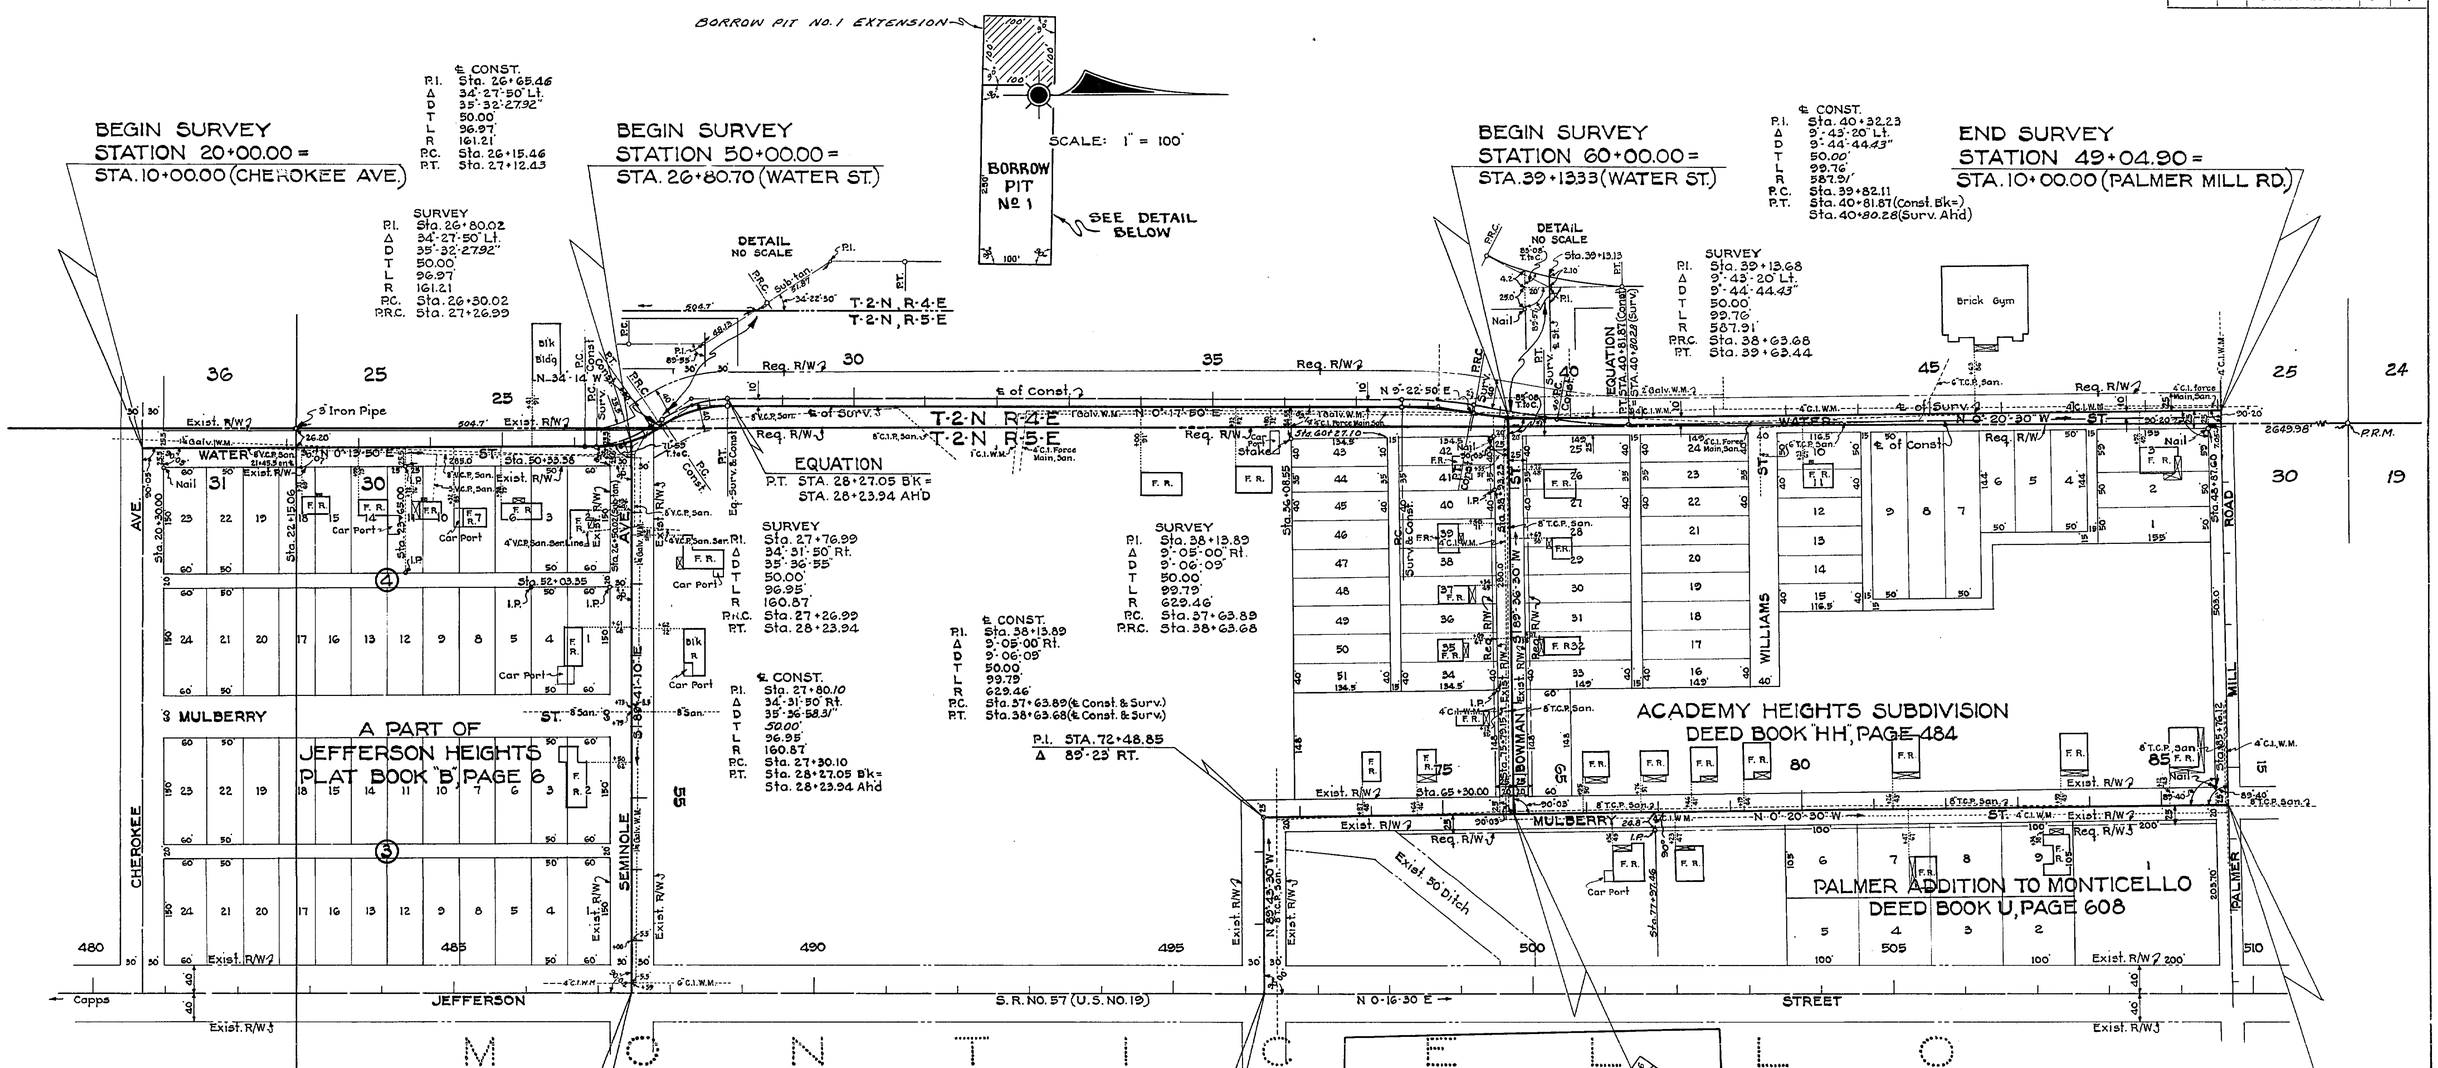

UTILITY POLES

WATER STREET						MULBERRY STREET					
STA.	POWER RT.	POWER LT.	STA.	TELEPHONE RT.	TELEPHONE LT.	STA.	POWER RT.	POWER LT.	STA.	TELEPHONE RT.	TELEPHONE LT.
			20+22	8.5'		71+32	23'				
23+64	24'		25+64	24'		72+74		16'			
24+89	30'		34+91	20'		74+48		17'			
25+37		24'	36+02	19'		75+80		18'	75+80		18'
25+88	31'		37+71	25'		76+80		19'	75+80	22'	
39+62	5'		39+00		34'	78+28		18'			
44+63		4'				79+80		15'			
46+60		8'	46+60		8'	80+84		14'	80+84		14'
46+63	23'					82+13		14'	82+13		14'
47+62		11'	47+62		11'	83+21		14'	83+21		14'
21+80	13'		21+80	13'		84+24		14'	84+24		14'
42+05	1'								84+29		15'
						85+74		16'	85+74		16'

SEMINOLE STREET						BOWMAN STREET					
STA.	POWER RT.	POWER LT.	STA.	TELEPHONE RT.	TELEPHONE LT.	STA.	POWER RT.	POWER LT.	STA.	TELEPHONE RT.	TELEPHONE LT.
50+37		28'	55+83	20'		60+42	14'				
52+12		25'				61+38	15'				
53+63		24'				62+89	16'				
54+07		24'				63+92	17'				
55+77		21'				65+36	19'				
57+32		24'									

NOTE:
UTILITY OWNERS
Sanitary Sewer Lines: City of Monticello.
Water Mains: City of Monticello.
Power Lines: Florida Power Corporation.
Telephone Lines: Southeastern Telephone Co.
NOTE: All Power and Telephone Lines are Aerial.

REVISION	BY	DATE
Borrow Pit No.1 Ext.	J.C.-T.D.N.	11-20-63
Borrow Pit No. 1	BW	8-10-64
Borrow Pit No.1-A	H.R.-T.D.N.	7-20-64
Borrow Pit No.1	D.R.C.-T.D.N.	6-16-64
R/W	J.C.-T.D.N.	5-8-64
	J.C.-T.D.N.	4-5-64
	J.C.-T.D.N.	4-28-64

STATE OF FLORIDA
STATE ROAD DEPARTMENT

RIGHT OF WAY MAP

STATE ROAD NO. JEFFERSON COUNTY

	BY	DATE
DRAWN		
TRACED	W.P.	2-17-64
CHECKED		
COMPARED		
INDEXED		

APPROVED BY — DATE — DISTRICT ENGINEER

ENGINEER OF RIGHTS OF WAY — 3-19-64 — STATE HIGHWAY ENGINEER

SECTION 54570-2601 SHEET 1 OF 1

STREETS IN MONTICELLO