FED. ROAD DIV. No.	STATE	PROJECT No.	FISCAL YEAR	SHEET No.
3	FLA.	54570-2603	'68	1

BEGIN SURVEY (MADISON ST.)
STATION 250+00.00 =
STA. 1100+00.00 (JEFFERSON ST.)

END SURVEY (CHERRY ST.)
STATION 157+87.22 =
STA. 252+69.10 (MADISON ST.)

END SURVEY (MAGNOLIA ST.)
STATION 410+49.21 =
STA. 257+64.18 (MADISON ST.)

END SURV. (WIRICK ST.)
STATION 66+64.10 =
℄ OF (RAILROAD ST.)

END SURVEY (YORK ST.)
STATION 905+33.75 =
STA. 1097+39.00 (JEFFERSON ST.)

END SURVEY (MAUKEENAH ST.)
STATION 135+47.53 =
STA. 255+12.90 (MADISON ST.)

A PART OF
WIRICK'S EASTERN ADDITION
DEED BOOK I, PAGE 66

END SURVEY (MULBERRY ST.)
STATION 607+82.44 =
STA. 50+40.00 (MADISON ST.)

END SURVEY (HENRY ST.)
STATION 85+50.70 =
STA. 260+20.19 (MADISON ST.)

P.I. STA. 63+04.30
Δ 90°-25'-30" RT.

END SURVEY (OLIVE ST.)
STATION 510+41.60 =
STA. 47+80.00 (MADISON ST.)

FOR DETAIL OF DITCH
SEE SHEET No. 3

P.I. STA. 266+36.49
Δ 89°-34' RT.

BEG. SURV. (YORK ST.)
STATION 900+00.00 =
STA. 507+80.60 (OLIVE ST.)

END SURV. (MADISON ST.)
STATION 269+03.69 =
℄ OF (YORK ST.)

BEG. SURV. (HIGH ST.)
STATION 800+00.00 =
STA. 505+23.97 (OLIVE ST.)

FOR DETAIL OF YORK ST. EXT.
SEE SHEET No. 3

END SURV. (HIGH ST.)
STATION 216+28.95 =
℄ OF (RAILROAD ST.)

P.I. STA. 57+84.74
Δ 0°-57'-50" LT.

BEG. SURV (PEARL ST.)
STATION 700+00.00 =
STA. 502+63.97 (OLIVE ST.)

BEG. SURV (OLIVE ST.)
STATION 500+00.00 =
STA. 5+36.91 (DOGWOOD ST.

BEGIN SURVEY (MULBERRY ST.)
STATION 600+00.00 =
END SURVEY (PEARL ST.)
STATION 702+66.04

BEG. SURV (CHERRY ST.)
STATION 150+00.00 =
STA. 300+00.00 (PEARL ST.)

A PART OF
ORIGINAL MAP OF MONTICELLO
DEED BOOK 'G', PAGE 1

BEG. SURV (WAUKEENAH ST.)
STATION 125+00.00 =
STA. 10+00.00 (DOGWOOD ST.)

BEG. SURV (MAGNOLIA ST.)
STATION 400+00.00 =
STA. 12+39.75 (DOGWOOD ST.)

BEG. SURV. (HENRY ST.)
STATION 75+00.00 =
STA. 14+93.21 (DOGWOOD ST.)

BEG. SURV. (WIRICK ST.)
STATION 49+99.75 =
STA. 17+50.92 (DOGWOOD ST.)

SEC. 30, T-2-N, R-5-E
SCALE: 1" = 100'

M O N T I C E L L O

STREETS IN MONTICELLO / MADISON ST. / YORK ST. HIGH ST. / PEARL ST. OLIVE ST. / MULBERRY ST. CHERRY ST. / WAUKEENAH ST. MAGNOLIA ST. / HENRY ST. WIRICK ST.

STATE OF FLORIDA
STATE ROAD DEPARTMENT

RIGHT OF WAY MAP

STATE ROAD No. JEFFERSON COUNTY

	By	Date	Approved By	Date
Drawn				
Traced	W.P.	8-31-67		DISTRICT ENGINEER
Checked				
Compared				ENGINEER OF RIGHTS OF WAY
Indexed				STATE HIGHWAY ENGINEER

Revision	By	Date
Changed St. Distances O.V. T.O.W.		3-13-68

SECTION 54570-2603 SHEET 1 OF 3

FED. ROAD DIV. No.	STATE	PROJECT No.	FISCAL YEAR	SHEET No.
3	FLA.	54570-2603	'68	2

BEGIN SURVEY
STATION 950+00.00

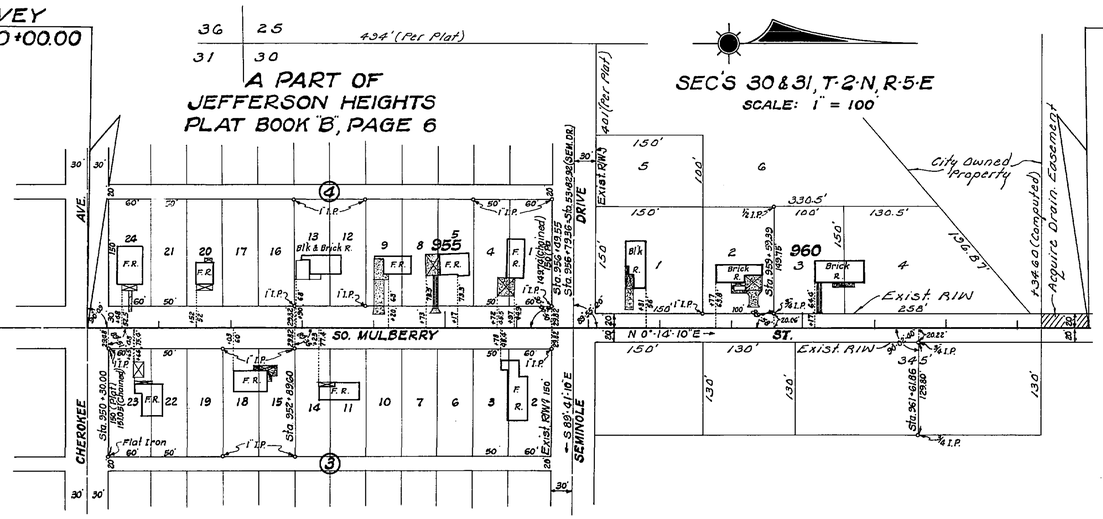

SEC'S 30 & 31, T-2-N, R-5-E
SCALE: 1" = 100'

END SURVEY
STATION 964+00.00

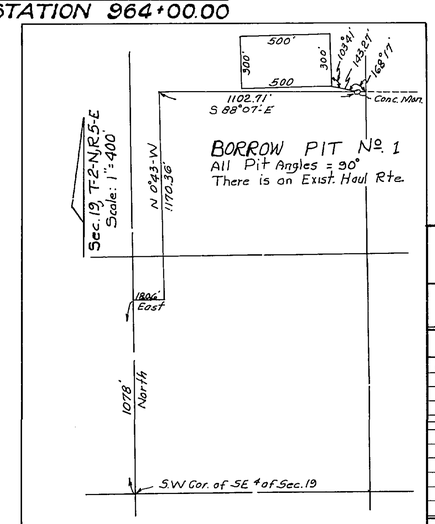

MONTICELLO

UTILITY POLES

STA.	POWER RT.	POWER LT.	STA.	TELEPHONE RT.	TELEPHONE LT.
MADISON STREET					
250+25	20.5'		250+46	20.5'	
251+59	17'		251+59	17'	
252+48	15.4'		252+48	15.4'	
253+38		25'	256+06		25.7'
~~252+30~~	11.6'		257+35.5		27'
~~255+06~~		~~28.1'~~			
259+04		24.8'	259+93		27.3'
259+93		27.3'	261+01.5		24.8'
261+01.5		24.8'	262+49		24.8'
262+99		24.7'	~~262+50~~ 262+59	25.2'	24.7'
264+32		21.8'	264+32		21.8'
268+62		17.8'	268+62		17.8'
YORK STREET					
901+34	16'		902+03.5	15.2'	
902+03.5	15.2'		902+79		29.2'
902+88	15.2'				
903+74		24.6'			
904+06	15'				
905+11.5	28'				
HIGH STREET					
799+86	15'		799+83		15.2'
802+31.5		18'	799+86	15'	
802+47	18.6'		801+28		16.6'
803+66	19.6'		802+315		18'
803+90		19.3'	802+82		19.4'
			803+90		19.3'
EQUATION P.I. STA. 805+37.61 B'K = P.I. STA. 200+00.00 AHD					
200+21.5	18.6'		201+40	14.3'	
201+40	14.3'		202+45		22'
201+55		19'			
~~203+35~~ 203+35	~~18.5'~~ 18.5'		203+85	16.7'	
204+91.5	16'		204+91.5	16'	
207+34	20'		205+36	17'	
208+74.5	20.9'		206+13	13.4'	
208+91		17.6'	207+84	20'	
212+44		16.5'	208+74.5	20.9'	
212+96		18.1'	208+91		17.6'
214+11		15'	209+91	21.7'	
214+90	24.4'		211+59	23.4'	
215+20		15.5'	212+47	23.7'	
			213+74.5	24'	
			214+11		15'
			214+90	24.4'	
			215+20		15.3'
			215+74	24.9'	
PEARL STREET					
702+36.5	18.7'		701+40		15.7'
			702+36.5	18.7'	
OLIVE STREET					
500+22	22.5'		502+77		16.7'
502+41		21.5'	506+56	23.5	
502+55		207(Brace)			
507+66		15.8'			

POWER: FLORIDA POWER CORPORATION
TELEPHONE: SOUTHEASTERN TELEPHONE CO.

STA.	POWER RT.	POWER LT.	STA.	TELEPHONE RT.	TELEPHONE LT.
NORTH MULBERRY STREET					
601+30		17.5'	600+24	18.8'	
603+75		17.7'	601+52	18.5'	
605+94	22.7'		603+14	18'	
606+11		18.8'	604+19	17.5'	
607+58		20.3'	606+20	18.2'	
608+01	17.5'		606+77	17.5'	
608+02		16.5'	607+61		22.3'
			607+62	24.7'	
CHERRY STREET					
150+74		22.2'	150+74		22.2'
152+45		20.6'	152+45		20.6'
154+84		20.2'	153+95		19.7'
156+61		17'			
WAUKEENAH STREET					
126+32.5		11'	125+82	9.1'	
127+42		11.8'	126+325		11'
~~128+26~~ 128+29		~~5.1'~~ 5.1'	127+42		11.8'
131+29		7.2'	128+88		15.1'
~~132+88~~ 133+07		19.1' (Guy Pole)			
MAGNOLIA STREET					
401+25	26'		401+31		25.5'
401+31		25.5'	406+43		20'
402+44		26.5'	407+47		26'
406+43		20'	408+89		20.5'
407+47		26'	409+46	21'	
408+89		20.5'			
HENRY STREET					
75+22	15.1'		78+20		20'
76+32	13.7'		78+47.5	12'	
77+43	13'		79+31		22'
78+47.5	12'		80+38.5	10.8'	
79+53	11'				
80+38.5	10.8'				
81+48	9.7'				
WIRICK STREET					
~~51+71~~ 52+29	33'	2.1'	51+71	33'	
52+42.5	31.3'		52+42.5	31.3'	
53+87	26.3'		53+87	26.3'	
56+66	25'		55+89		20.3'
58+22	20.8'		~~56+76~~ 57+28		~~5.3'~~ 5.3'
58+98		27.3'	56+98		27.3'
59+38	21'		59+38	21'	
61+84	17.8'		61+84	17.8'	
63+20		19.7'	63+20		12.7'
SOUTH MULBERRY STREET					
951+27		21.7'	951+27		21.7'
953+90		19.3'	953+90		19.3'
955+39		19.7'	955+39		19.7'
957+04		19.1'	957+04		19.1'
958+57		18.3'	958+57		18.3'
959+66		17'	959+66		17'
961+09		17.2'	961+09		17.2'

SO. MULBERRY ST.

NOTE:
(o) Represents Manholes.

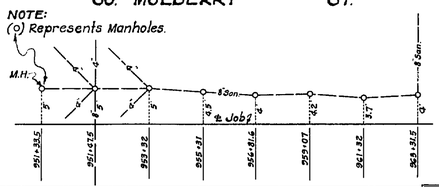

OLIVE ST.

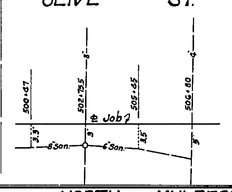

HIGH ST.

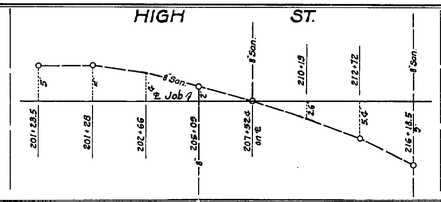

MAGNOLIA ST.

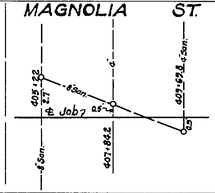

RAILROAD ST.
BETWEEN
ASH & YORK ST'S

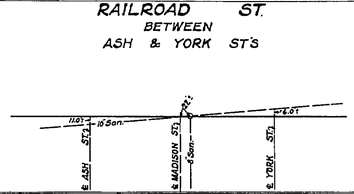

MADISON ST.

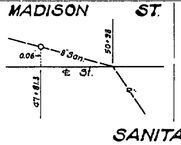

DOGWOOD ST.

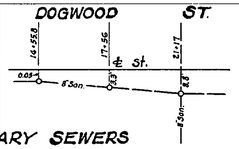

SANITARY SEWERS
OWNED BY CITY OF MONTICELLO
NO SCALE

NORTH MULBERRY ST.

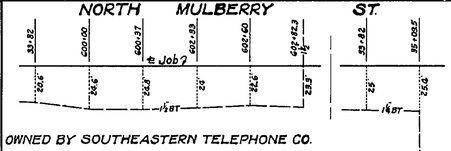

CHERRY ST.

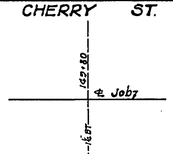

WAUKEENAH ST.

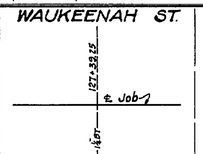

MAGNOLIA ST.

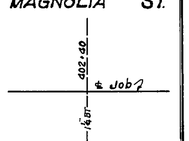

OWNED BY SOUTHEASTERN TELEPHONE CO.

NO. MULBERRY ST.

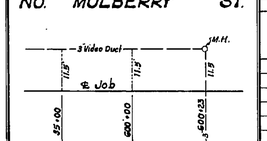

WIRICK ST.

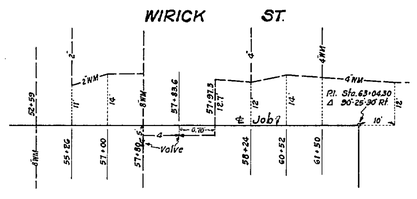

SO. MULBERRY ST.

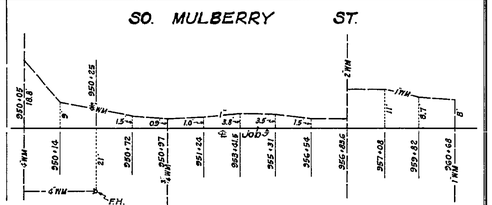

HENRY ST.

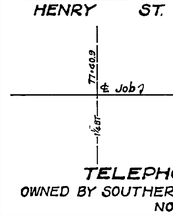

WIRICK ST.

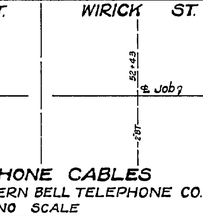

TELEPHONE CABLES
OWNED BY SOUTHERN BELL TELEPHONE CO.
NO SCALE

CHERRY ST.

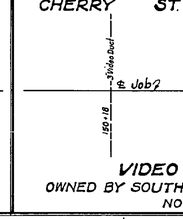

WAUKEENAH ST.

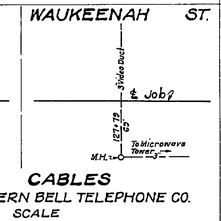

VIDEO CABLES
OWNED BY SOUTHERN BELL TELEPHONE CO.
NO SCALE

OLIVE ST.

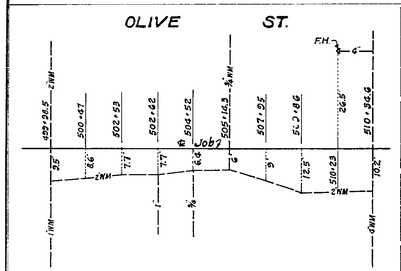

NO. MULBERRY ST.

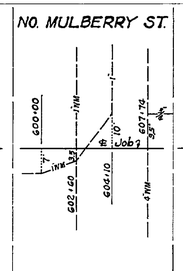

CHERRY ST.

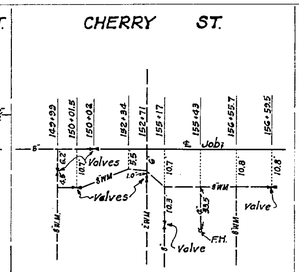

WAUKEENAH ST.

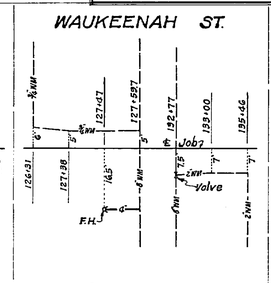

MAGNOLIA ST.

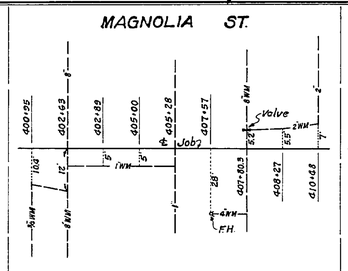

HENRY ST.

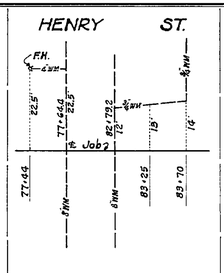

WATER MAINS
OWNED BY CITY OF MONTICELLO
NO SCALE

HIGH ST.

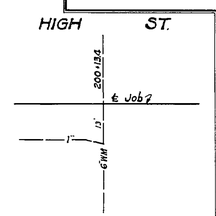

Rev. B.P. No 1	D.F.E.-TOM	3-23-68
Revise Pit #1	D.F.E.-TOM	1-23-68
Revise Pit #1	D.R.V.-TOM	1-11-68
REVISION	BY	DATE

STATE OF FLORIDA
STATE ROAD DEPARTMENT

RIGHT OF WAY MAP

STATE ROAD No. JEFFERSON COUNTY

	BY	DATE	APPROVED BY	DATE
DRAWN				
TRACED	W.P.	8-31-67		11-1-67 DISTRICT ENGINEER
CHECKED				
COMPARED				ENGINEER OF RIGHTS OF WAY
INDEXED				STATE HIGHWAY ENGINEER

SECTION. 54570-2603 SHEET 2 OF 3

STREETS IN MONTICELLO / SOUTH MULBERRY ST.

CAXWELL, JACKSONVILLE, FLORIDA — LINEN —

FED. ROAD DIV. No.	STATE	PROJECT No.	FISCAL YEAR	SHEET No.
3	FLA.	54570-2603		3

UTILITY POLES

POWER

STA.	Rt.	Lt.
511+52.50	17.7'	
513+29	19'	
515+21.50	24'	
517+56		Mid R/R

Owner: Florida Power Corp.

WATER MAINS
No Scale

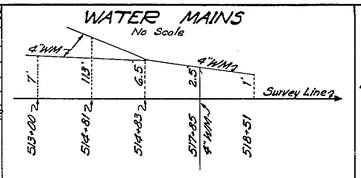

Owner: City of Monticello

WIRICK'S EASTERN ADDITION
DEED BOOK "I" PAGE 66

T-2-N, R-5-E
Scale: 1"=100'

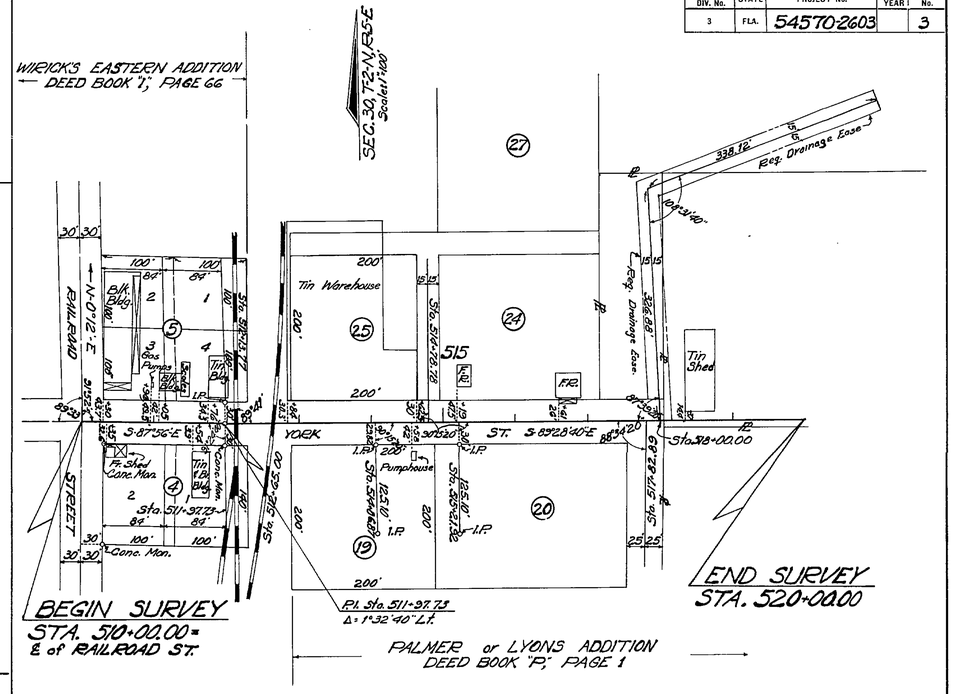

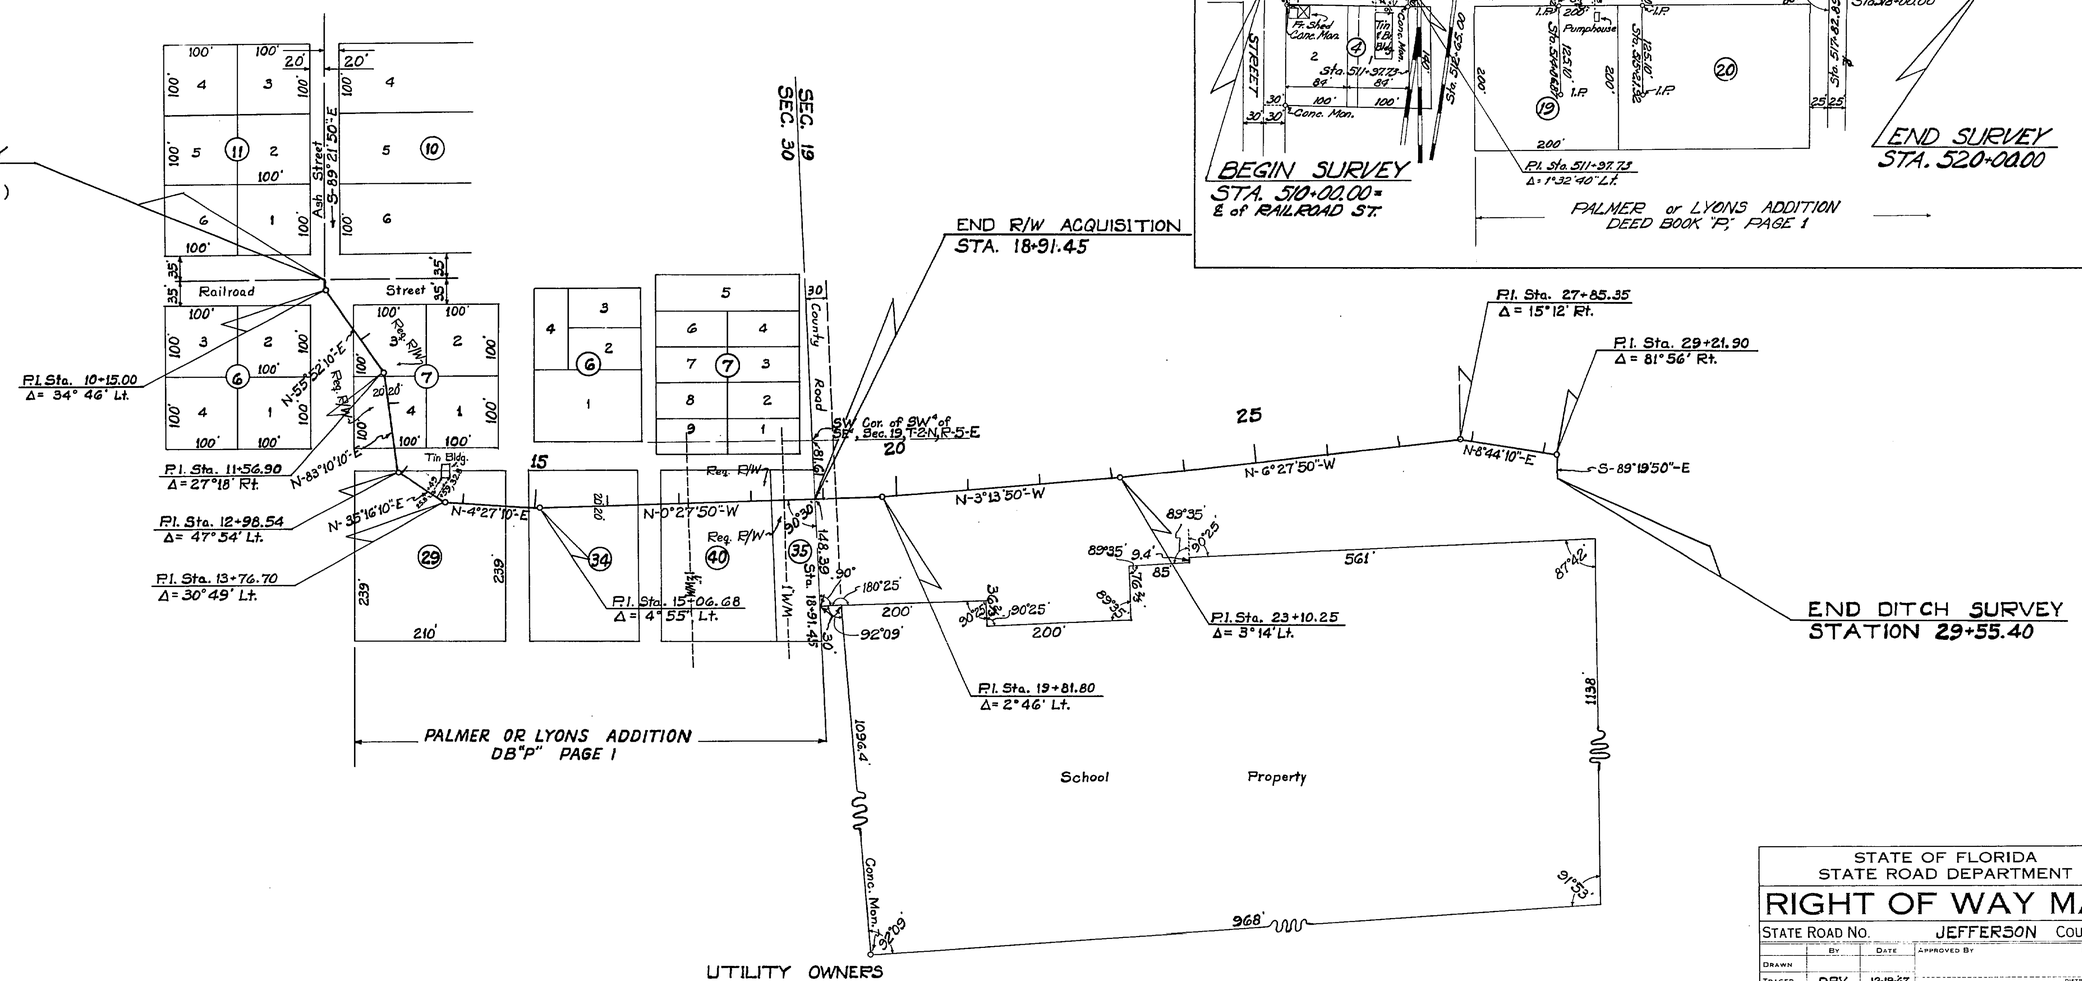

STATE OF FLORIDA
STATE ROAD DEPARTMENT

RIGHT OF WAY MAP

STATE ROAD No. JEFFERSON COUNTY

	By	Date	Approved By	Date
Drawn				
Traced	D.R.V.	12-19-67		District Engineer
Checked				
Compared				Engineer of Rights of Way
Indexed				State Highway Engineer

Revision	By	Date
DITCH R/W	B.W.	6-3-80
	D.V.	4-1-68

SECTION 54570-2603 SHEET 3 OF 3

STREETS IN MONTICELLO \ OUTFALL DITCH

JACKSONVILLE, FLORIDA — INCLINER —