FED. ROAD DIV. No.	STATE	PROJECT No.	FISCAL YEAR	SHEET No.
3	FLA.	54572-2601		1

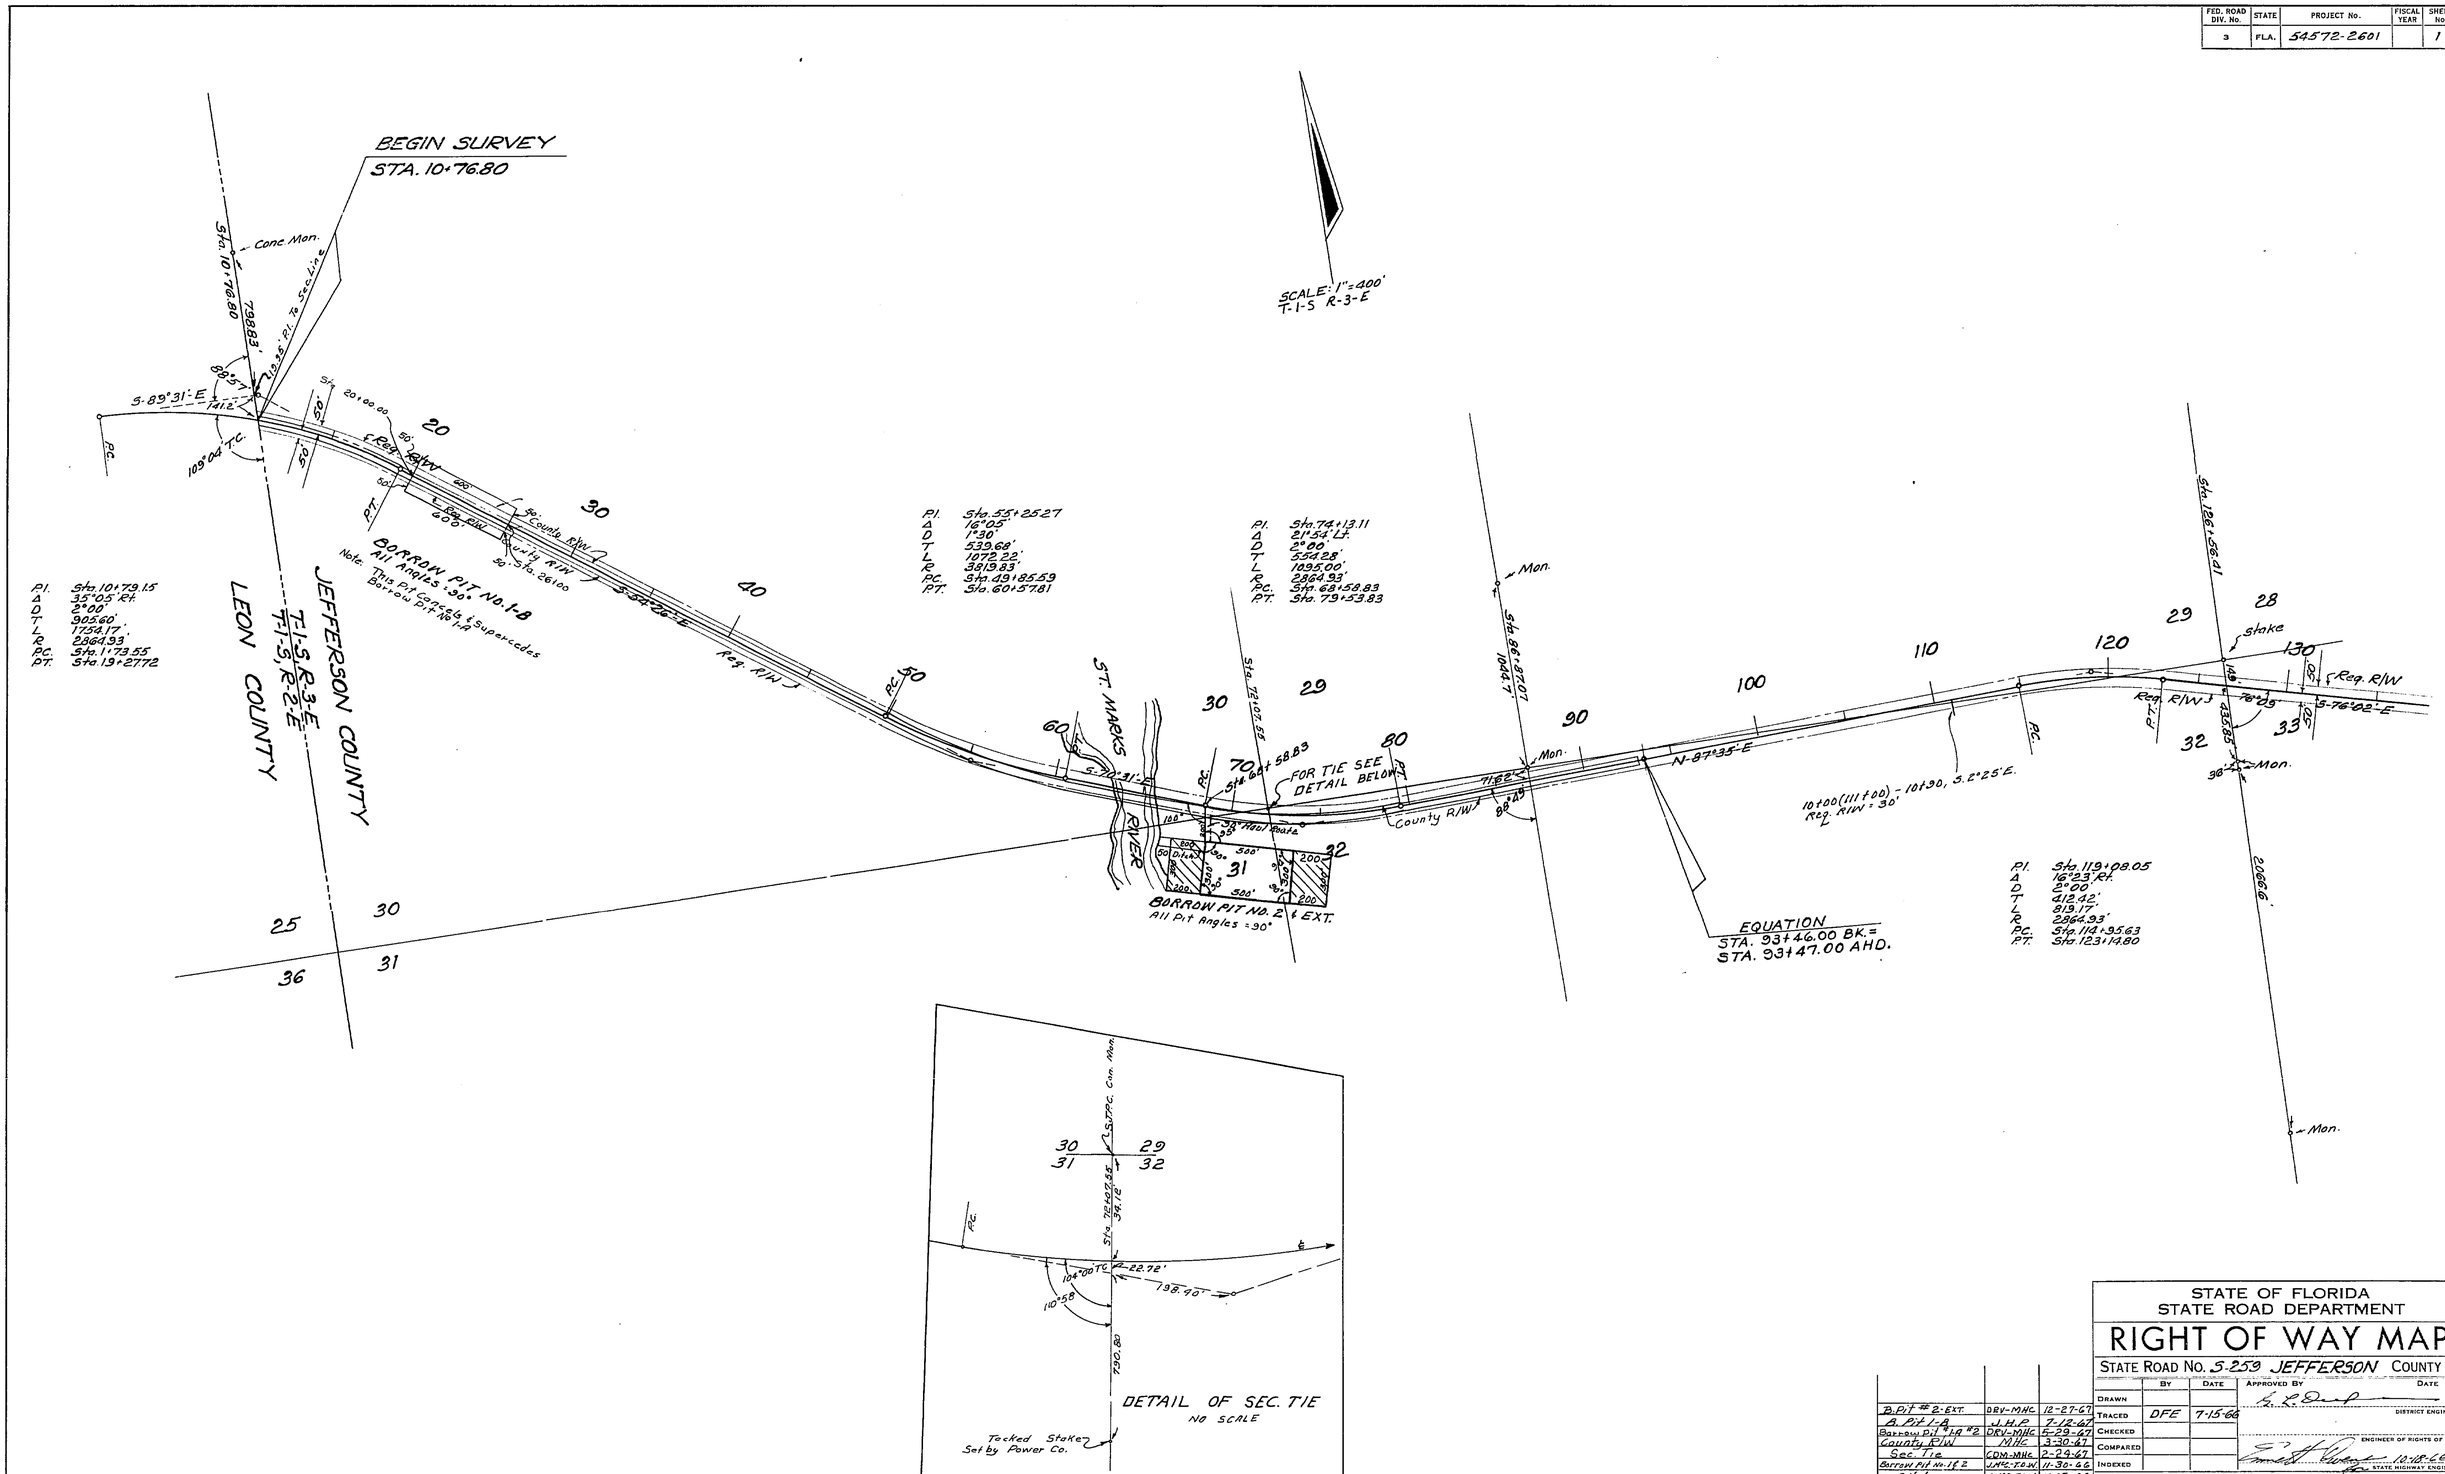

REVISION	BY	DATE
B. Pit #2 Ext.	DRV-MHC	12-27-67
B. Pit 1-A	J.H.P.	7-12-67
Borrow Pit #1A #2	DRV-MHC	5-29-67
County R/W	MHC	3-30-67
Sec. Tie	CDM-MHC	2-28-67
Borrow Pit No. 1 & 2	JMC-TDW	11-30-66
Ditch	JMC-TDW	11-15-66

STATE OF FLORIDA
STATE ROAD DEPARTMENT

RIGHT OF WAY MAP

STATE ROAD No. S-259 JEFFERSON COUNTY

	BY	DATE	APPROVED BY	DATE
DRAWN				
TRACED	DFE	7-15-66	DISTRICT ENGINEER	
CHECKED				
COMPARED			ENGINEER OF RIGHTS OF WAY	
INDEXED			STATE HIGHWAY ENGINEER	10-18-66

SECTION. 54572-2601 SHEET 1 OF 3

LEON CO. LINE TO SR 59 AT WACISSA

FED. ROAD DIV. No.	STATE	PROJECT No.	FISCAL YEAR	SHEET No.
3	FLA.	54572-2601		2

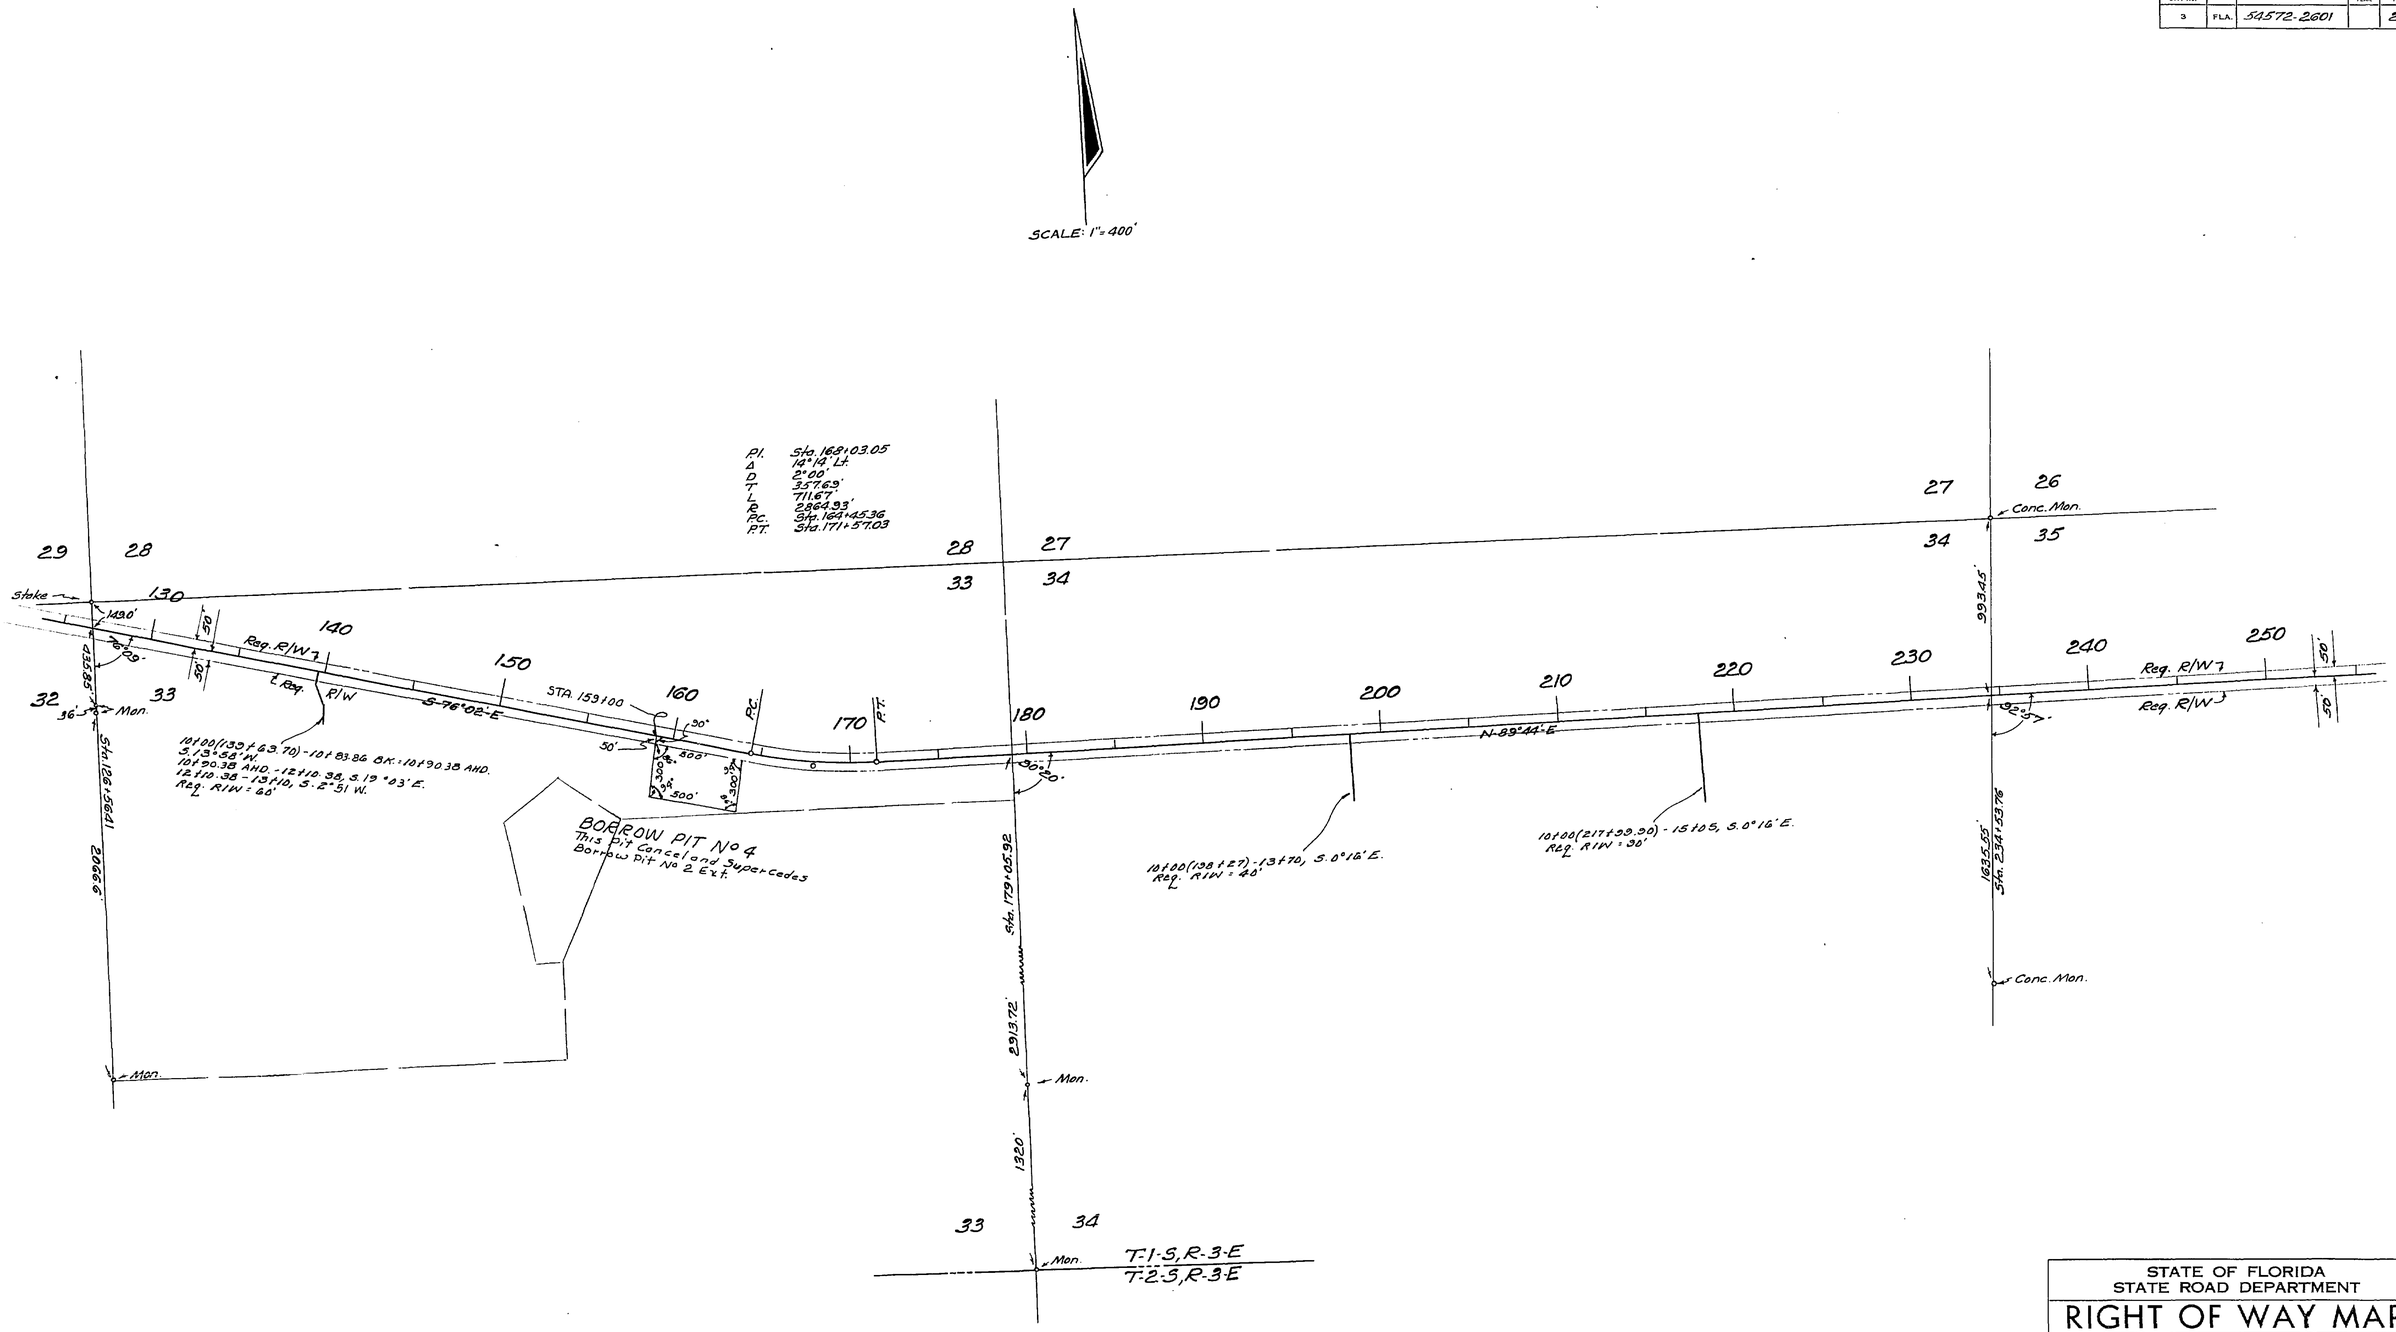

REVISION	BY	DATE
Borrow Pit No 4	DRV-MHC	1-9-68
Rev. Ditch	JMC-MHC	12-5-66
Ditches	JMC-TOW	11-18-66

STATE OF FLORIDA
STATE ROAD DEPARTMENT

RIGHT OF WAY MAP

STATE ROAD No. S-259 JEFFERSON COUNTY

	BY	DATE	APPROVED BY	DATE
DRAWN				
TRACED	DFE	7-15-66	DISTRICT ENGINEER	
CHECKED				
COMPARED			ENGINEER OF RIGHTS OF WAY	
INDEXED			STATE HIGHWAY ENGINEER	10-18-66

SECTION. 54572-2601 SHEET 2 OF 3

LEON CO. LINE TO SR 59 AT WACISSA

FED. ROAD DIV. No.	STATE	PROJECT No.	FISCAL YEAR	SHEET No.
3	FLA.	54572-2601		3

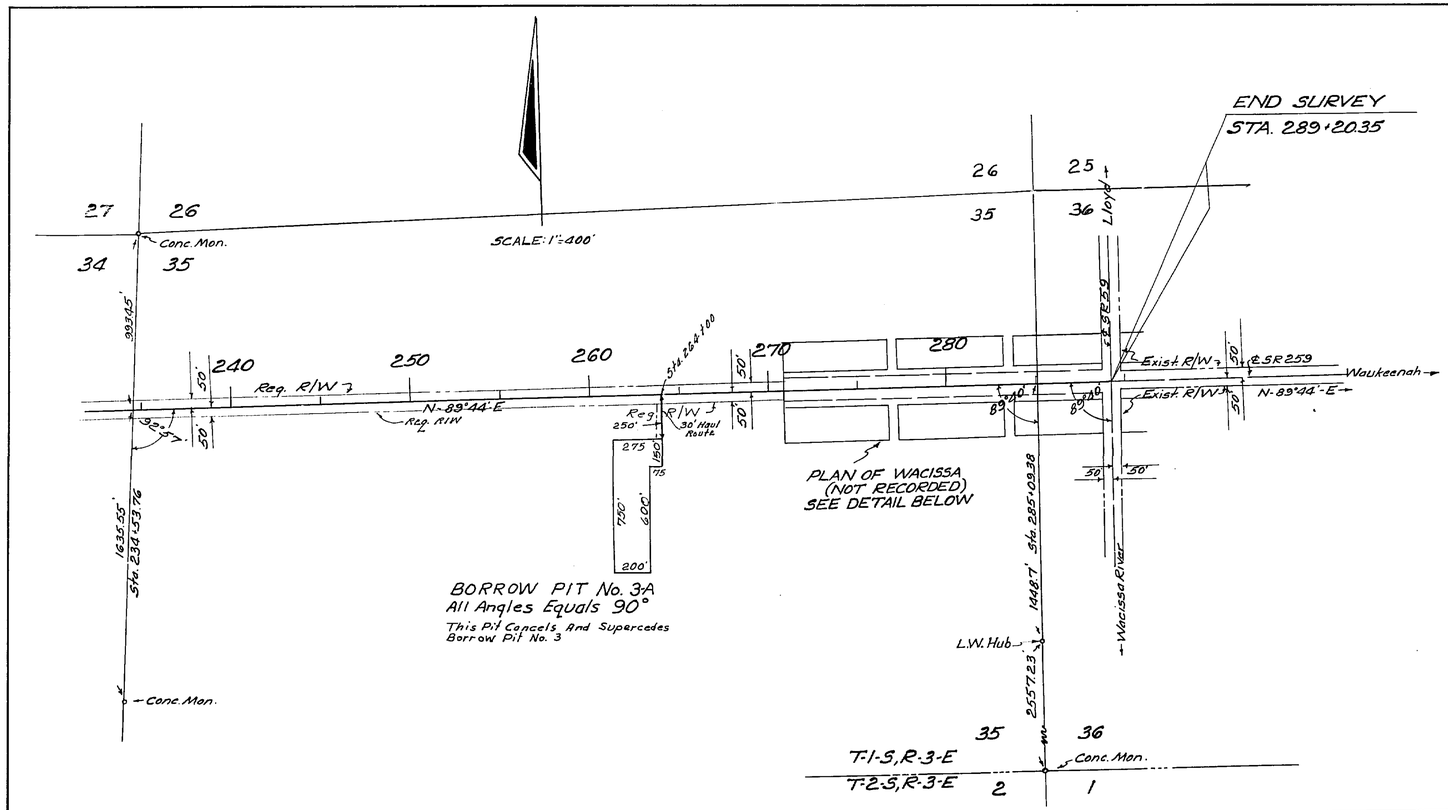

UTILITY POLES					
POWER			TELEPHONE		
STA.	RT.	LT.	STA.	RT.	LT.
268+89	37'		288+72		29'
271+45	29'				
275+66	17'				
Owner: Fla. Power Corp.			Owner: Southeastern Tele. Co.		

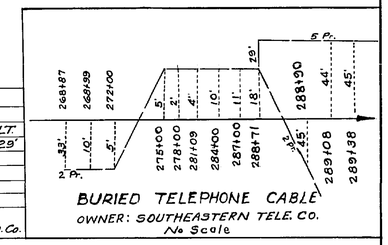

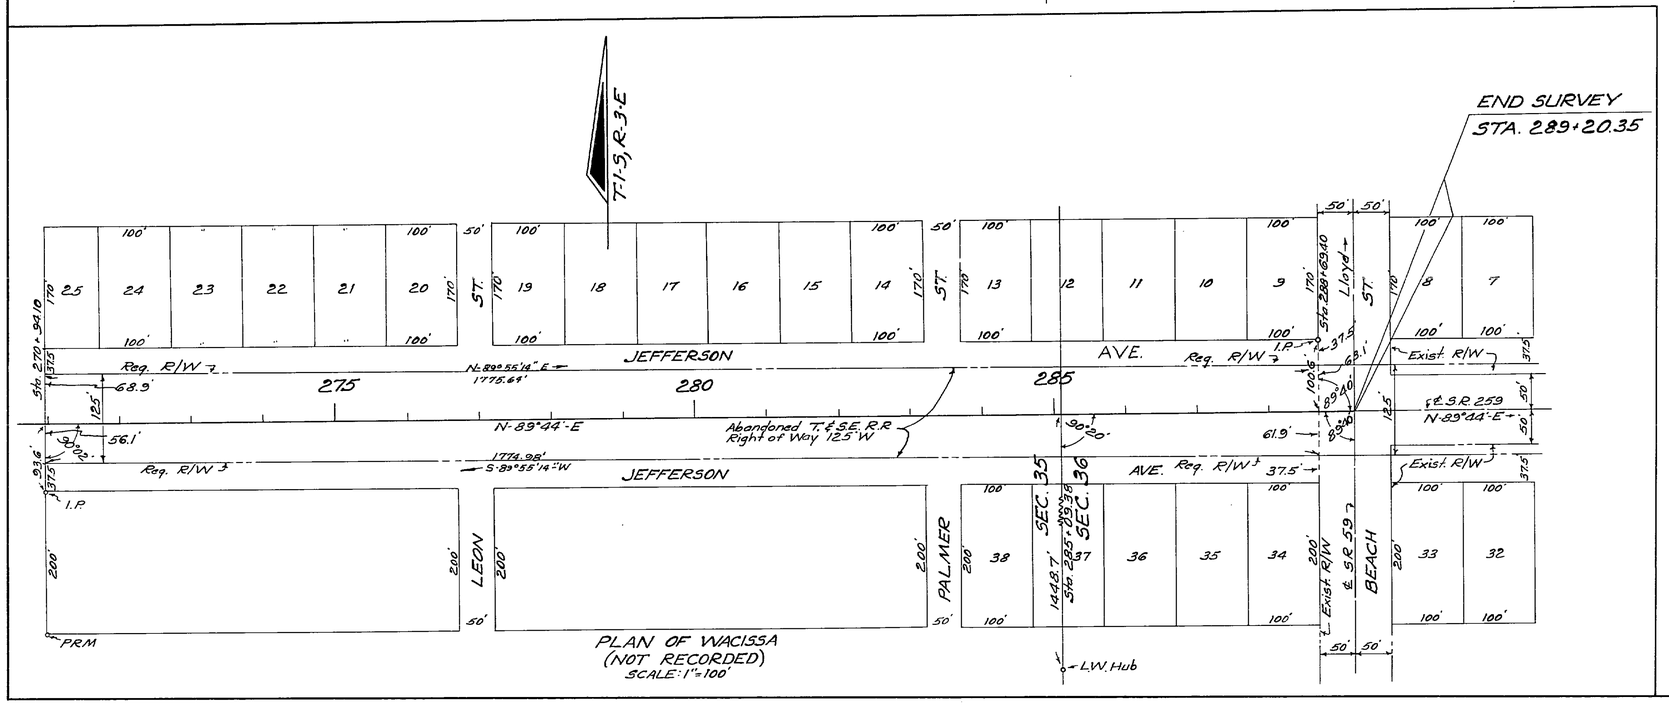

Borrow Pit No. 3A	G.L.H.-W.H.C.	3-23-67
Bearing & Dist.	C.D.M.-W.H.C.	3-10-67
Borrow Pit No. 3	J.M.C.-F.D.K.	11-30-66
REVISION	BY	DATE

STATE OF FLORIDA
STATE ROAD DEPARTMENT

RIGHT OF WAY MAP

STATE ROAD No. S-259 JEFFERSON COUNTY

	BY	DATE	APPROVED BY	DATE
DRAWN				
TRACED	DFE	7-15-66	DISTRICT ENGINEER	
CHECKED				
COMPARED			ENGINEER OF RIGHTS OF WAY	
INDEXED			For STATE HIGHWAY ENGINEER	11-18-66

SECTION. 54572-2601 SHEET 3 OF 3

LEON CO. LINE TO SR 59 AT WACISSA