FED. ROAD DIST. No.	STATE	FED. AID PROJ. No.	FISCAL YEAR	SHEET NO.	TOTAL SHEETS
8	FLA.	5312	1939	1	2

1

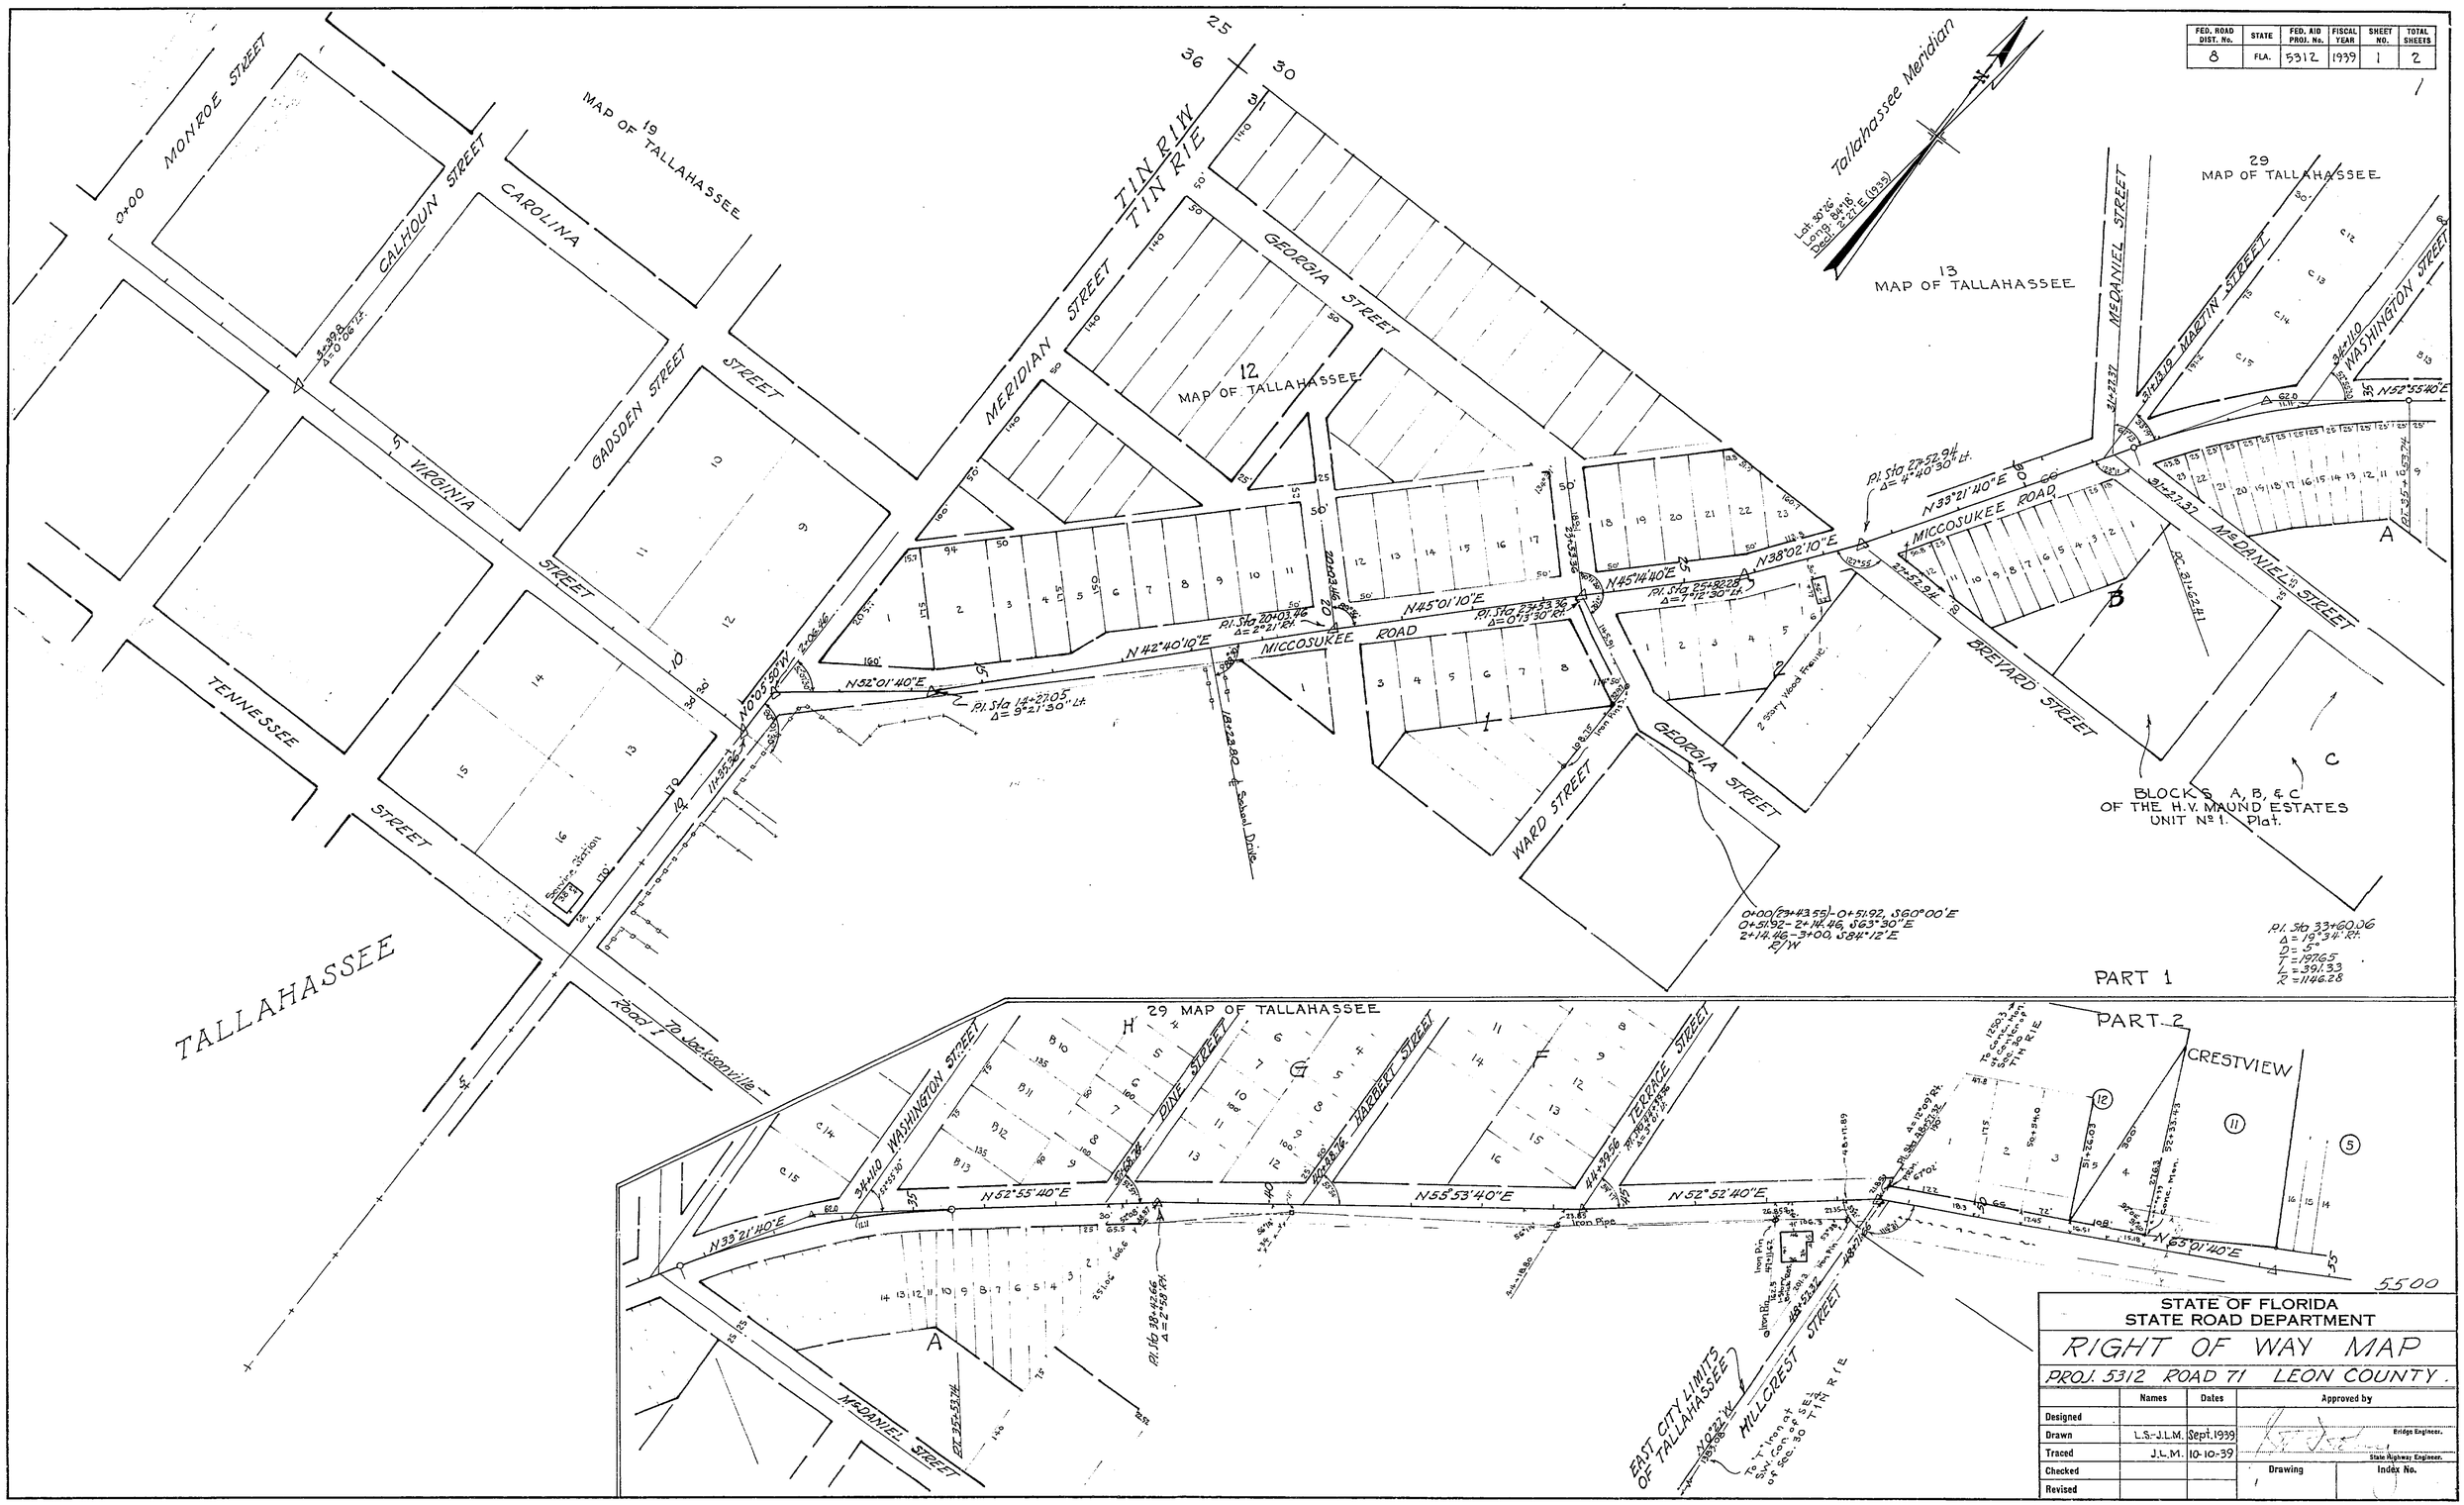

STATE OF FLORIDA
STATE ROAD DEPARTMENT

RIGHT OF WAY MAP

PROJ. 5312 ROAD 71 LEON COUNTY.

	Names	Dates	Approved by
Designed			
Drawn	L.S.-J.L.M.	Sept. 1939	Bridge Engineer.
Traced	J.L.M.	10-10-39	State Highway Engineer.
Checked			Drawing / Index No.
Revised			

FED. ROAD DIST. No.	STATE	FED. AID PROJ. No.	FISCAL YEAR	SHEET NO.	TOTAL SHEETS
8	FLA.	5312	1939	2	2

Book No. 16793, 16792, 15803

2

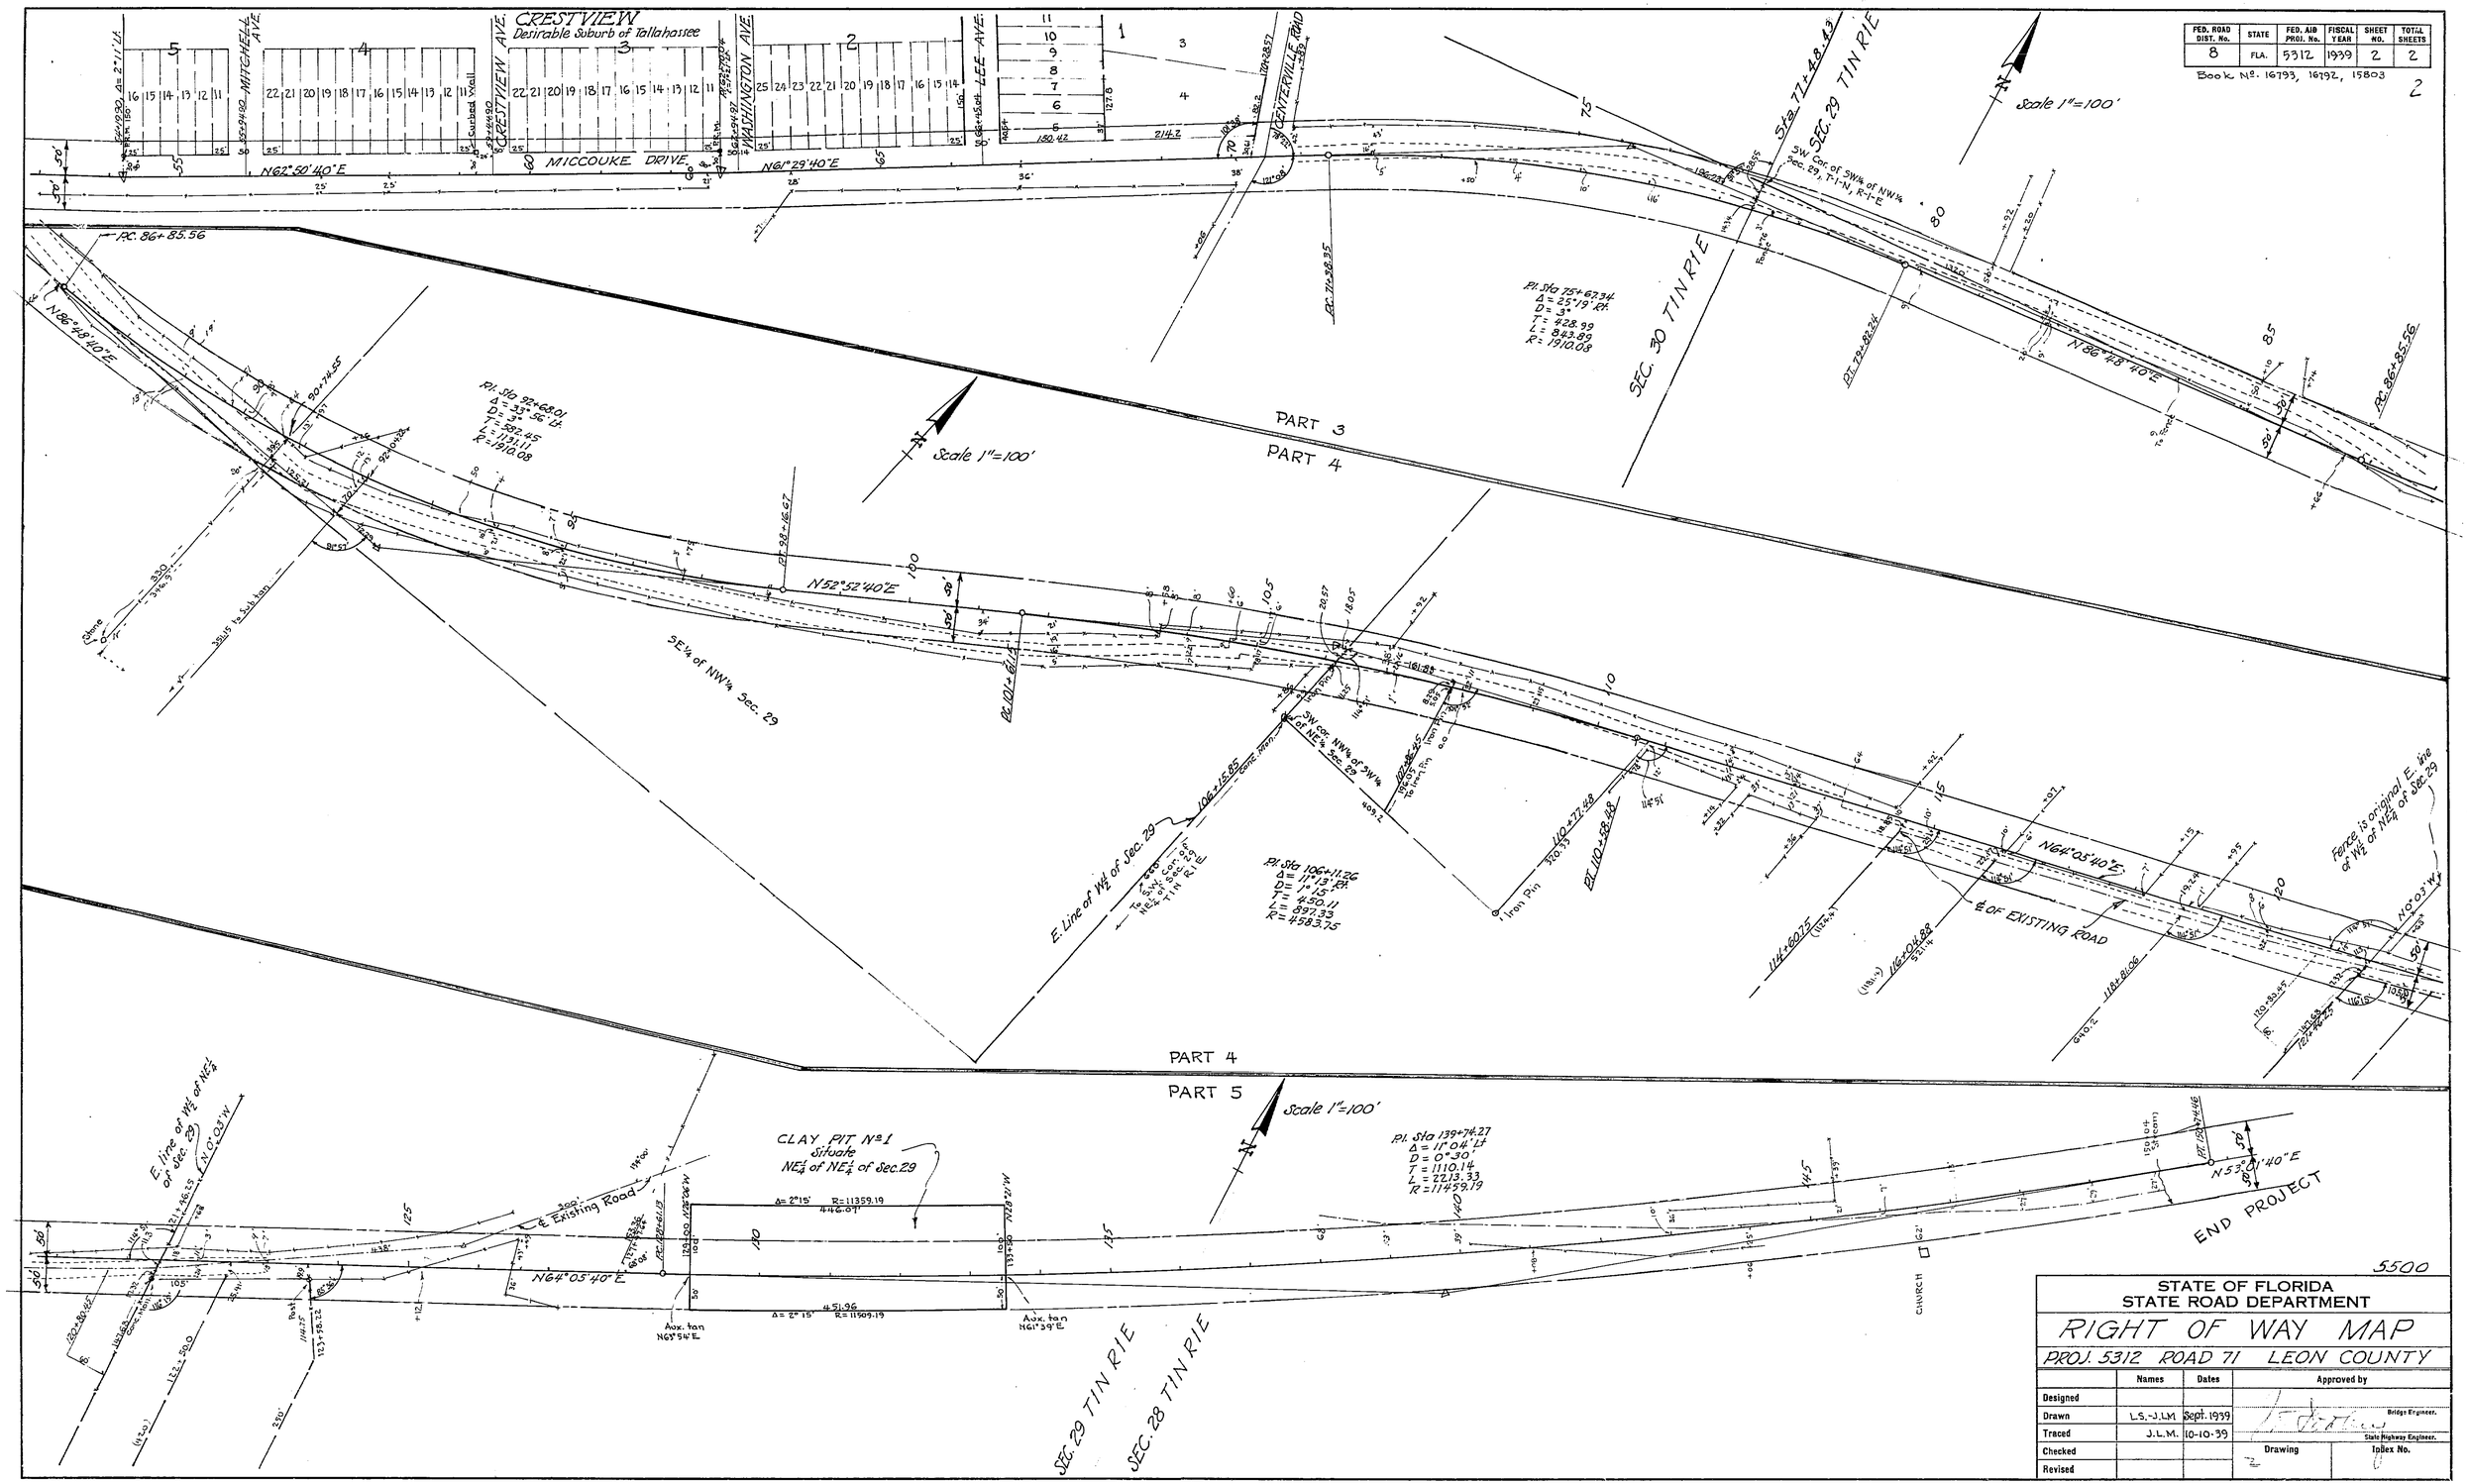

STATE OF FLORIDA
STATE ROAD DEPARTMENT

RIGHT OF WAY MAP

PROJ. 5312 ROAD 71 LEON COUNTY

	Names	Dates	Approved by	
Designed				Bridge Engineer.
Drawn	L.S.-J.L.M.	Sept. 1939		
Traced	J.L.M.	10-10-39		State Highway Engineer.
Checked			Drawing	Index No.
Revised				

FED. ROAD DIST. No.	STATE	~~FED. AID~~ PROJ. No.	FISCAL YEAR	SHEET NO.	TOTAL SHEETS
	FLA.	5624	1942	1	1

3

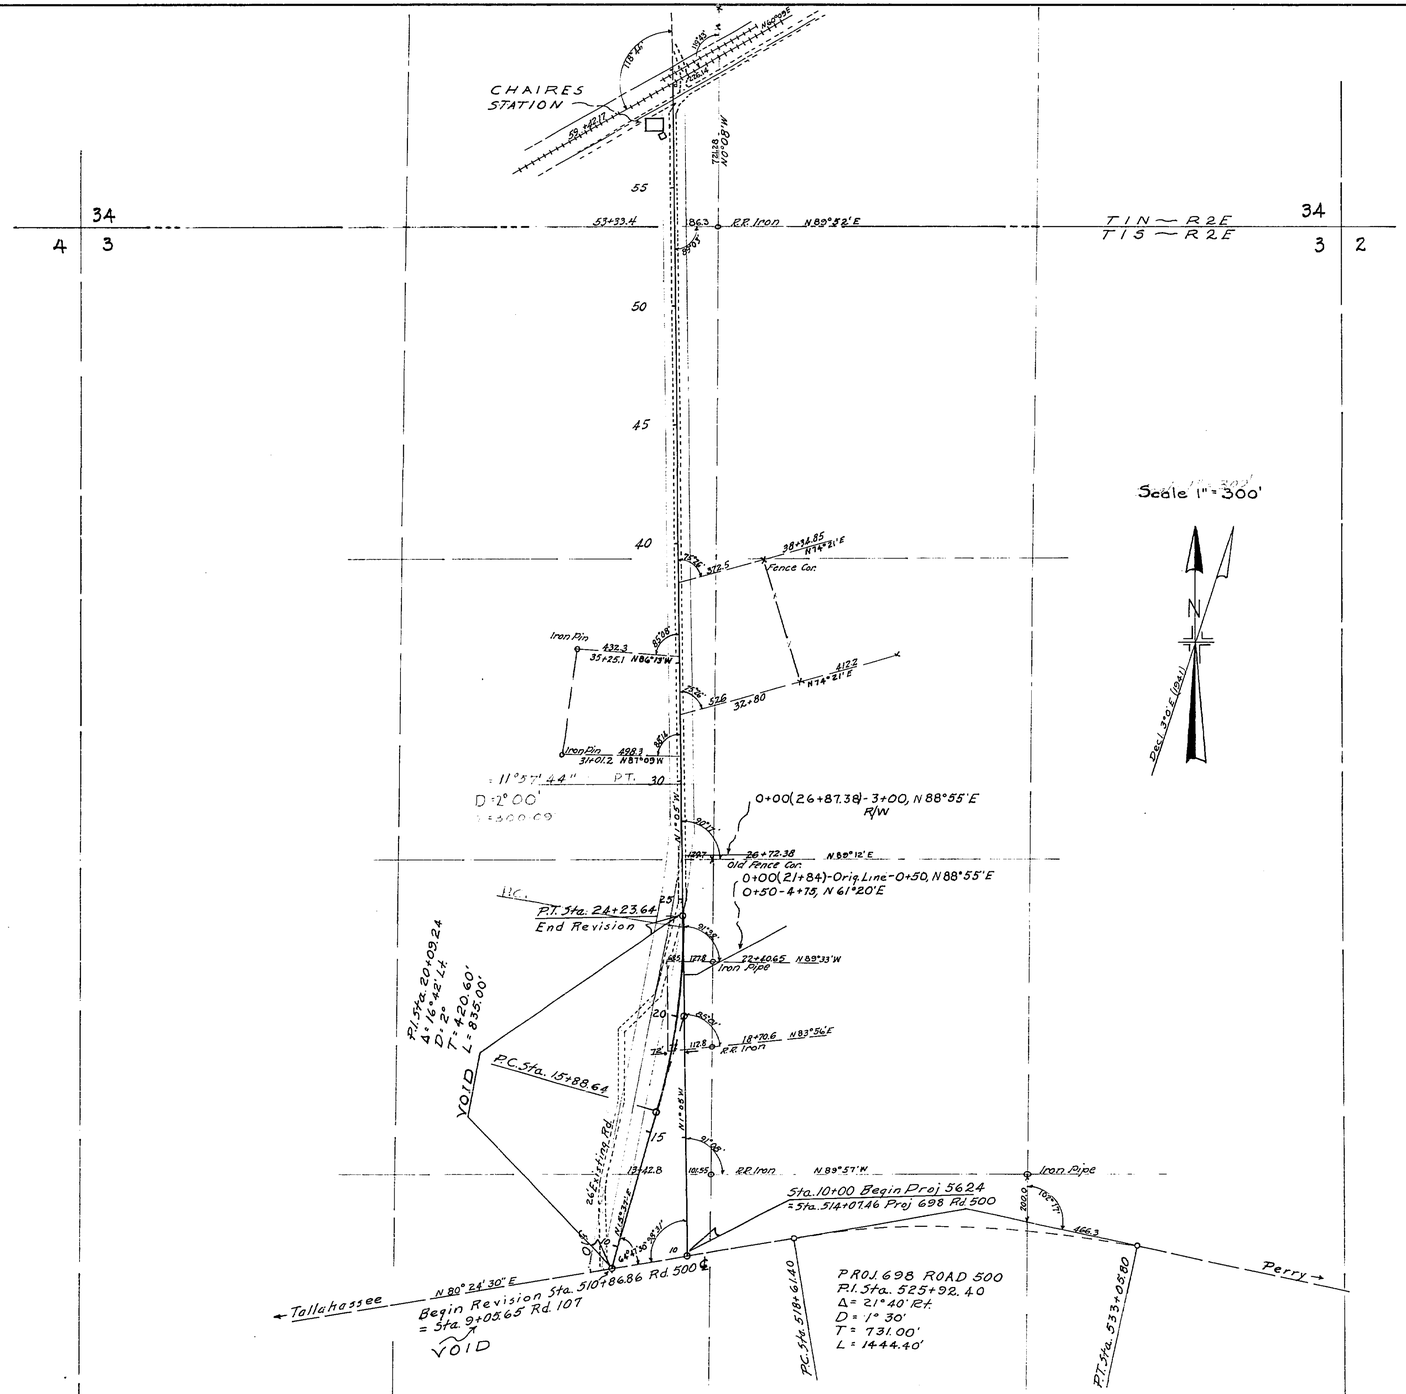

100' R/W 50' Rt & 50' Lt of ℄

STA. 10+00 TO STA 5500

STATE OF FLORIDA
STATE ROAD DEPARTMENT

RIGHT OF WAY MAP

PROJ. 5624 RD. 614 LEON COUNTY

	Names	Dates	Approved by
Designed			Bridge Engineer.
Drawn	J.L.M.	3-12-42	
Traced	J.L.M. J.L.S.	3-12-42	State Highway Engineer.
Checked			Drawing / Index No.
Revised			

FED. ROAD DIV. No.	STATE	SEC. AND JOB No.	FISCAL YEAR	SHEET No.	TOTAL SHEETS
3	FLA.	5554-151	57	1	3

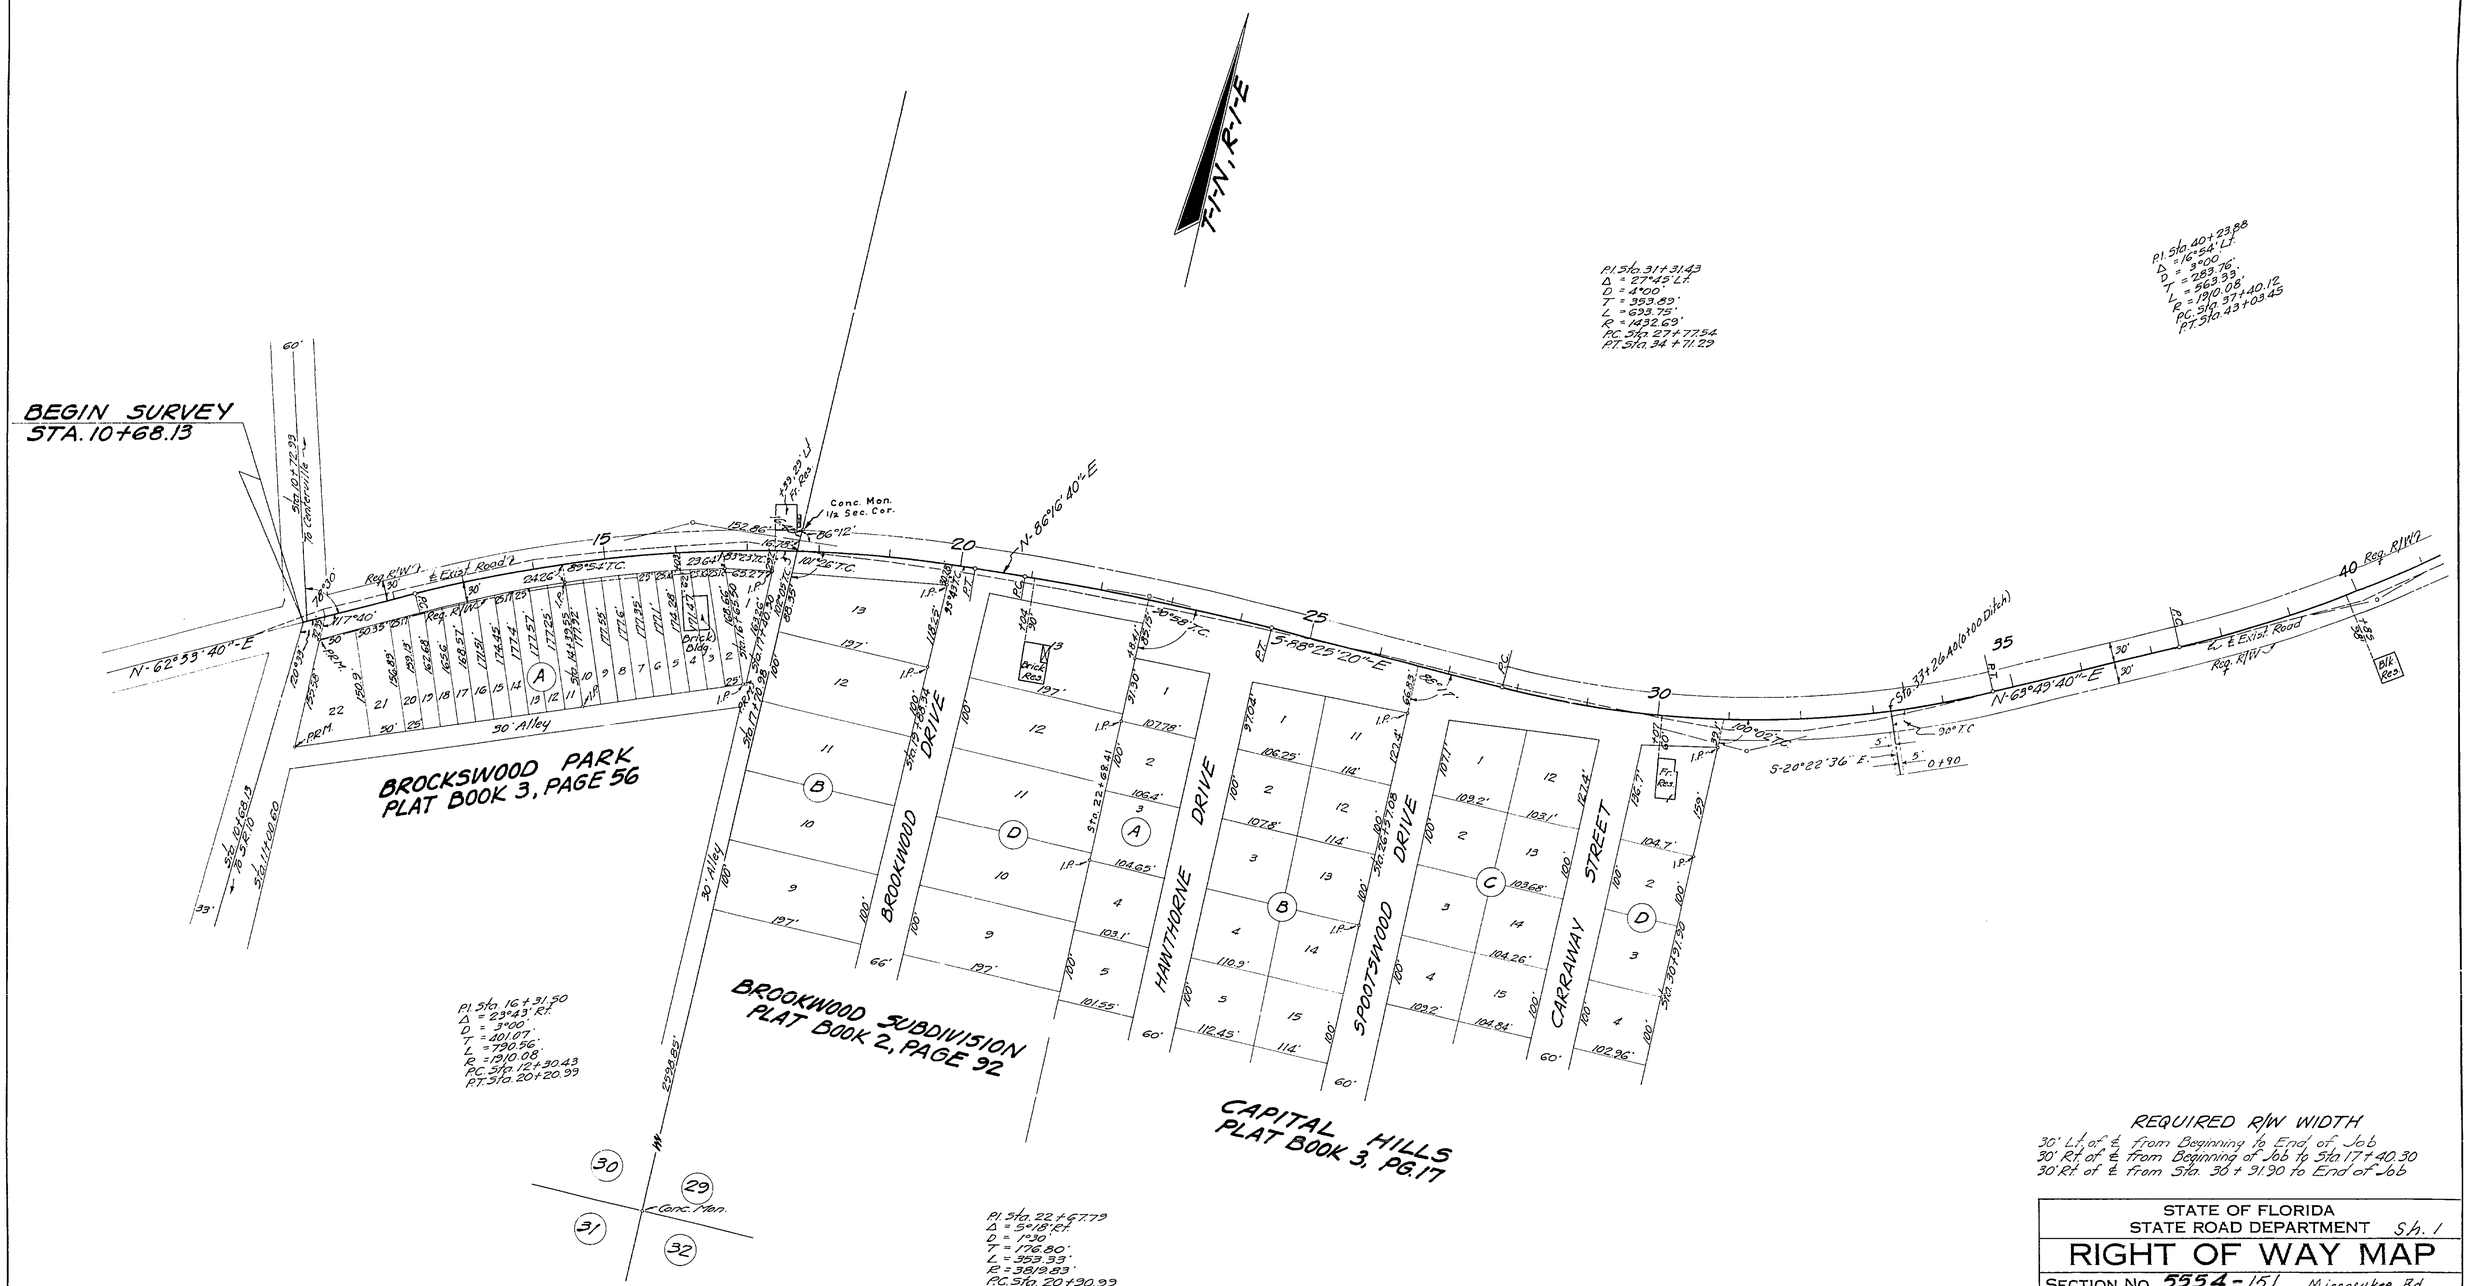

REQUIRED R/W WIDTH

30' Lt. of ℄ from Beginning to End of Job
30' Rt. of ℄ from Beginning of Job to Sta. 17+40.30
30' Rt. of ℄ from Sta. 30+91.90 to End of Job

STATE OF FLORIDA
STATE ROAD DEPARTMENT Sh. 1

RIGHT OF WAY MAP

SECTION No. 5554-151 Miccosukee Rd.

ROAD No. S-146 LEON COUNTY

SCALE 1"=100'	NAMES	DATES	APPROVED BY
DRAWN			
TRACED	B.H.D.	10-7-57	DIVISION ENGINEER
INDEXED			
REVISED	F.K.	4-18-58	
	F.N.W.	6-21-58	
REVISED	M.W. R.	6-2-58	STATE HIGHWAY ENGINEER

FED. ROAD DIV. No.	STATE	SEC. AND JOB No.	FISCAL YEAR	SHEET No.	TOTAL SHEETS
3	FLA.	5554-151	'57	2	3

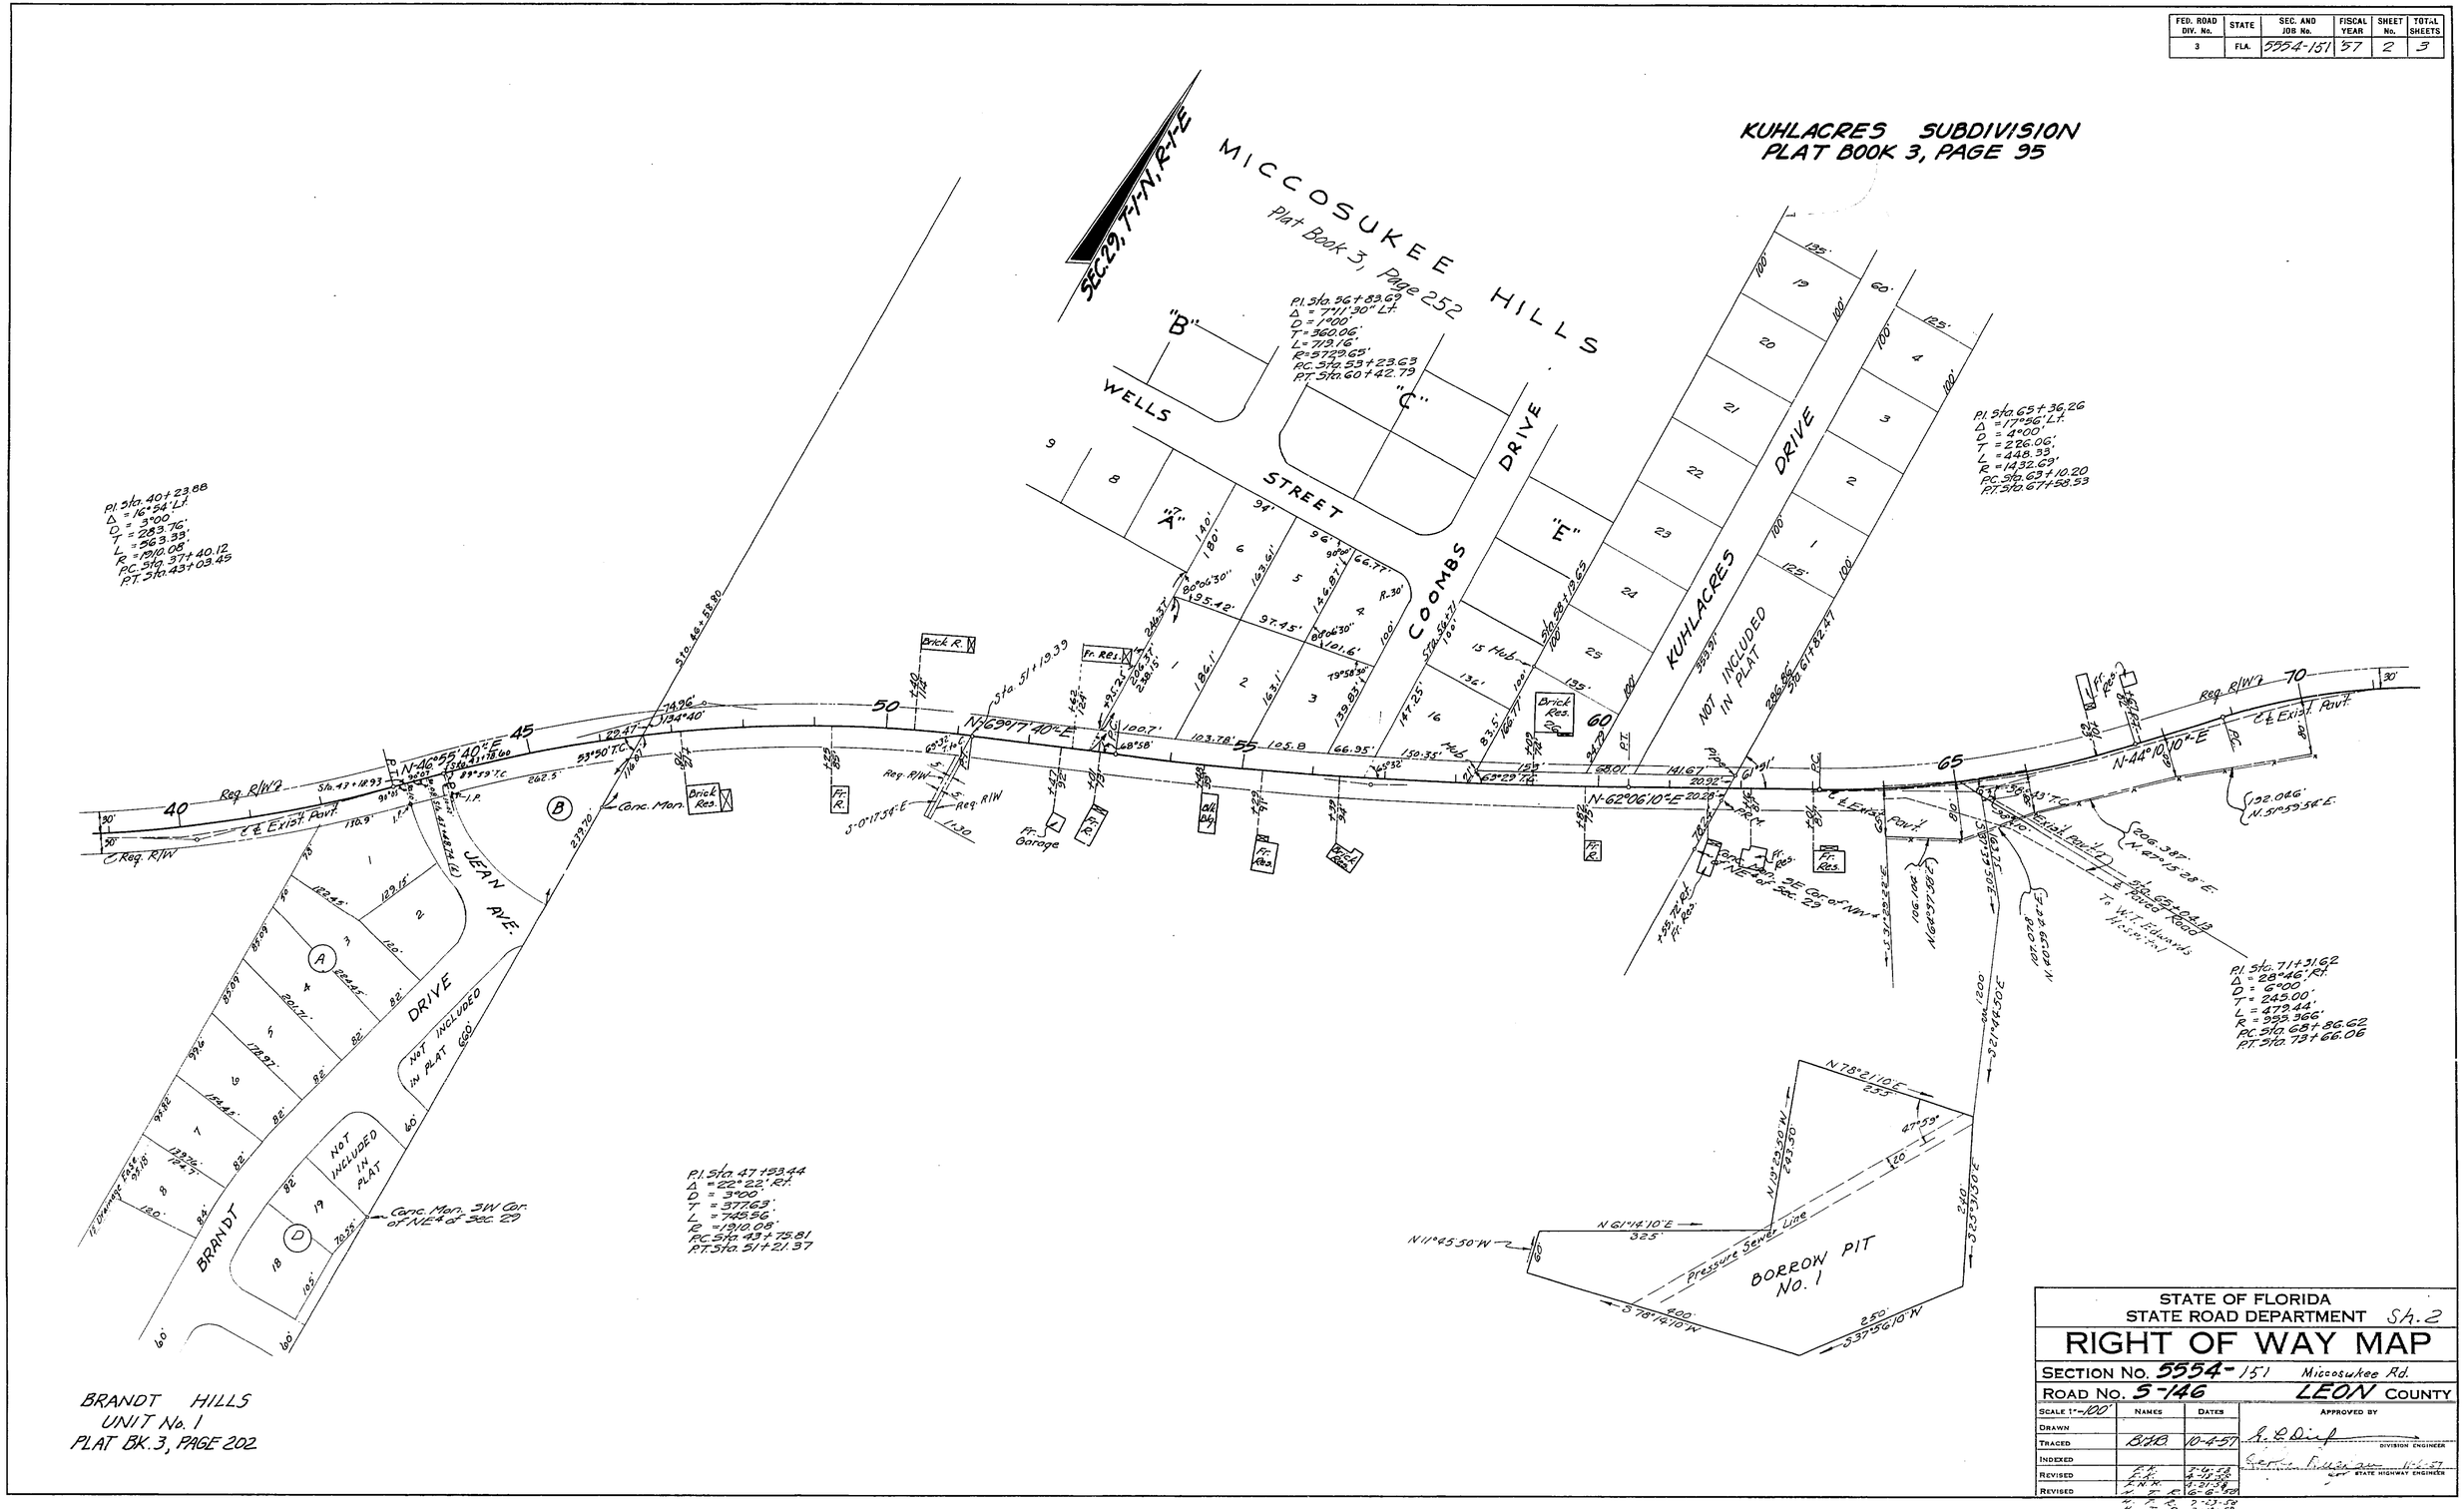

STATE OF FLORIDA
STATE ROAD DEPARTMENT Sh. 2

RIGHT OF WAY MAP

SECTION No. 5554-151 Miccosukee Rd.

ROAD No. S-146 LEON COUNTY

SCALE 1"=100'	NAMES	DATES	APPROVED BY
DRAWN			
TRACED	B.H.B.	10-4-57	DIVISION ENGINEER
INDEXED			
REVISED	F.K.	3-6-58	STATE HIGHWAY ENGINEER
REVISED	F.K.	4-18-58	
	J.H.K.	4-21-58	
	N.T.R.	6-6-58	
	N.T.R.	7-23-58	
	N.T.R.	2-10-59	
	A.W.C.	11-10-59	

FED. ROAD DIV. No.	STATE	SEC. AND JOB No.	FISCAL YEAR	SHEET No.	TOTAL SHEETS
3	FLA.	5554-151	'57	3	3

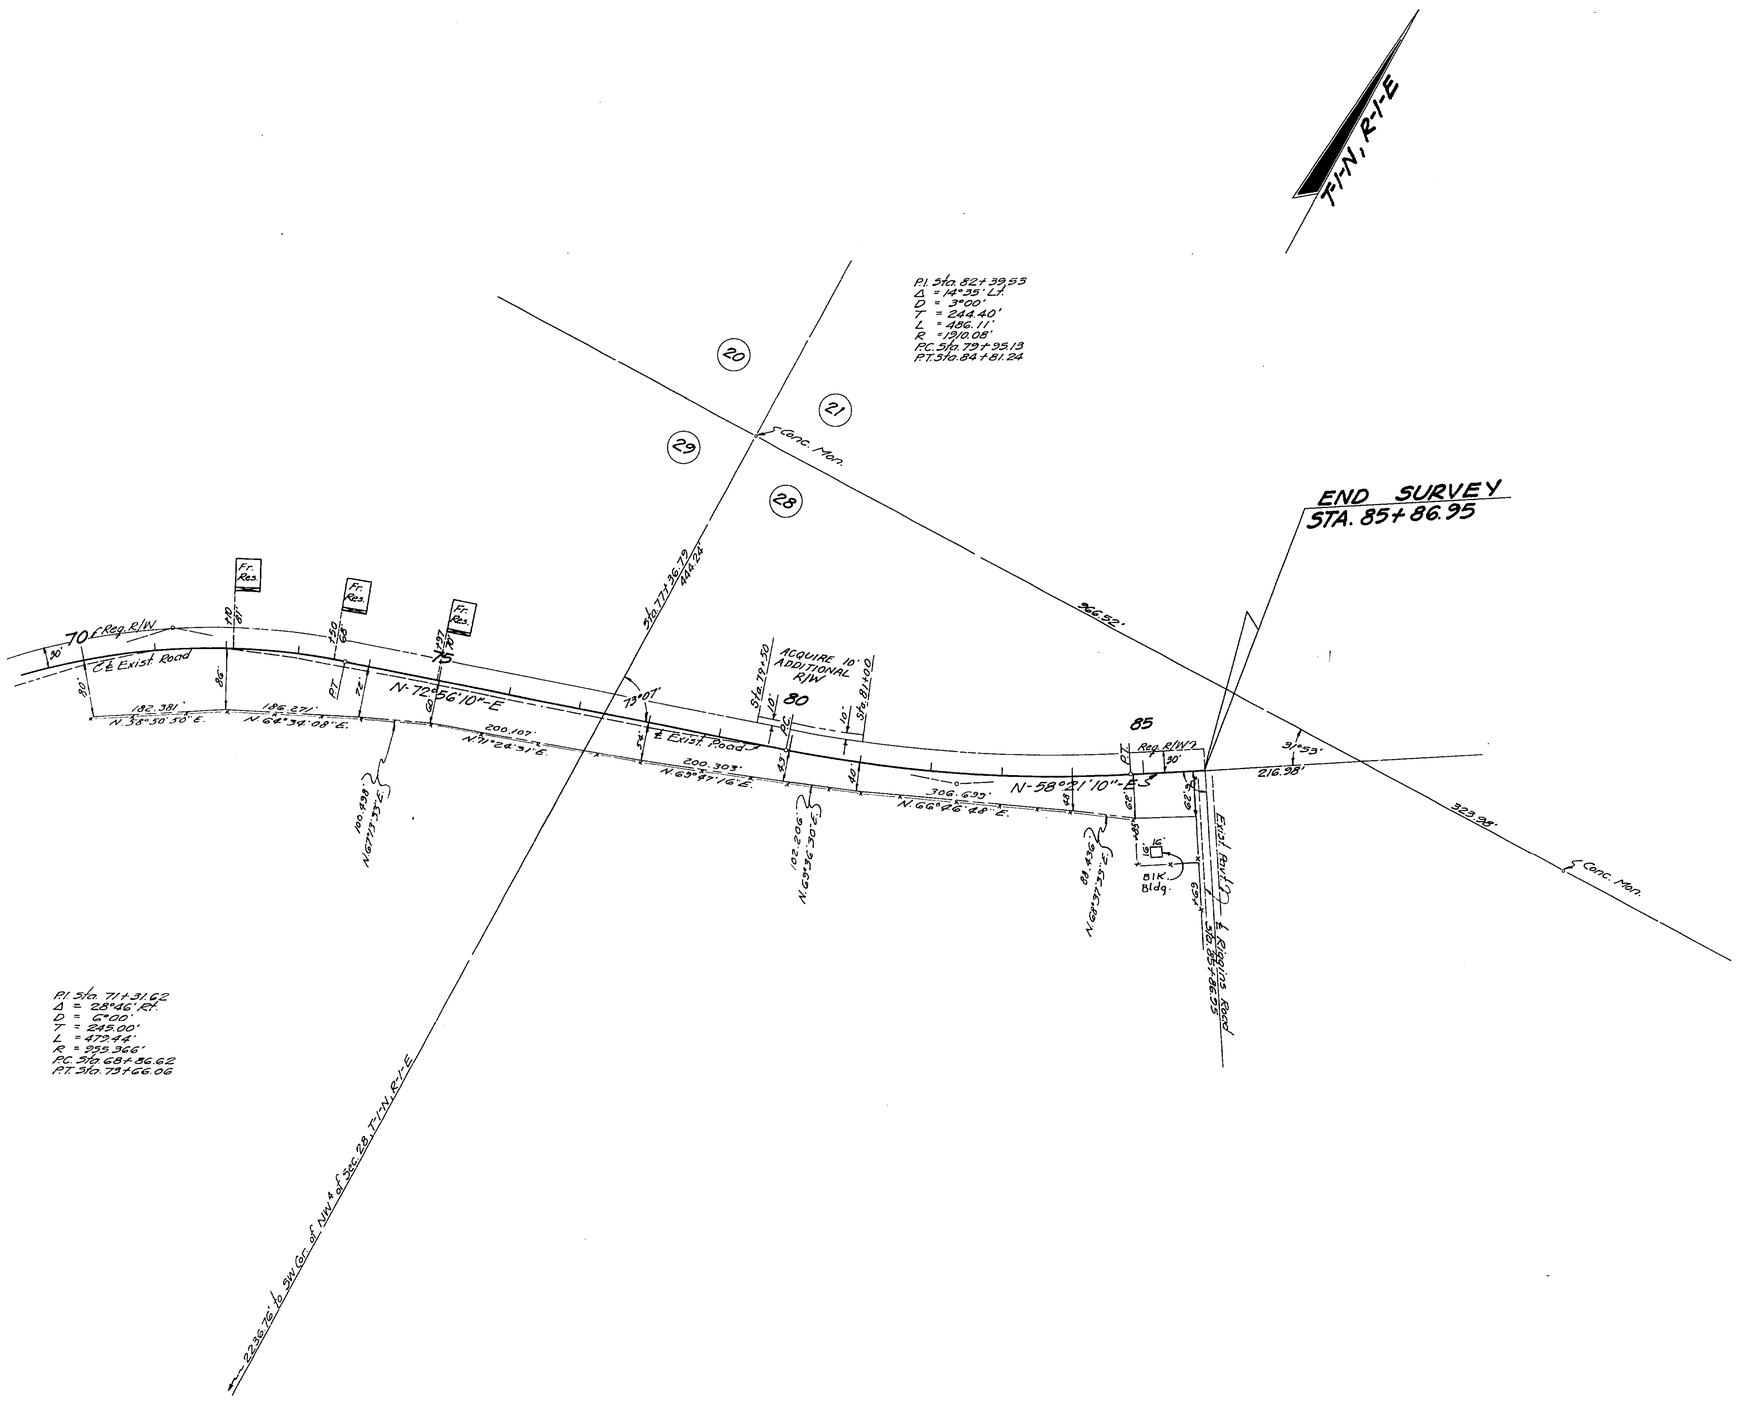

STATE OF FLORIDA
STATE ROAD DEPARTMENT Sh. 3

RIGHT OF WAY MAP

SECTION No. 5554-151 Miccosukee Rd.

ROAD No. S-146 LEON COUNTY

SCALE 1"=100'	NAMES	DATES	APPROVED BY
DRAWN			
TRACED	B.H.B.	10-4-57	G. L. Dix DIVISION ENGINEER
INDEXED			
REVISED	F.K. N.T.R.	4-18-58 6-9-58	for STATE HIGHWAY ENGINEER
REVISED			