FED. ROAD DIST. No.	STATE	FED. AID PROJ. No.	FISCAL YEAR	SHEET NO.	TOTAL SHEETS
8	FLA.	5565	1941	1	1

Book Nº 19560

4

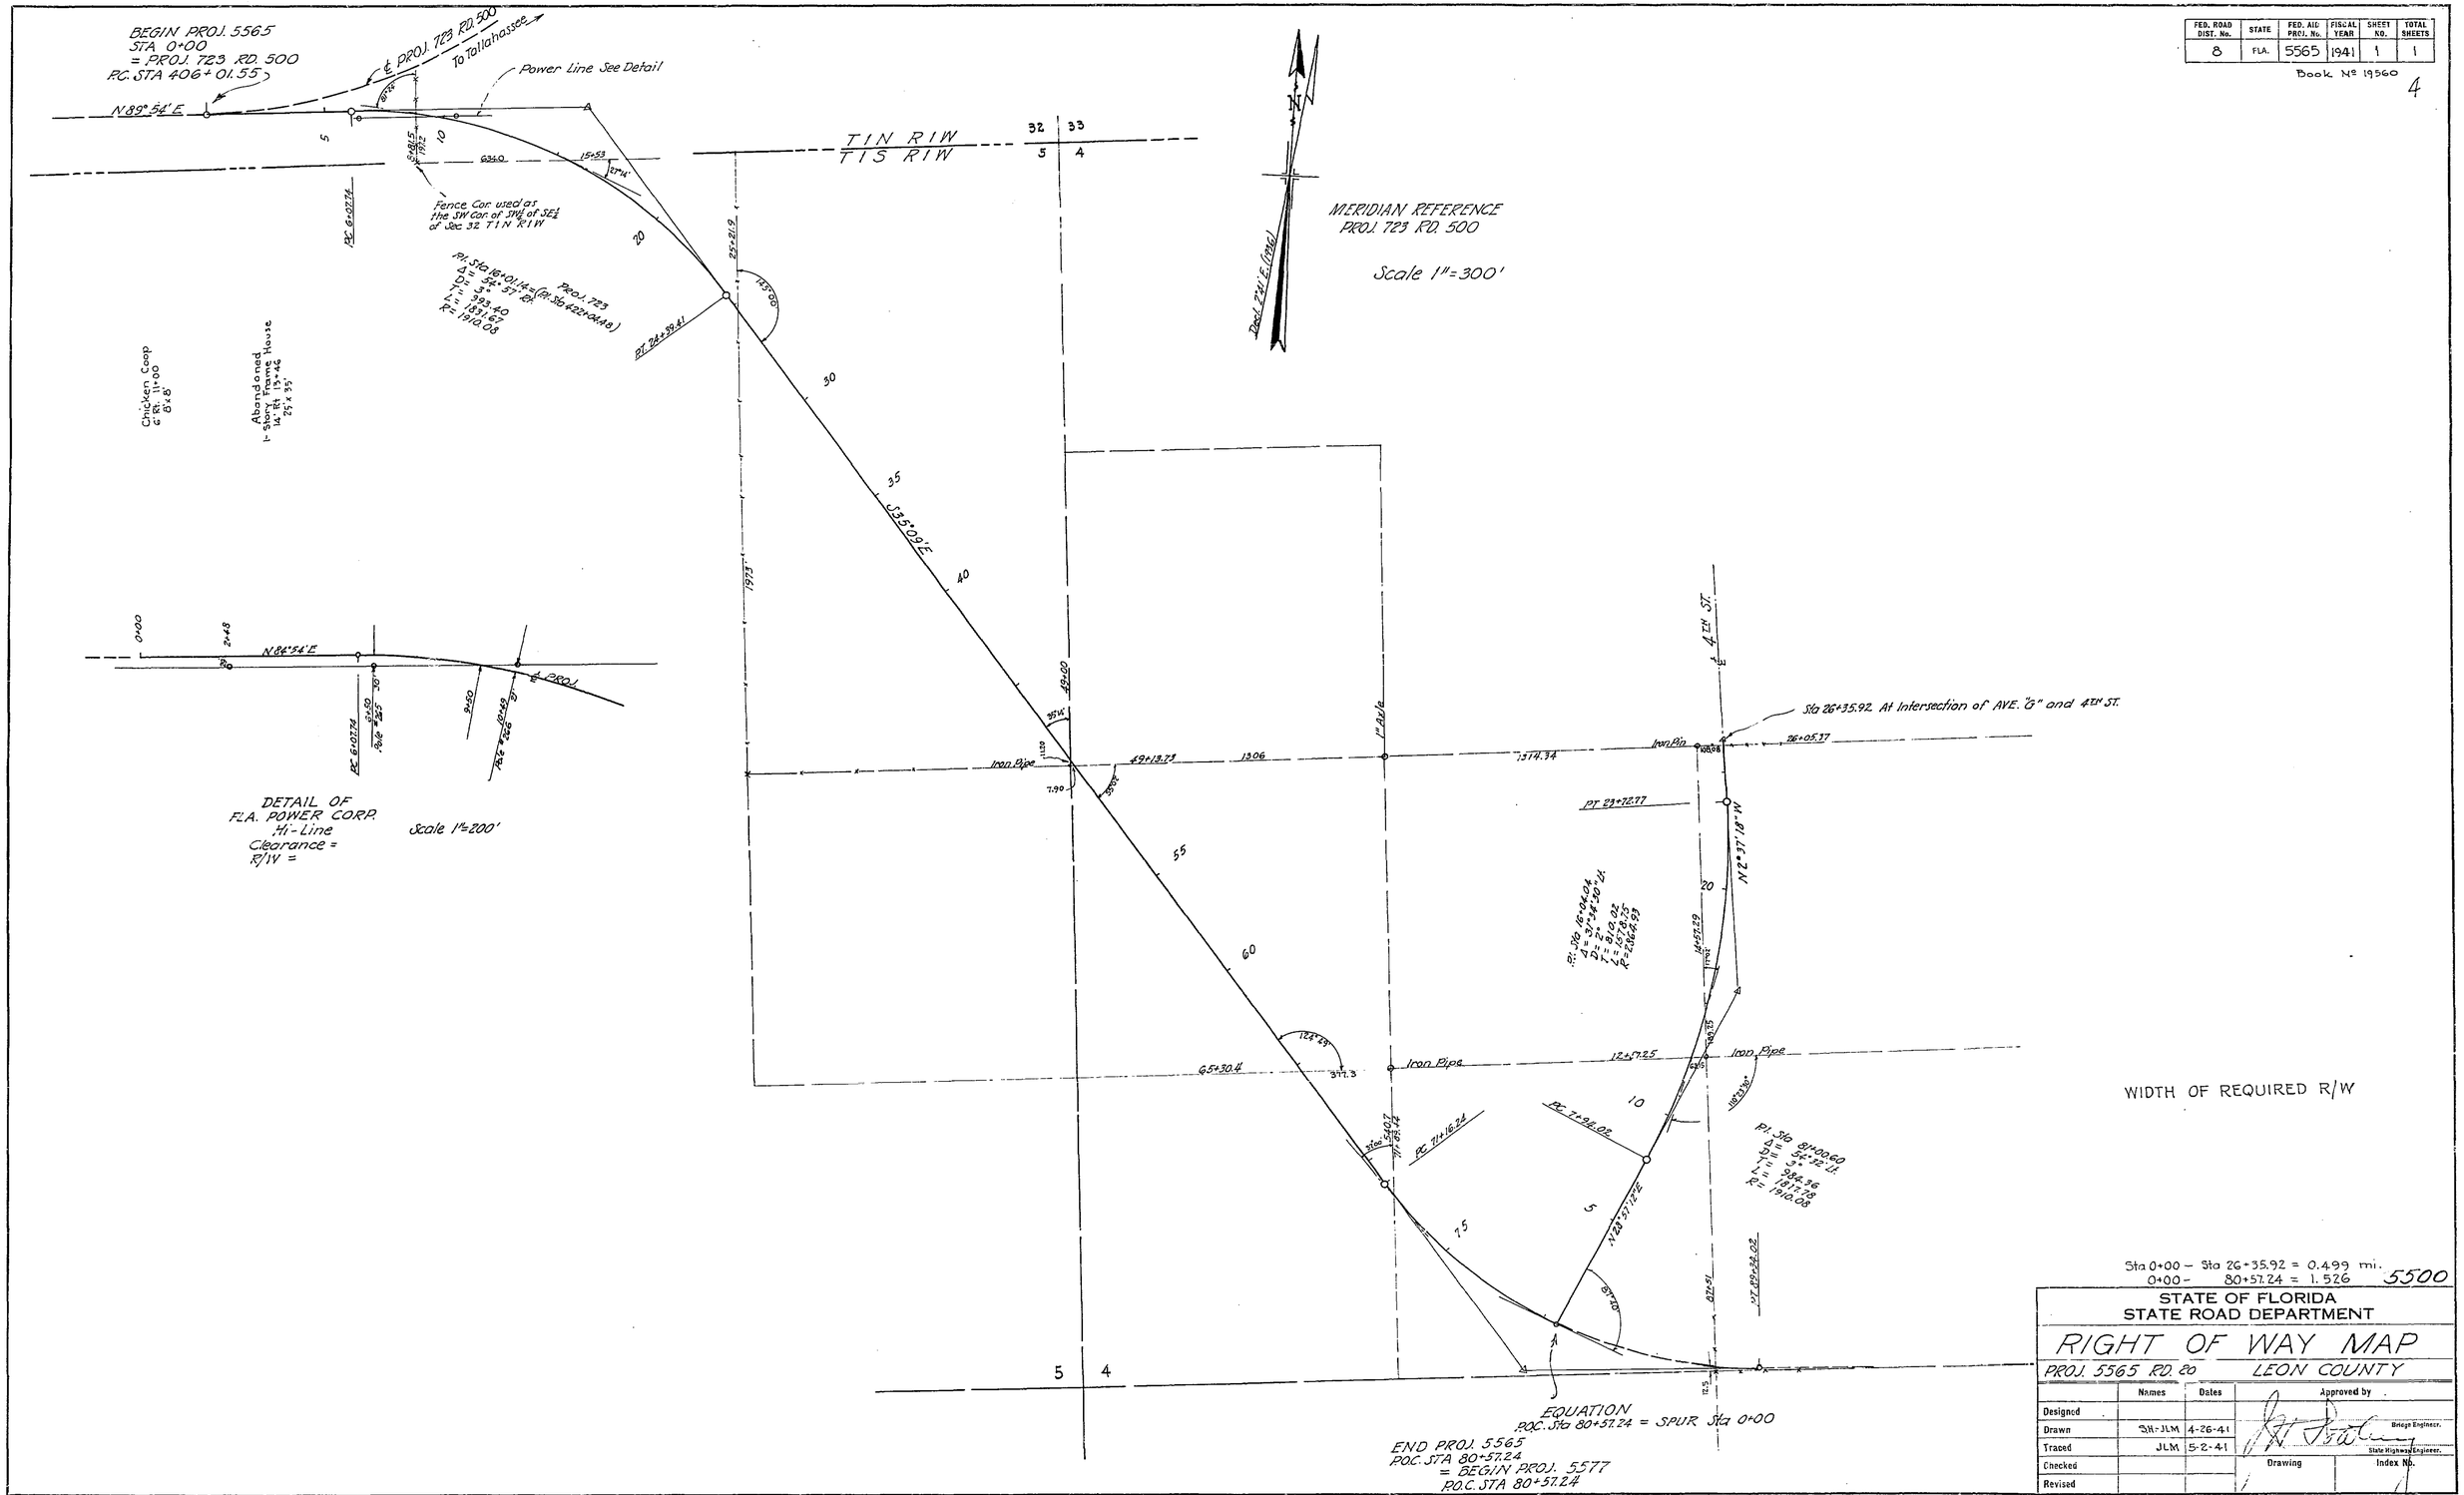

WIDTH OF REQUIRED R/W

Sta 0+00 – Sta 26+35.92 = 0.499 mi.
0+00 – 80+57.24 = 1.526

5500

STATE OF FLORIDA
STATE ROAD DEPARTMENT

RIGHT OF WAY MAP

PROJ. 5565 RD. 20 LEON COUNTY

	Names	Dates	Approved by	
Designed				Bridge Engineer.
Drawn	JH-JLM	4-26-41		
Traced	JLM	5-2-41		State Highway Engineer.
Checked			Drawing	Index No.
Revised				