FED. ROAD DIV. No.	STATE	F A PROJECT NO.	FISCAL YEAR	SHEET No.
3	FLA.			1

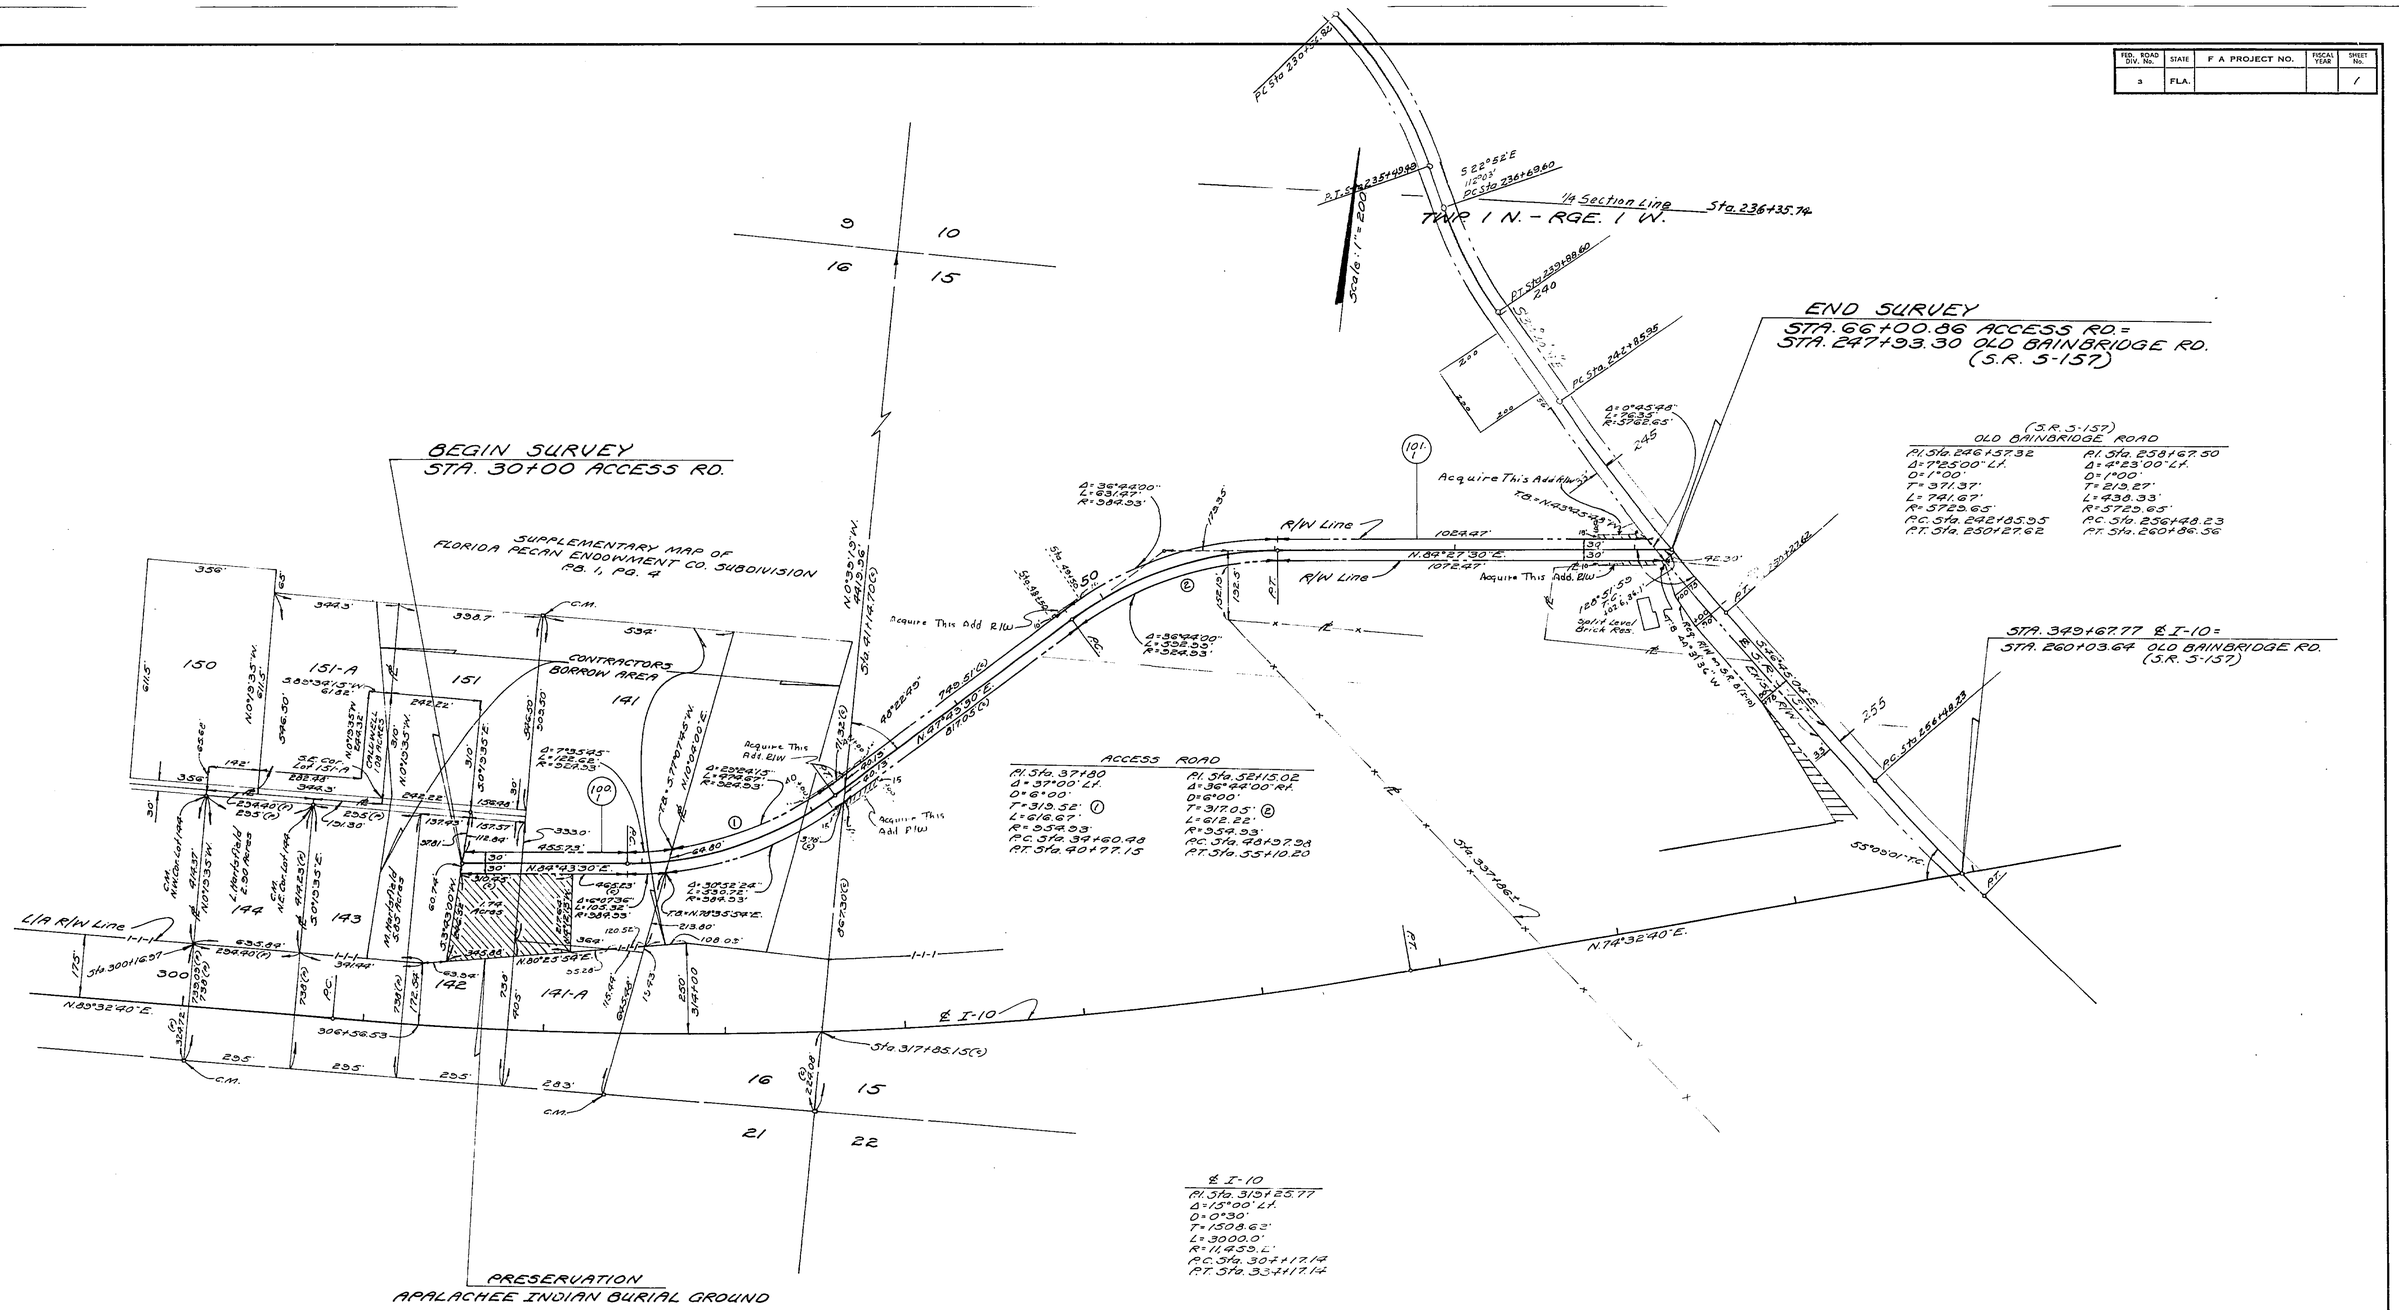

STATE OF FLORIDA
DEPARTMENT OF TRANSPORTATION

RIGHT OF WAY MAP

STATE ROAD No. LEON COUNTY

	BY	DATE	APPROVED BY	DATE
DRAWN	H. T. R.	3-70	T.B. Webb, Jr.	
TRACED	H. T. R.	3-70	DISTRICT ENGINEER	
CHECKED			5-23-70	
COMPARED			ENGINEER OF RIGHT OF WAY	
INDEXED			STATE HIGHWAY ENGINEER	

REVISION	BY	DATE
Add R/W	FA-Tyler	4-20-72
Corr. ℄ I-10 R/W	F.A. Lee	2-14-72

SECTION 55000-2506 SHEET 1 OF