FED. ROAD DIV. No.	STATE	F A PROJECT NO.	FISCAL YEAR	SHEET No.
8	FLA.	BRZ-0003-(10)		1

Book Nos. 1021807
1021808

T A L L A H A S S E E

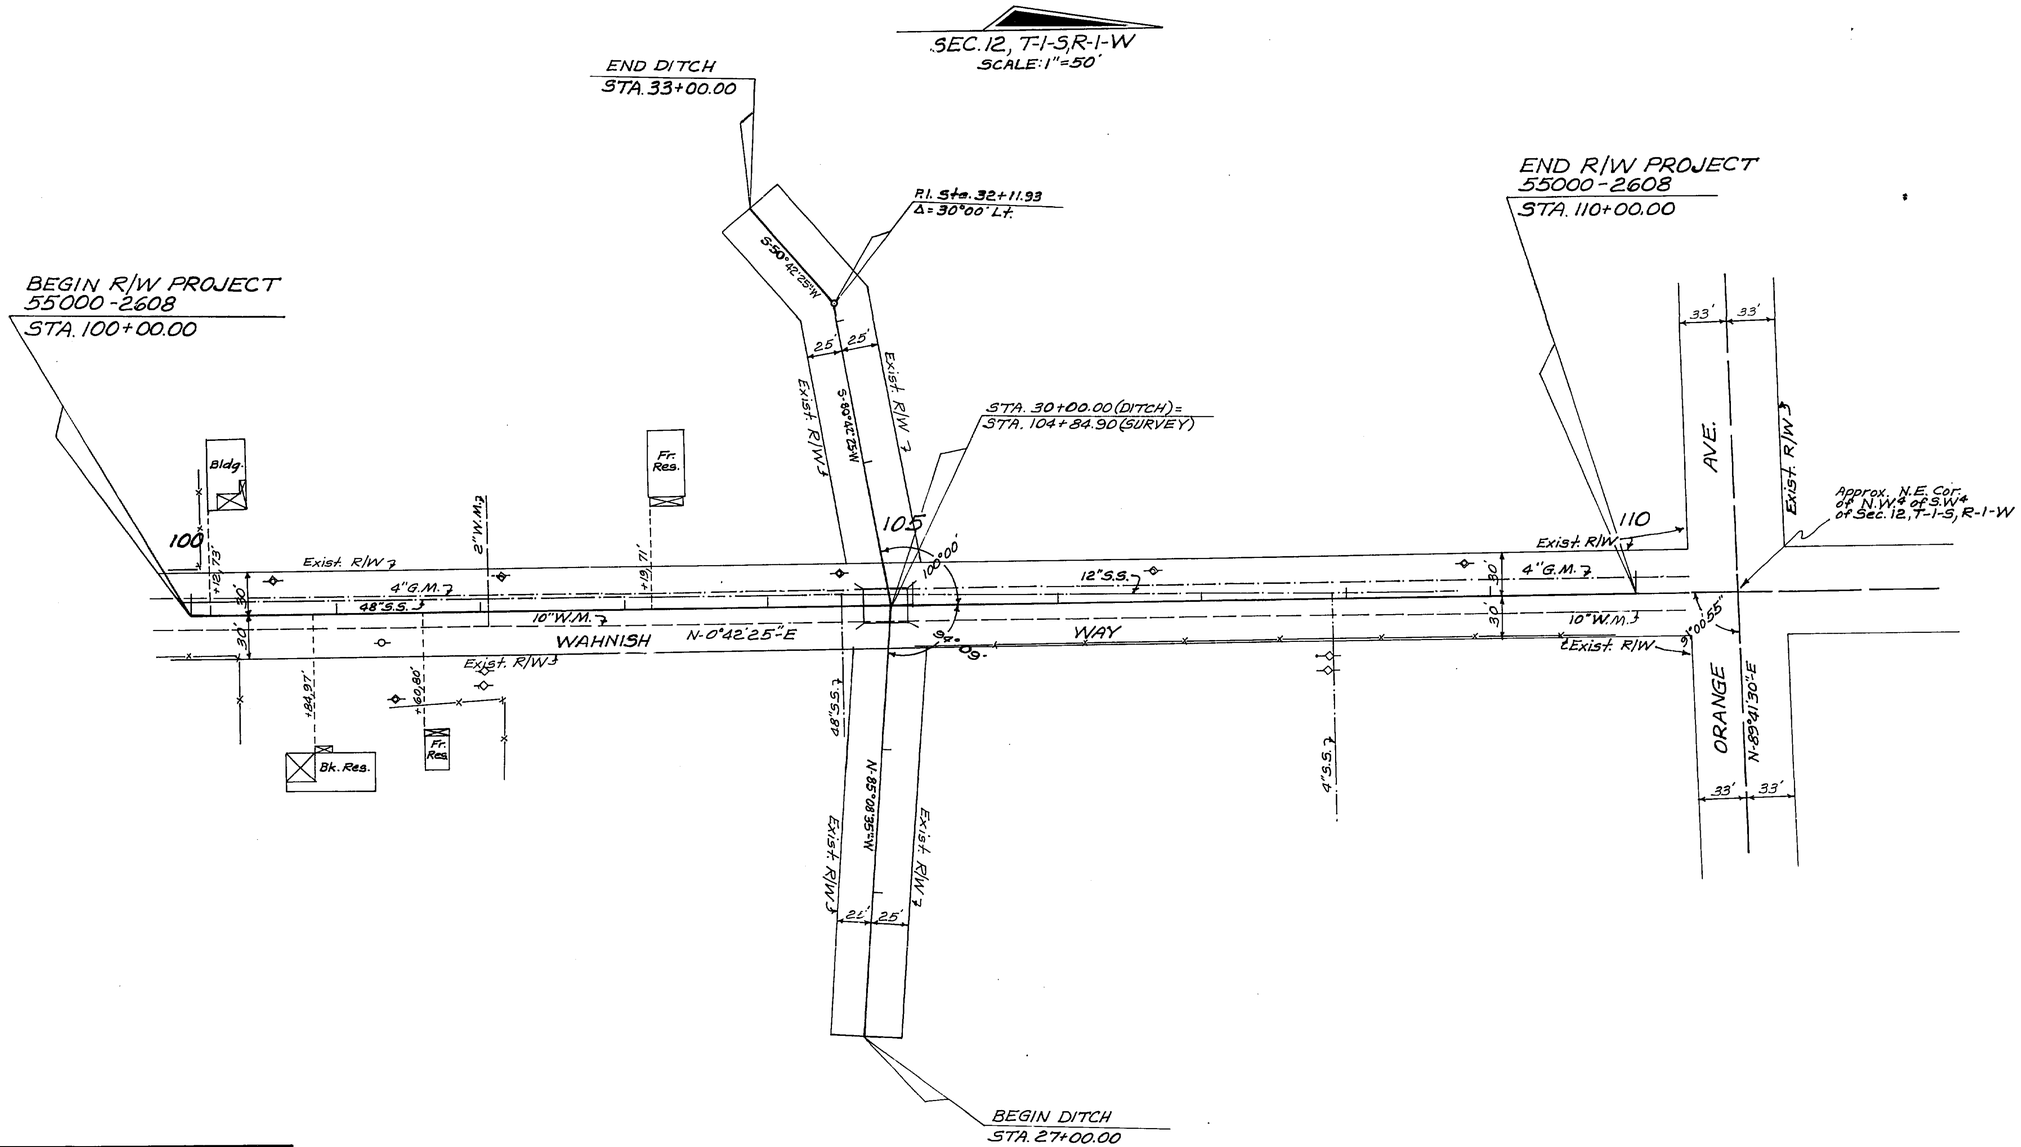

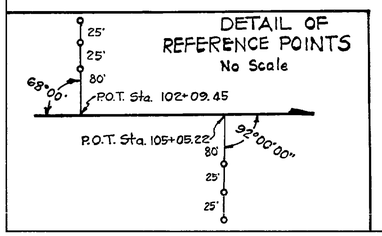

UTILITY OWNERS

- Power Poles: City of Tallahassee
- Telephone: Southeastern Telephone Co.
- Water Mains: City of Tallahassee
- Gas Mains: City of Tallahassee
- Sanitary Sewer: City of Tallahassee

B.I. NO. 325605

STATE OF FLORIDA
DEPARTMENT OF TRANSPORTATION

RIGHT OF WAY MAP

STATE ROAD NO. | LEON COUNTY

	BY	DATE	APPROVED BY	DATE
DRAWN			Allen Pottle	18 Dec '79
TRACED	D.F.E.	11-9-79		DISTRICT ENGINEER
CHECKED	B. Hales	11-16-79		ENGINEER OF RIGHT OF WAY
COMPARED				
INDEXED				STATE HIGHWAY ENGINEER

REVISION	BY	DATE

SECTION 55000-2608 SHEET 1 OF 1

BRIDGE NUMBER 555000 - DRAINAGE CANAL BRIDGE ON WAHNISH WAY