FED. ROAD DIV. No.	STATE	F A PROJECT NO.	FISCAL YEAR	SHEET No.
3	FLA.			1

BOOK NUMBERS
895990
897626
889337
893766

T A L L A H A S S E E

Curve On ℄ Const.
P.I. Sta. 297+54.24
Δ 11°52'54" Lt.
D 5°00'00"
T 119.24'
L 237.63'
R 1145.92'
P.C. Sta. 296+35.00
P.R.C. Sta. 298+72.63

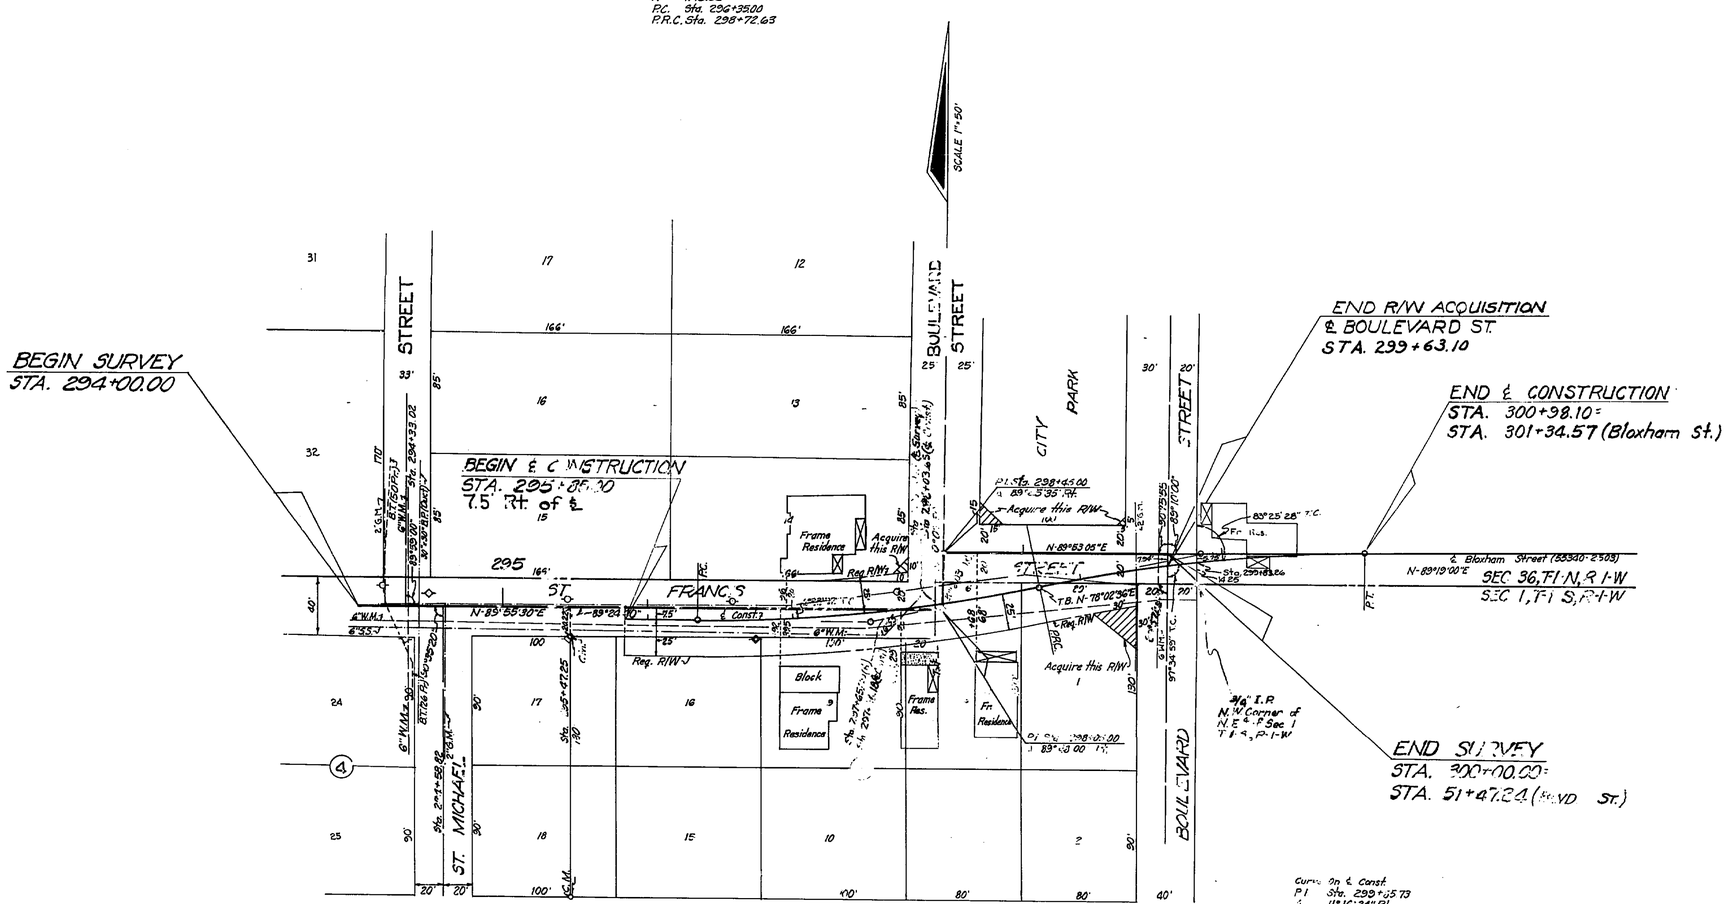

Curve On ℄ Const.
P.I. Sta. 299+05.73
Δ 11°16'24" Rt.
D 5°00'00"
T 114.10'
L 225.47'
R 1145.92'
P.R.C. Sta. 298+72.63
P.T. Sta. 300+98.10 Ahd. = Sta. 301+34.57 Ahd.

THE MAP OF TALLAHASSEE
COUNTY QUARTER
PLAT BOOK 1, PAGE 13
ALSO RECORDED AS:
G.K. WALKER'S SUBDIVISION
DEED BOOK W, PAGE 598

UTILITY OWNERS
POWER City of Tallahassee
TELEPHONE [illegible] Telephone Company
WATER [illegible] of Tallahassee
GAS [illegible] City of Tallahassee
SANITARY SEWER: City of Tallahassee

REVISION	BY	DATE
SUB. Name	ITS-LW	1-22-74
7123	FA-LW	1-10-74

Budget Item Number 315735

STATE OF FLORIDA
DEPARTMENT OF TRANSPORTATION

RIGHT OF WAY MAP

STATE ROAD No. — LEON COUNTY

	BY	DATE	APPROVED BY	DATE
DRAWN			[signature]	12-7-73
TRACED	B.G.H.	11-30-73	DISTRICT ENGINEER	12-12-73
CHECKED	F.A.	12-5-73	Thomas L. Evans	
COMPARED			ENGINEER OF RIGHT OF WAY	
INDEXED			STATE HIGHWAY ENGINEER	

SECTION 55000-2705 — SHEET 1 OF 1

ST. FRANCIS STREET