FED. ROAD DIST. No.	STATE	PROJ. No.	FISCAL YEAR	SHEET NO.	TOTAL SHEETS
5	FLA.	672	1936	1	3

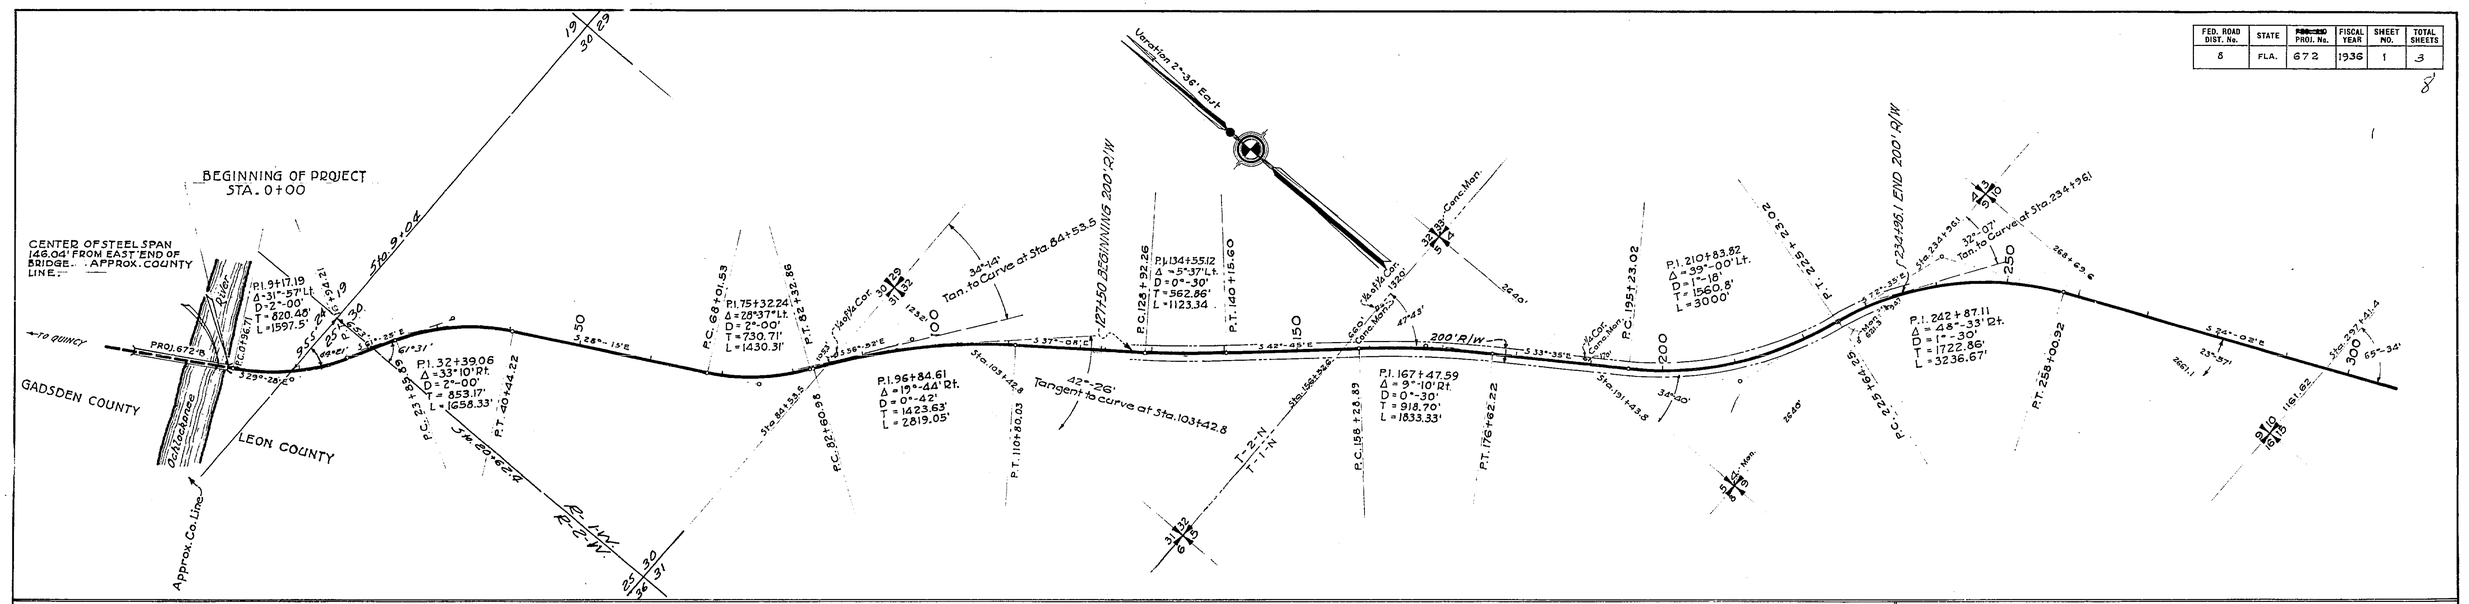

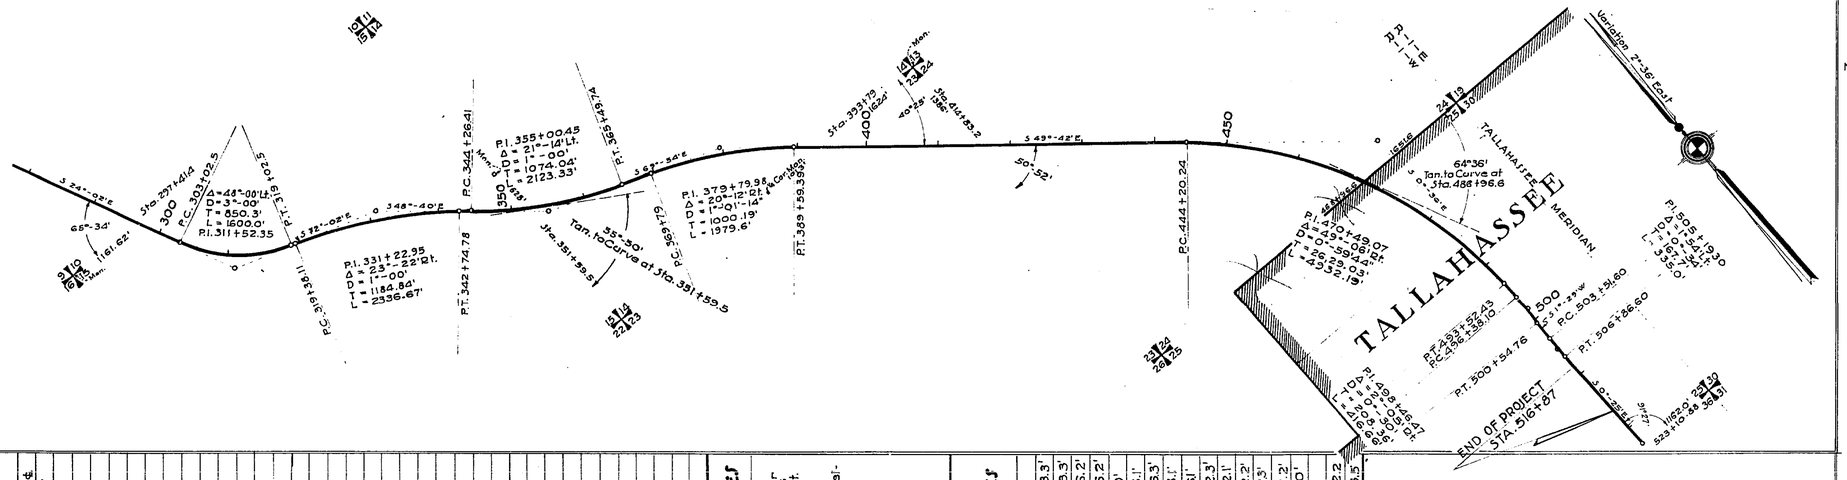

Location of R/W Markers

STATION	DESCRIPTION	DISTANCE FROM ℄ RIGHT	DISTANCE FROM ℄ LEFT
0+96.71	P.C.	33'	33'
16+94.21	P.T.	33'	33'
23+85.89	P.C.	33'	33'
40+44.22	P.T.	33'	33'
68+01.53	P.C.	33'	33'
82+32.36	P.T.	33'	33'
82+60.98	P.C.	33'	33'
110+80.03	P.T.	33'	33'
123+26	END OF BRIDGE	33'	33'
123+26	" "	100'	100'
128+92.26	P.C.	100'	100'
140+15.60	P.T.	100'	100'
158+28.89	P.C.	100'	100'
176+62.22	P.T.	100'	100'
195+23.02	P.C.	100'	100'
225+23.02	P.T.	100'	100'
225+64.25	P.C.	100'	100'
234+96.1	P.O.C.	100'	100'
234+96.1	P.O.G.	33'	33'
258+00.92	P.T.	33'	33'
265+00	P.O.T.	33'	33'
298+57.89	P.O.T.	33'	33'
303+02.05	P.C.	33'	33'
319+02.05	P.T.	33'	33'
319+38.11	P.C.	33'	33'
342+74.78	P.T.	33'	33'
344+26.41	P.C.	33'	33'
365+49.74	P.T.	33'	33'
369+79.79	P.C.	33'	33'
389+59.39	P.T.	33'	33'
420+20.14	P.O.T.	33'	33'
444+20.24	P.O.G.	33'	33'
483+01	P.O.G.	30'	30'
493+52.43	P.O.C.	30'	30'
506+86.60	P.T.	30'	30'

Location of Telephone & Power Lines

POWER LINE
From Sta. 263+58.0 To Sta. 484+40.5 Power Line Parallels Project 28' Left of ℄. From Sta 484+40.5 Power Line Parallels Project 17' Left of ℄ to End of Project.

TELEPHONE LINE
From Beginning of Project to Sta. 484+40.5 Telephone Line Parallels Project 28' Right of ℄, From Sta. 484+40.5 Telephone Line Parallels Project 17' Right of ℄, to End of Project.

HIGH POWER LINE
High Power Line Crosses Road at Sta. 9+00.

Location of Drainage Structures

STATION AT ℄	TYPE	SIZE
51+92	Conc. Box Culvert	3'-2'+33.3'
171+51.4	" " "	2'-2'+33.3'
67+88.3	" " "	2'-2'+36.2'
85+13	" " "	2'-2'+36.2'
122+71	7-Span Tr. Timber Bridge	110'+20'
143+56	Conc. Box Culvert	2'-2'+38.1'
150+28.7	" " "	2'-2'+36.3'
179+16.7	" " "	4'-2'+38.1'
187+62	" " "	2'-2'+36.1'
270+28.8	" " "	2'-2'+32.3'
288+77.8	" " "	4'-2'+32.1'
309+77	" " "	2'-2'+32.2'
356+22.4	" " "	4'-3'+32.3'
378+84	" " "	4'-3'-32.2'
392+35.5	" " "	3'-3'+40'
399+87.9	2 Span Conc. Slab Bridge	25'
429+65	Conc. Box Culvert	2'-2'+32.2
449+17	" " "	2'-2'+36.5'

The above shows existing alignment as of June 27, 1939

C. H. DeRaney
Div. Engr. of R/W

NEW STATIONING STATION	DES.	FORMER STATIONING STATION	DES.	NEW CURVE	FORMER CURVE
0+00		522+53.65	END		
0+96.71	P.C.	521+58.83	P.T.	D=2°00'-T=820.48'	D=2°00'-T=820.6'
16+94.21	P.T.	505+60.5	P.C.	Δ=31°-57'Lt.	Δ=31°58'Rt.
23+85.89	P.C.	498+67.3	P.T.	D=2°00'-T=853.17'	D=2°00'-T=852.7'
40+44.22	P.T.	482+09.8	P.C.	Δ=33°-10'Rt.	Δ=33°-09'Lt.
68+01.53	P.C.	454+54.29	P.T.	D=2°00'-T=730.71	D=2°00'-T=730.7'
82+32.36	P.T.	440+23.46	P.C.	Δ=28°-37'Lt.	Δ=28°-37'Rt.
82+60.98	P.C.	439+92.01	P.C.	D=0°-42'-T=1423.63'	D=0°42'-T=1422.43
110+80.03	P.T.	411+75.34		Δ=19°-44'Rt.	Δ=19°-43'Lt.
128+92.26	P.C.	393+62.13	P.T.	D=0°-30'-T=562.86'	D=0°30'-T=562.1
140+15.60	P.T.	382+38.8	P.C.	Δ=5°-37'Lt.	Δ=5°-37'Rt.
158+28.89	P.C.	364+30.43	P.T.	D=0°30'-T=918.70'	D=0°30'-T=918.7'
176+62.22	P.T.	345+97.1	P.C.	Δ=9°10'Rt.	Δ=9°-10'Lt.
195+23.02	P.C.	327+32.6	P.T.	D=1°18'-T=1560.80'	D=1°18'-T=1560.8'
225+23.02	P.T.	297+32.6	P.C.	Δ=39°-00'Lt.	Δ=39°-00'
225+64.25	P.C.	296+91.67	P.T.	D=1°30'-T=1722.86'	D=1°30'-T=1722.86'
258+00.92	P.T.	264+55.0	P.C.	Δ=48°-33'Rt.	Δ=48°33'Lt.
303+02.05	P.C.	219+54.6	P.T.	D=3°00'-T=850.30'	D=3°00'-T=850.30'
319+02.05	P.T.	203+54.6	P.C.	Δ=48°00'Lt.	Δ=48°00'Rt.
319+38.11	P.C.	203+16.27	P.T.	D=1°00'-T=1184.4'	D=1°00'-T=1184.4
342+74.78	P.T.	179+79.6	P.C.	Δ=23°-22'Rt.	Δ=23°-22'Lt.
344+26.41	P.C.	178+27.97	P.T.	D=1°00'-T=1074.04'	D=1°-00'-T=1074.04'
365+49.74	P.T.	157+00.64	P.C.	Δ=21°-14'Lt.	Δ=21°-14'Rt.
369+79.79	P.C.	152+77.2	P.T.	D=1°-01'-14"-T=1000.19'	D=1°-01-14"-T=1000.19'
389+59.39	P.T.	132+97.8	P.C.	Δ=20°-12'Rt.	Δ=20°-12'Lt.
444+20.24	P.C.	78+50.46	P.T.	D=0°-59'44"-T=2629.03	D=0°-59'-44"-T=2629.03'
493+52.43	P.T.	29+18.27	P.C.	Δ=49°-06'Rt.	Δ=49°-06'Lt.
496+38.10	P.C.	26+06.45	P.T.	D=0°30'-T=208.36'	D=0°-30'-T=208.36
500+54.76	P.T.	21+89.8	P.C.	Δ=2°-05'Rt.	Δ=2°-05'Lt.
503+51.60	P.C.	19+33.2	P.T.	D=0°-34'-T=167.70'	D=0°-34'-T=167.7'
506+86.60	P.T.	15+97.4	P.C.	Δ=1°-54'Lt.	Δ=1°-54'Rt.

S.R. 63 5501

STATE OF FLORIDA
STATE ROAD DEPARTMENT
~ R/W MAP ~ STATE PROJECT NO. 672 ~
~ STATE ROAD NO. (1) ~ LEON COUNTY
~ SCALE: 1 IN. = 1000 FT. ~

	Names	Dates	Approved by
Designed			
Drawn	B.C.	June 1936	Bridge Engineer.
Traced			
Checked			State Highway Engineer.
Revised			Drawing 1 / Index No.

FED. ROAD DIST. No.	STATE	RDS. AND PROJ. No.	FISCAL YEAR	SHEET NO.	TOTAL SHEETS
8	FLA.	672	1936	2	3

9

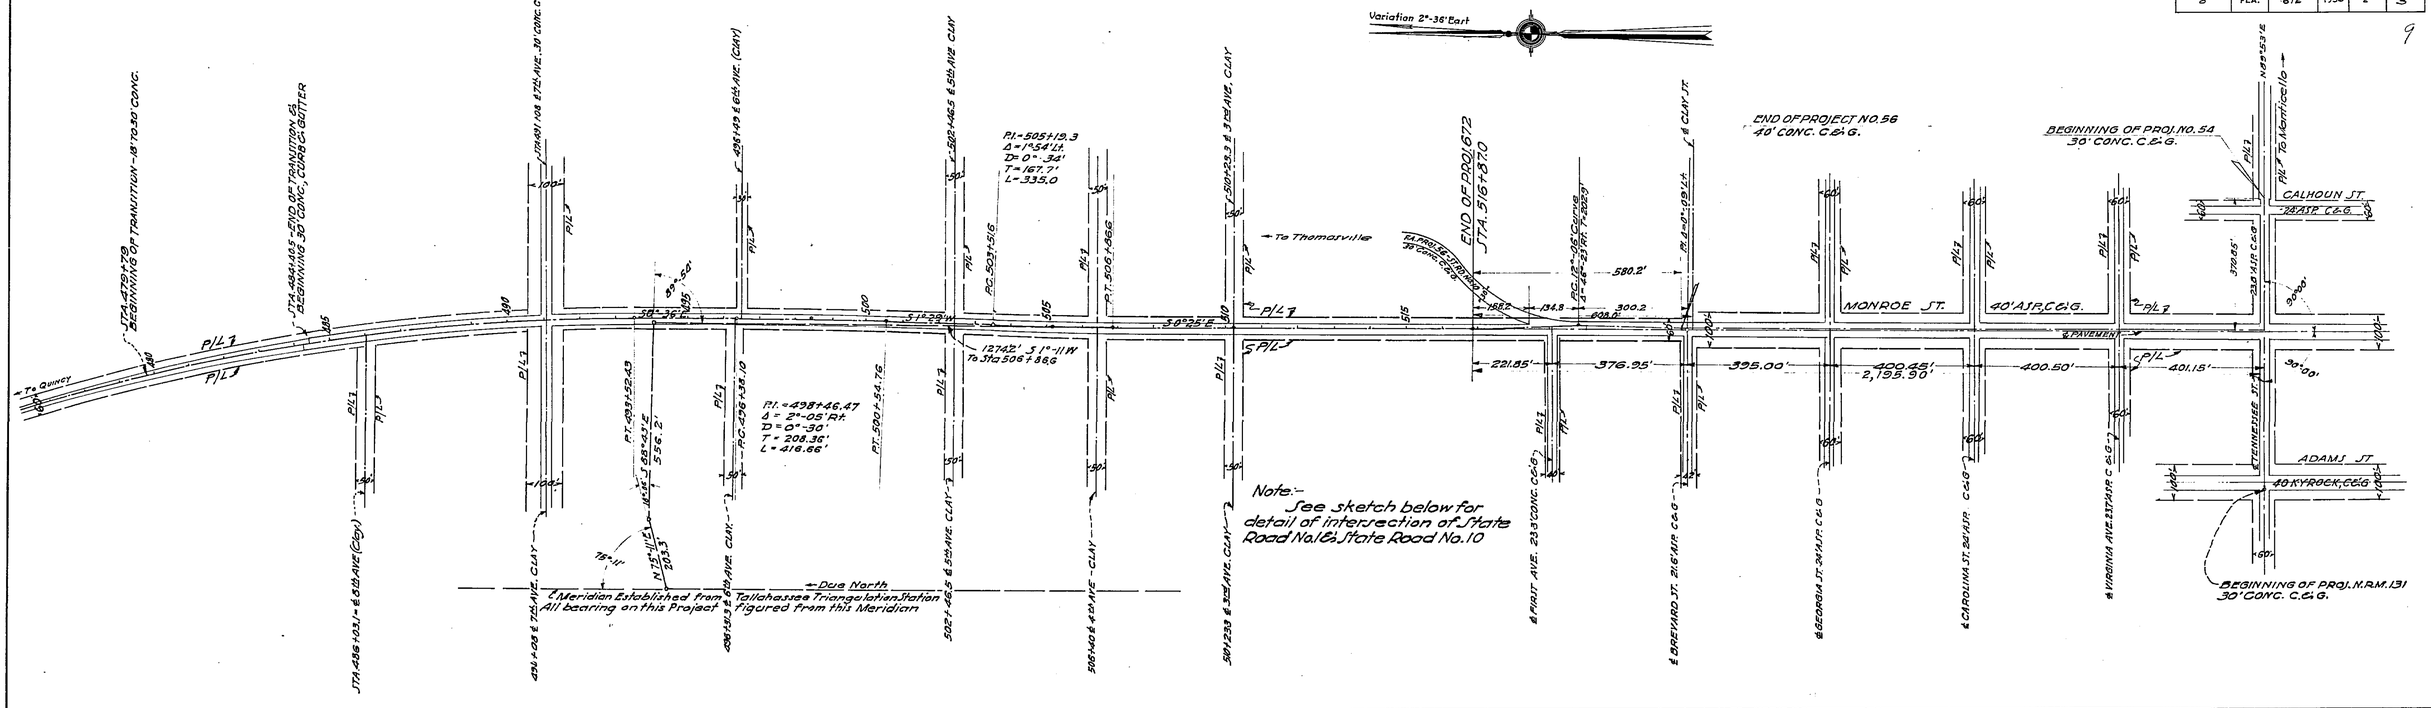

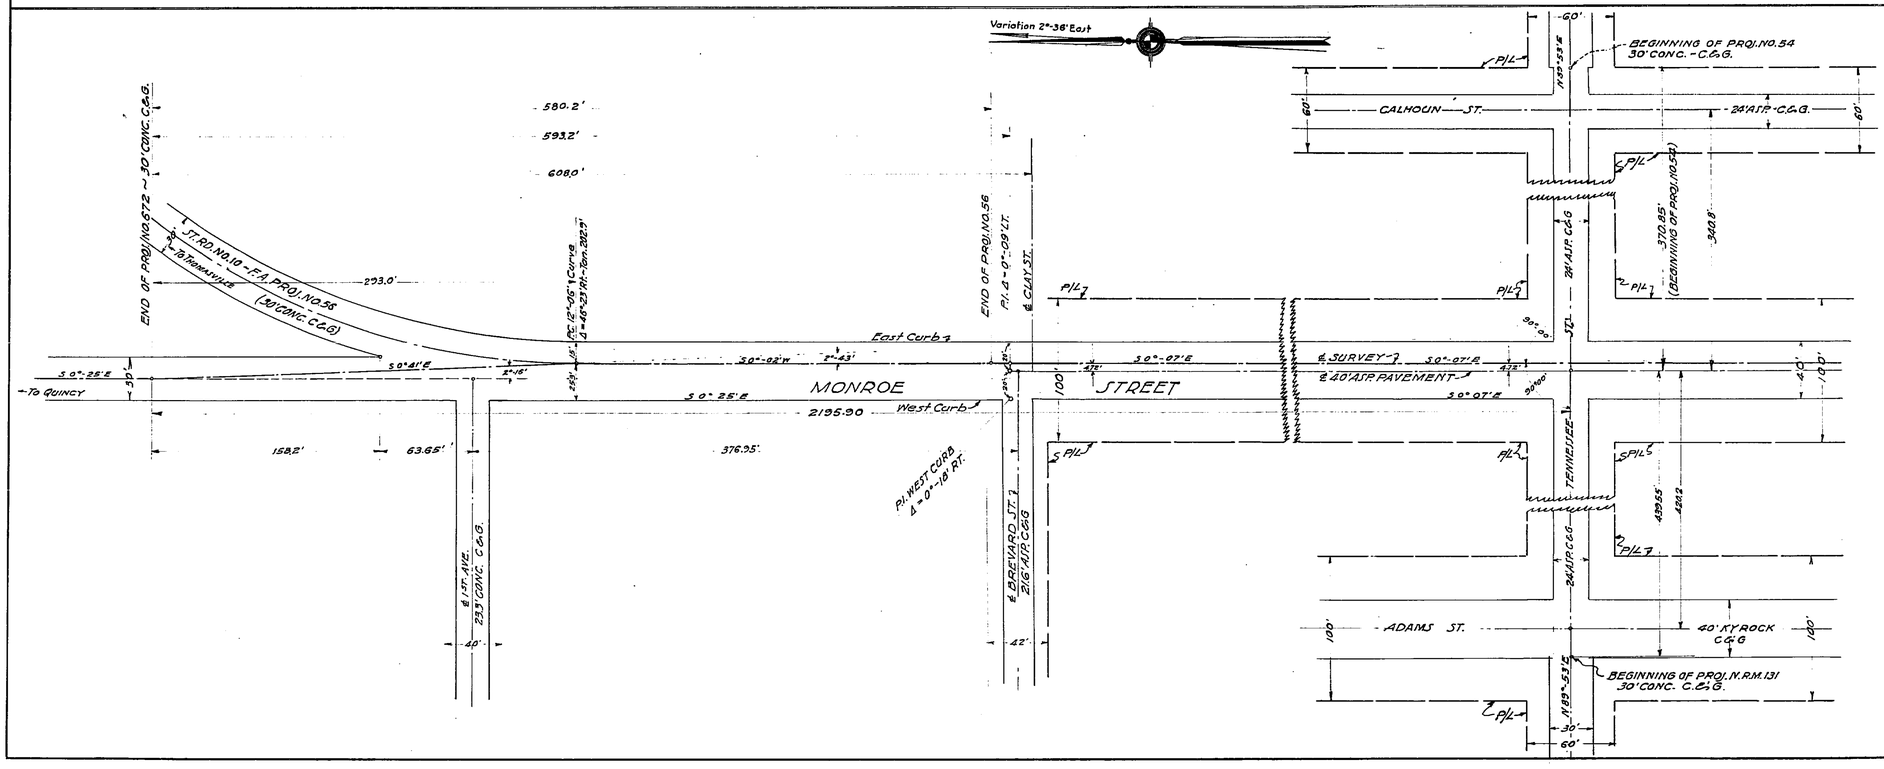

The above shows existing alignment as of June 27. 1939.

J. D. Dampier
Div. Engr. of R/W.

5-R 63 5501

STATE OF FLORIDA
STATE ROAD DEPARTMENT

R/W MAP ~ STATE PROJECT NO. 672 ~
STATE ROAD NO. (1) ~ LEON COUNTY
SCALE:- 1 IN. = 200 FT. ~ 1 IN. = 50 FT.

	Names	Dates	Approved by
Designed			
Drawn	B.C.	June 1936	Bridge Engineer.
Traced			State Highway Engineer.
Checked			Drawing 2
Revised			Index No.

FED. ROAD DIV. No.	STATE	PROJECT No.	FISCAL YEAR	SHEET No.
3	FLA.	55010-2501	61	1

REQUIRED R/W WIDTH

100' Lt. ℄ from Sta. 304+97.77 to Sta. 348+00
130' Lt. ℄ from Sta. 348+00 to Sta. 363+74.40
120' Lt. ℄ from Sta. 363+74.40 to Sta. 386+00
100' Lt. ℄ from Sta. 386+00 to Sta. 396+00
120' Lt. ℄ from Sta. 396+00 to Sta. 405+00
100' Lt. ℄ from Sta. 405+00 to Sta. 523+00
110' Lt. ℄ from Sta. 523+00 to Sta. 536+10.82
100' Lt. ℄ from Sta. 536+10.82 to Sta. 561+00
120' Lt. ℄ from Sta. 561+00 to Sta. 567+00
100' Lt. ℄ from Sta. 567+00 to Sta. 570+00
120' Lt. ℄ from Sta. 570+00 to Sta. 578+00
100' Lt. ℄ from Sta. 578+00 to Sta. 610+12.45±
160' Lt. ℄ from Sta. 624+00 to Sta. 633+44.40
110' Lt. ℄ from Sta. 656+00 to Sta. 660+00
100' Lt. ℄ from Sta. 660+00 to Sta. 671+00
110' Lt. ℄ from Sta. 671+00 to Sta. 679+00
100' Lt. ℄ from Sta. 679+00 to Sta. 707+00
110' Lt. ℄ from Sta. 707+00 to Sta. 721+00
100' Lt. ℄ from Sta. 721+00 to Sta. 734+00

125' Lt. ℄ from Sta. 734+00 to Sta. 739+00
100' Lt. ℄ from Sta. 739+00 to Sta. 740+46.04
50' Rt. ℄ from Sta. 304+97.77 to Sta. 323+47.71
65' Rt. ℄ from Sta. 323+47.71 to Sta. 332+00
50' Rt. ℄ from Sta. 332+00 to Sta. 507+20±
66' Rt. ℄ from Sta. 563+00 to Sta. 567+00
60' Rt. ℄ from Sta. 592+83 to Sta. 610+12.45±
130' Rt. ℄ from Sta. 624+00 to Sta. 626+00
175' Rt. ℄ from Sta. 626+00 to Sta. 630+00
150' Rt. ℄ from Sta. 630+00 to Sta. 631+00
50' Rt. ℄ from Sta. 654+41.55 to Sta. 721+00
60' Rt. ℄ from Sta. 721+00 to Sta. 728+00
50' Rt. ℄ from Sta. 728+00 to Sta. 733+00
85' Rt. ℄ from Sta. 733+00 to Sta. 738+00
50' Rt. ℄ from Sta. 738+00 to Sta. 740+46.04

T·1·N, R·1·W
SCALE: 1" = 400'

BEGIN SURVEY
STATION 296+02.80

A PART OF
TOWN & COUNTRY PARK
UNIT NO. 2
UNDER CONST. AT PRESENT DATE
UNRECORDED
FOR DETAIL, SEE SHEET NO. 4

P.I. Sta. 359+35.61
Δ 20°-11'-40" Lt.
D 1°-01'-14"
T 999.76'
L 1978.77'
R 5614.22'
P.C. Sta. 349+35.85
P.T. Sta. 369+14.62

P.I. Sta. 405+44.34
Δ 18°-18'-39.6" Lt.
D 1°-00'
T 923.44'
L 1831.10'
R 5729.65'
P.C. Sta. 396+20.90
P.T. Sta. 414+52.00

P.I. Sta. 384+16.30
Δ 21°-10'-30" Rt.
D 1°-00'
T 1070.98'
L 2117.50'
R 5729.65'
P.C. Sta. 373+45.32
P.T. Sta. 394+62.82

A PART OF
LAKE JACKSON FARM SUBD.
P. B. 2 , P. 34
FOR DETAIL, SEE SHEET NO. 5

NOTE:
That Part of Section 15 from Sta. 397+56.54 Ahead, as shown hereon, is a Portion of
PECAN ENDOWMENT SUBDIVISION
PLAT BOOK 1 , PAGES 4 & 1
FOR DETAIL, SEE SHEET NO'S 6,7,8&9

Ditch Lt. Sta. 395+90.00
See Detail Sheet 9

Tallahassee
TALLAHASSEE
CITY LIMITS OF TALLAHASSEE
Conc. Mon.
Exist. R/W
Req. R/W
Additional R/W
I. Axle
I. Pin
I. Pipe
P.C.
P.T.
BOUNDARY OF PECAN ENDOWMENT SUBD.
NORTH EAST LIMITS OF SUBD. NOT INCLUDED IN SUBD.
SHANNWOOD DR. To be Opened
TORREYA DR. To be Opened
BALSAM TERRACE To be Opened
2.38 Sub-tan. lots
LOT
SOUTH

BEGIN R/W ACQUISITION
STA. 304+97.77

	BY	DATE	APPROVED BY	DATE
DRAWN	W.P.	10-20-61		
TRACED	W.P.	10-25-61		
CHECKED			DISTRICT ENGINEER	
COMPARED				
INDEXED			ENGINEER OF RIGHTS OF WAY	
			STATE HIGHWAY ENGINEER	

REVISION	BY	DATE
ditch	A.W.-F.D.W.	7-19-65
Remove Ditch	PRM-J.H.P.	1-9-63
	PRM-J.H.P.	11-21-62
	PRM-J.H.P.	8-30-62
	S.C.	7-12-62
	H.R.	6-12-62
	W.P.	2-3-62

STATE OF FLORIDA
STATE ROAD DEPARTMENT

RIGHT OF WAY MAP

STATE ROAD No. 63 LEON COUNTY

SECTION. 55010-2501 SHEET 1 OF 13

TALLAHASSEE TO GADSDEN CO. LINE

FED. ROAD DIV. No.	STATE	PROJECT No.	FISCAL YEAR	SHEET No.
3	FLA.	55010-2501	'61	2

T-1-N , R-1-W
SCALE: 1" = 400'

NOTE:
That Part of Sections 15,10 and 9, as shown hereon, are a Portion of
PECAN ENDOWMENT SUBDIVISION
PLAT BOOK 1 , PAGE 4 &1
FOR DETAIL, SEE SHEETS NO'S 6,7,8&9
All small Subd. Areas shown Therein, are a Re-Subd. of a Portion of said
PECAN ENDOWMENT SUBDIVISION

NOTE:
That Part of Sections 4 and 5, as shown hereon, are a Portion of
LAKE JACKSON DRIVE SUBD.
PLAT BOOK 2 , PAGE 55
FOR DETAIL, SEE SHEETS NO'S 9,10,11,12 &13
All small Subd. Areas shown Therein, are a Re-Subd. of a Portion of said
LAKE JACKSON DRIVE SUBD.

COTTAGE GROVE ESTATES
FOR DETAIL, SEE SHEET NO. 7

UNIT NO. 1
P. B. 3, P. 132

UNIT NO. 2
P. B. 3, P. 176

UNIT NO. 3
P. B. 3, P. 227

EQUATION
P.T. STA. 436+89.77 Bk =
STA. 437+10.12 Ahd

EQUATION
P.T. STA. 512+52.88 Bk =
STA. 512+41.89 Ahd

BEIRLY SUBD.
P. B. 2 , P. 78
FOR DETAIL, SEE SHEET NO. 7

HOME COURT SUBD.
P. B. 2 , P. 133
FOR DETAIL, SEE SHEET NO. 9

LAKE JACKSON HEIGHTS
FOR DETAIL, SEE SHEET NO. 10

UNIT NO. 2
P. B. 3, P. 150

UNIT NO. 1
P. B. 3, P. 105

P.I.	Sta. 429+47.75
Δ	42-56-45 Rt.
D	2-45
T	819.65'
L	1561.67'
R	2083.68'
P.C.	Sta. 421+28.10
P.T.	Sta. 436+89.77 Bk = Sta. 437+10.12 Ahd

P.I.	Sta. 498+18.47
Δ	48-33-20 Lt.
D	1-35
T	1632.26'
L	3066.67'
R	3618.80'
P.C.	Sta. 481+86.21
P.T.	Sta. 512+52.88 Bk = Sta. 512+41.89 Ahd

P.I.	Sta. 529+84.83
Δ	39-05-00 Rt.
D	1-18
T	1564.37'
L	3006.41'
R	4407.46'
P.C.	Sta. 513+70.46
P.T.	Sta. 543+76.87

STATE OF FLORIDA
STATE ROAD DEPARTMENT

RIGHT OF WAY MAP

STATE ROAD No. 63 LEON COUNTY

	BY	DATE	APPROVED BY	DATE
DRAWN	W.P.	10-20-61		
TRACED	W.P.	10-27-61	DISTRICT ENGINEER	12-19-61
CHECKED				
COMPARED			ENGINEER OF RIGHTS OF WAY	
INDEXED			STATE HIGHWAY ENGINEER	

REVISION	BY	DATE
	H.R.	6-11-62
	W.P.	2-8-62

SECTION. 55010-2501 SHEET 2 OF 13

TALLAHASSEE TO GADSDEN CO. LINE

FED. ROAD DIV. No.	STATE	PROJECT No.	FISCAL YEAR	SHEET No.
3	FLA.	55010-2501	'61	3

SCALE: 1" = 400'

P.I. Sta. 571+50.63
Δ 9°-12' Lt.
D 0°-30'
T 921.99'
L 1840.00'
R 11459.2'
P.C. Sta. 562+28.64
P.T. Sta. 580+68.64

P.I. Sta. 642+38.87
Δ 19°-43'-40" Lt.
D 0°-42'
T 1423.22'
L 2818.25'
R 8185.16'
P.C. Sta. 628+15.65
P.T. Sta. 656+33.90

P.I. Sta. 604+49.02
Δ 5°-38'-20" Rt.
D 0°-30'
T 564.35'
L 1127.78'
R 11459.2'
P.C. Sta. 598+84.67
P.T. Sta. 610+12.45

P.I. Sta. 663+96.91
Δ 28°-36'-50" Rt.
D 2°-00'
T 730.63'
L 1430.69'
R 2864.93'
P.C. Sta. 656+66.28
P.T. Sta. 670+96.97

P.I. Sta. 707+08.19
Δ 33°-10'-20" Lt.
D 2°-00'
T 853.32'
L 1658.61'
R 2864.93'
P.C. Sta. 698+54.87
P.T. Sta. 715+13.48

P.I. Sta. 730+26.27
Δ 31°-57' Rt.
D 2°-00'
T 820.15'
L 1597.50'
R 2864.93'
P.C. Sta. 722+06.12
P.T. Sta. 738+03.62

STA. 633+55.41 (JOB) =
STA. 477+56.95 (TRUCK ROUTE)
Acquire This Additional R/W

END SURVEY
STATION 740+46.04

STATE OF FLORIDA
STATE ROAD DEPARTMENT

RIGHT OF WAY MAP

STATE ROAD No. 63 LEON COUNTY

Revision	By	Date
R/W Chg. Lt. 6244	Comm	3-6-63
Haul Route	S.C.-J.H.P.	1-11-63
Add R/W	S.C.-J.H.P.	11-28-62
Corrected P.I.'s	S.C.-P.C.B.	11-16-62
Borrow Pit #1	S.C.-P.C.B.	11-8-62
	S.C.-J.H.P.	9-26-62
	H.R.	6-11-62
	W.P.	2-8-62

	By	Date
DRAWN	W.P.	10-20-61
TRACED	W.P.	10-31-61
CHECKED		
COMPARED		
INDEXED		

APPROVED BY — DATE

DISTRICT ENGINEER — 1-19-61

ENGINEER OF RIGHTS OF WAY

STATE HIGHWAY ENGINEER

SECTION. 55010-2501 SHEET 3 OF 13

TALLAHASSEE TO GADSDEN CO. LINE

FED. ROAD DIV. No.	STATE	PROJECT No.	FISCAL YEAR	SHEET No.
3	FLA.	55010-2501	'61	4

BEGIN R/W ACQUISITION
STA. 304+97.77

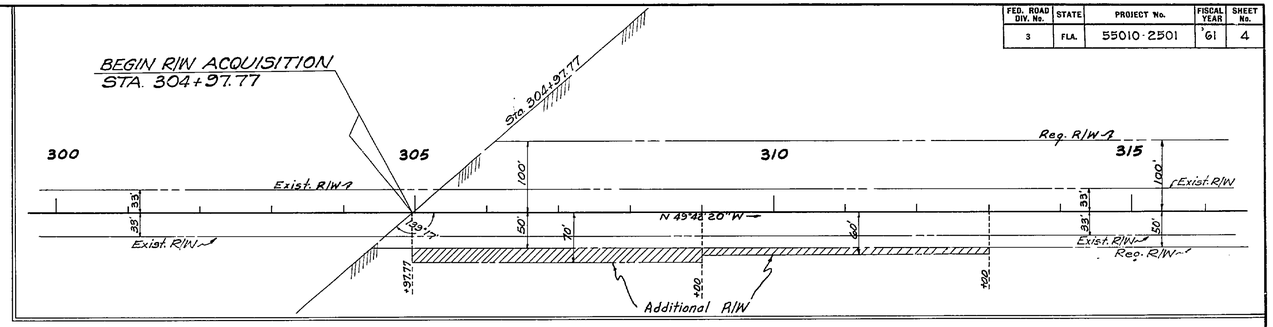

Conc. Mon.
S.E. Cor. of NE¼ of
Sec. 23, T-1-N, R-1-W

T-1-N, R-1-W
SCALE: 1" = 100'

A PART OF
TOWN & COUNTRY PARK
UNIT NO. 2
UN-RECORDED
UNDER CONST. AT PRESENT DATE

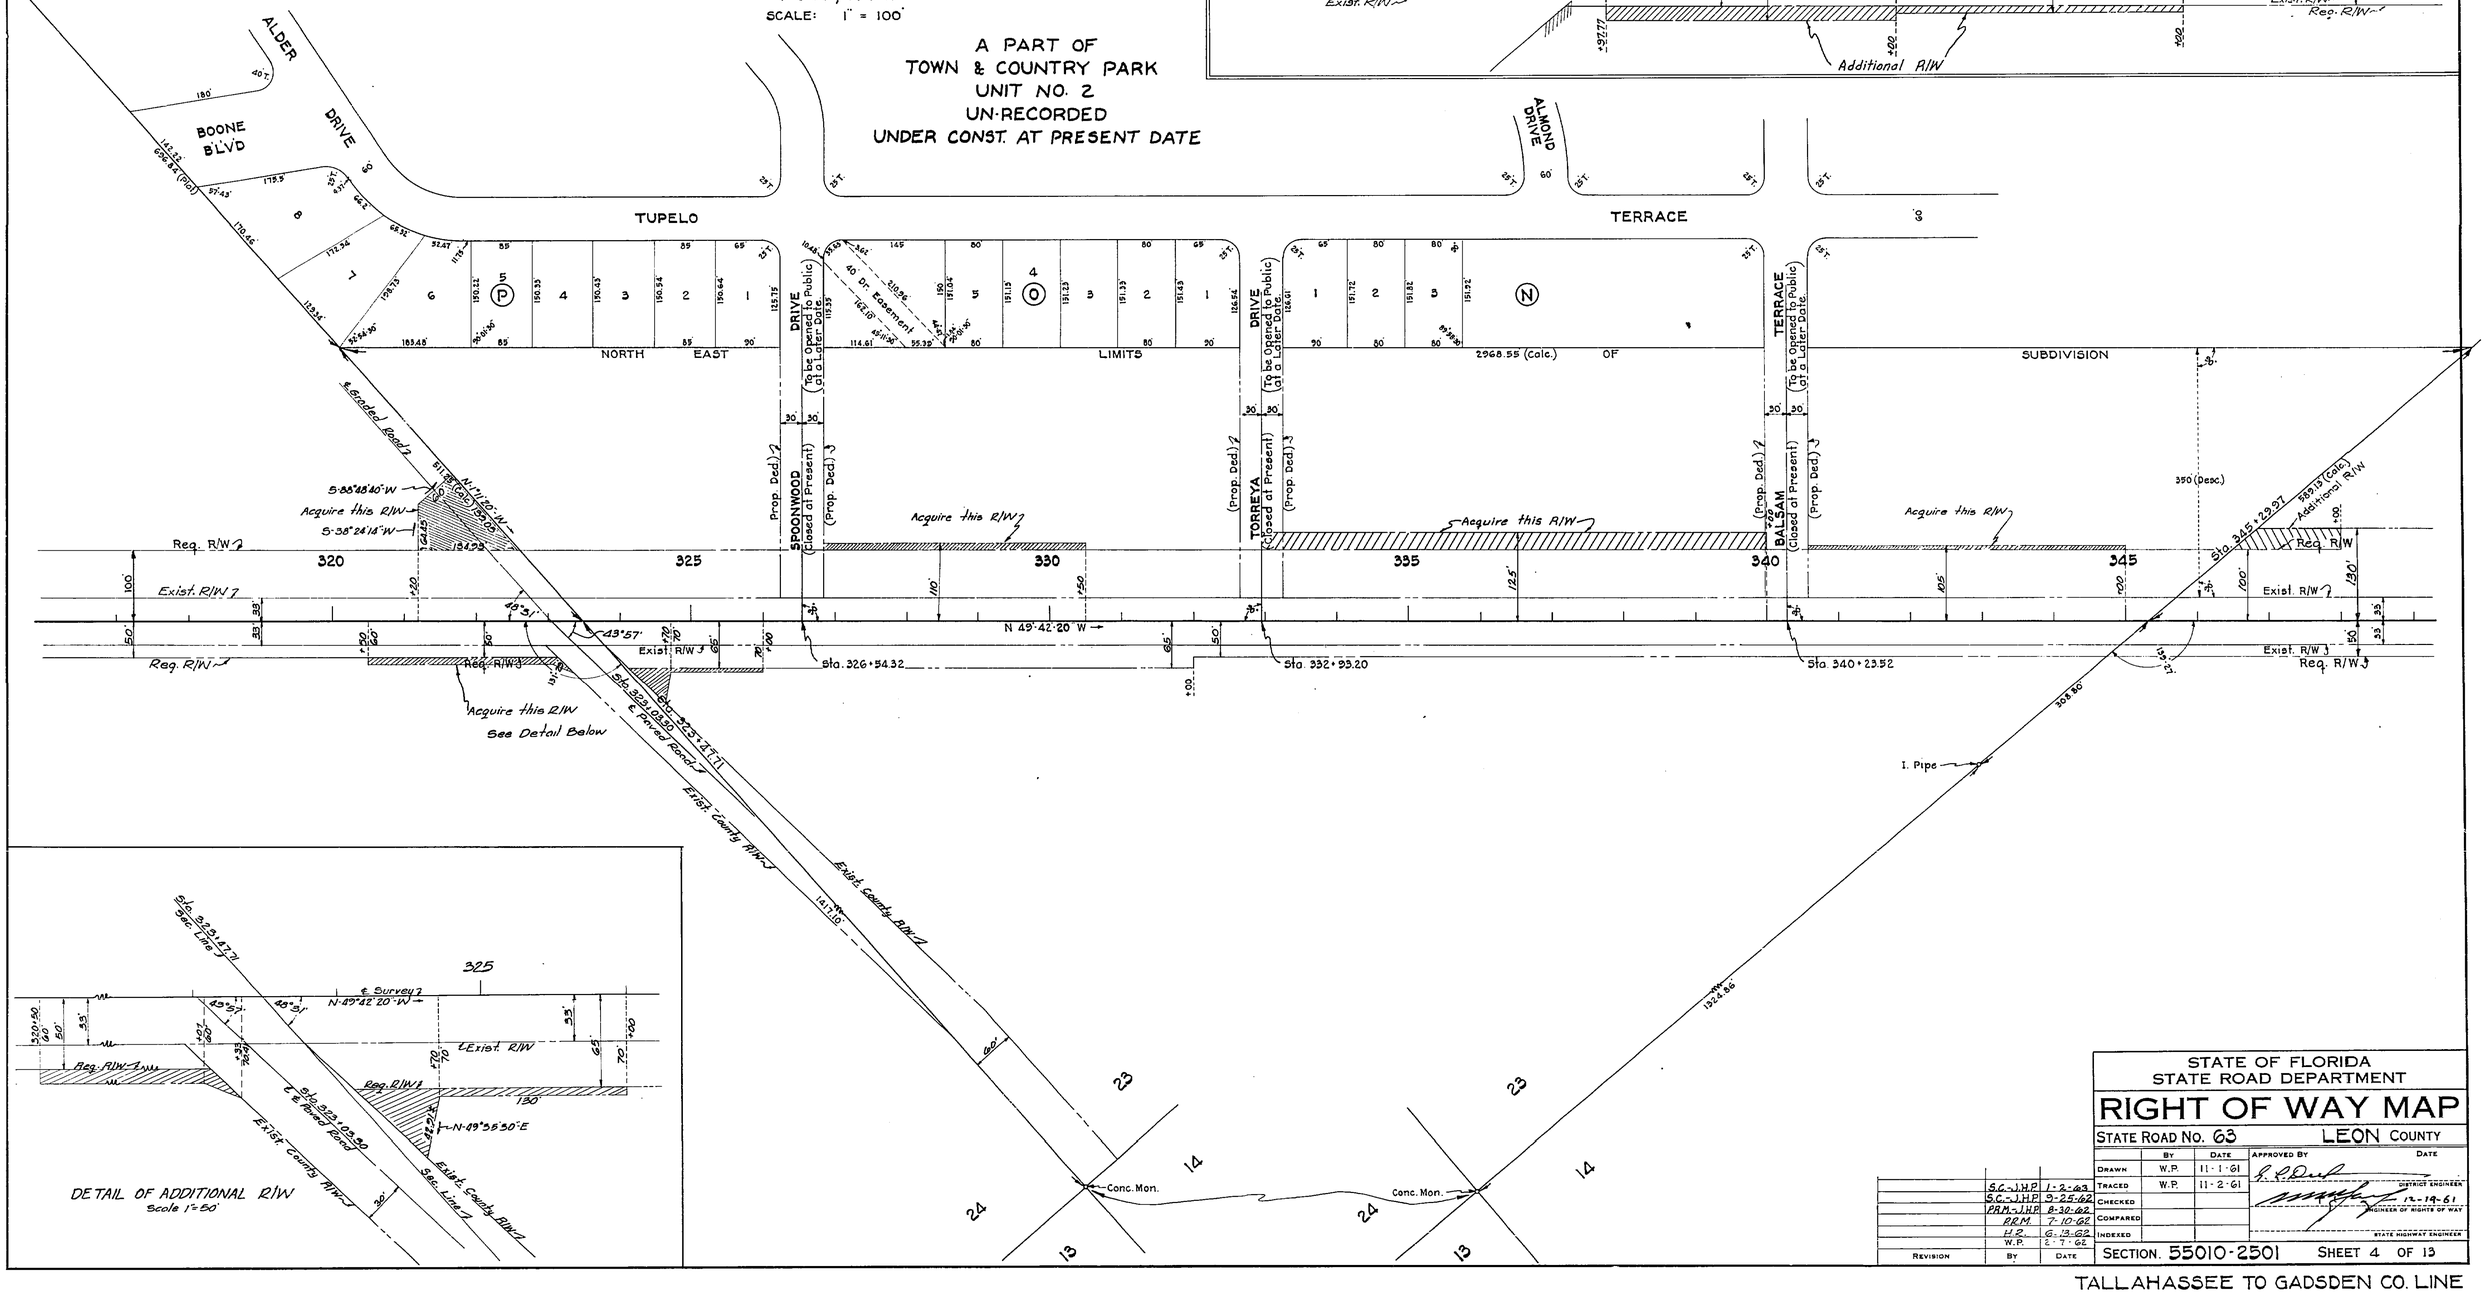

STATE OF FLORIDA
STATE ROAD DEPARTMENT

RIGHT OF WAY MAP

STATE ROAD No. 63 LEON COUNTY

	By	Date	Approved By	Date
Drawn	W.P.	11-1-61		
Traced	W.P.	11-2-61		
Checked				
Compared				
Indexed				

DISTRICT ENGINEER

12-19-61
ENGINEER OF RIGHTS OF WAY

STATE HIGHWAY ENGINEER

Revision	By	Date
S.C.-J.H.P.		1-2-62
S.C.-J.H.P.		9-25-62
P.R.M.-J.H.P.		8-30-62
P.R.M.		7-10-62
H.E.		6-13-62
W.P.		2-7-62

SECTION 55010-2501 SHEET 4 OF 13

TALLAHASSEE TO GADSDEN CO. LINE

FED. ROAD DIV. No.	STATE	PROJECT No.	FISCAL YEAR	SHEET No.
3	FLA.	55010-2501	'61	5

A PART OF LAKE JACKSON FARM PLAT BOOK 2, PAGE 34

SEC. 14, T-1-N, R-1-W
SCALE: 1" = 100'

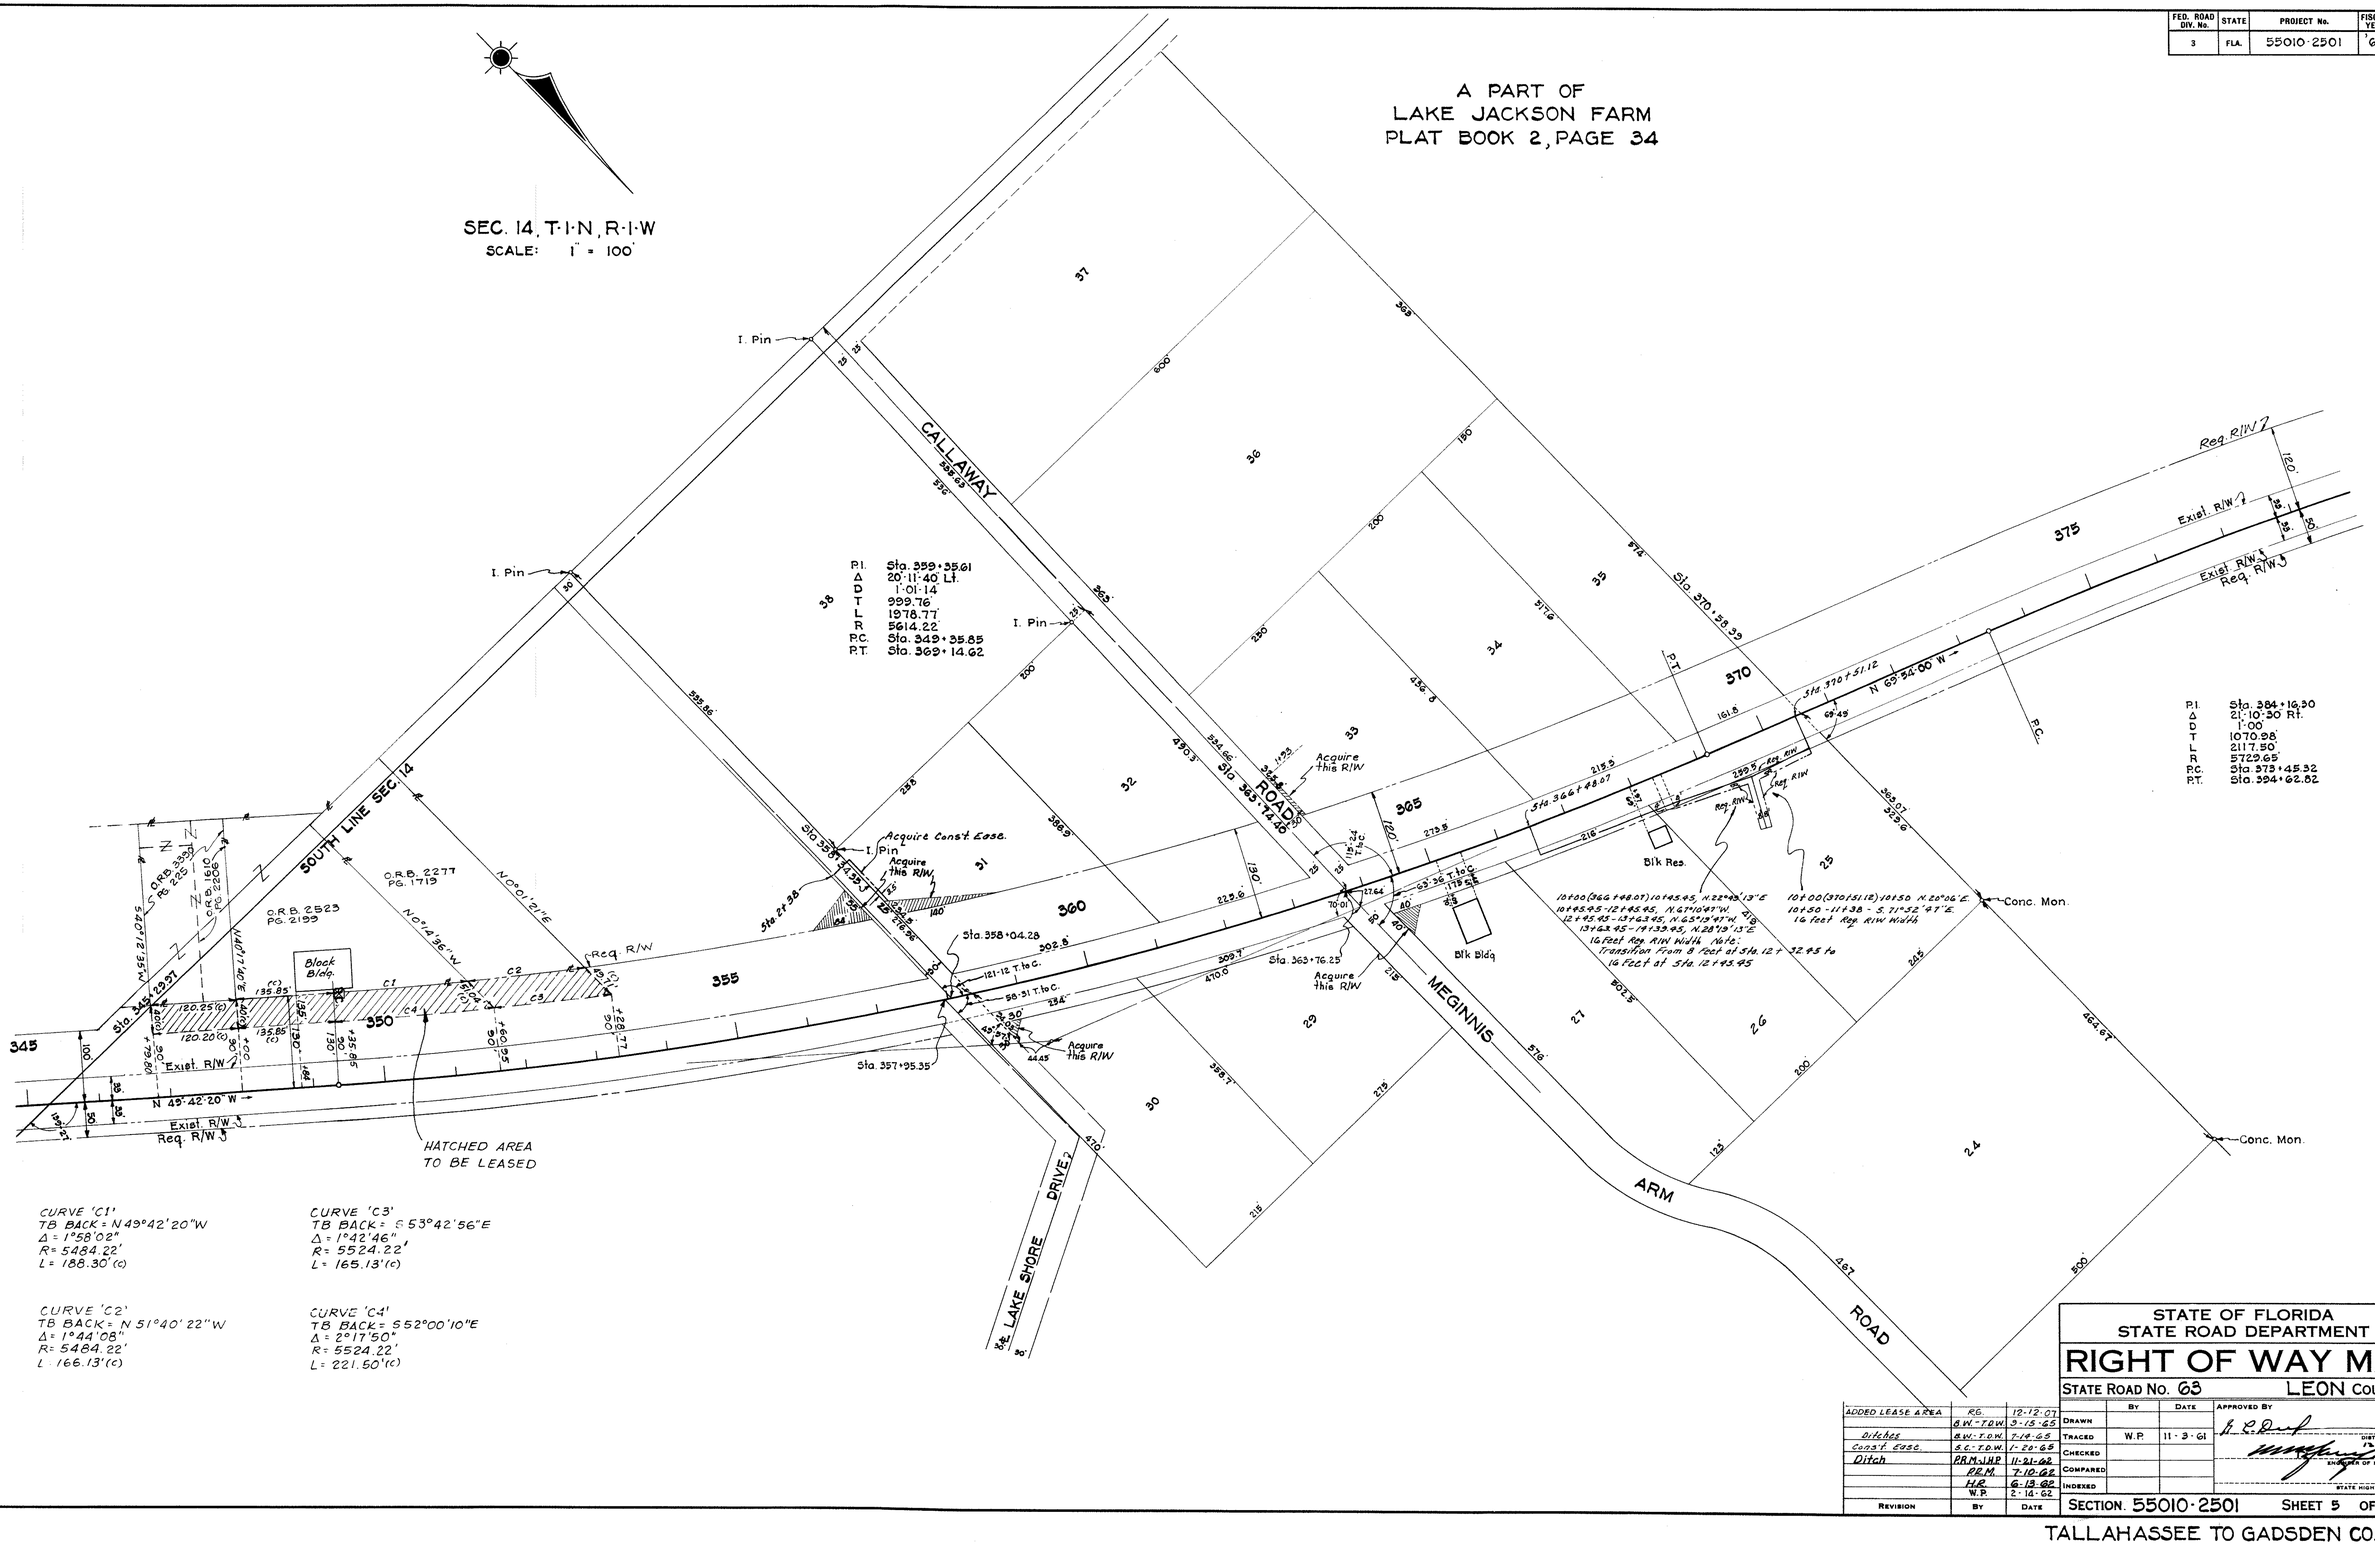

CURVE 'C1'
TB BACK = N 49°42'20"W
Δ = 1°58'02"
R = 5484.22'
L = 188.30'(C)

CURVE 'C2'
TB BACK = N 51°40'22"W
Δ = 1°44'08"
R = 5484.22'
L = 166.13'(C)

CURVE 'C3'
TB BACK = S 53°42'56"E
Δ = 1°42'46"
R = 5524.22'
L = 165.13'(C)

CURVE 'C4'
TB BACK = S 52°00'10"E
Δ = 2°17'50"
R = 5524.22'
L = 221.50'(C)

REVISION	BY	DATE
ADDED LEASE AREA	RG.	12-12-07
	B.W.-T.D.W.	3-15-65
Ditches	B.W.-T.D.W.	7-14-65
Const. Ease.	B.C.-T.D.W.	1-20-65
Ditch	P.R.M.-J.W.P.	11-21-62
	P.R.M.	7-10-62
	H.R.	6-13-62
	W.P.	2-14-62

STATE OF FLORIDA
STATE ROAD DEPARTMENT

RIGHT OF WAY MAP

STATE ROAD No. 63 — LEON COUNTY

	BY	DATE
DRAWN		
TRACED	W.P.	11-3-61
CHECKED		
COMPARED		
INDEXED		

APPROVED BY — DATE
DISTRICT ENGINEER
ENGINEER OF RIGHTS OF WAY
STATE HIGHWAY ENGINEER

SECTION. 55010-2501 SHEET 5 OF 13

TALLAHASSEE TO GADSDEN CO. LINE

FED. ROAD DIV. No.	STATE	PROJECT No.	FISCAL YEAR	SHEET No.
3	FLA.	55010-2501	'61	6

SEC. 14 & 15, T-1-N, R-1-W

SCALE: 1" = 100'

A PART OF
PECAN ENDOWMENT SUBDIVISION
PLAT BOOK 1, PAGE 4&1

PECAN ENDOWMENT SUBDIVISION

SOUTH BOUNDARY ROAD

HOMEWOOD ROAD

OKEEHEPKEE Sta. 395+57.47

EAST LINE SEC. 15

Sta. 379+27.40

Sta. 387+41.49

Sta. 392+67.80

I. Axle

Acquire this R/W

Req. R/W-2

Exist. R/W-2

Exist. R/W-3

Req. R/W-3

N 69°-54'-00" W

N 48°-43'-30" W

N 61°-02'-10" W

Conc. Mon.

793.68 to Sub-tan.

Sta. 397+56.54

Sta. 405+44.34

Sta. 414+52.00

Sta. 429+47.75

Sta. 436+89.77 B'k=

Sta. 437+10.12 Ahd

For Ditch Detail See Sheet 9

Fr. Bldg.

Fr. Res.

Conc. Mon. SE. Cor. of N½ of Sec. 15, T-1-N, R-1-W.

P.I. Sta. 384+16.30
Δ 21°-10'-30" Rt.
D 1°-00'
T 1070.98'
L 2117.50'
R 5729.65'
P.C. Sta. 373+45.32
P.T. Sta. 394+62.82

P.I. Sta. 405+44.34
Δ 18°-18'-39.6 Lt.
D 1°-00'
T 923.44'
L 1831.10'
R 5729.65'
P.C. Sta. 396+20.90
P.T. Sta. 414+52.00

P.I. Sta. 429+47.75
Δ 42°-56'-45" Rt.
D 2°-45'
T 819.65'
L 1561.67'
R 2083.68'
P.C. Sta. 421+28.10
P.T. Sta. 436+89.77 B'k=
Sta. 437+10.12 Ahd

STATE OF FLORIDA STATE ROAD DEPARTMENT			
RIGHT OF WAY MAP			
STATE ROAD No. 63		LEON COUNTY	
	BY	DATE	APPROVED BY / DATE
DRAWN			
TRACED	W.P.	11-6-61	DISTRICT ENGINEER 12-19-61
CHECKED			
COMPARED			ENGINEER OF RIGHTS OF WAY
INDEXED			STATE HIGHWAY ENGINEER
SECTION 55010-2501			SHEET 6 OF 13

REVISION	BY	DATE
	P.R.M.	7-11-62
	H.P.	6-13-62
	W.P.	2-19-62

TALLAHASSEE TO GADSDEN CO. LINE

FED. ROAD DIV. No.	STATE	PROJECT No.	FISCAL YEAR	SHEET No.
3	FLA.	55010-2501	'61	7

A PART OF
COTTAGE GROVE ESTATES

UNIT NO. 1 P. B. 3, P. 132 | UNIT NO. 2 P. B. 3, P. 176 | UNIT NO. 3 P. B. 3, P. 227

BEIRLY SUBDIVISION
P. B. 2, P. 78

T-1-N, R-1-W
SCALE: 1" = 100'

P.I. Sta. 423+47.75
Δ 42-56-45 Rt.
D 2°45'
T 819.65'
L 1561.67'
R 2083.68'
P.C. Sta. 421+28.10
P.T. Sta. 436+89.77 Bk=
Sta. 437+10.12 Ahd

EQUATION
P.T. STA. 436+89.77 BK=
STA. 437+10.12 AHD

N 67-02-10" W

N 24-05-25" W

NOTE:
That Part of Sections 15 and 10, as shown hereon, other than Cottage Grove Estates, and Beirly Subdivision, are a Part of Exist.
PECAN ENDOWMENT SUBDIVISION
PLAT BOOK 1, PAGE 41

REVISION	BY	DATE
	S.C.-J.H.P.	12-3-62
	S.C.-J.H.P.	10-8-62
	S.C.	7-16-62
	H.P.	6-13-62

STATE OF FLORIDA
STATE ROAD DEPARTMENT

RIGHT OF WAY MAP

STATE ROAD No. 63 LEON COUNTY

	BY	DATE
DRAWN		
TRACED	W.P.	11-8-61
CHECKED		
COMPARED		
INDEXED		

APPROVED BY — DATE
DISTRICT ENGINEER
12-19-61
ENGINEER OF RIGHTS OF WAY
STATE HIGHWAY ENGINEER

SECTION. 55010-2501 SHEET 7 OF 13

TALLAHASSEE TO GADSDEN CO. LINE

FED. ROAD DIV. No.	STATE	PROJECT No.	FISCAL YEAR	SHEET No.
3	FLA.	55010-2501	'61	8

T-1-N, R-1-W
SCALE: 1" = 100'

A PART OF PECAN ENDOWMENT SUBDIVISION PLAT BOOK 1, PAGE 4 & 1

Conc. Mon.
N 24°-05'-25" W 2458.80'
Sta. 466+70.33 ℄ Graded Road
Acquire This R/W
Conc. Mon. 6" Deep
N 24°-05'-25" W 162.91
Sta. 470+28.62
Sta. 473+53.62
Acquire This R/W
Fr. Shed
House Trailer with Shed
Acquire This R/W
2-Sty. Fr. & Conc. Bldg.
1-Sty. Fr. & Stucco Store
Fr. Cabin
Fr. Res.
Fr. Res.
Fr. Bldg.
Br. & Fr. Bldg
Blk. Store
Drain. Ease.
Req. R/W
Exist. R/W
Req. R/W
Exist. R/W
Exist. R/W
Req. R/W
Exist. R/W
Req. R/W

Revision	By	Date
Drain. Ease.	PBM-MHK	1-10-72
	S.C.	7-16-62
	H.R.	6-13-62

STATE OF FLORIDA
STATE ROAD DEPARTMENT

RIGHT OF WAY MAP

STATE ROAD No. 63 LEON COUNTY

	By	Date
Drawn		
Traced	W.P.	11-9-61
Checked		
Compared		
Indexed		

Approved By G. A. Bush DISTRICT ENGINEER
Date 12-19-61
ENGINEER OF RIGHTS OF WAY
STATE HIGHWAY ENGINEER

SECTION. 55010-2501 SHEET 8 OF 13

TALLAHASSEE TO GADSDEN CO. LINE

FED. ROAD DIV. No.	STATE	PROJECT No.	FISCAL YEAR	SHEET No.
3	FLA.	55010-2501	'61	9

NOTE:
That Part of Section 9 as shown here-on other than Home Court Subdivision, is a Part of
PECAN ENDOWMENT SUBDIVISION
PLAT BOOK 1, PAGE 41

T-1-N, R-1-W
SCALE: 1" = 100'

EQUATION
P.T. STA. 512+52.88 B'K =
STA. 512+41.89 AH'D

P.I. Sta. 498+18.47
Δ 48°35'20" Lt.
D 1°35'
T 1632.26'
L 3066.67'
R 3618.80'
P.C. Sta. 481+86.21
P.T. Sta. 512+52.88 Bk =
Sta. 512+41.89 Ahd

NOTE:
That Part of Section 4, as shown here-on, is a Part of
LAKE JACKSON DRIVE
PLAT BOOK 2, PAGE 55

HOME COURT SUBDIVISION
PLAT BOOK 2, PAGE 133

DITCH LT. STA. 395+90.00
SEC. 15 - TWP. 1 N. - RGE. 1 W.
Scale: 1" = 100'

P.I. Sta. 384+16.30
Δ 21°10'30" Rt.
D 1°00'
T 1070.98'
L 2117.50'
R 5723.65'
P.C. Sta. 373+45.32
P.T. Sta. 394+62.82

P.I. Sta. 405+44.34
Δ 18°18'33.6" Lt.
D 1°00'
T 923.44'
L 1831.10'
R 5723.65'
P.C. Sta. 396+20.90
P.T. Sta. 414+52.00

P.I. Sta. 11+48.00
Δ = 24°00' Lt.

Revision	By	Date
Ditch - Lt. Sta 4+	Broom	1-2-64
	S.C.	7-17-62
	H.B.	6-14-62
Gas Main	J.H.P.	3-12-62

STATE OF FLORIDA
STATE ROAD DEPARTMENT

RIGHT OF WAY MAP

STATE ROAD No. 63 — LEON COUNTY

	By	Date
Drawn		
Traced	W.P.	11-10-61
Checked		
Compared		
Indexed		

Approved By — Date
District Engineer
Jan 12-1961
Engineer of Rights of Way
State Highway Engineer

SECTION. 55010-2501 SHEET 9 OF 13

TALLAHASSEE TO GADSDEN CO. LINE

FED. ROAD DIV. No.	STATE	PROJECT No.	FISCAL YEAR	SHEET No.
3	FLA.	55010-2501	61	10

SEC. 4, T-1-N, R-1-W
SCALE: 1" = 100'

A PART OF
LAKE JACKSON DRIVE
PLAT BOOK 2, PAGE 55

EQUATION
P.T. STA. 512+52.88 B'K =
STA. 512+41.89 AH'D

P.I. Sta. 529+34.83
Δ 39°-05' Rt.
D 1°-18'
T 1964.37'
L 3006.41'
R 4407.46'
P.C. Sta. 513+70.46
P.T. Sta. 543+76.87

A PART OF
LAKE JACKSON HEIGHTS
UNIT NO. 2
PLAT BOOK 3, PAGE 150

A PART OF
LAKE JACKSON HEIGHTS
UNIT NO. 1
PLAT BOOK 3, PAGE 105

REVISION	BY	DATE
	S.C.	7-17-62
	H.R.	6.16.62
	W.P.	2-8-62

STATE OF FLORIDA
STATE ROAD DEPARTMENT

RIGHT OF WAY MAP

STATE ROAD No. 63 LEON COUNTY

	BY	DATE
DRAWN		
TRACED	W.P.	11-14-61
CHECKED		
COMPARED		
INDEXED		

APPROVED BY — DATE
DISTRICT ENGINEER
12-19-61
ENGINEER OF RIGHTS OF WAY
STATE HIGHWAY ENGINEER

SECTION. 55010-2501 SHEET 10 OF 13

TALLAHASSEE TO GADSDEN CO. LINE

FED. ROAD DIV. No.	STATE	PROJECT No.	FISCAL YEAR	SHEET No.
3	FLA.	55010-2501	61	11

A PART OF LAKE JACKSON DRIVE PLAT BOOK 2, PAGE 55

T-1-N, R-1-W

SCALE: 1" = 100'

P.I. Sta. 571+50.63
Δ 9°-12' Lt.
D 0°-30'
T 921.99'
L 1840.00'
R 11459.2
P.C. Sta. 562+28.64
P.T. Sta. 580+68.64

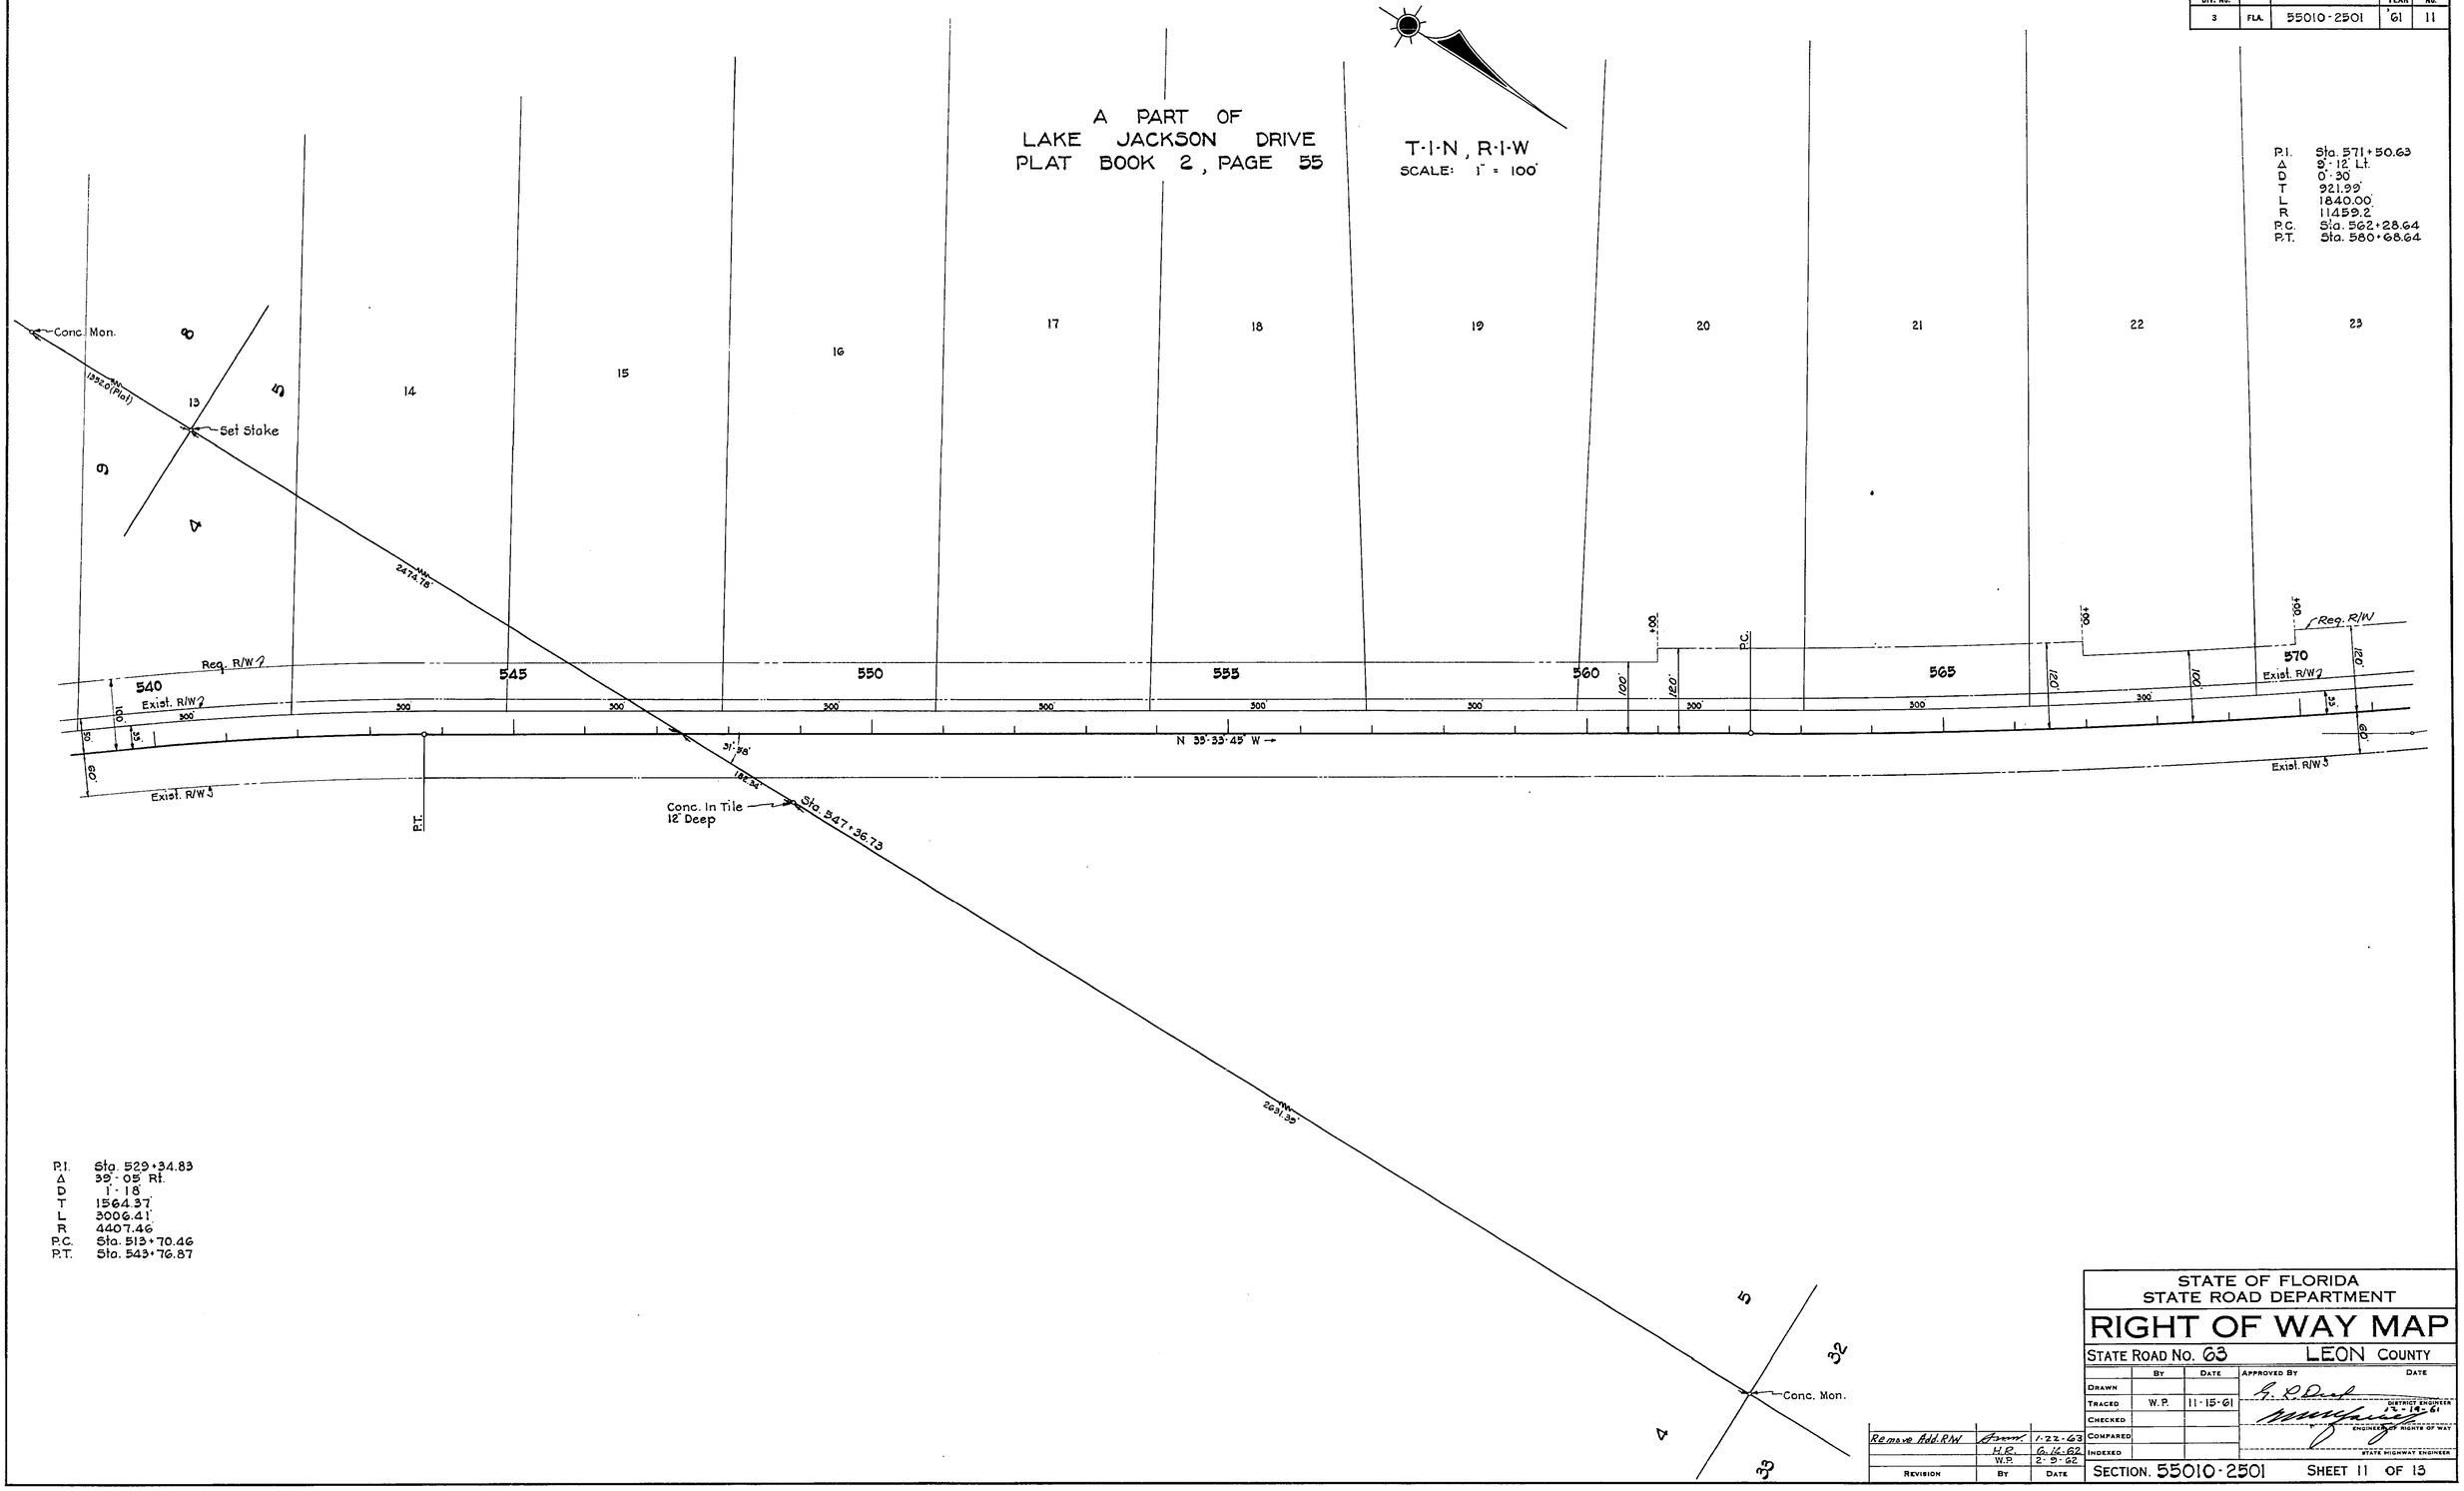

P.I. Sta. 529+34.83
Δ 39°-05' Rt.
D 1°-18'
T 1564.37'
L 3006.41'
R 4407.46'
P.C. Sta. 513+70.46
P.T. Sta. 543+76.87

REVISION	BY	DATE
Remove Add. R/W	Brown	1-22-63
	H.C.	6-14-62
	W.P.	5-5-62

STATE OF FLORIDA
STATE ROAD DEPARTMENT

RIGHT OF WAY MAP

STATE ROAD No. 63 LEON COUNTY

	BY	DATE	APPROVED BY	DATE
DRAWN				
TRACED	W.P.	11-15-61	DISTRICT ENGINEER	
CHECKED				12-12-61
COMPARED			ENGINEER OF RIGHTS OF WAY	
INDEXED			STATE HIGHWAY ENGINEER	

SECTION. 55010-2501 SHEET 11 OF 15

TALLAHASSEE TO GADSDEN CO. LINE

FED. ROAD DIV. No.	STATE	PROJECT No.	FISCAL YEAR	SHEET No.
3	FLA.	55010-2501	'61	12

A PART OF LAKE JACKSON DRIVE PLAT BOOK 2, PAGE 55

SCALE: 1" = 100'

P.I. Sta. 571+50.63
Δ 9°-12 Lt.
D 0°-30'
T 921.99'
L 1840.00'
R 1145.92'
P.C. Sta. 562+28.64
P.T. Sta. 580+68.64

Conc. Mon.

N 42°-45'-45" W — 3809.31'

Sta. 582+60.16

T·1·N, R·1·W
T·2·N, R·1·W

3009.39'

Conc. Mon.

ENTRANCE

Tin Bldg.

P.T.

P.C.

Present Shore Line

Present Shore Line

LAKE JACKSON

LAKE JACKSON

Req. R/W

Exist. R/W

Exist. R/W

Exist. R/W

Req. R/W

Exist. R/W

Req. R/W

570 575 580 585 590 595 600

23 24 25 26 27 28 29 30 31 32

4 5 32 33

6 5 31 32

REVISION	BY	DATE
	S.C.	7-12-62
	H.R.	6-18-62
	W.P.	2-12-62

STATE OF FLORIDA
STATE ROAD DEPARTMENT

RIGHT OF WAY MAP

STATE ROAD No. 63 LEON COUNTY

	BY	DATE
DRAWN		
TRACED	W.P.	11-15-61
CHECKED		
COMPARED		
INDEXED		

APPROVED BY — DATE
DISTRICT ENGINEER — 12-19-61
ENGINEER OF RIGHTS OF WAY
STATE HIGHWAY ENGINEER

SECTION 55010-2501 SHEET 12 OF 13

TALLAHASSEE TO GADSDEN CO. LINE

FED. ROAD DIV. No.	STATE	PROJECT No.	FISCAL YEAR	SHEET No.
3	FLA.	55010-2501	'61	13

A PART OF LAKE JACKSON DRIVE PLAT BOOK 2, PAGE 55

SEC. 32, T-2-N, R-1-W
SCALE: 1" = 100'

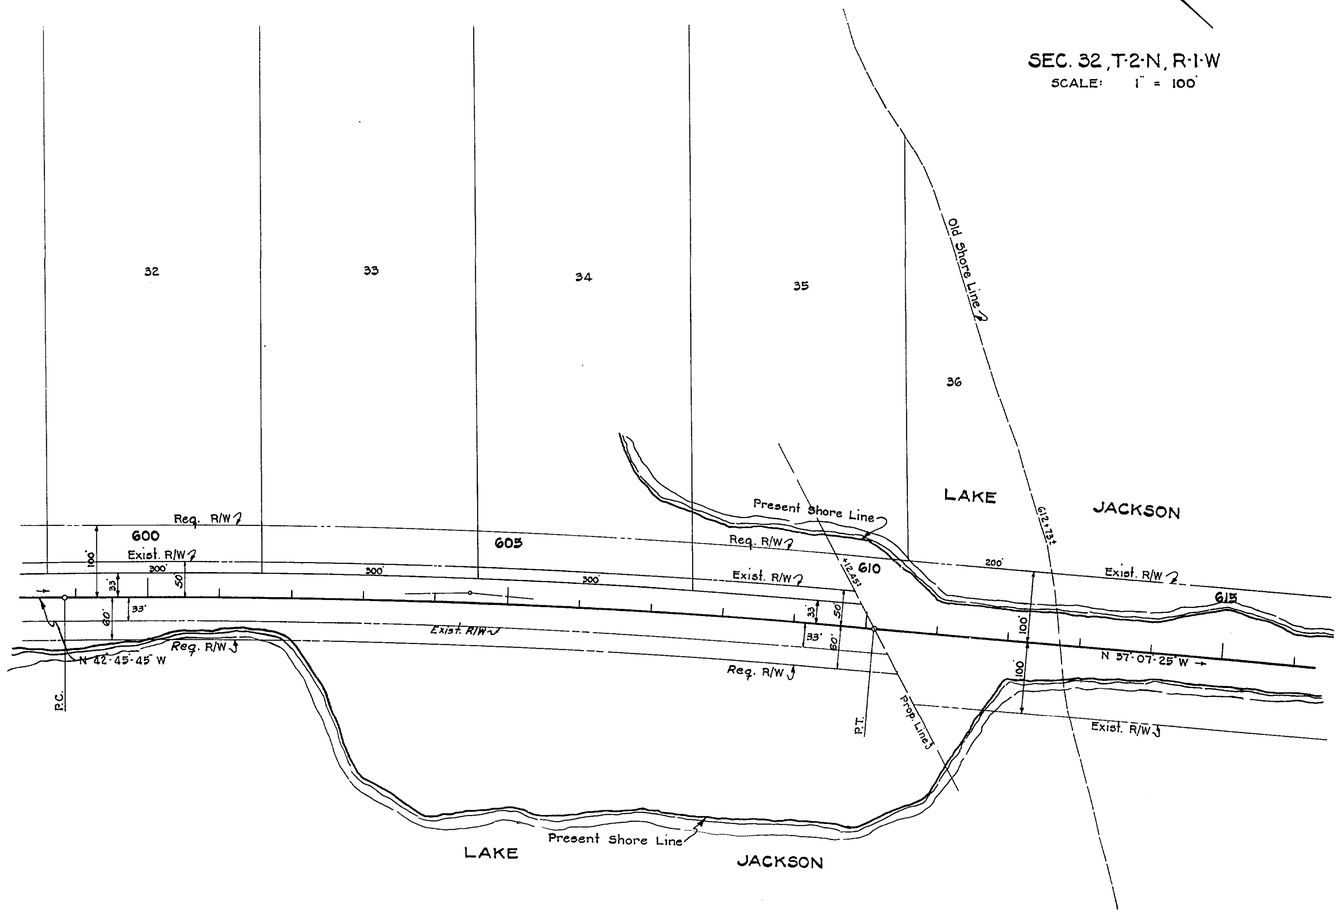

P.I. Sta. 604+49.02
Δ 5°-38'-20" Rt.
D 0°-30'
T 564.35'
L 1127.78'
R 11459.2'
P.C. Sta. 598+84.67
P.T. Sta. 610+12.45

Revision	By	Date
	S.C.	7-12-62
	H.R.	6-18-62
	W.P.	2-13-62

STATE OF FLORIDA
STATE ROAD DEPARTMENT

RIGHT OF WAY MAP

STATE ROAD No. 63 LEON COUNTY

	By	Date	Approved By	Date
Drawn			G. E. Dunk	12-19-61
Traced	W.P.	11-16-61		District Engineer
Checked				
Compared				Engineer of Rights of Way
Indexed				State Highway Engineer

SECTION. 55010-2501 SHEET 13 OF 13

TALLAHASSEE TO GADSDEN CO. LINE