5502 Proj. 54A 1 of 1

FED. ROAD DIST. No.	STATE	FED. AID PROJ. No.	FISCAL YEAR	SHEET NO.	TOTAL SHEETS
8	FLA.	54-A	1936	1	1

NOTE BOOK NOS 13038 & 13,039

11

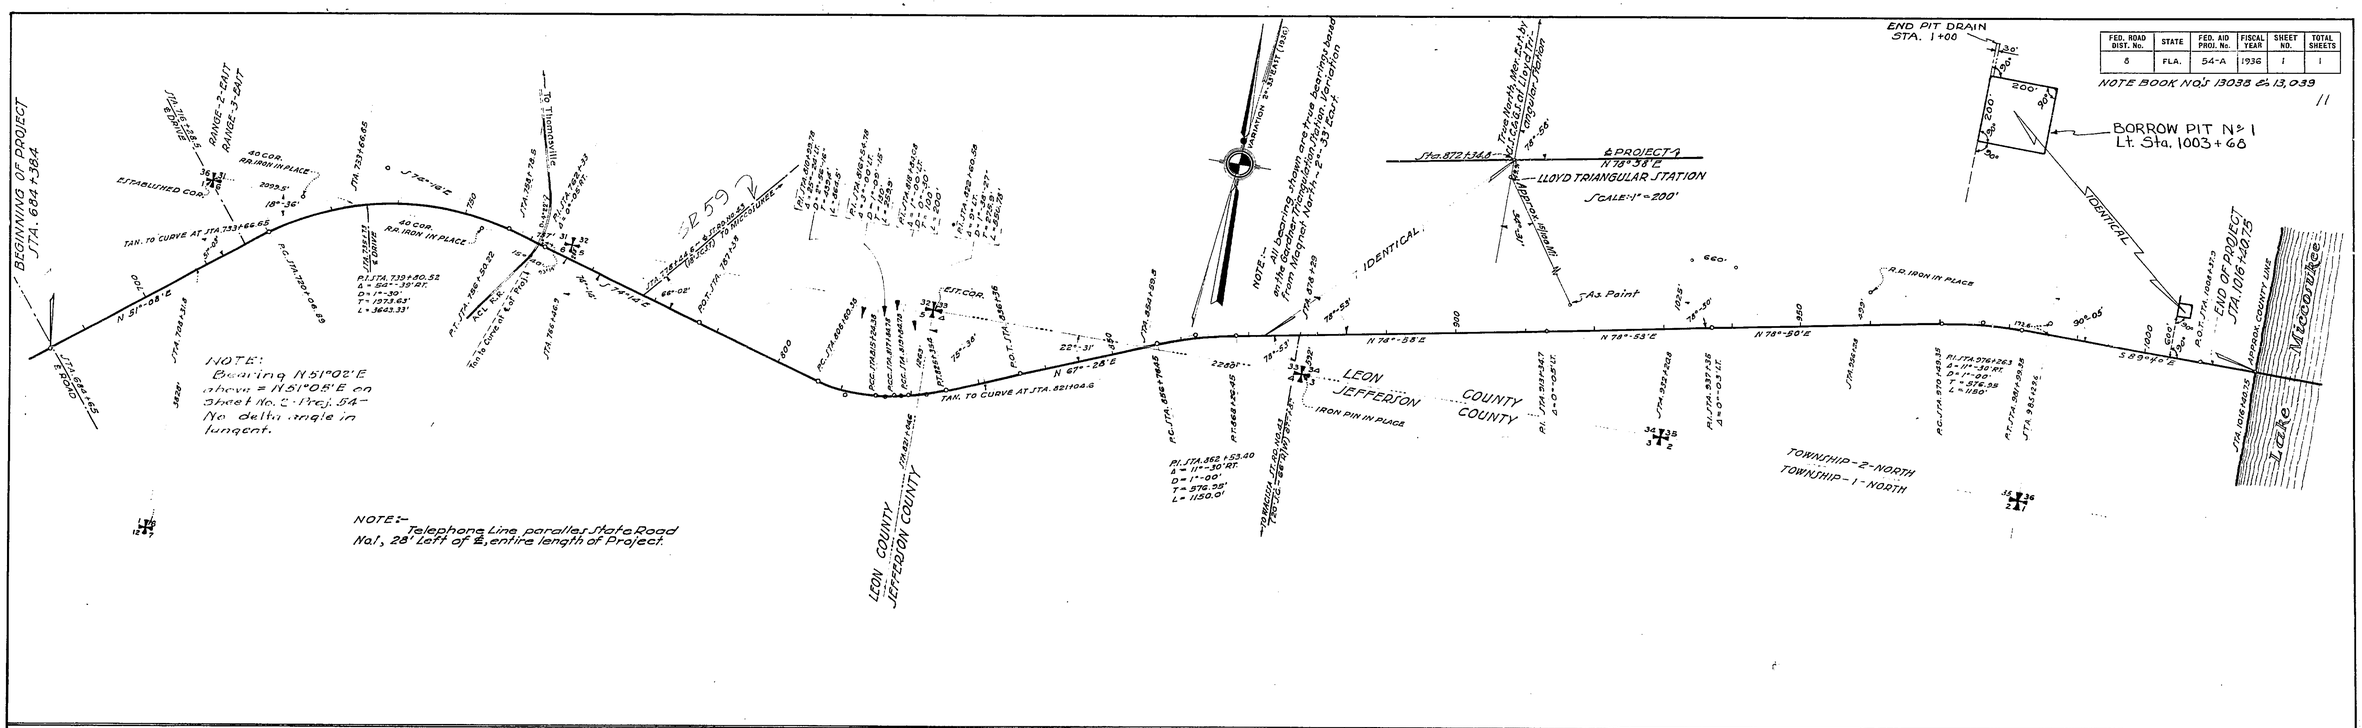

TABULATION OF DRAINAGE STRUCTURES

STATION	SIZE	LENGTH	TYPE
714 + 37	2'×2'	32.3'	Conc. Box Culvt.
743 + 90	2'×2'	34.3'	" " "
761 + 130	7-Span	109.0'	Treated Timber Overhead
772+90	2'×2'	34.4'	Conc. Box Culvt.
817 +87.675	5 Span	76.65'	Treated Timber Bridge
847 + 57	3'×3'	33.4'	Conc. Box Culvt.
903 + 35	4'×2'	38.4'	" " "
922+38	6'×2'	36.8'	" " "
948+32	5'×4'	38'	" " "
974+20	3'×3'	51.8'	" " "
991+70	4'×3'	39'	" " "
1000+44	3'×3'	36'	" " "

TABULATION OF RIGHT-OF-WAY

STATION	TO STATION	DISTANCE FROM ℄ LEFT	RIGHT
684+38.4	720+06.89	33'	33'
720 + 06.89	758 + 70.5	50'	50'
758 + 78.5	864+32.9	100'	100'
864 + 32.9	913 + 34.7	100'	50'
913 + 34.7	1016 +40.75	100'	100'

NOTE:- Right-of-Way Markers are located on R/W line, at all changes of R/W, all P.C.'s, P.T.'s, & P.O.T.'s.

TABULATION OF EQUALITIES OF NEW AND OLD STATIONING

NEW STATION	DES.	EQUALS	OLD STATION	DES.
720+06.89	P.C.	=	303+06.47	P.T.
756+50	P.T.	=	266 +57.59	P.C.
806+80.38	P.C.	=	216 +34.20	P.T.
825+35.54	P.T.	=	198 + 37.30	P.C.
856+76.45	P.C.	=	167 + 34.65	P.T.
868+26.45	P.T.	=	155+84.65	P.C.
970 +49.35	P.C.	=	53+62.87	P.T.
981 +99.35	P.T.	=	42+12.87	P.C.
1016+40.75	END	=	7 + 71.00	BEG.

TABULATION OF DEEDS

S.R.O. No	GRANTOR	INSTRUMENT	DATE OF INSTRUMENT	RECORDED BOOK	RECORDED PAGE	CLERKS No.	REMARKS
2	Atlantic Coast Line R.R. Co.	Per. Ease.	11-8-24	32	43	1803	R/W
3	Fannie MacLeod	W. Deed	1-11-35	31	495	1613	"
1	J. T. Fowler & Wife	" "	5-23-24				"
4	Sidney V. Coxetter et ux	Q.C. Deed	8-17-35	30	498		Record'd'd.
5	J. H. Leonard	Permit	1-21-35				Beautific'n
6	S. D. Clarke & Thos. H. Bond	W. Deed	1-19-35	44	555	4852	R/W
7	" " " " " "	"	1-19-38	44	554	4853	"
1							
2	W.L. Bishop et ux	Q.C. Deed	4-16-48	666	360	3885	RW

The above shows existing alignment as of June 27, 1939.

C. J. D. Sauder
Div. Engr. of R/W.

S.R. 10 5502

STATE OF FLORIDA
STATE ROAD DEPARTMENT

R/W MAP - PROJ. NO. 54-A
STATE ROAD NO. (1) LEON-JEFFERSON COUNTIES

SCALE :- 1" = 1000'

	Names	Dates	Approved by	
Designed				
Drawn	B.C.	Aug. 1936	Bridge Engineer.	
Traced			State Highway Engineer.	
Checked			Drawing	Index No.
Revised	Omm.	6-5-53		