FED. ROAD DIV. No.	STATE	F A PROJECT NO.	FISCAL YEAR	SHEET No.
3	FLA.			1

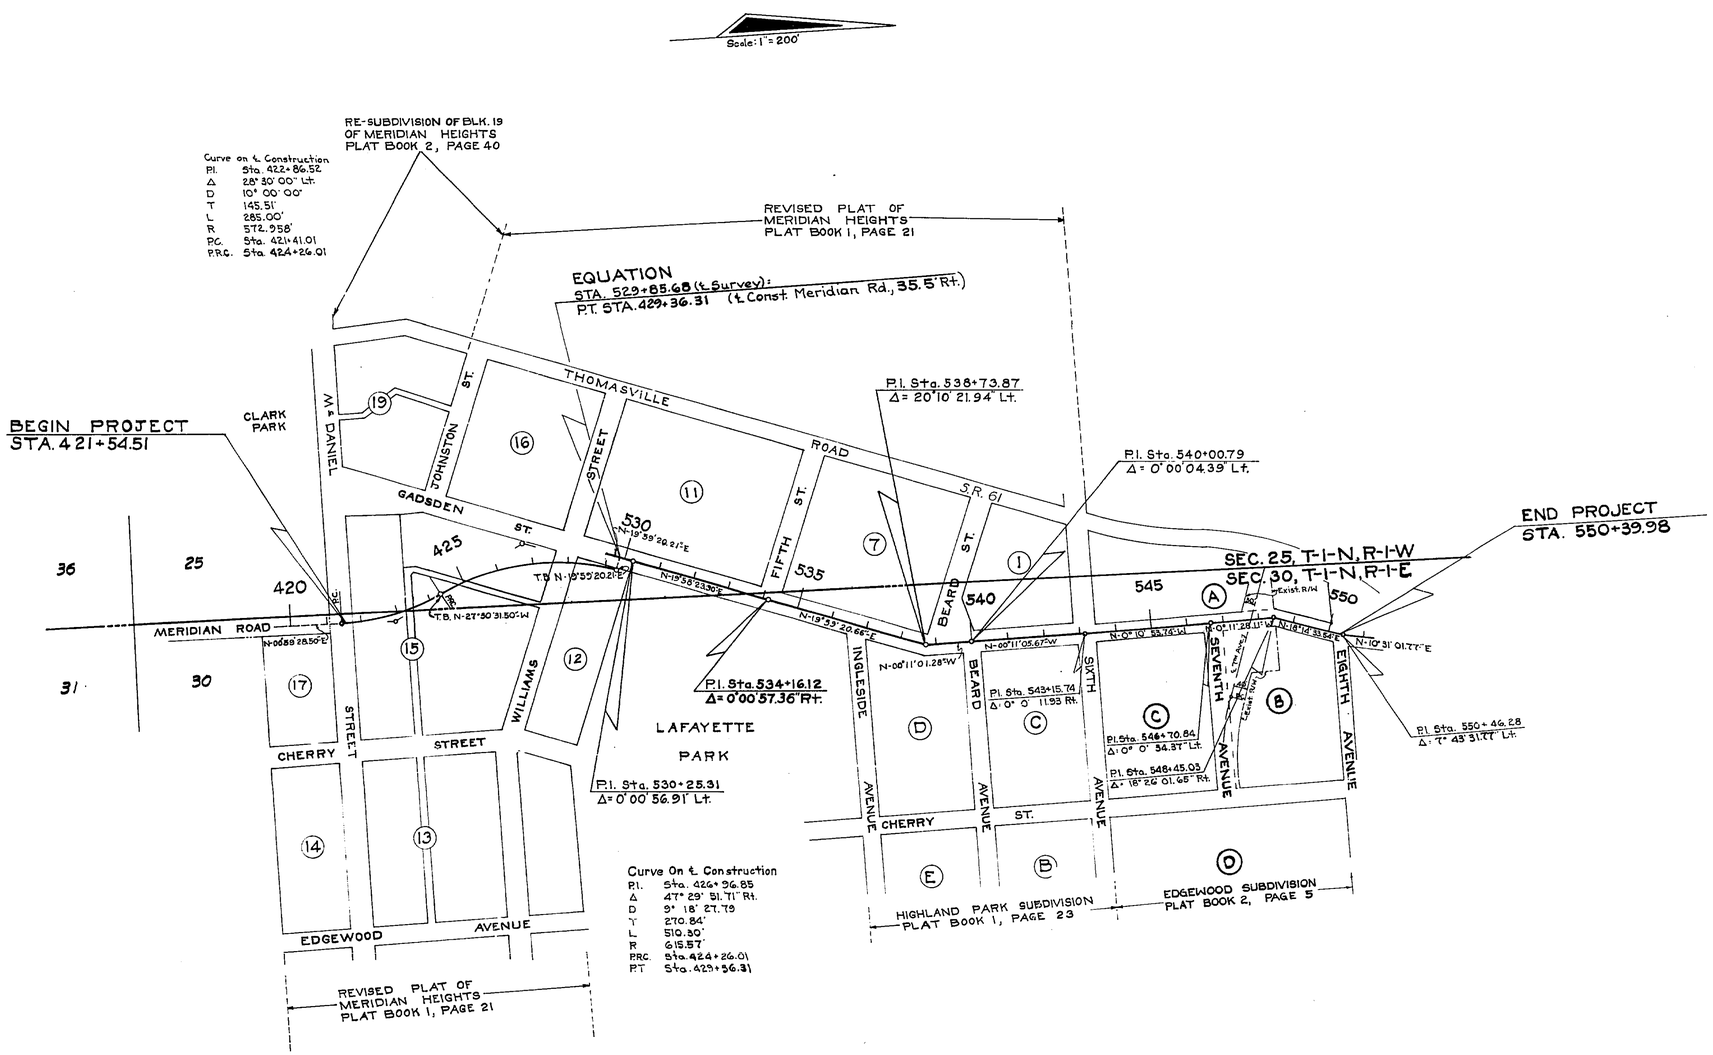

KEY MAP

UTILITY OWNERS

POWER: City of Tallahassee
TELEPHONE: Southeastern Tele. Co.
SANITARY SEWER: City of Tallahassee
WATER MAIN: City of Tallahassee
T.V. CABLE: Clearview of Florida
GAS MAIN: City of Tallahassee

B.I. No. 325632

STATE OF FLORIDA
DEPARTMENT OF TRANSPORTATION

RIGHT OF WAY MAP

STATE ROAD No. — LEON COUNTY

	BY	DATE	APPROVED BY	DATE
DRAWN			E. White	3-21-73 DISTRICT ENGINEER
TRACED	CH.	3-2-73	Thomas C. Russo	3-23-73 ENGINEER OF RIGHT OF WAY
CHECKED				
COMPARED				
INDEXED				STATE HIGHWAY ENGINEER

REVISION	BY	DATE
℄ Survey	F.A.	2-14-73

SECTION 55050-2507 SHEET 1 OF 4

GADSDEN-MERIDIAN PAIRS FROM McDANIEL ST. TO 8TH AVE.

FED ROAD DIV No	STATE	PROJECT No	FISCAL YEAR	SHEET No
3	FLA	55050-2507		2

℄ Const & Reg. R/W	FA	2-14-74
R/W	FA-MHC	4-13-73
R/W	L.L.	3-9-73
Rev. Required R/W	SGH-MHC	3-29-71
Rev. Required R/W	H.C.-MHC	3-11-71
Closed Alley	DEE-MHC	3-2-71
REVISION	BY	DATE

STATE OF FLORIDA
STATE ROAD DEPARTMENT

RIGHT OF WAY MAP

STATE ROAD No. LEON COUNTY

	BY	DATE	APPROVED BY	DATE
DRAWN			[signature]	1-28-71 DISTRICT ENGINEER
TRACED	D.V.	7-27-70	[signature]	2-3-71 ENGINEER OF RIGHTS OF WAY
CHECKED				
COMPARED				
INDEXED				STATE HIGHWAY ENGINEER

SECTION. 55050-2507 SHEET 2 OF 4

GADSDEN-MERIDIAN FAIRS N FROM McDANIEL ST. TO 8TH. AVE

FED ROAD DIV No	STATE	PROJECT No	FISCAL YEAR	SHEET No
3	FLA.	55050-2507		3

	FA.	5-23-74
	FA.	3-12-74
	FA.	2-14-74
PARK	CH-MHC	4-12-73
R/W & Cor. Cir.	FA-MHC	4-10-73
R/W	L.L.	3-9-73
Rev. Required R/W	BGH-MHC	3-29-71
	ILC-MHC	3-11-71
REVISION	BY	DATE

STATE OF FLORIDA
STATE ROAD DEPARTMENT

RIGHT OF WAY MAP

STATE ROAD NO. LEON COUNTY

	BY	DATE	APPROVED BY	DATE
DRAWN			[signature] DISTRICT ENGINEER	-28-71
TRACED	D.V.	7-27-70	[signature] ENGINEER OF RIGHTS OF WAY	2-3-71
CHECKED				
COMPARED			STATE HIGHWAY ENGINEER	
INDEXED				

SECTION. 55050-2507 SHEET 3 OF 4

GADSDEN-MERIDIAN PAIRS FROM McDANIEL ST. TO 6TH. AVE.

FED. ROAD DIV. No.	STATE	F A PROJECT NO.	FISCAL YEAR	SHEET No.
3	FLA.			4

T A L L A H A S S E E

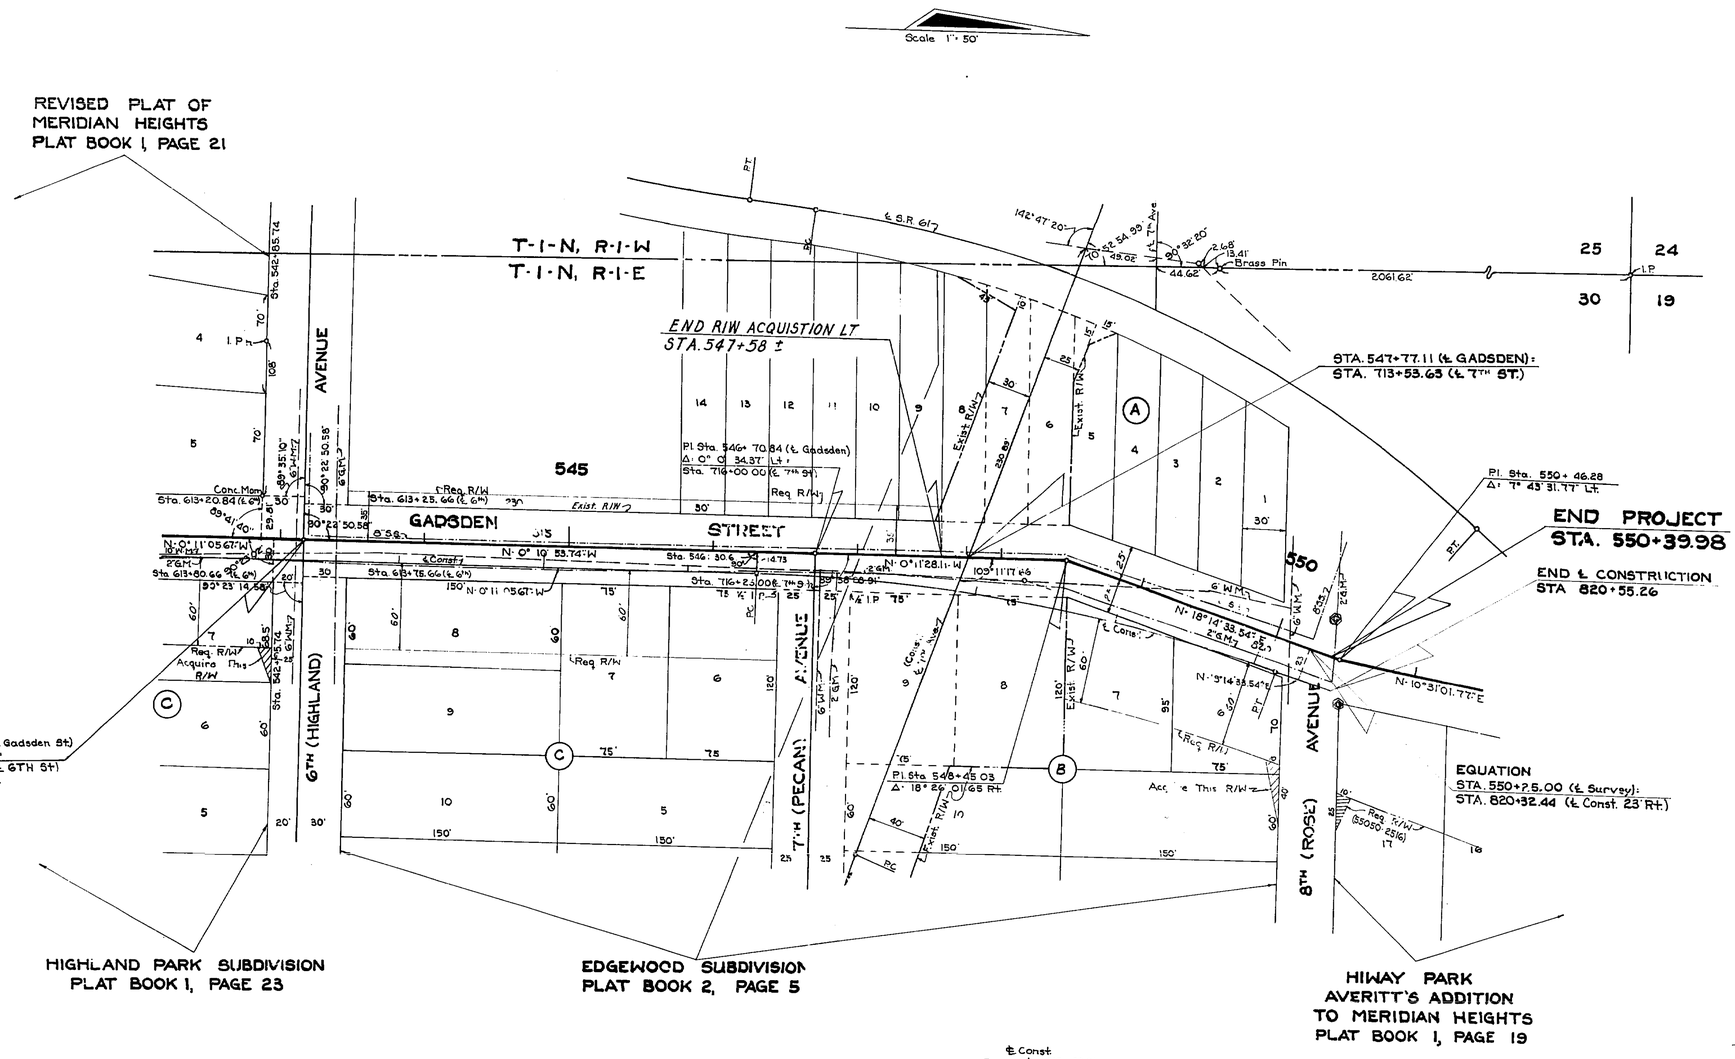

℄ Const

P	Sta. 818+53.31
	18° 25' 39.21"
	5° 00' 00"
T	263.88'
	1,258.56'
	1,258.92'
PC	Sta. 816+47.43
PT	Sta. 822+15.98

NOTE: For Aerial Photo of
This Area See Sheet
Nº 2 of Proj. 55500-2601.

STATE OF FLORIDA
DEPARTMENT OF TRANSPORTATION

RIGHT OF WAY MAP

STATE ROAD No. LEON COUNTY

	BY	DATE	APPROVED BY	DATE
DRAWN			E. W. Kyser	2-21-78
TRACED	F.A.	11-16-73		DISTRICT ENGINEER
CHECKED	B.G.H.	11-19-73		
COMPARED				ENGINEER OF RIGHT OF WAY
INDEXED				STATE HIGHWAY ENGINEER

REVISION	BY	DATE

SECTION 55050-2507 SHEET 4 OF 4

GADSDEN MERIDIAN PAIRS - FROM McDANIEL ST. TO 8TH AVE.