| FED. ROAD DIV. No. | STATE | F A PROJECT NO. | FISCAL YEAR | SHEET No. |
|---|---|---|---|---|
| 8 | FLA. | 55050 | | 1 |

P.I. Sta. 171+83.59
Δ 22°05'03" Lt.
D 1°58'38"
T 565.48'
L 1116.83'
R 2887.79'
P.C. Sta. 166+18.11
P.T. Sta. 177+35.04

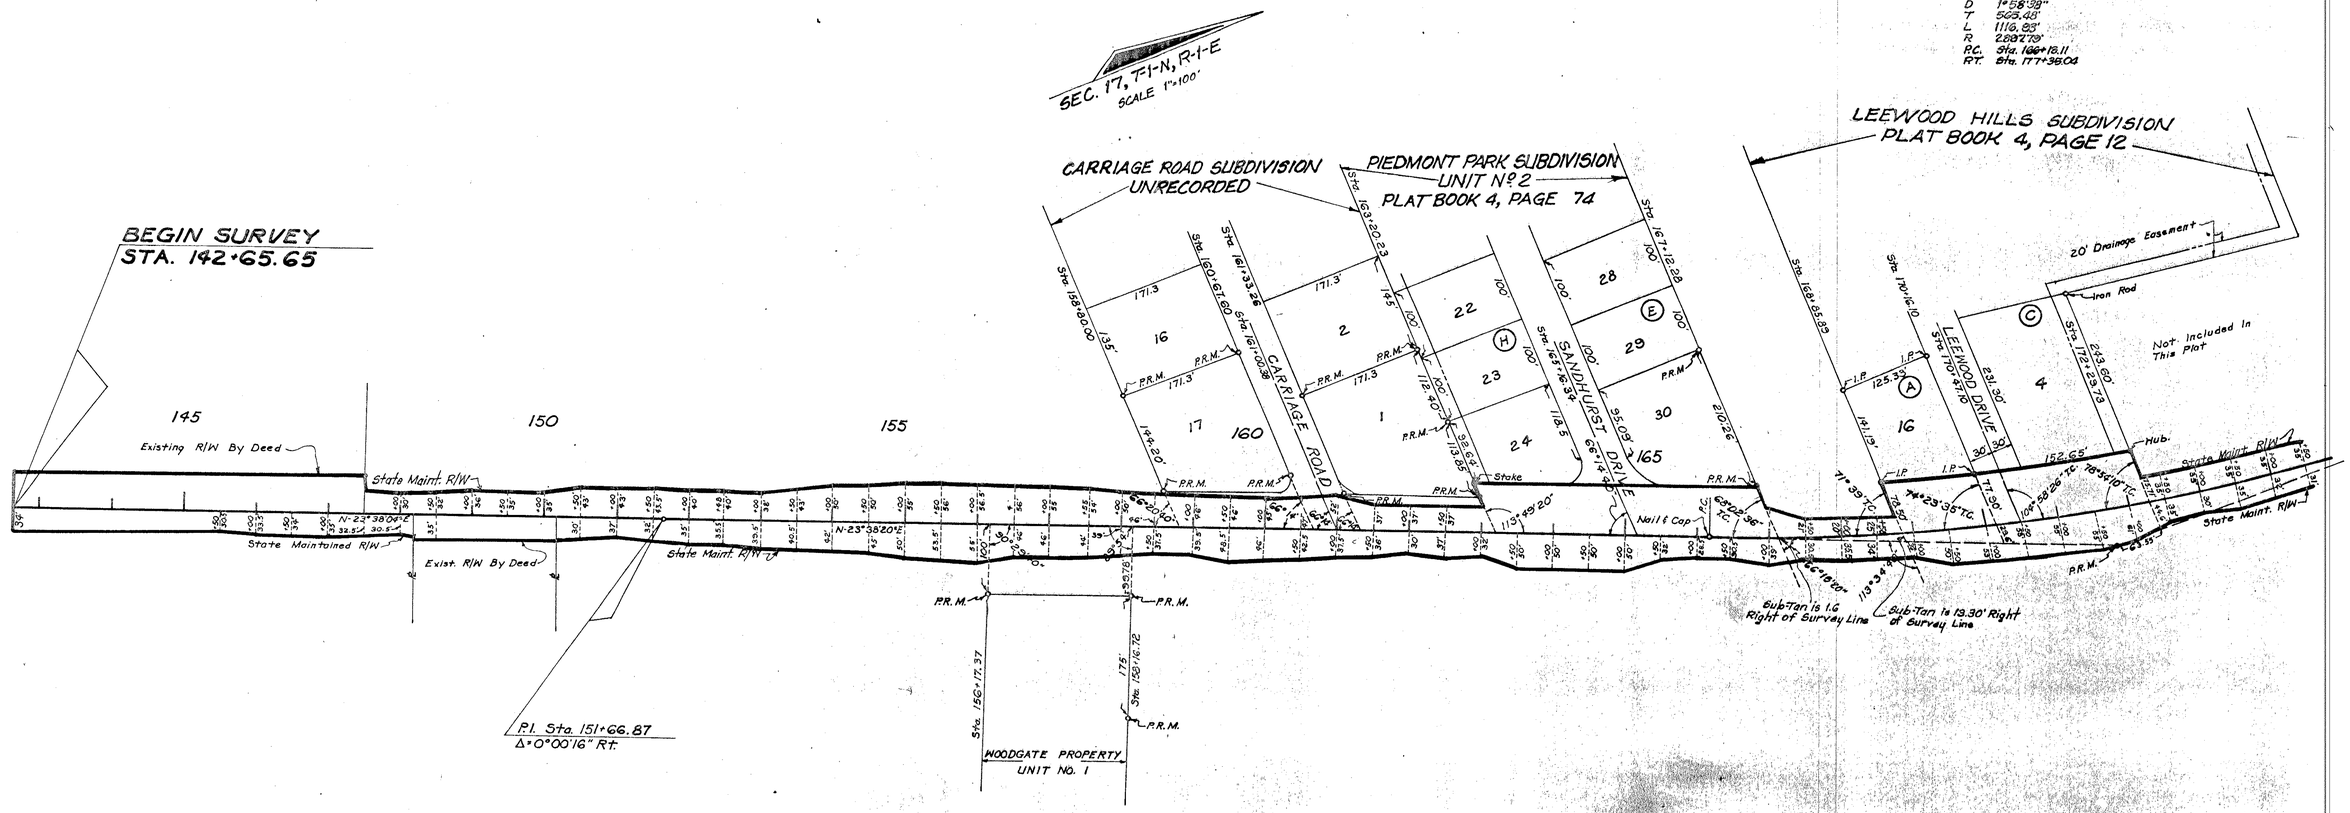


NOTE: this Map supersedes the one recorded in Roads Plat Book 1, Page 112

THIS IS TO CERTIFY that the within and attached sheets numbered ONE to TWO, inclusive, constitute a true copy of the Official RIGHT OF WAY MAP showing Location and Survey by the State of Florida Department of Transportation for a portion of State Road 61, designated as Section 55050 in Leon County, Florida.

THE PROPERTY outlined in Red Ink, and labeled MAINT. R/W LINE on the said sheets has been vested in the State of Florida Department of Transportation, pursuant to the provisions of Section 341.59 Florida Statutes of 1951, Section 337.31 Florida Statutes of 1955, Section 95.361 Florida Statutes of 1974, and/or under formal conveyance and other instruments.

IN WITNESS WHEREOF, We have hereunto set our hands and affixed the seal of the State of Florida Department of Transportation, at Tallahassee, Florida, this 2nd day of June, A.D. 1976.

Tom Webb Jr.
Secretary of Transportation
State of Florida Department of Transportation

Carolyn Scoralin
Executive Secretary
State of Florida Department of Transportation

ACCEPTED FOR FILES, and recorded in the Public Records of Leon County, Florida, this 11th day of June, A.D. 1976 in Roads Plat Book 2, Page 3.

Clerk of Circuit Court of
Leon County, Florida

STATE OF FLORIDA
DEPARTMENT OF TRANSPORTATION

# MAINTENANCE MAP

STATE ROAD No. 61 LEON COUNTY

| | BY | DATE | APPROVED BY | DATE |
|---|---|---|---|---|
| DRAWN | | | E. W. [illegible] | 5/[illegible] |
| TRACED | R.G.M. | 4-12-76 | | DISTRICT ENGINEER |
| CHECKED | B.H. | 4-15-76 | D. E. [illegible] | 5-27-76 |
| COMPARED | | | | ENGINEER OF RIGHT OF WAY |
| INDEXED | | | | STATE HIGHWAY ENGINEER |

| REVISION | BY | DATE |
|---|---|---|
| | | |

SECTION 55050 SHEET 1 OF 2

| FED. ROAD DIV. No. | STATE | F A PROJECT NO. | FISCAL YEAR | SHEET No. |
|---|---|---|---|---|
| 8 | FLA. | | | |

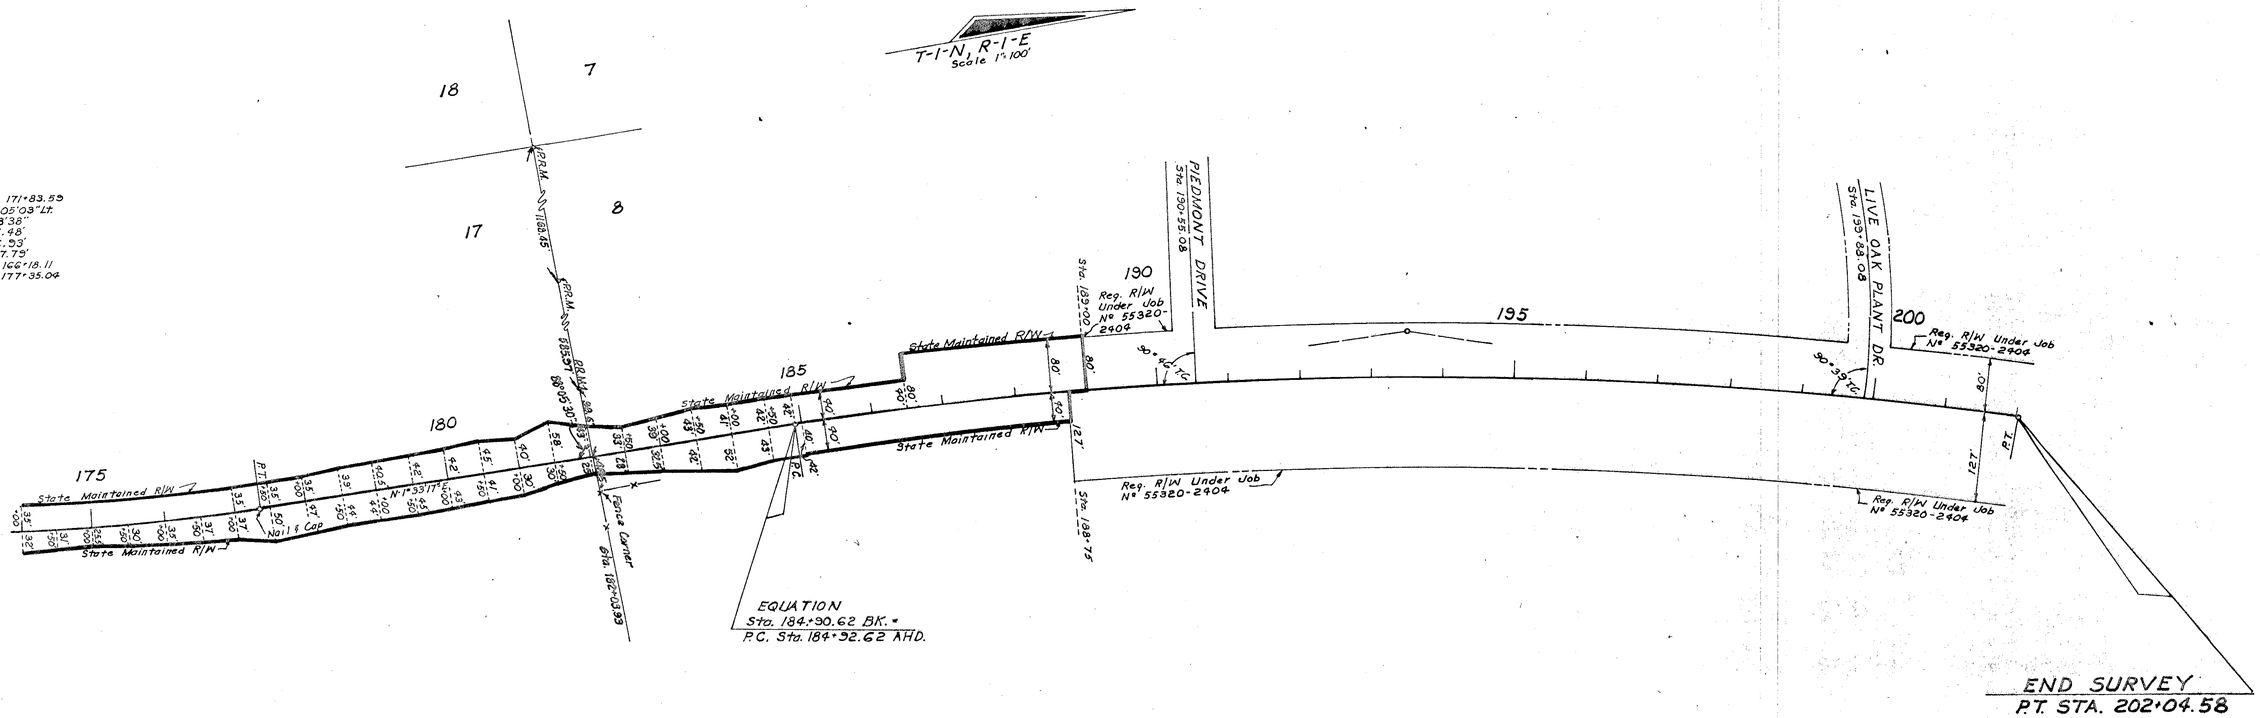


STATE OF FLORIDA
DEPARTMENT OF TRANSPORTATION

# MAINTENANCE MAP

STATE ROAD NO. 61 LEON COUNTY

| | BY | DATE | APPROVED BY | DATE |
|---|---|---|---|---|
| DRAWN | | | E. W. Lee | 5/26/76 DISTRICT ENGINEER |
| TRACED | R.G.M. | 4-12-76 | | |
| CHECKED | B.H. | 4-15-76 | D. E. Mitchell | 5-27-76 ENGINEER OF RIGHT OF WAY |
| COMPARED | | | | |
| INDEXED | | | | STATE HIGHWAY ENGINEER |

| REVISION | BY | DATE |
|---|---|---|
| | | |

SECTION 55050 SHEET 2 OF 2