FED. ROAD DIV. No.	STATE	SEC. AND JOB No.	FISCAL YEAR	SHEET No.	TOTAL SHEETS
3	FLA.	5508-106 5402-	'49	1	1

30

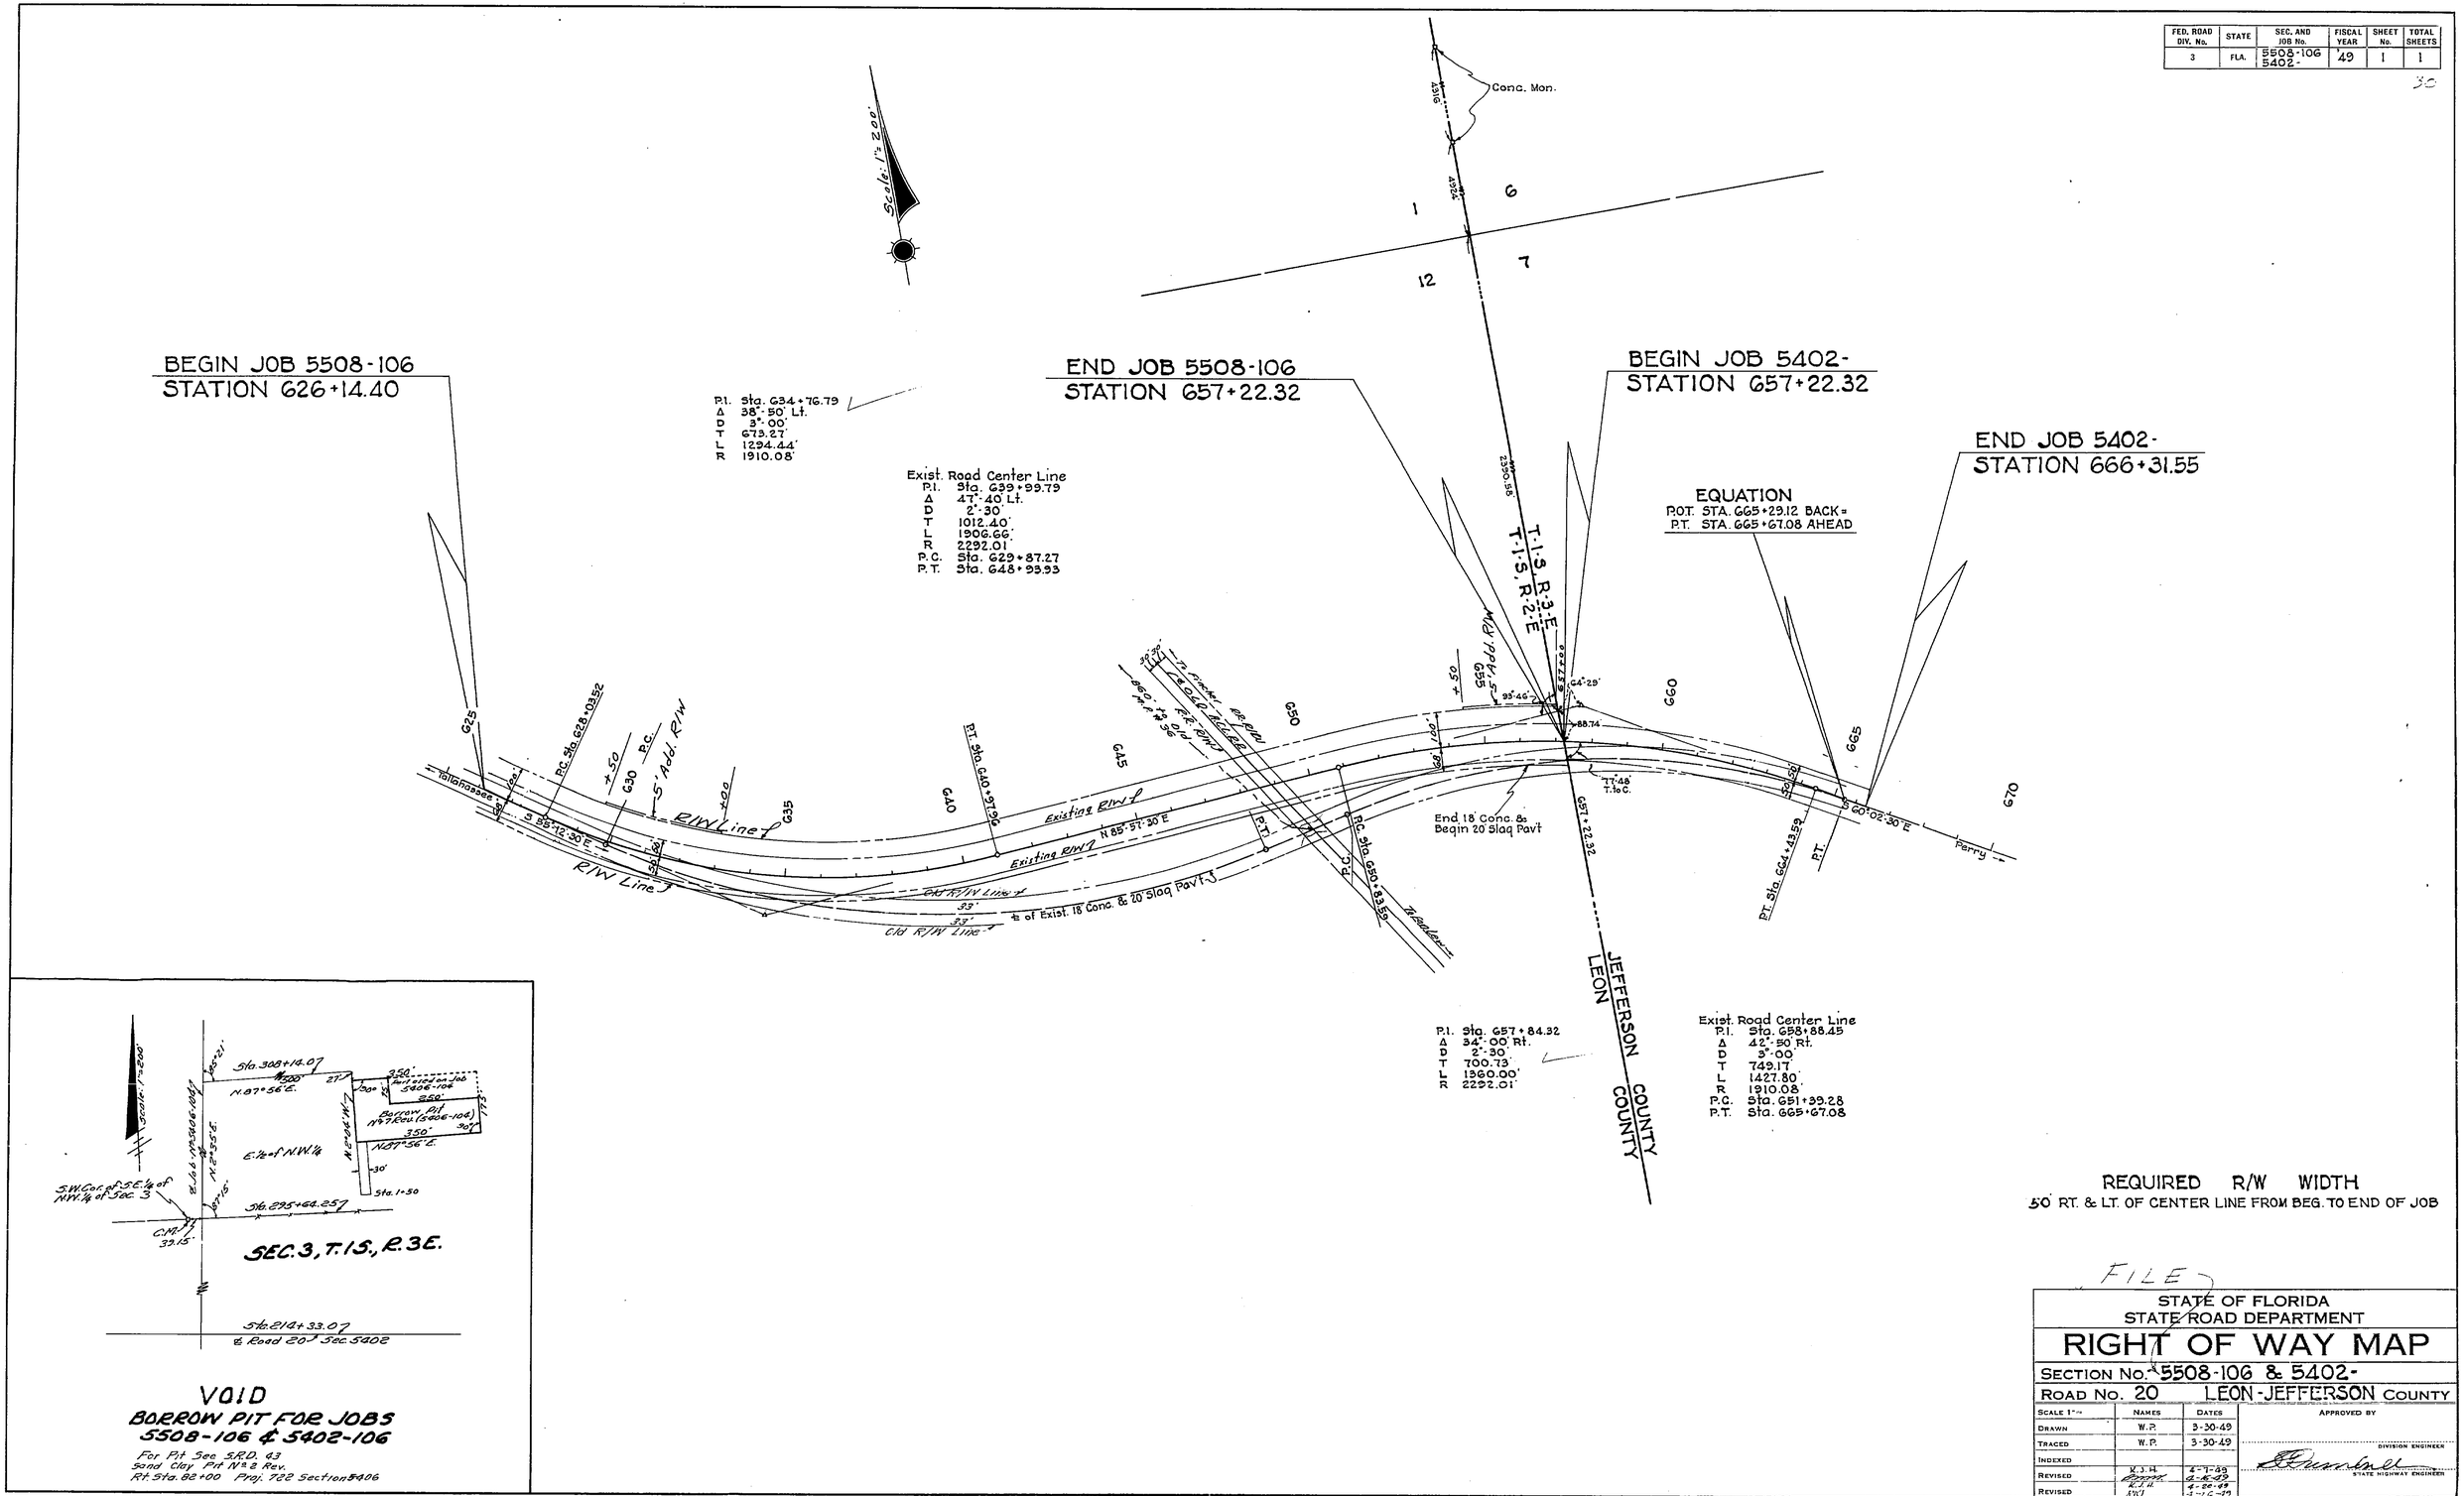

REQUIRED R/W WIDTH
50' RT. & LT. OF CENTER LINE FROM BEG. TO END OF JOB

VOID
BORROW PIT FOR JOBS
5508-106 & 5402-106
For Pit See S.R.D. 43
Sand Clay Pit No. 2 Rev.
Rt. Sta. 82+00 Proj. 722 Section 5406

FILE

STATE OF FLORIDA
STATE ROAD DEPARTMENT

RIGHT OF WAY MAP

SECTION No. 5508-106 & 5402-
ROAD No. 20 LEON-JEFFERSON COUNTY

SCALE 1" =	NAMES	DATES	APPROVED BY
DRAWN	W.P.	3-30-49	
TRACED	W.P.	3-30-49	DIVISION ENGINEER
INDEXED			
REVISED	K.J.H.	4-7-49	STATE HIGHWAY ENGINEER
REVISED	K.J.H.	4-26-49	
		5-16-49	

Rev. — J.H.P. 4-10-53 2-23-61