FED. ROAD DIV. No.	STATE	SEC. AND JOB No.	FISCAL YEAR	SHEET No.	TOTAL SHEETS
3	FLA.	5508	'53	1	

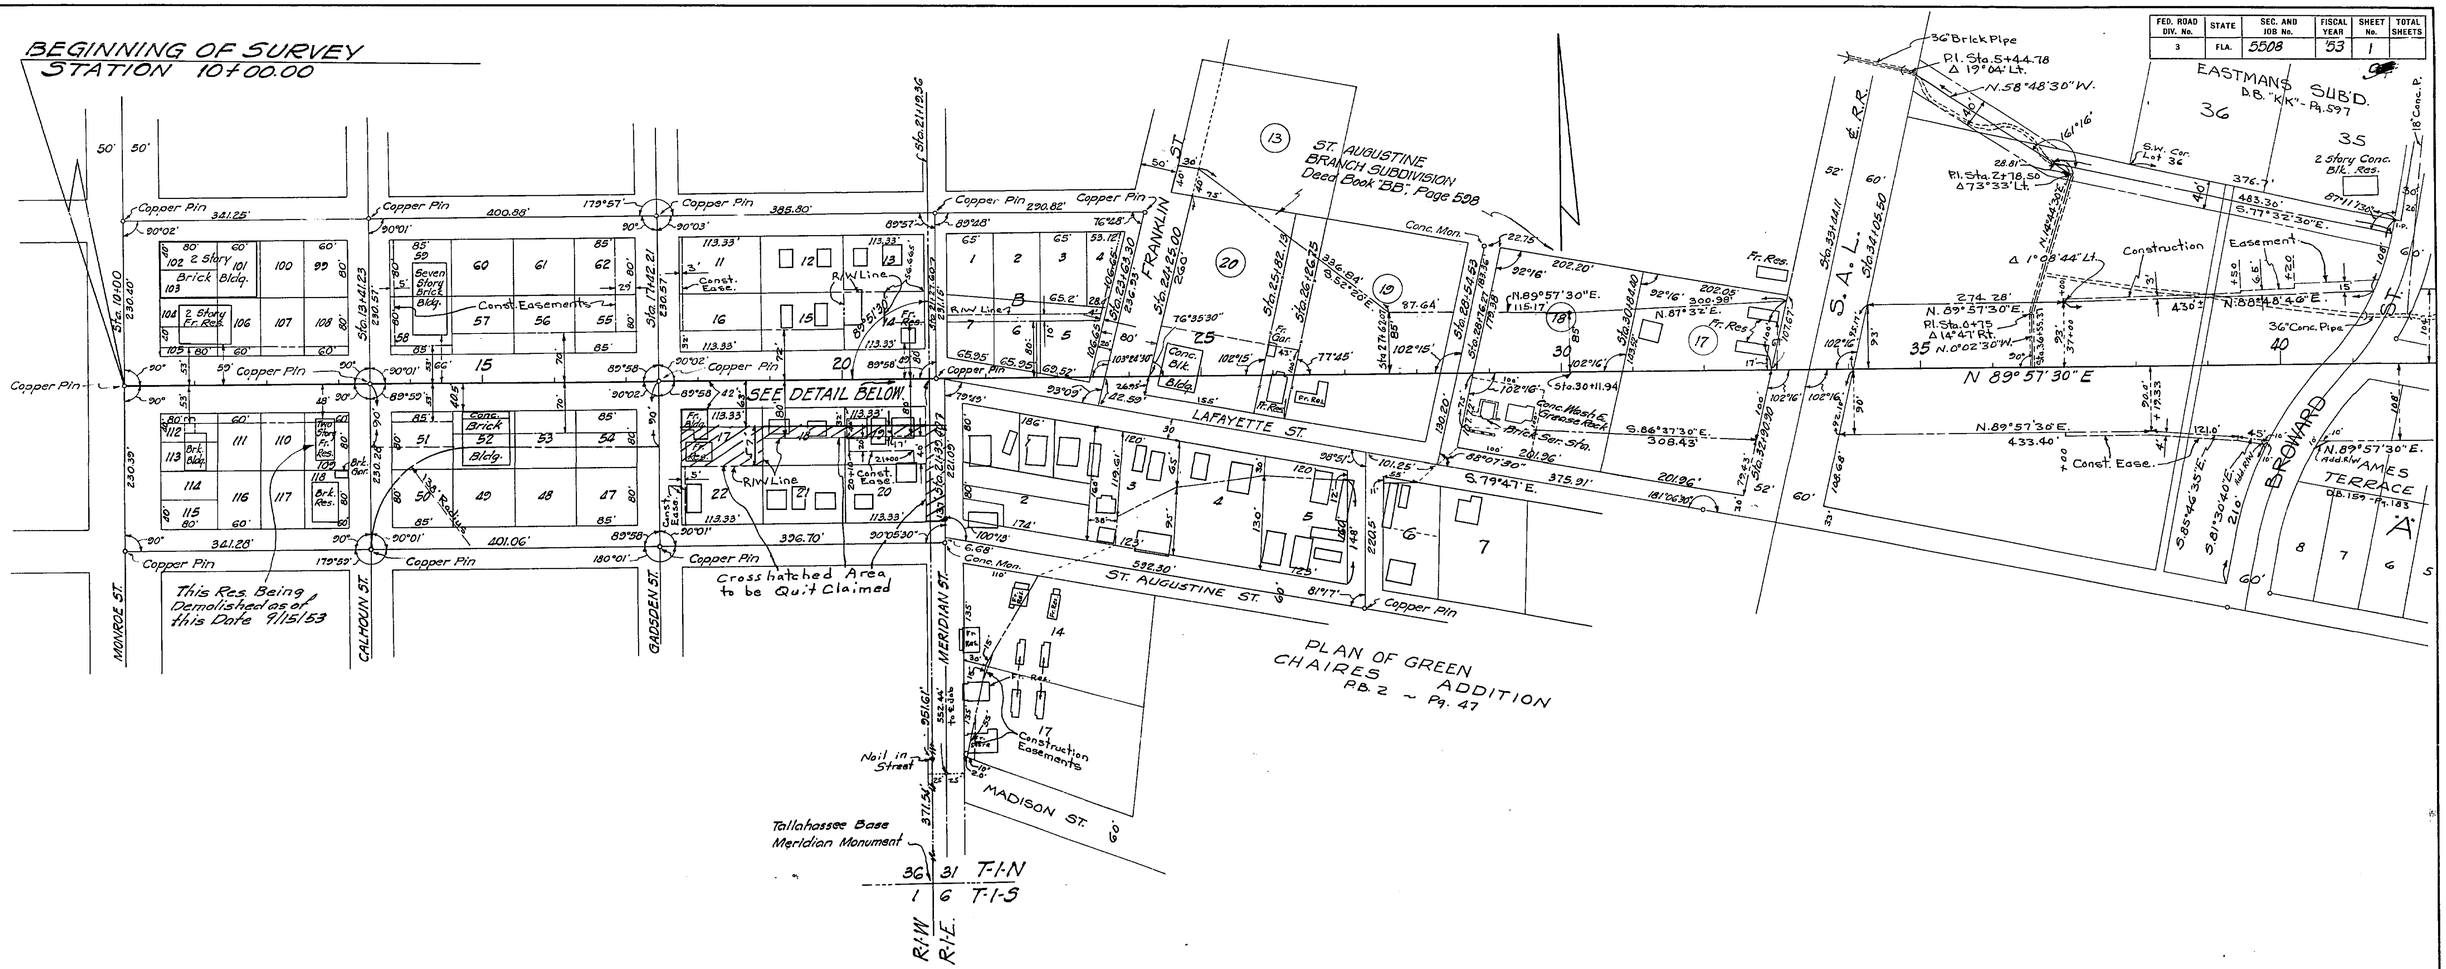

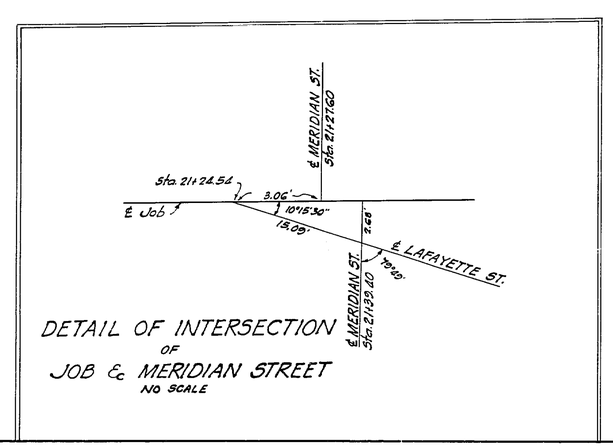

DETAIL OF INTERSECTION
OF
JOB & MERIDIAN STREET
NO SCALE

STATE OF FLORIDA
STATE ROAD DEPARTMENT

RIGHT OF WAY MAP

SECTION No. 5508-204

ROAD No. 20 LEON COUNTY

SCALE 1" = 100'	NAMES	DATES	APPROVED BY
DRAWN			
TRACED	W.F.C.	9-17-53	DIVISION ENGINEER
INDEXED			
REVISED	D.W.B.	10-11-56	STATE HIGHWAY ENGINEER
REVISED		1-28-58	
REVISED		5-7-58	
	R.L.N.M.	8-11-72	

FED. ROAD DIV. No.	STATE	SEC. AND JOB No.	FISCAL YEAR	SHEET No.	TOTAL SHEETS
3	FLA.	5508-	53	2	

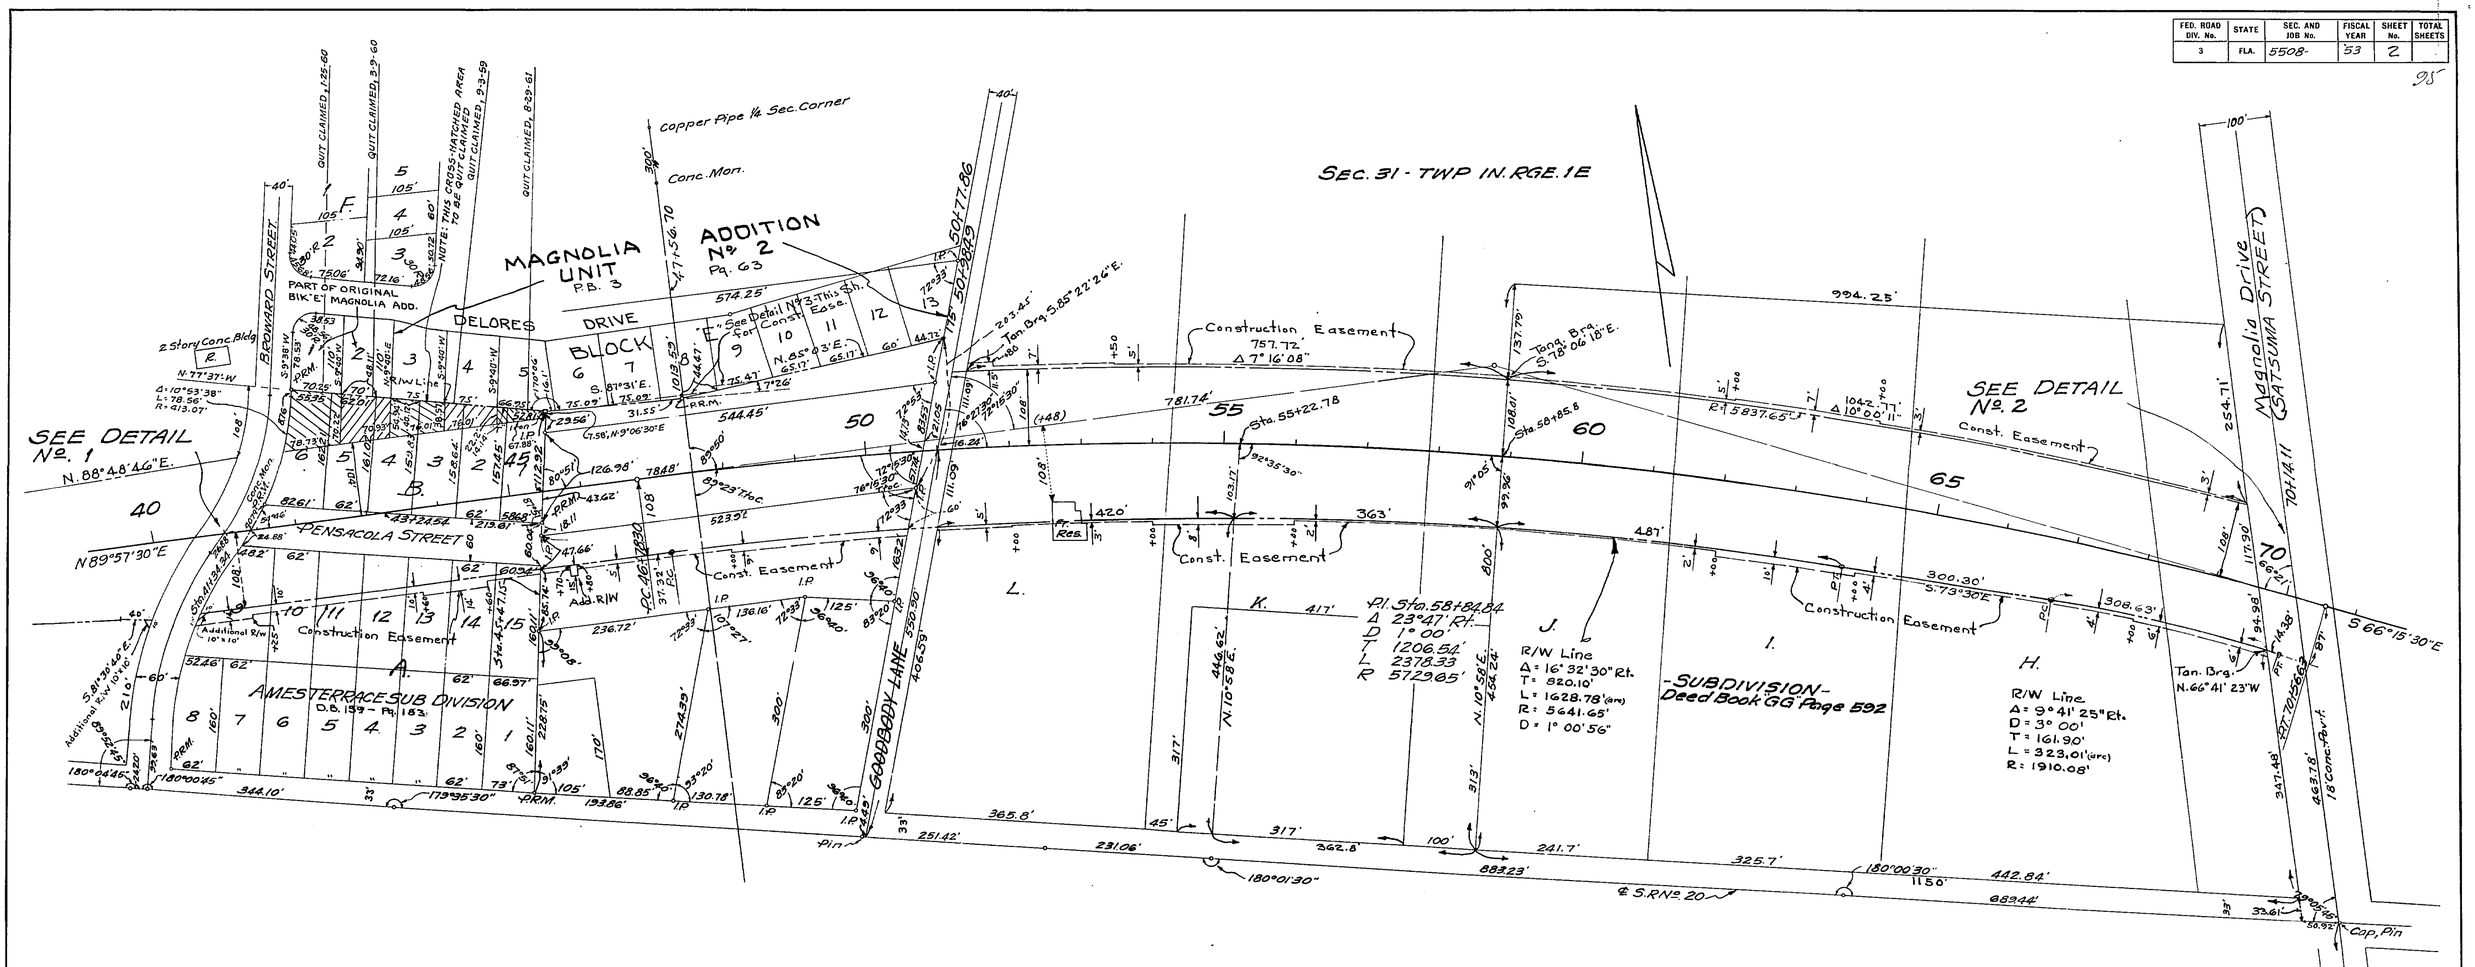

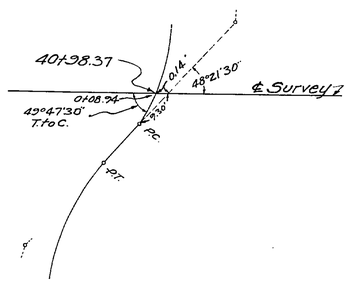

DETAIL No. 1
No Scale

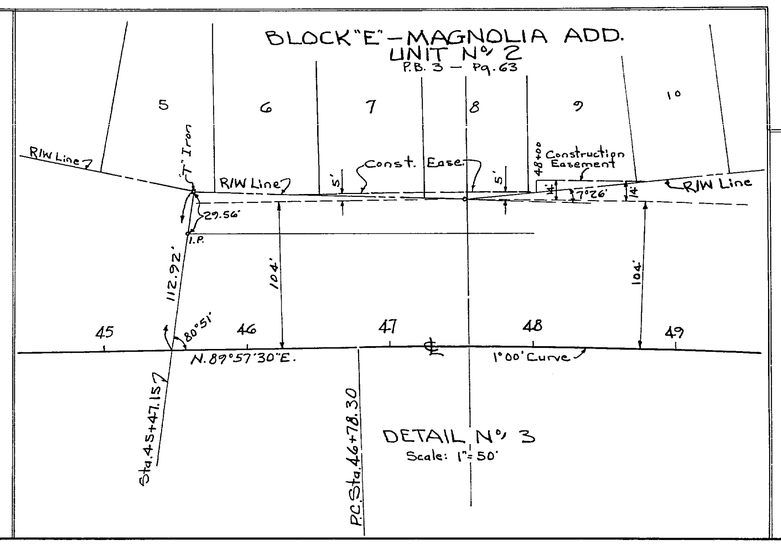

DETAIL No. 3
Scale: 1" = 50'

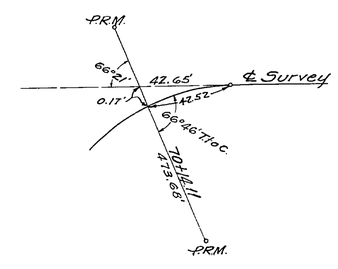

DETAIL No. 2
No. Scale

BW 5-15-84

STATE OF FLORIDA
STATE ROAD DEPARTMENT

RIGHT OF WAY MAP

SECTION No. 5508-204

ROAD No. 20 — LEON COUNTY

SCALE 1" = 100'	NAMES	DATES	APPROVED BY
DRAWN			DIVISION ENGINEER
TRACED	G.W.	9-17-53	
INDEXED			STATE HIGHWAY ENGINEER
REVISED	DWB	10-11-54	
REVISED		11-8-54	
REVISED		2-9-55	

FED. ROAD DIV. No.	STATE	SEC. AND JOB No.	FISCAL YEAR	SHEET No.	TOTAL SHEETS
3	FLA.	5508	53	3	

96

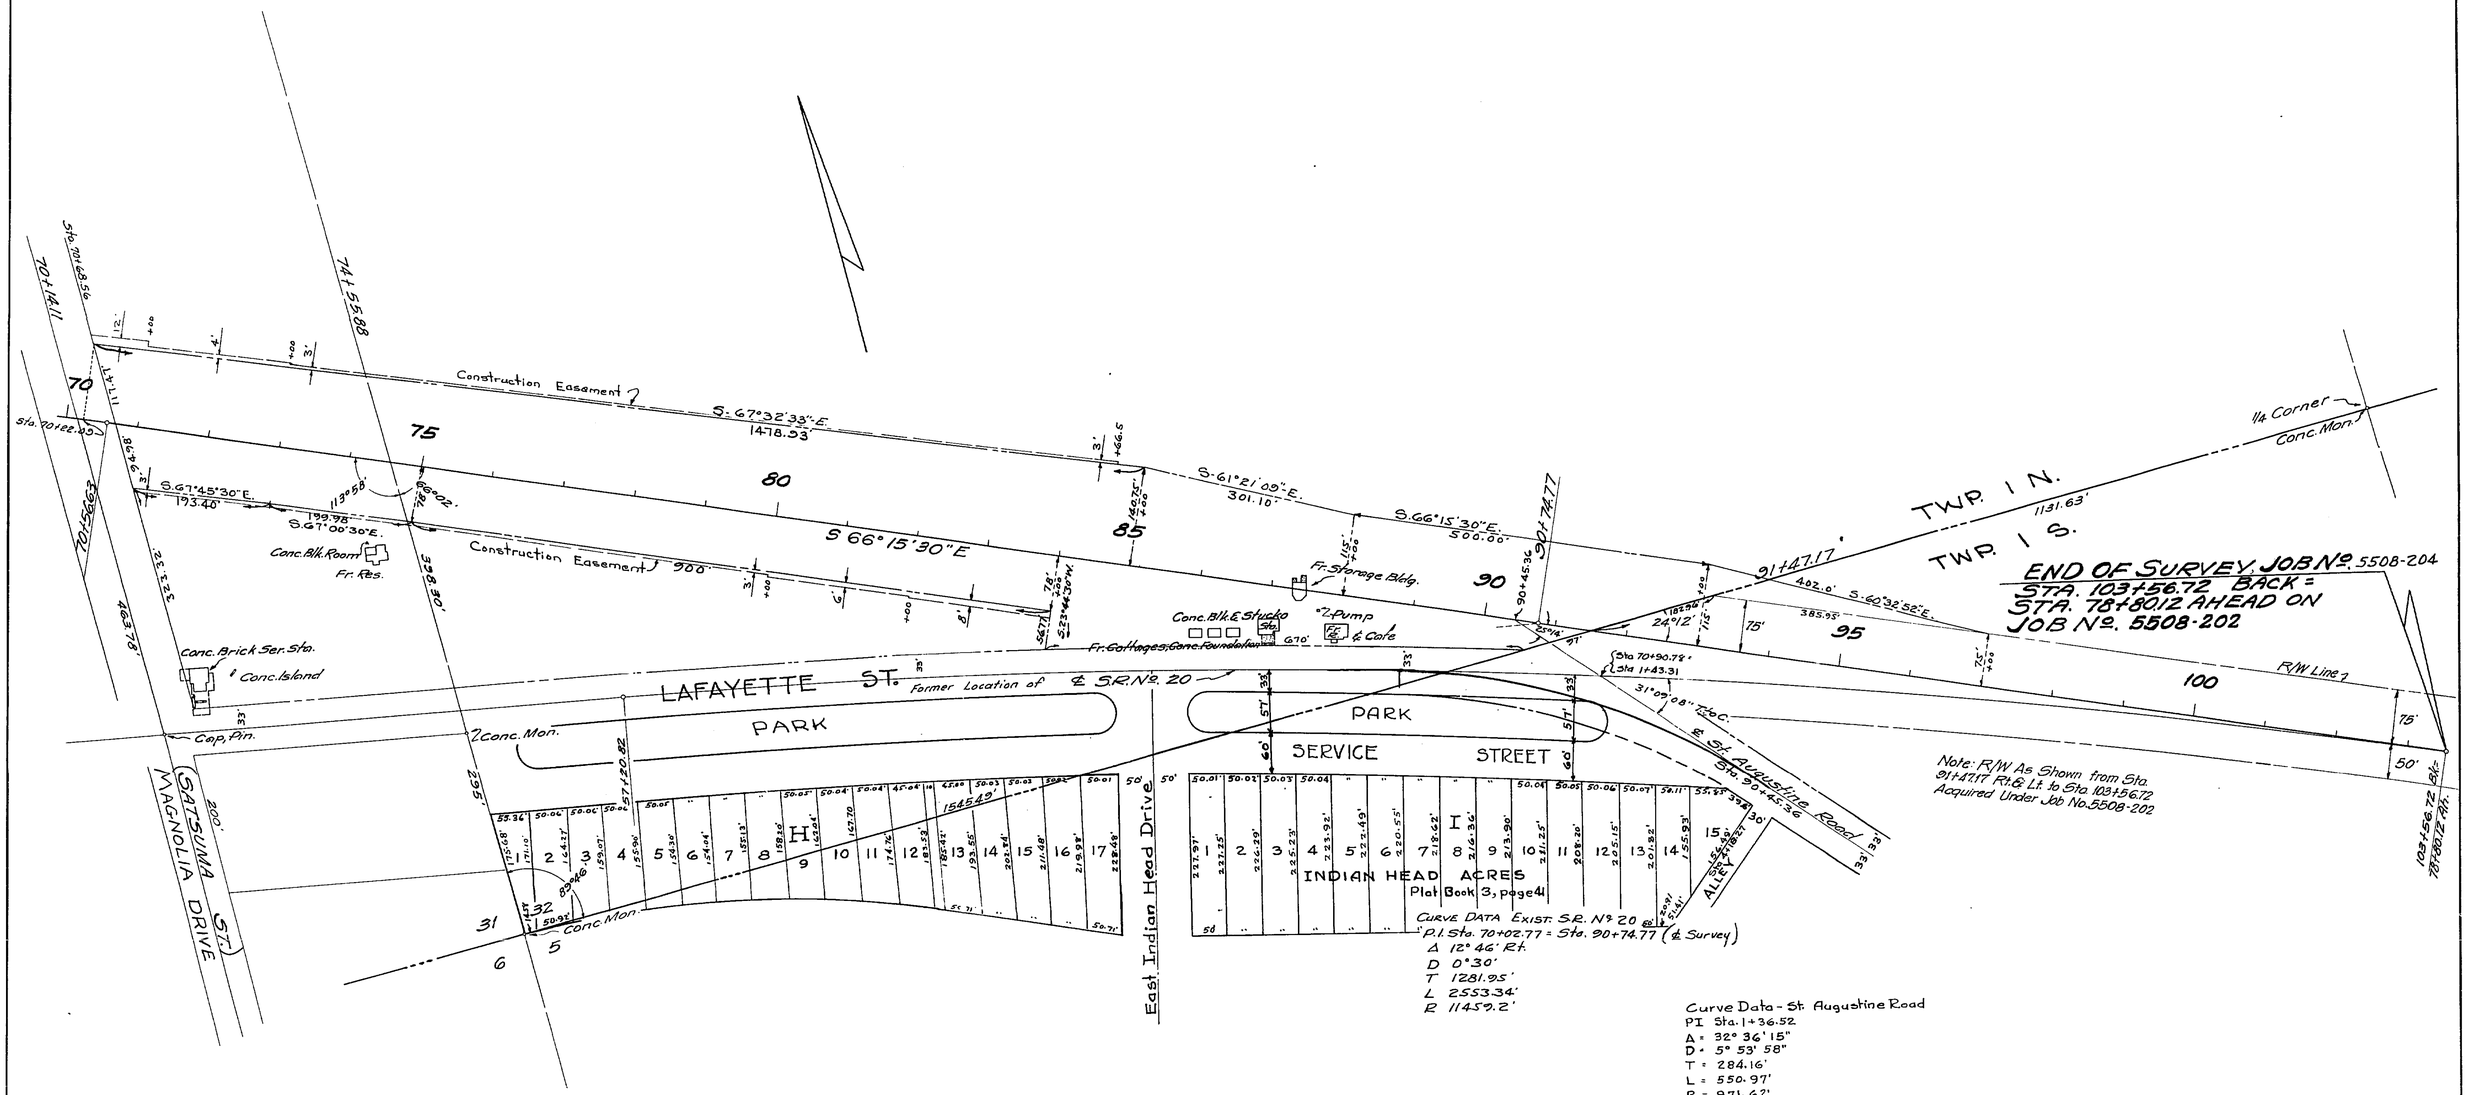

STATE OF FLORIDA
STATE ROAD DEPARTMENT

RIGHT OF WAY MAP

SECTION No. 5508-204

ROAD No. 20 — LEON COUNTY

SCALE 1" = 100'	NAMES	DATES	APPROVED BY
DRAWN			DIVISION ENGINEER
TRACED	G.W.	9-17-53	
INDEXED			STATE HIGHWAY ENGINEER
REVISED	DWB	10-14-54	
REVISED		2-7-55	
REVISED	L.W.	1-29-79	

3