FED. ROAD DIV. No.	STATE	SEC. AND JOB No.	FISCAL YEAR	SHEET No.	TOTAL SHEETS
3	FLA.	55090-2501	'58	1	2

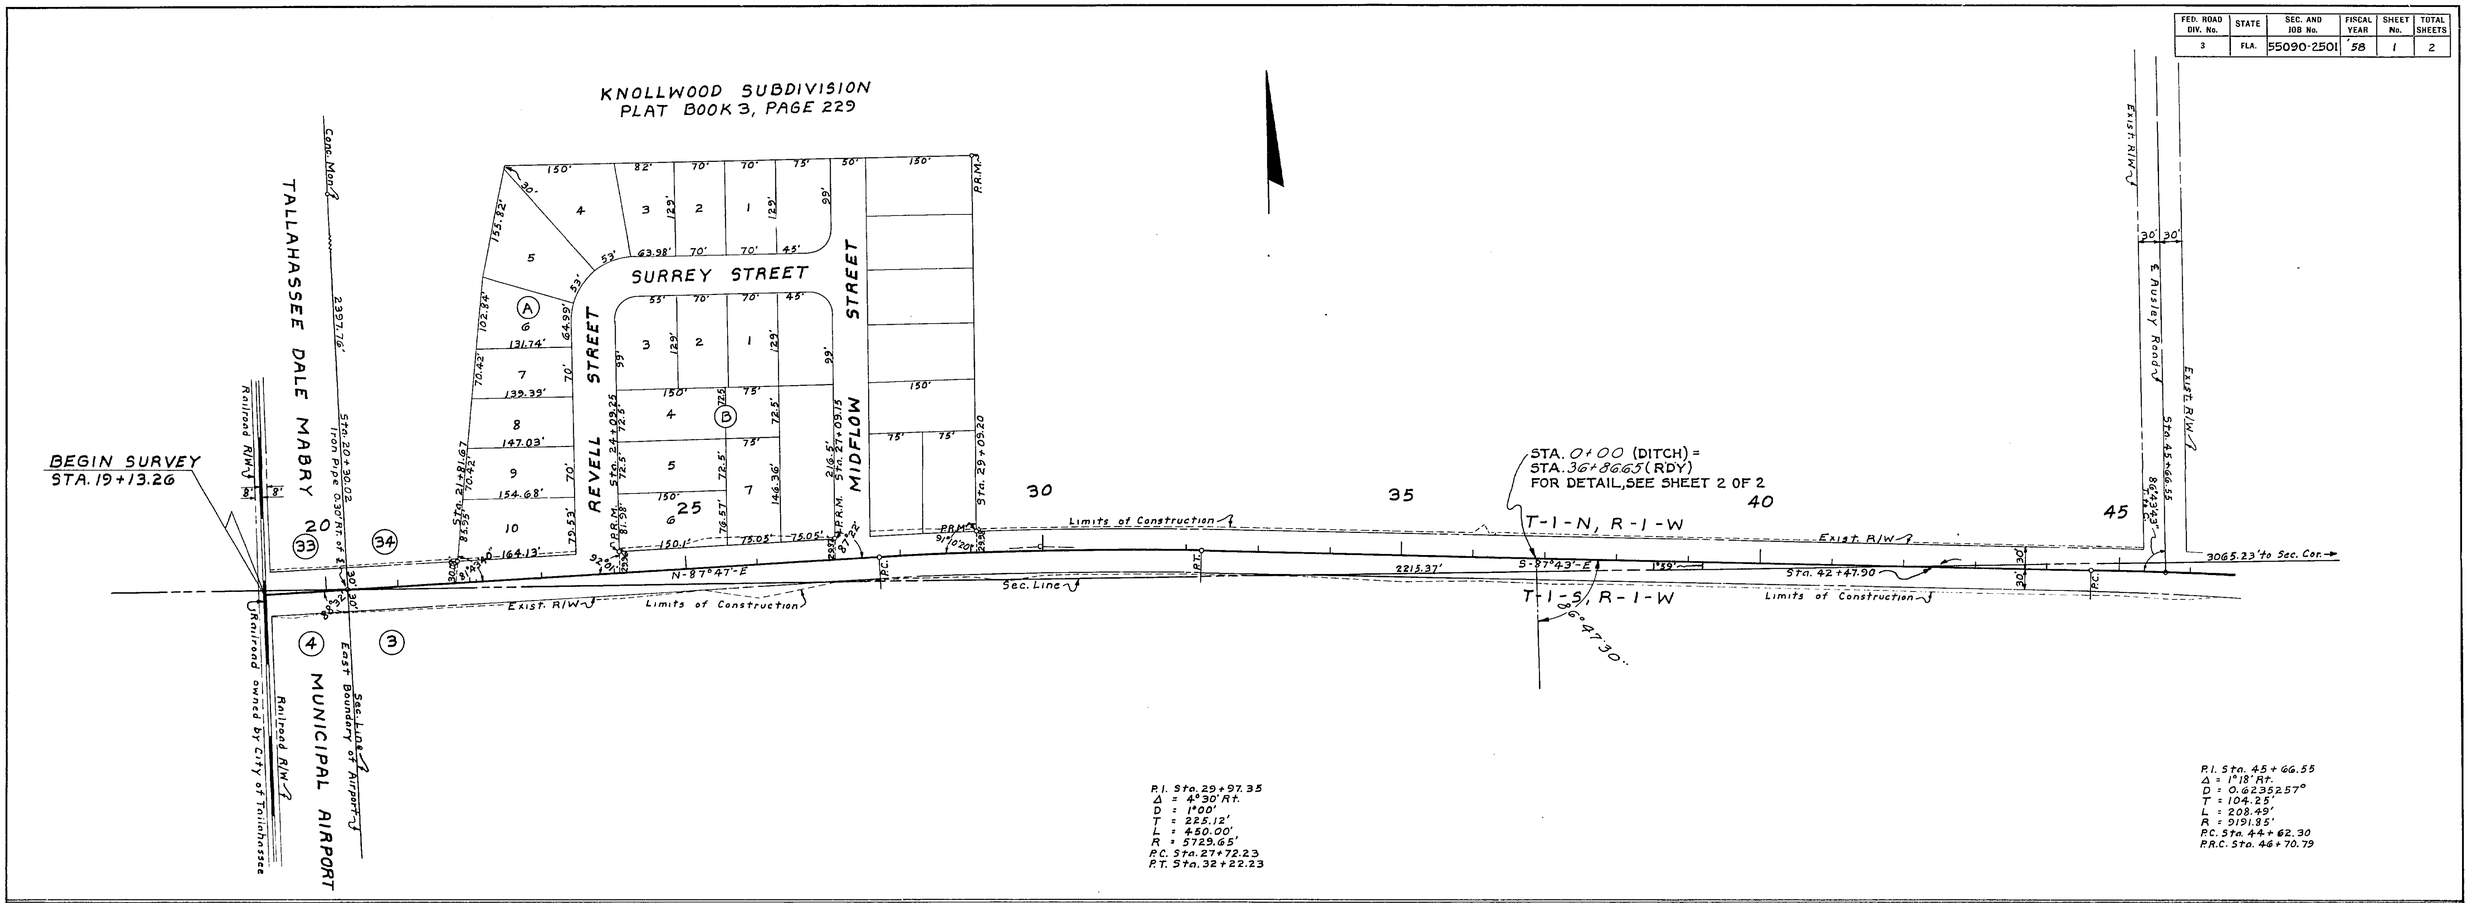

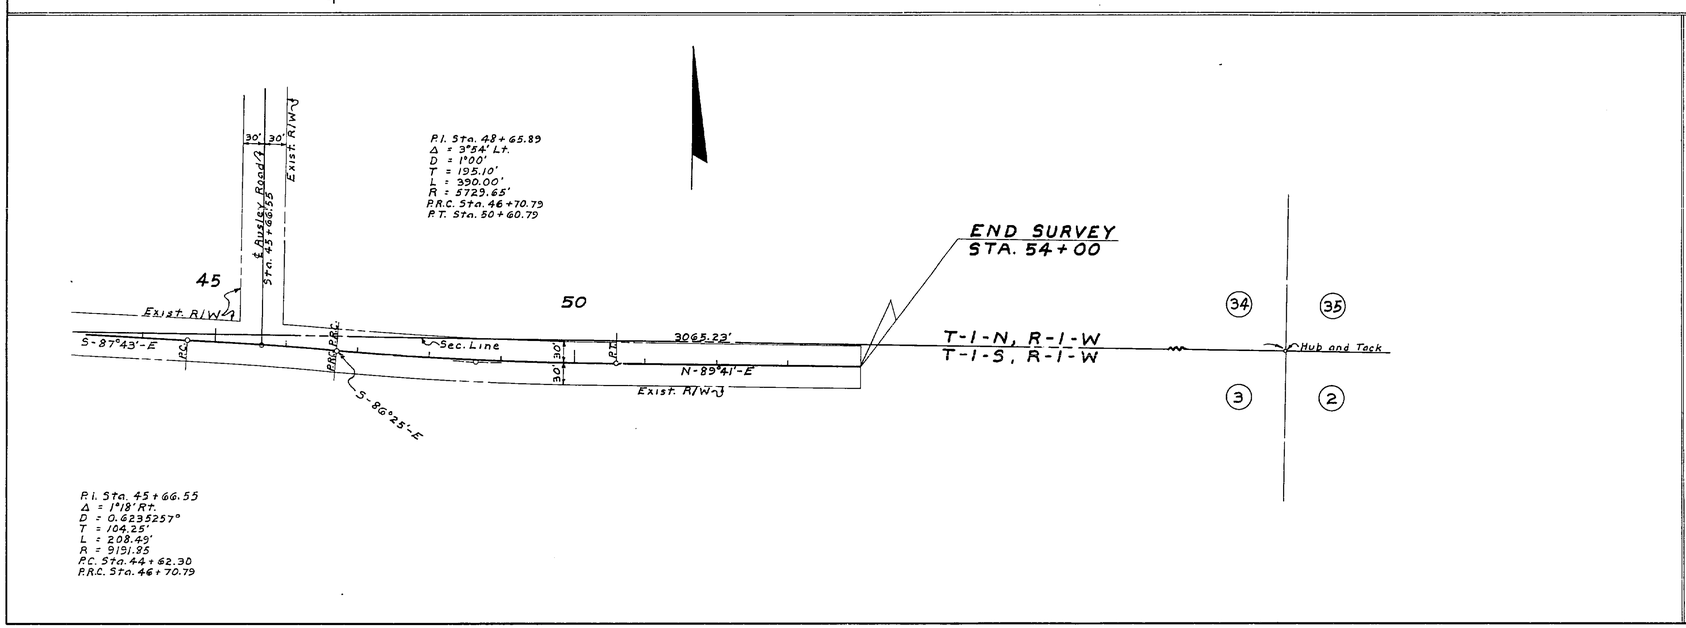

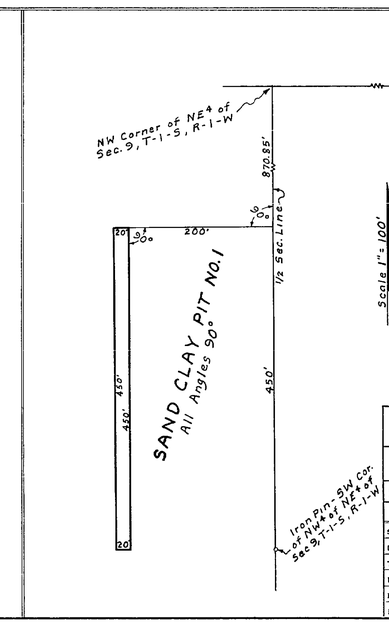

STATE OF FLORIDA
STATE ROAD DEPARTMENT

RIGHT OF WAY MAP

SECTION No. 55090-2501

ROAD No. LEON COUNTY

SCALE 1"=100'	NAMES	DATES	APPROVED BY
DRAWN			G. P. Dief — DIVISION ENGINEER
TRACED	S.C.	11-10-58	
INDEXED			Horace Buelan for STATE HIGHWAY ENGINEER 11-24-58
REVISED	H. T. R.	4-13-59	
REVISED			

AUSLEY ROAD TO DALE MABRY FIELD

FED. ROAD DIV. No.	STATE	SEC. AND JOB No.	FISCAL YEAR	SHEET No.	TOTAL SHEETS
3	FLA.	55090-2501	58	2	2

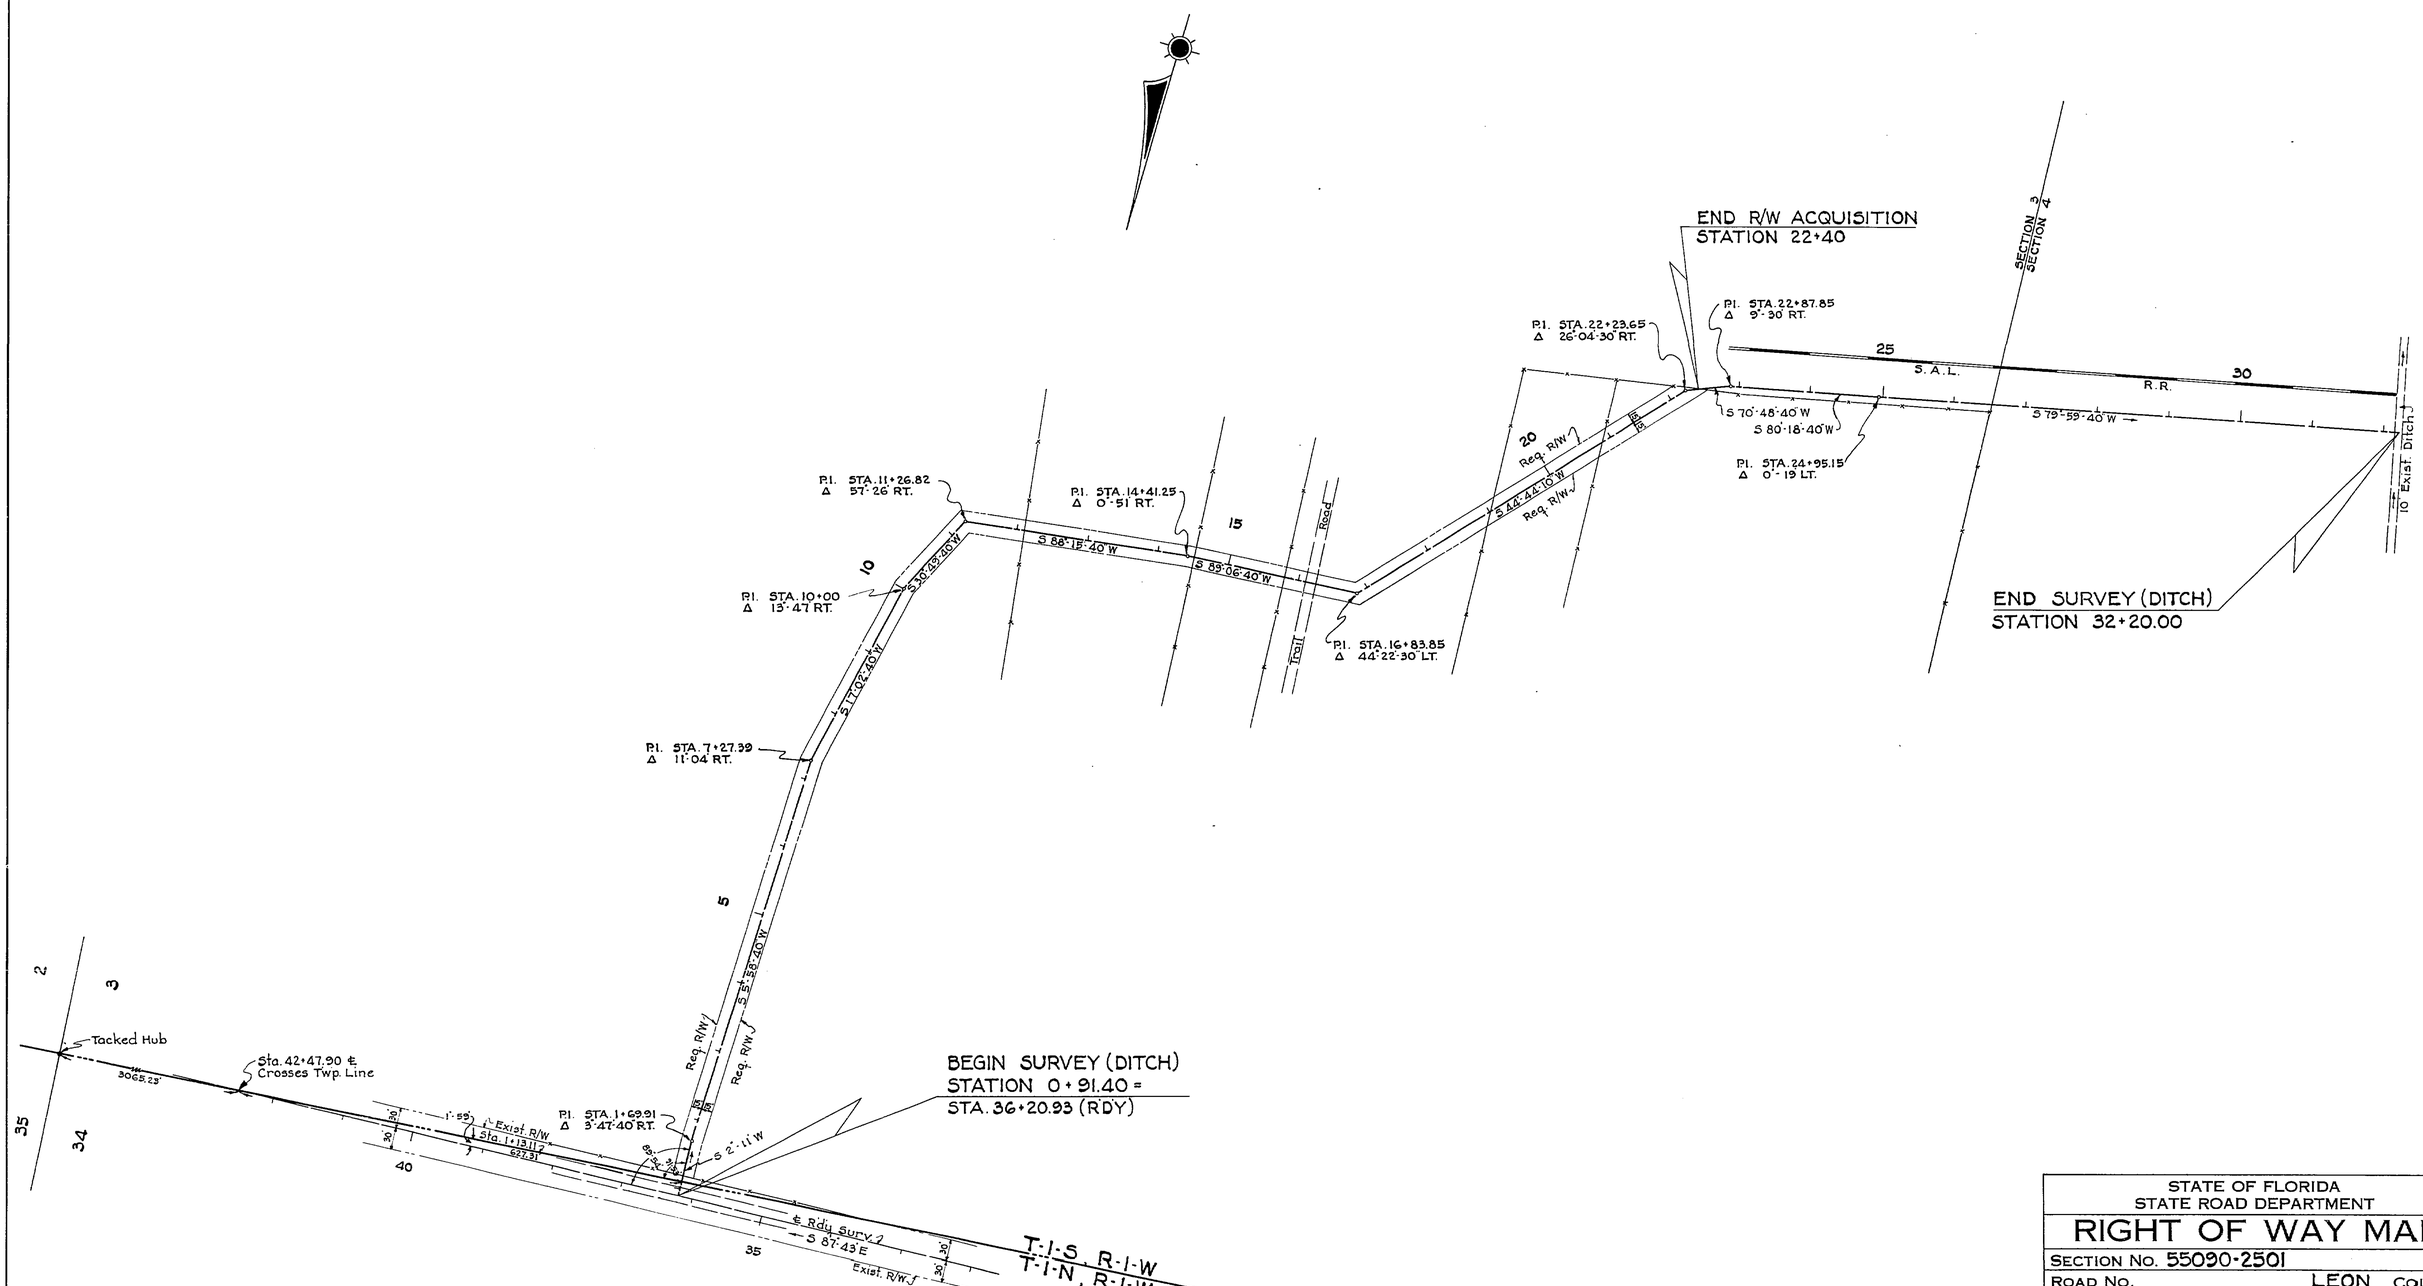

STATE OF FLORIDA
STATE ROAD DEPARTMENT

RIGHT OF WAY MAP

SECTION No. 55090-2501

ROAD No. LEON COUNTY

SCALE 1" = 100	NAMES	DATES	APPROVED BY
DRAWN			
TRACED	W.P.	11-19-58	DIVISION ENGINEER
INDEXED			
REVISED			STATE HIGHWAY ENGINEER 11-24-58
REVISED			

AUSLEY ROAD TO DALE MABRY FIELD