FED. ROAD DIV. No.	STATE	F A PROJECT NO.	FISCAL YEAR	SHEET No.
3	FLA.			

BOOK NUMBERS
895392
899339

T A L L A H A S S E E

SEC. 2, T-1 S, R-1 W
SCALE 1"=50'

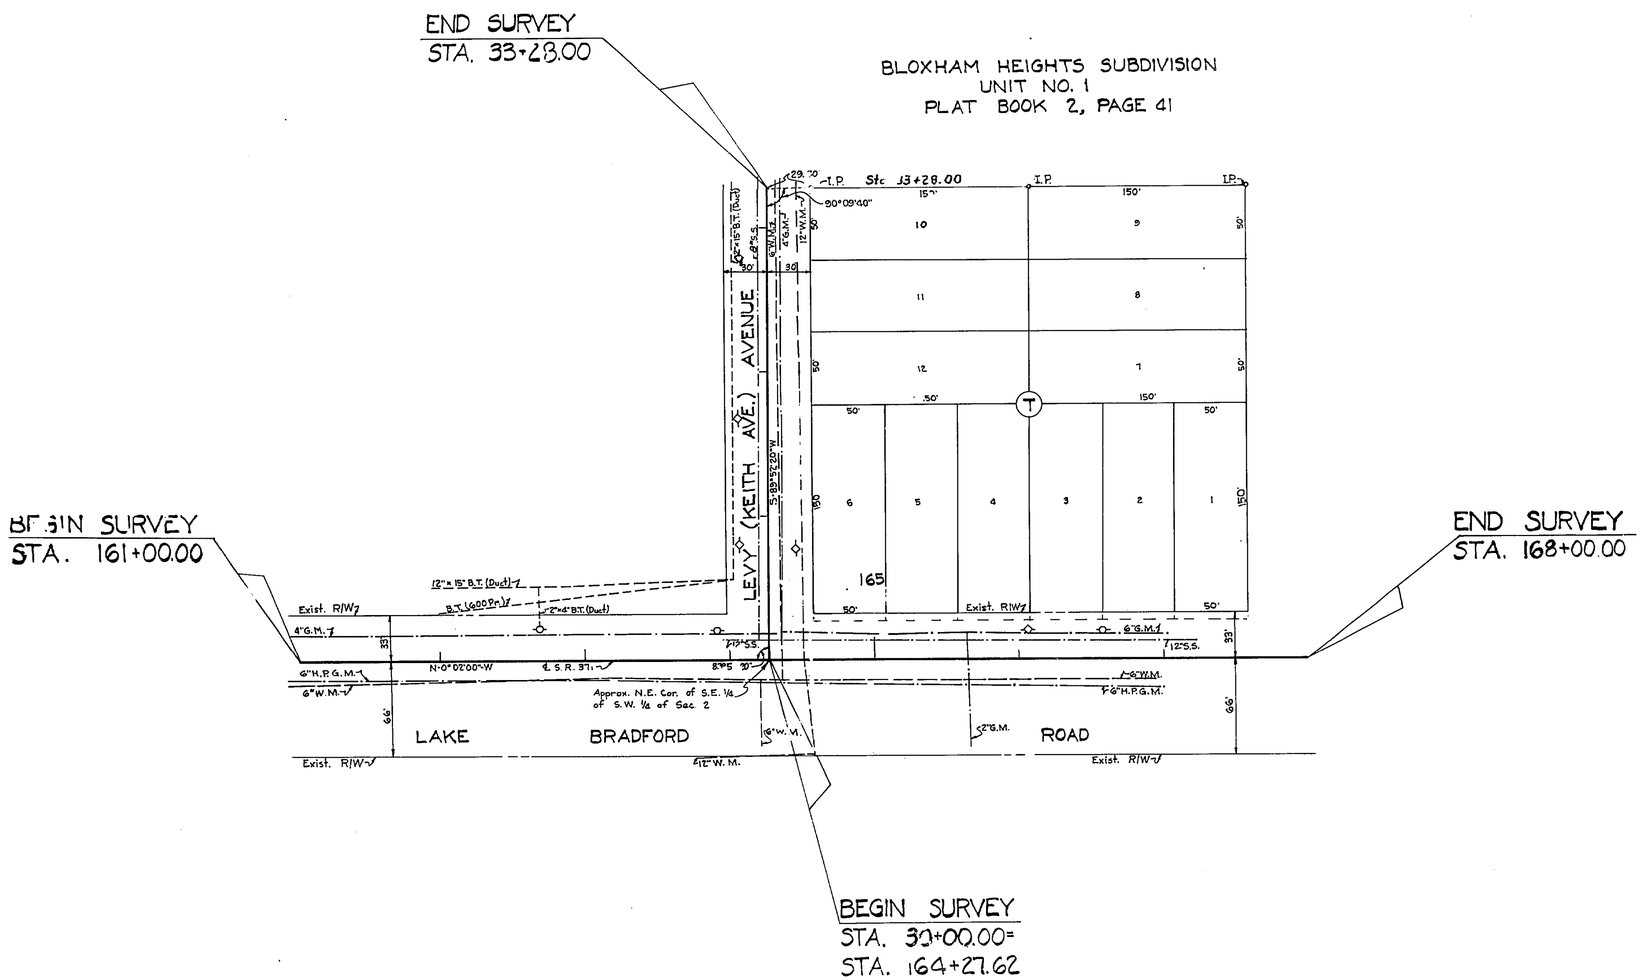

UTILITY OWNERS

- POWER: CITY OF TALLAHASSEE
- TELEPHONE: SOUTHEASTERN TELEPHONE CO.
- GAS MAINS: CITY OF TALLAHASSEE
- WATER MAINS: CITY OF TALLAHASSEE
- SANITARY SEWER: CITY OF TALLAHASSEE

Budget Item Number 315694

STATE OF FLORIDA
DEPARTMENT OF TRANSPORTATION

RIGHT OF WAY MAP

STATE ROAD No. 371 LEON COUNTY

	BY	DATE
DRAWN		
TRACED	B.G.H.	10-12-73
CHECKED	EAR	10-16-73
COMPARED		
INDEXED		

APPROVED BY — DATE
DISTRICT ENGINEER
ENGINEER OF RIGHT OF WAY
STATE HIGHWAY ENGINEER

REVISION	BY	DATE
San. Sewer	BGH-MHC	11-16-73

SECTION 55160-2510 SHEET 1 OF 1

INTERSECTION OF LAKE BRADFORD ROAD AND LEVY AVENUE