FED. ROAD DIV. No.	STATE	F A PROJECT NO.	FISCAL YEAR	SHEET No.
3	FLA.			1

BOOK NUMBERS
890230
890231
890289
890290
890291
891471

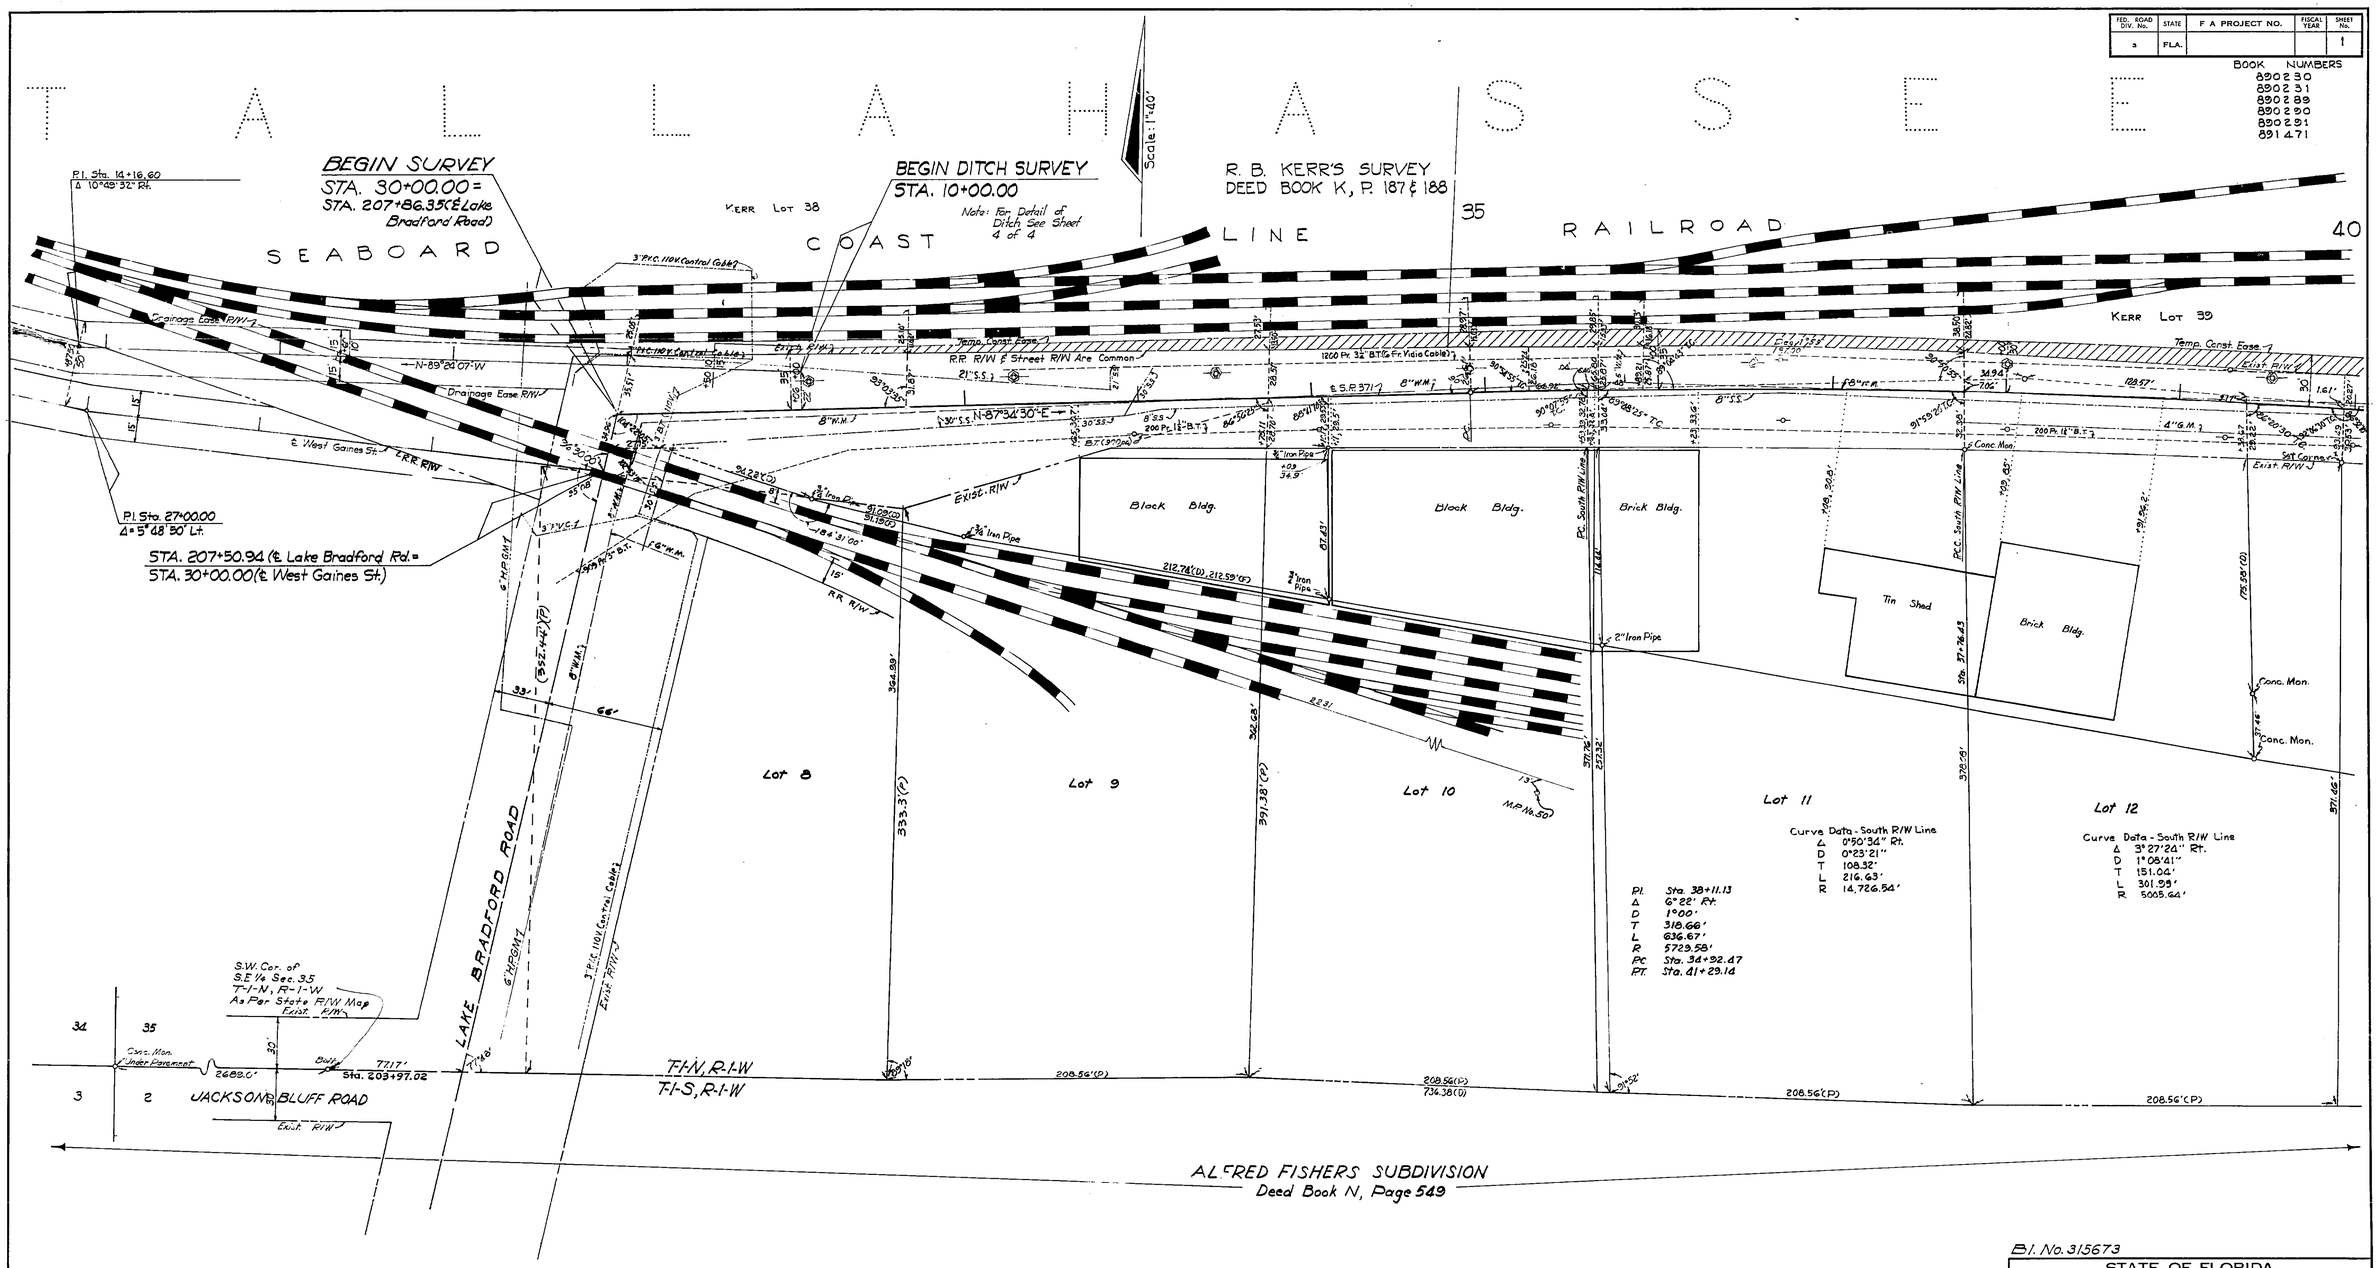

UTILITY OWNERS
Water Main - City of Tallahassee
Sanitary Sewer - City of Tallahassee
Gas Main - City of Tallahassee
Telephone Poles & Cable - Southeastern Telephone Company
Power Cable - City of Tallahassee
Television Poles & Cable - Clearview Cablevision, Inc.

Bl. No. 315673

STATE OF FLORIDA
DEPARTMENT OF TRANSPORTATION

RIGHT OF WAY MAP

STATE ROAD No. 371 — LEON COUNTY

	BY	DATE	APPROVED BY	DATE
DRAWN			E. W. Hines	10-23-72 DISTRICT ENGINEER
TRACED	H.E.B.	8-28-72		
CHECKED	C.E.H.	9-21-72	Thomas C. Queen	10-25-72 ENGINEER OF RIGHT OF WAY
COMPARED				
INDEXED				STATE HIGHWAY ENGINEER

REVISION	BY	DATE
R/W	BW	3-19-86

SECTION 55160-2701 — SHEET 1 OF 4

GAINES STREET — FROM LAKE BRADFORD ROAD TO END OF FOUR LANE

55160 2701 1 4

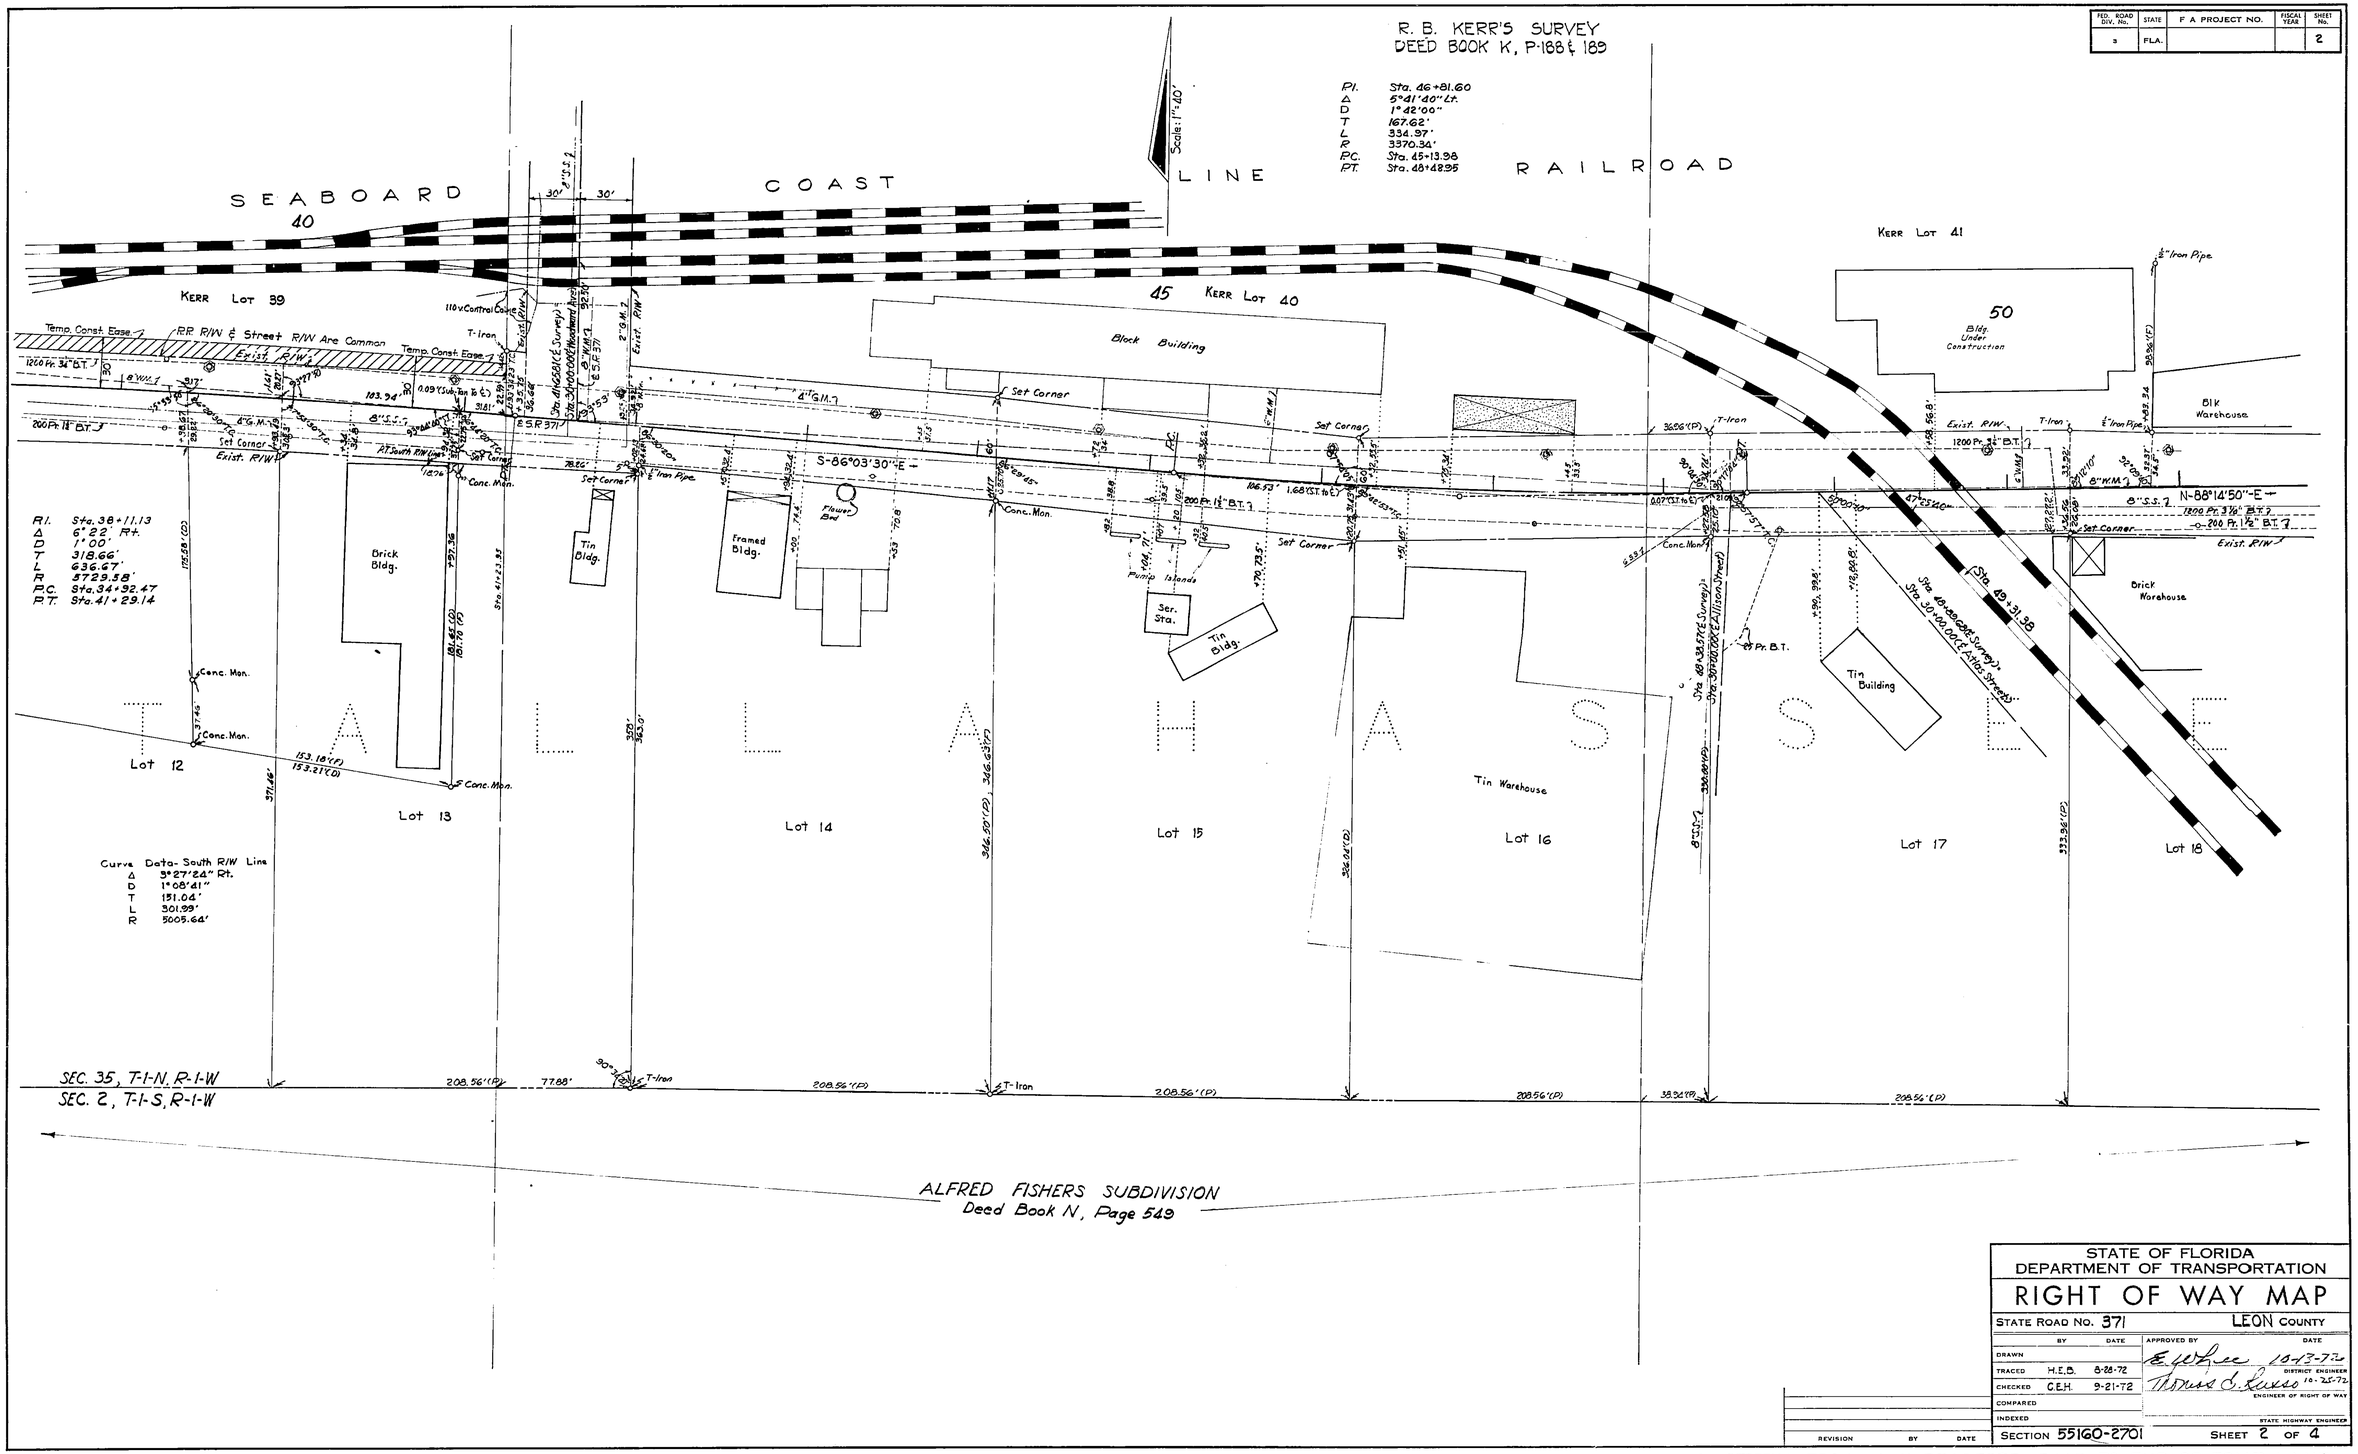

FED. ROAD DIV. No.	STATE	F A PROJECT NO.	FISCAL YEAR	SHEET No.
3	FLA.			2

STATE OF FLORIDA
DEPARTMENT OF TRANSPORTATION

RIGHT OF WAY MAP

STATE ROAD NO. 371 — LEON COUNTY

	BY	DATE	APPROVED BY	DATE
DRAWN			E. Whee	10-13-72 DISTRICT ENGINEER
TRACED	H.E.B.	8-28-72	Thomas S. Russo	10-25-72 ENGINEER OF RIGHT OF WAY
CHECKED	C.E.H.	9-21-72		
COMPARED				
INDEXED				STATE HIGHWAY ENGINEER

REVISION — BY — DATE

SECTION 55160-2701 — SHEET 2 OF 4

GAINES STREET — FROM LAKE BRADFORD ROAD TO END OF FOUR LANE

FED. ROAD DIV. No.	STATE	F A PROJECT NO.	FISCAL YEAR	SHEET No.
3	FLA.			3

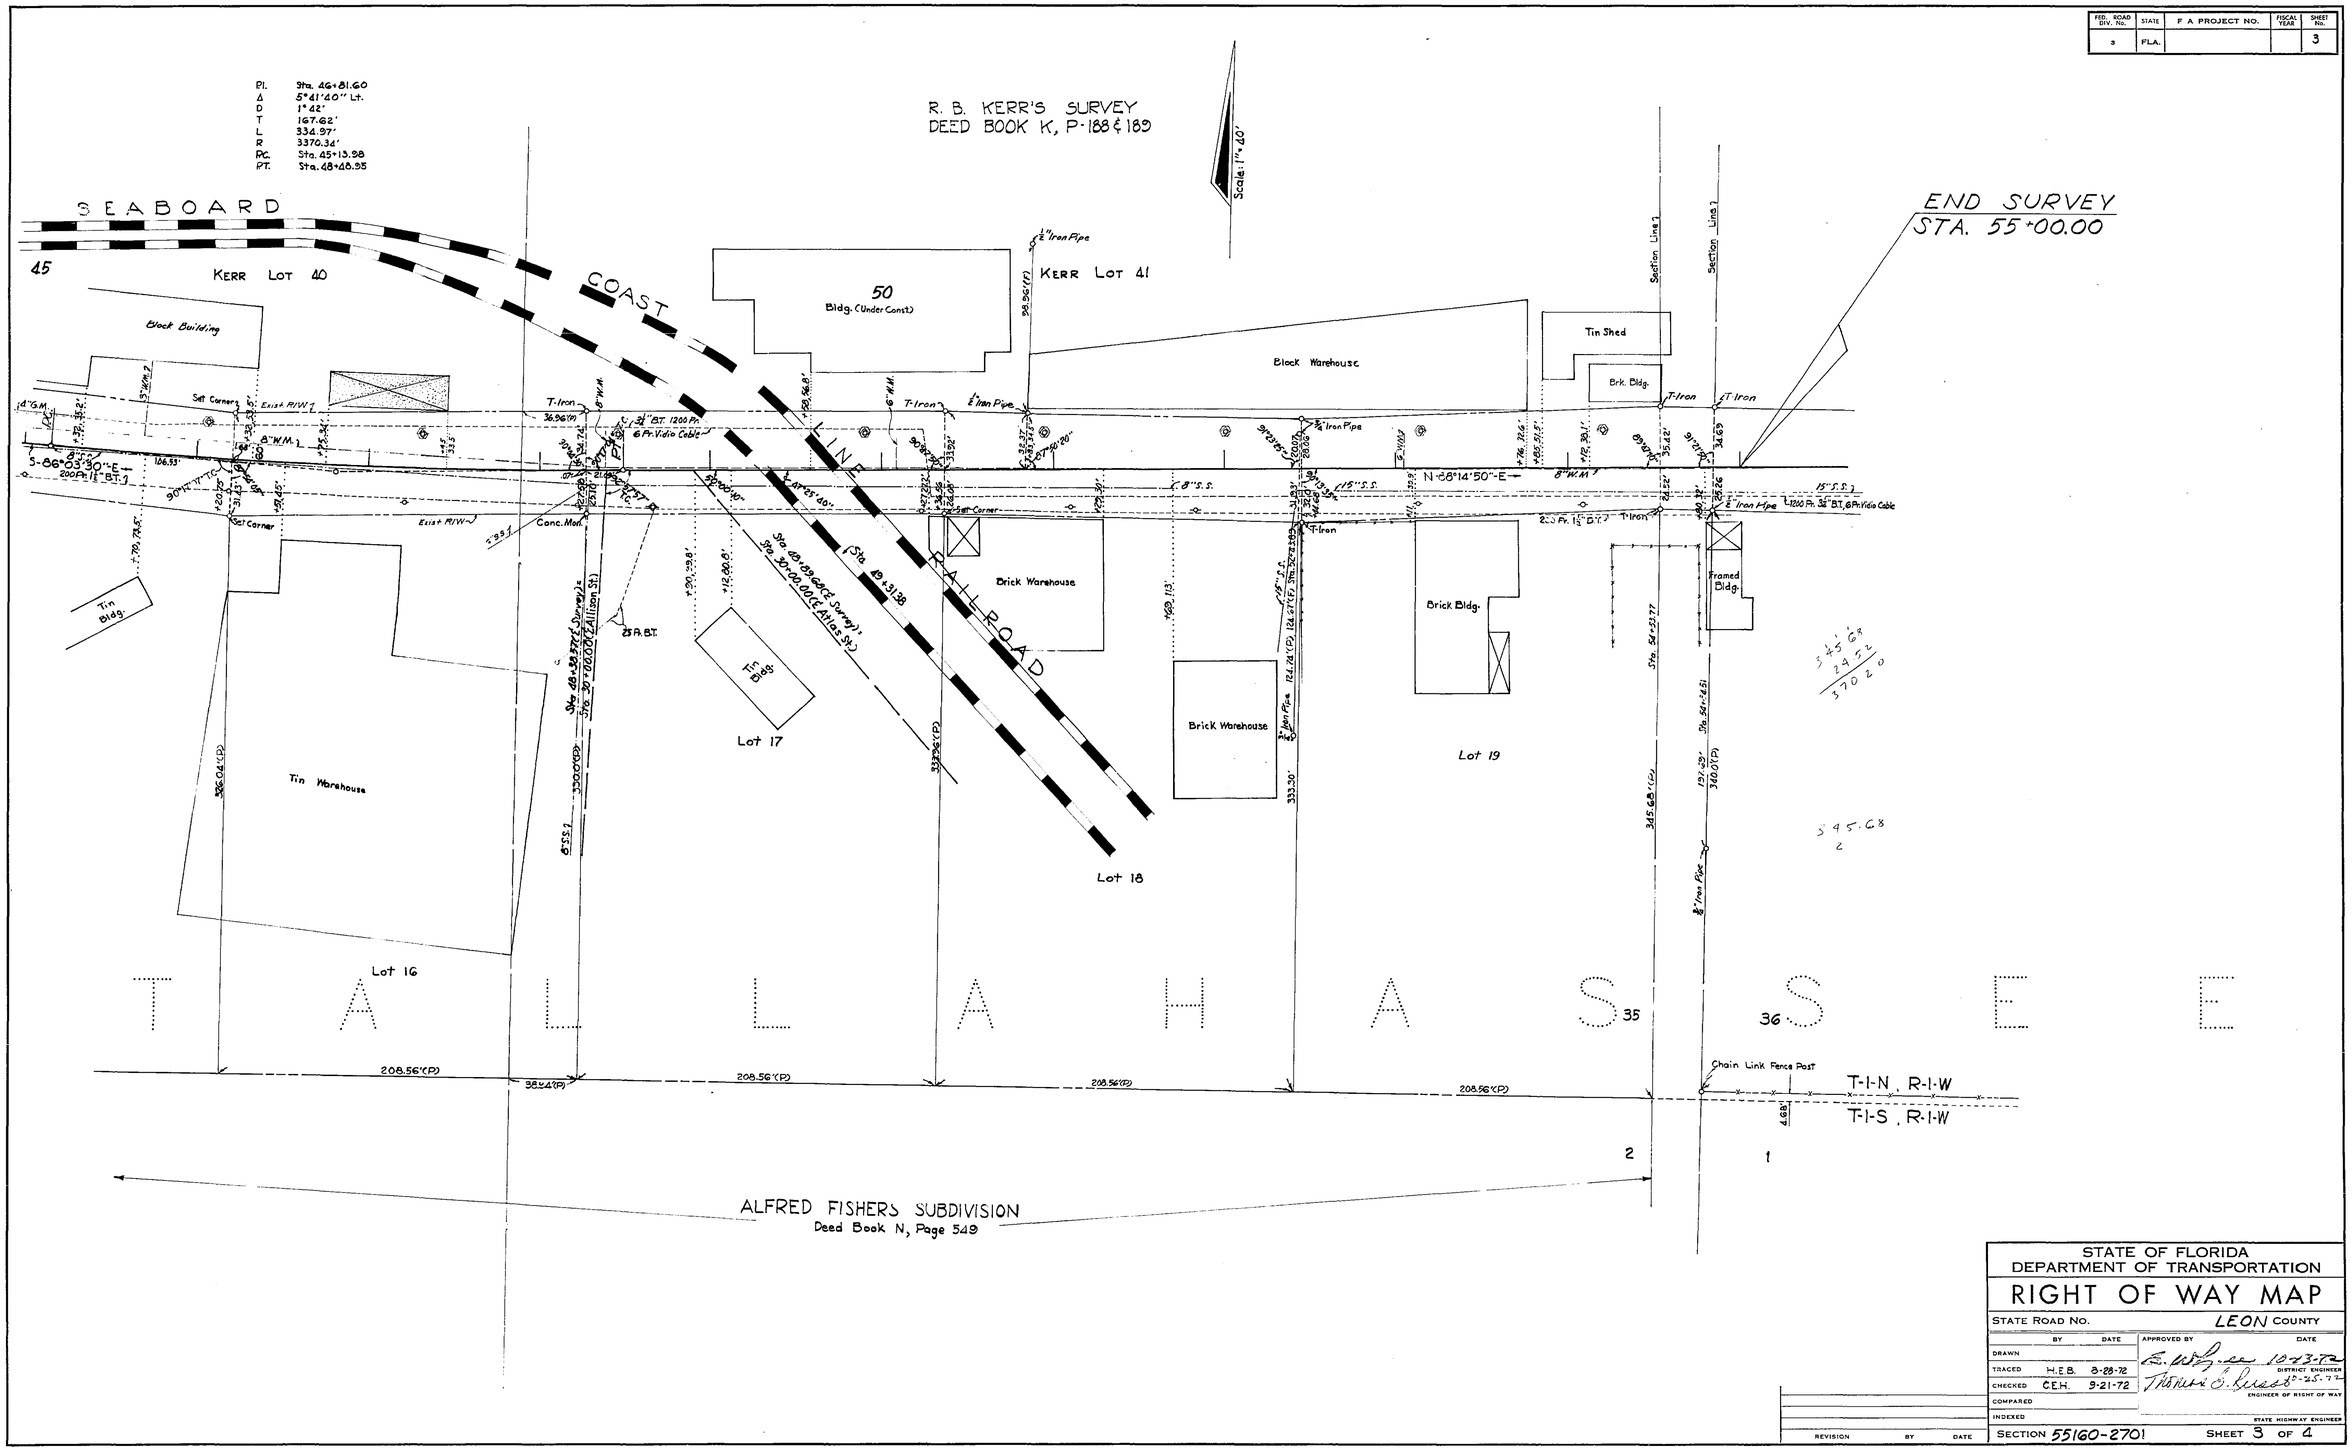

STATE OF FLORIDA
DEPARTMENT OF TRANSPORTATION

RIGHT OF WAY MAP

STATE ROAD No. — LEON COUNTY

	BY	DATE	APPROVED BY	DATE
DRAWN			E. Wilson	10-23-72
TRACED	H.E.B.	8-28-72	DISTRICT ENGINEER	
CHECKED	C.E.H.	9-21-72	Thomas O. Reed	10-25-72
COMPARED			ENGINEER OF RIGHT OF WAY	
INDEXED			STATE HIGHWAY ENGINEER	

REVISION — BY — DATE

SECTION 55160-2701 — SHEET 3 OF 4

GAINES STREET — FROM LAKE BRADFORD ROAD TO END OF FOUR LANE

FED. ROAD DIV. No.	STATE	F. A. PROJECT NO.	FISCAL YEAR	SHEET No.
	FLA.			

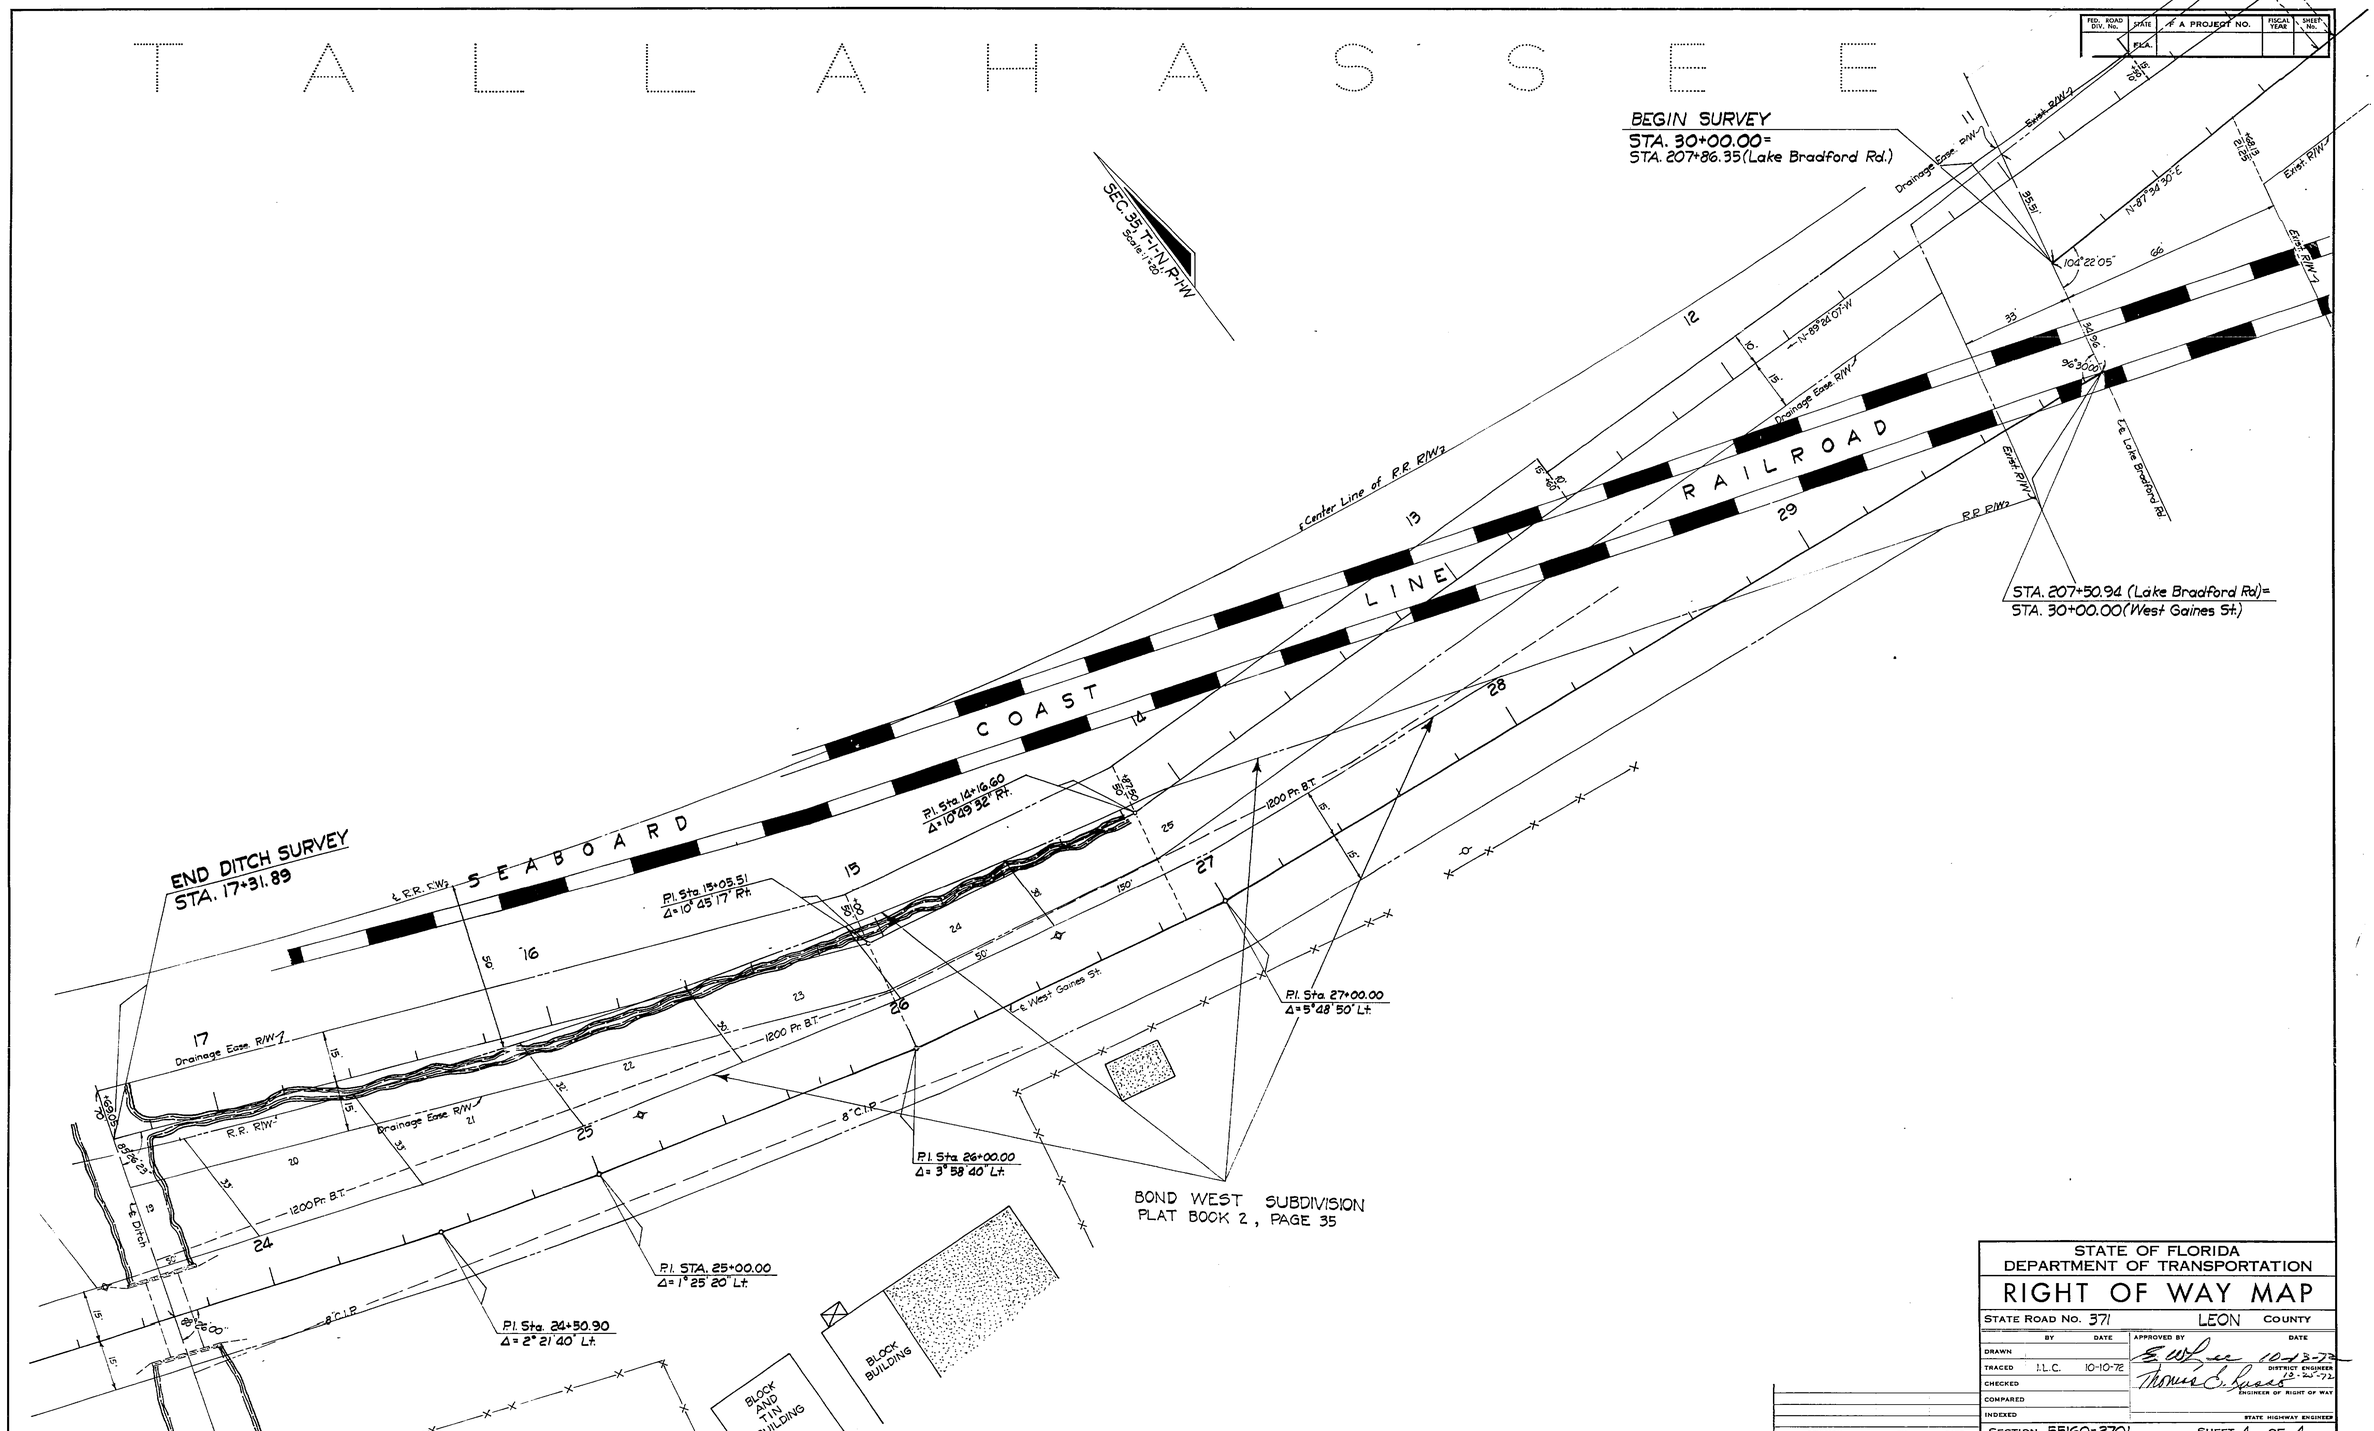

STATE OF FLORIDA
DEPARTMENT OF TRANSPORTATION

RIGHT OF WAY MAP

STATE ROAD No. 371 LEON COUNTY

	BY	DATE
DRAWN		
TRACED	I.L.C.	10-10-72
CHECKED		
COMPARED		
INDEXED		

APPROVED BY — DATE
DISTRICT ENGINEER — 10-13-72
ENGINEER OF RIGHT OF WAY — 12-20-72
STATE HIGHWAY ENGINEER

REVISION	BY	DATE

SECTION 55160-2701 SHEET 4 OF 4

GAINES STREET ~ FROM LAKE BRADFORD TO END OF FOUR LANE