FED. ROAD DIV. No.	STATE	SEC. AND JOB No.	FISCAL YEAR	SHEET No.	TOTAL SHEETS
3	FLA.				

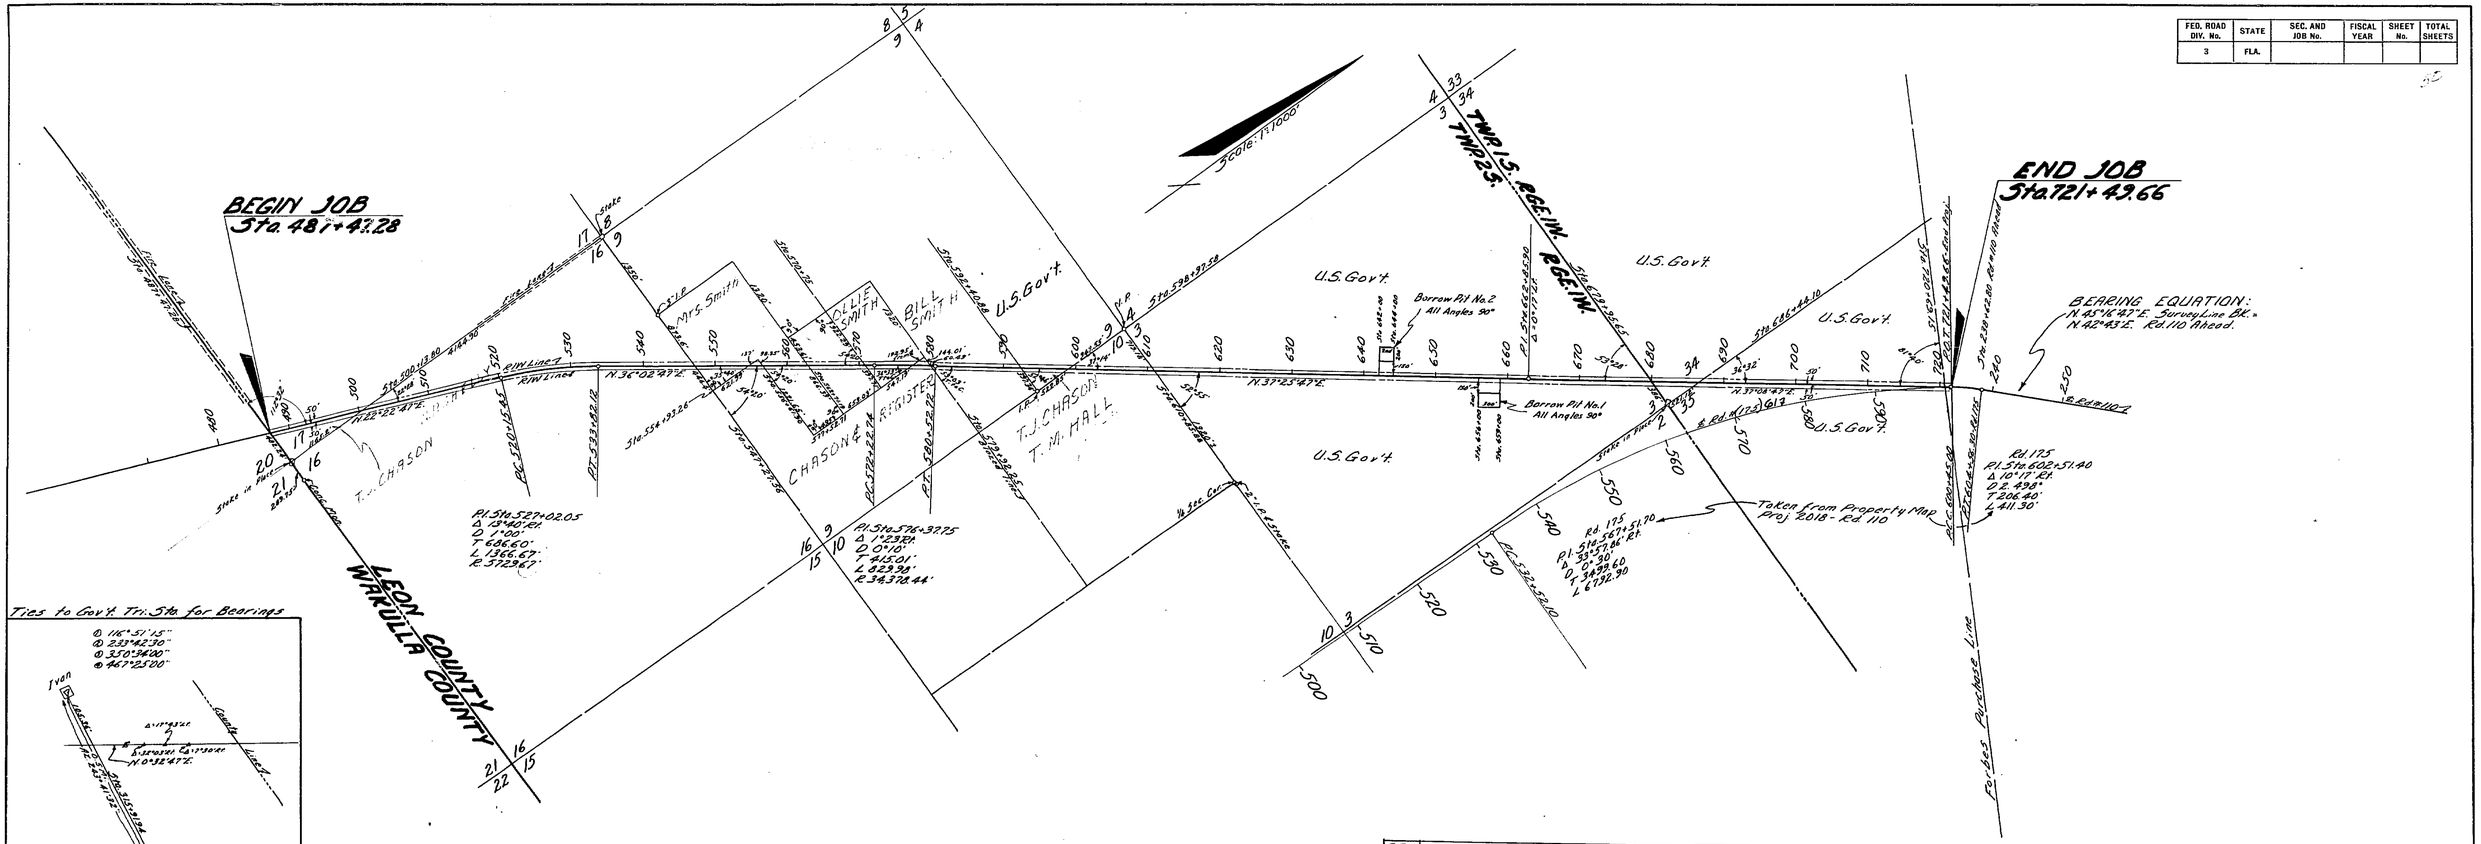

SRD NO.	GRANTOR	INSTRUMENT	RECORDED DATE	RECORDED BOOK	RECORDED PAGE	CLERKS NO.	REMARKS
1	Leon County	R/W Contract	1-23-48				
2	Dept. of Agricult, Forest Service	Permit	3-2-48				Special use
3	T. J. Chason etux	Q.C. Deed	3-3-48	97	377		R/W
4	W. P. Shelly etux, etal	Q.C. Deed	3-3-48	98	281	7369	R/W
5	Decey Smith	Deed	3-12-48	97	382	7408	R/W
6	Decey Smith (widow)	Q.C. Deed	3-12-48	97	385	7407	R/W
7 R.	Ollie Smith Jr. etux	Q.C. Deed	3-23-48	98	67		
8	Thomas M. Hall etux	Q.C. Deed	3-3-48	97	379	7400	R/W
9							
10							
11	Forest Service	Permit	12-22-48				
12							
13							
14							
15							

REQUIRED WIDTHS OF R/W--50' RT. & LT. OF ℄

STATE OF FLORIDA
STATE ROAD DEPARTMENT

RIGHT OF WAY MAP

SECTION No. 5517-201 (2523)(5779)

ROAD No. 369 LEON COUNTY

SCALE 1"=1000'	NAMES	DATES	APPROVED BY
DRAWN			
TRACED	[illegible]	1-14-48	DIVISION ENGINEER
INDEXED			
REVISED	R.J.H.	12-20-48	STATE HIGHWAY ENGINEER
REVISED			