FED. ROAD DIV. No.	STATE	F A PROJECT NO.	FISCAL YEAR	SHEET No.
3	FLA.			1

Book Numbers
899305
898503

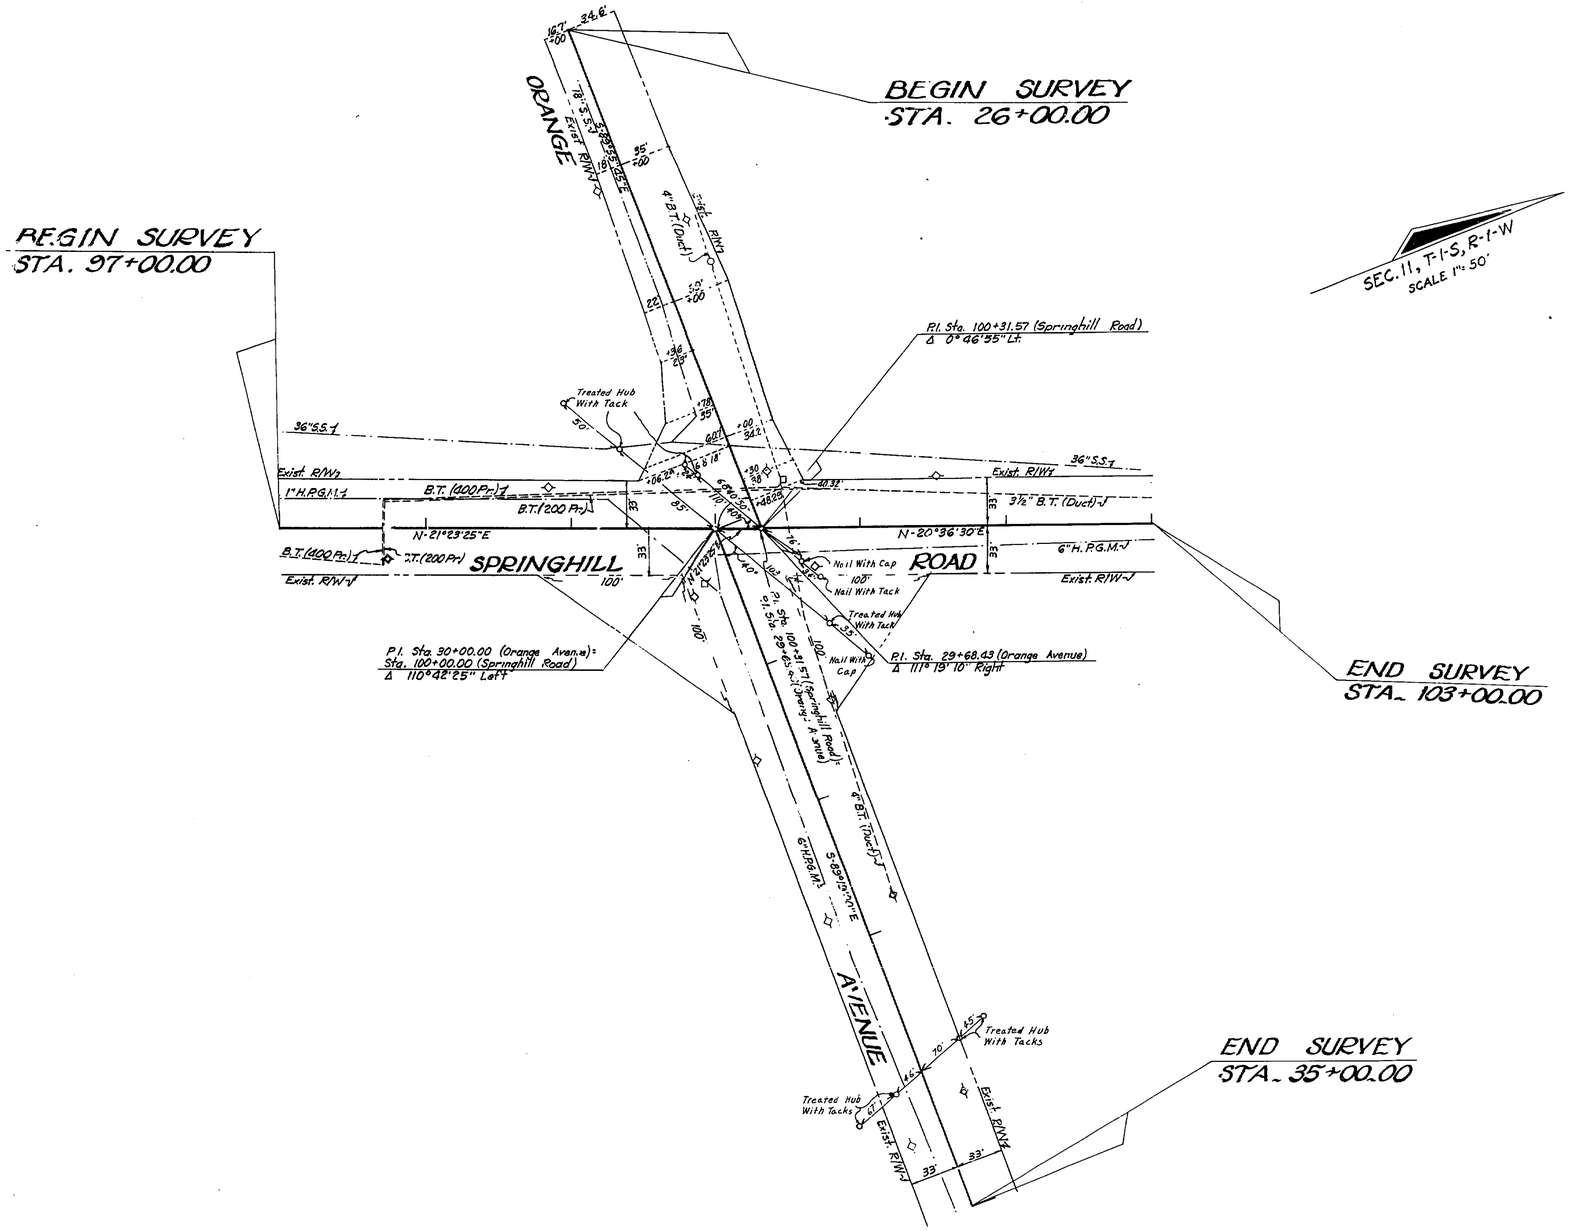

UTILITY OWNERS
Power: City of Tallahassee
Telephone: Southeastern Telephone Company
Gas Mains: City of Tallahassee
Water Mains: City of Tallahassee
Sanitary Sewer: City of Tallahassee

Budget item Number 3156

STATE OF FLORIDA
DEPARTMENT OF TRANSPORTATION

RIGHT OF WAY MAP

STATE ROAD NO. LEON COUNTY

	BY	DATE	APPROVED BY	DATE
DRAWN				12-3-73
TRACED	B.G.H.	10-4-73		DISTRICT ENGINEER
CHECKED	T.G.	1-9-74		
COMPARED				ENGINEER OF RIGHT OF WAY
INDEXED				STATE HIGHWAY ENGINEER

REVISION	BY	DATE

SECTION 55190-2504 SHEET 1 OF 1

INTERSECTION OF ORANGE AVENUE & SPRINGHILL ROAD