FED. ROAD DIV. No.	STATE	SEC. AND JOB No.	FISCAL YEAR	SHEET No.	TOTAL SHEETS
3	FLA.	5522-101	'48	1	2

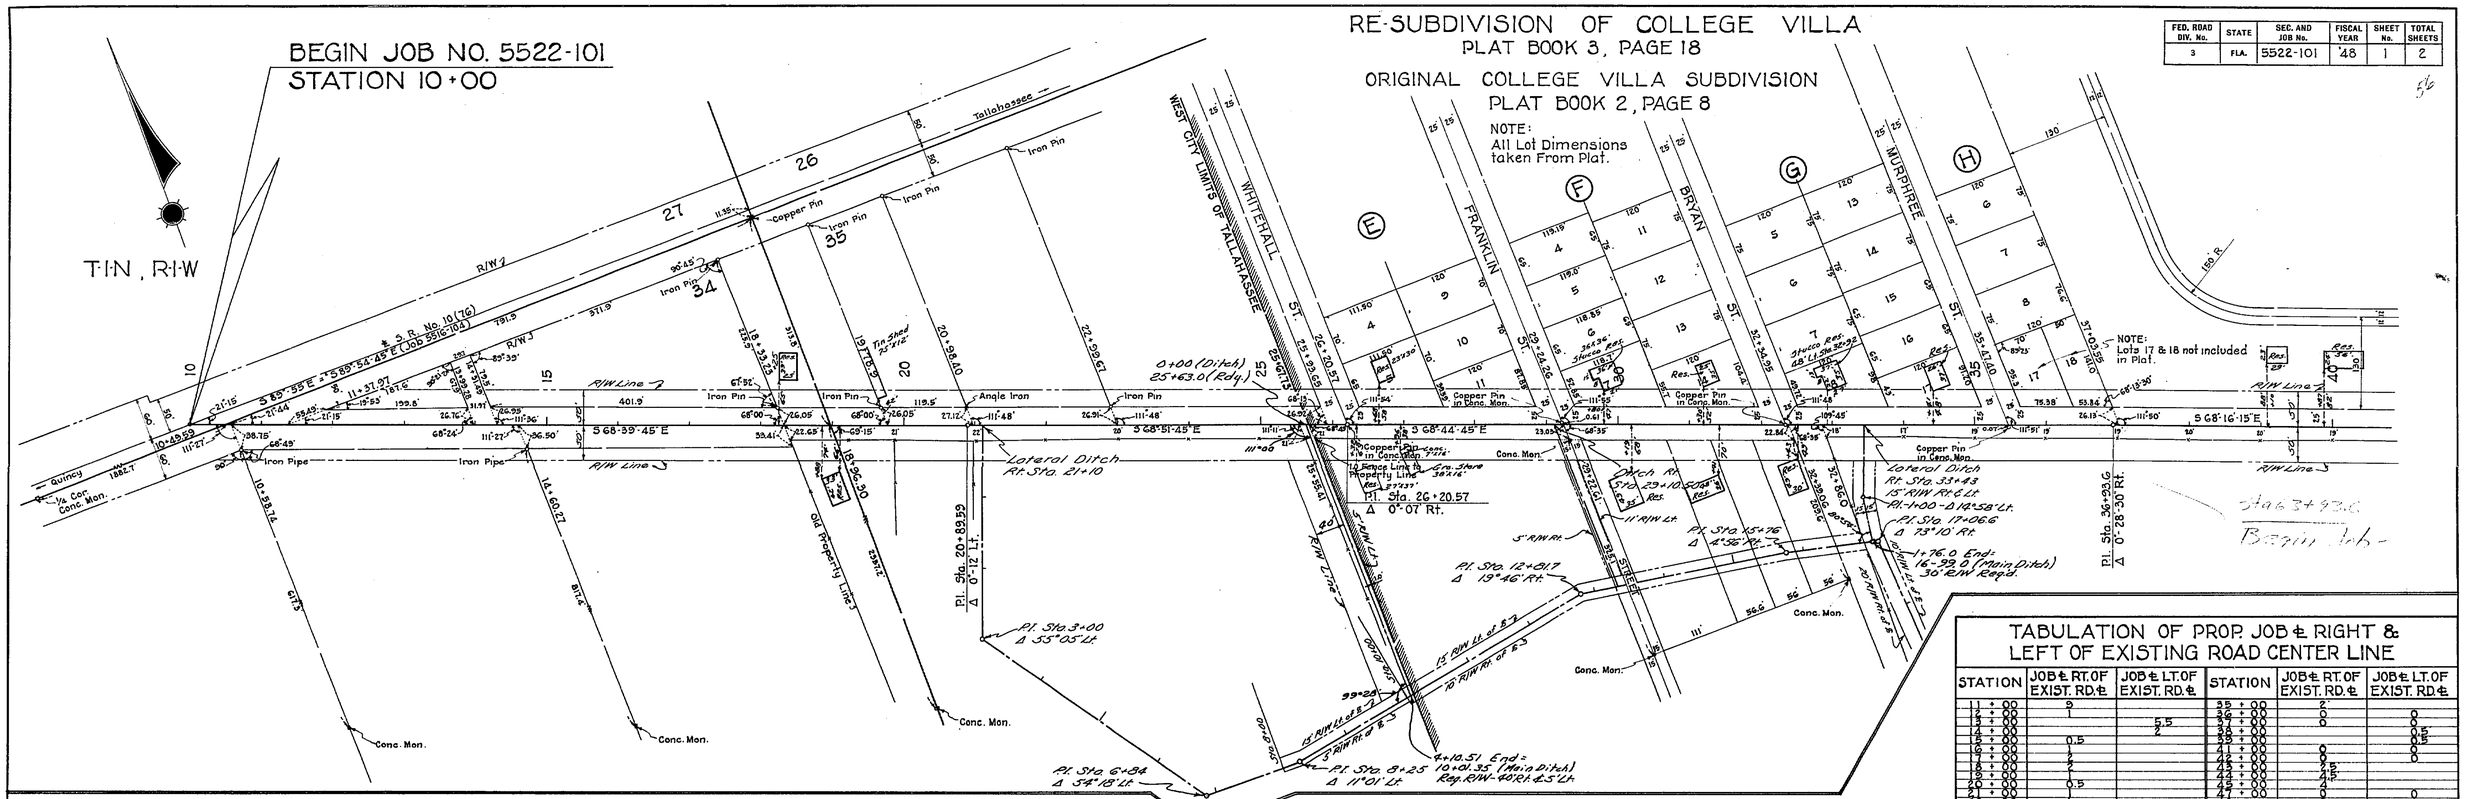

TABULATION OF PROP. JOB ℄ RIGHT & LEFT OF EXISTING ROAD CENTER LINE

STATION	JOB ℄ RT. OF EXIST. RD. ℄	JOB ℄ LT. OF EXIST. RD. ℄	STATION	JOB ℄ RT. OF EXIST. RD. ℄	JOB ℄ LT. OF EXIST. RD. ℄
11 + 00	9		35 + 00	2	
12 + 00			36 + 00	0	0
13 + 00	1	5.5	37 + 00	0	0
14 + 00		2	38 + 00		0.5
15 + 00	0.5		39 + 00		0.5
16 + 00	2		41 + 00	0	0
17 + 00	2		42 + 00	0	0
18 + 00	2		43 + 00	2.5	
19 + 00	2		44 + 00	4.5	
20 + 00	0.5		45 + 00	4	
21 + 00			47 + 00	0	0
22 + 00	1		48 + 00	0	0
23 + 00		2	49 + 00	0	0
24 + 00		0.5	50 + 00	0	0
25 + 00		0.5	51 + 00		
26 + 00	2		51+72.26=0+00		
27 + 00	4.5		1 + 00	0	0
28 + 00	4.5		2 + 00	0	0
29 + 00	4		3 + 00	0	0
30 + 00	4.5		4 + 00	0	0
31 + 00	6		5 + 00	0	0
32 + 00	3.5		6 + 00		15

TABULATION OF POWER & TELEPHONE POLES

STATION	POWER POLES RT. OF ℄	POWER POLES LT. OF ℄	TELEPHONE POLES RT. OF ℄	TELEPHONE POLES LT. OF ℄
10 + 20			40	
26 + 40	20			
26 + 87				31
27 + 87	19			
28 + 8				31
29 + 00				30
29 + 09	18			
30 + 21				29
30 + 32	18			
31 + 33	18.5			
31 + 84				29
32 + 18		34		
32 + 65	47			

NOTE:
SEE SHEET 2 OF 2 FOR DRAINAGE DITCHES.

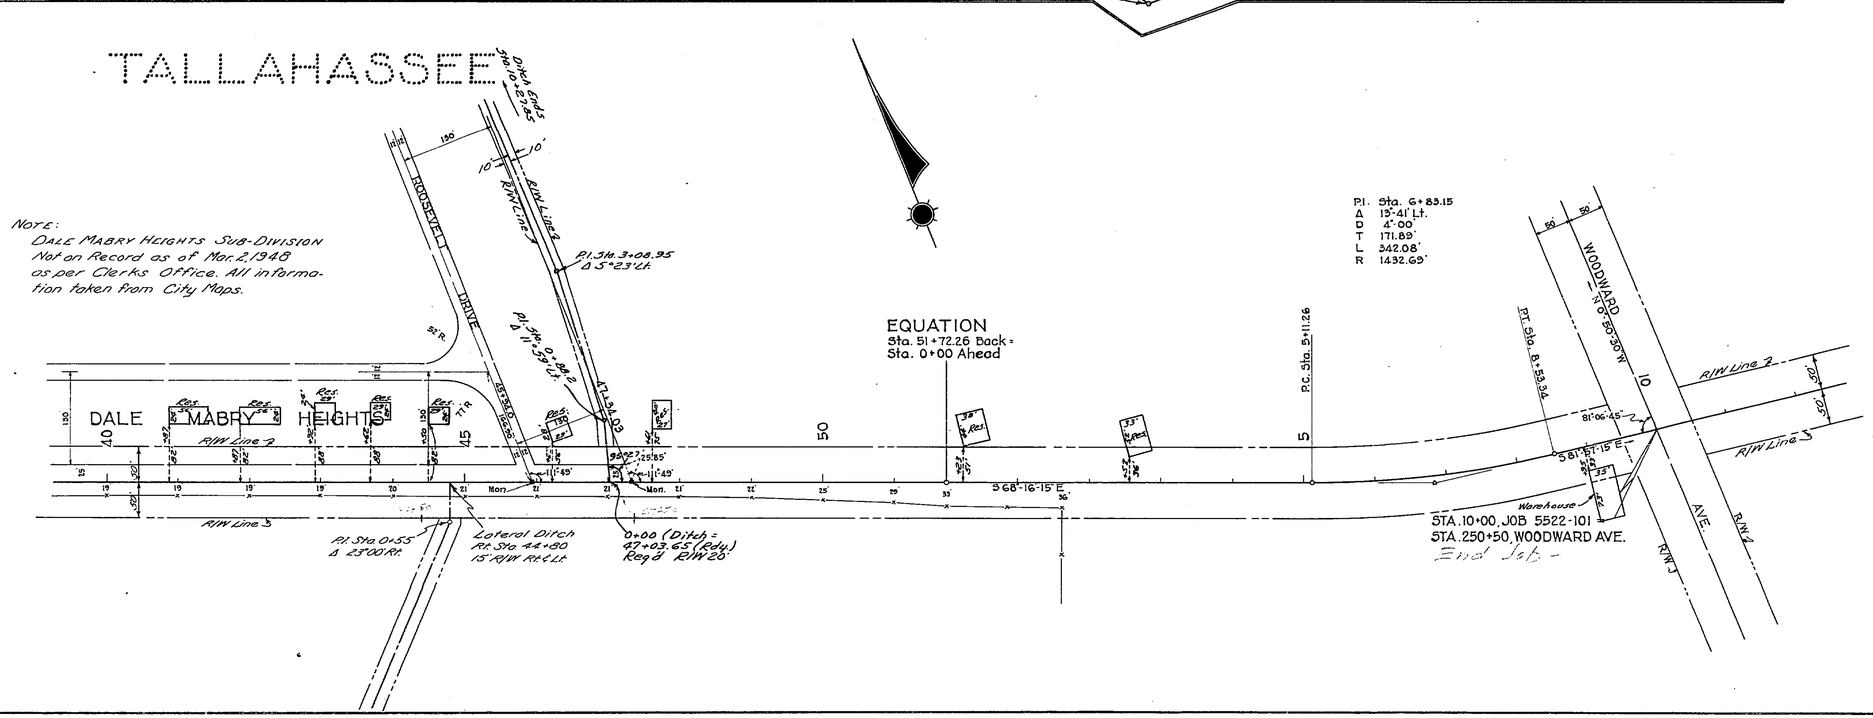

STATE OF FLORIDA
STATE ROAD DEPARTMENT

RIGHT OF WAY MAP

SECTION No. 5522-101

ROAD No. LEON COUNTY

SCALE 1" = 100'	NAMES	DATES	APPROVED BY
DRAWN	W. P.	3-26-48	
TRACED	W. P.	3-26-48	DIVISION ENGINEER
INDEXED			
REVISED	F.A.N.	Apr. 26, 1948	STATE HIGHWAY ENGINEER
REVISED		5-17-48	

FED. ROAD DIV. No.	STATE	SEC. AND JOB No.	FISCAL YEAR	SHEET No.	TOTAL SHEETS
3	FLA.	5522-101	'48	2	2

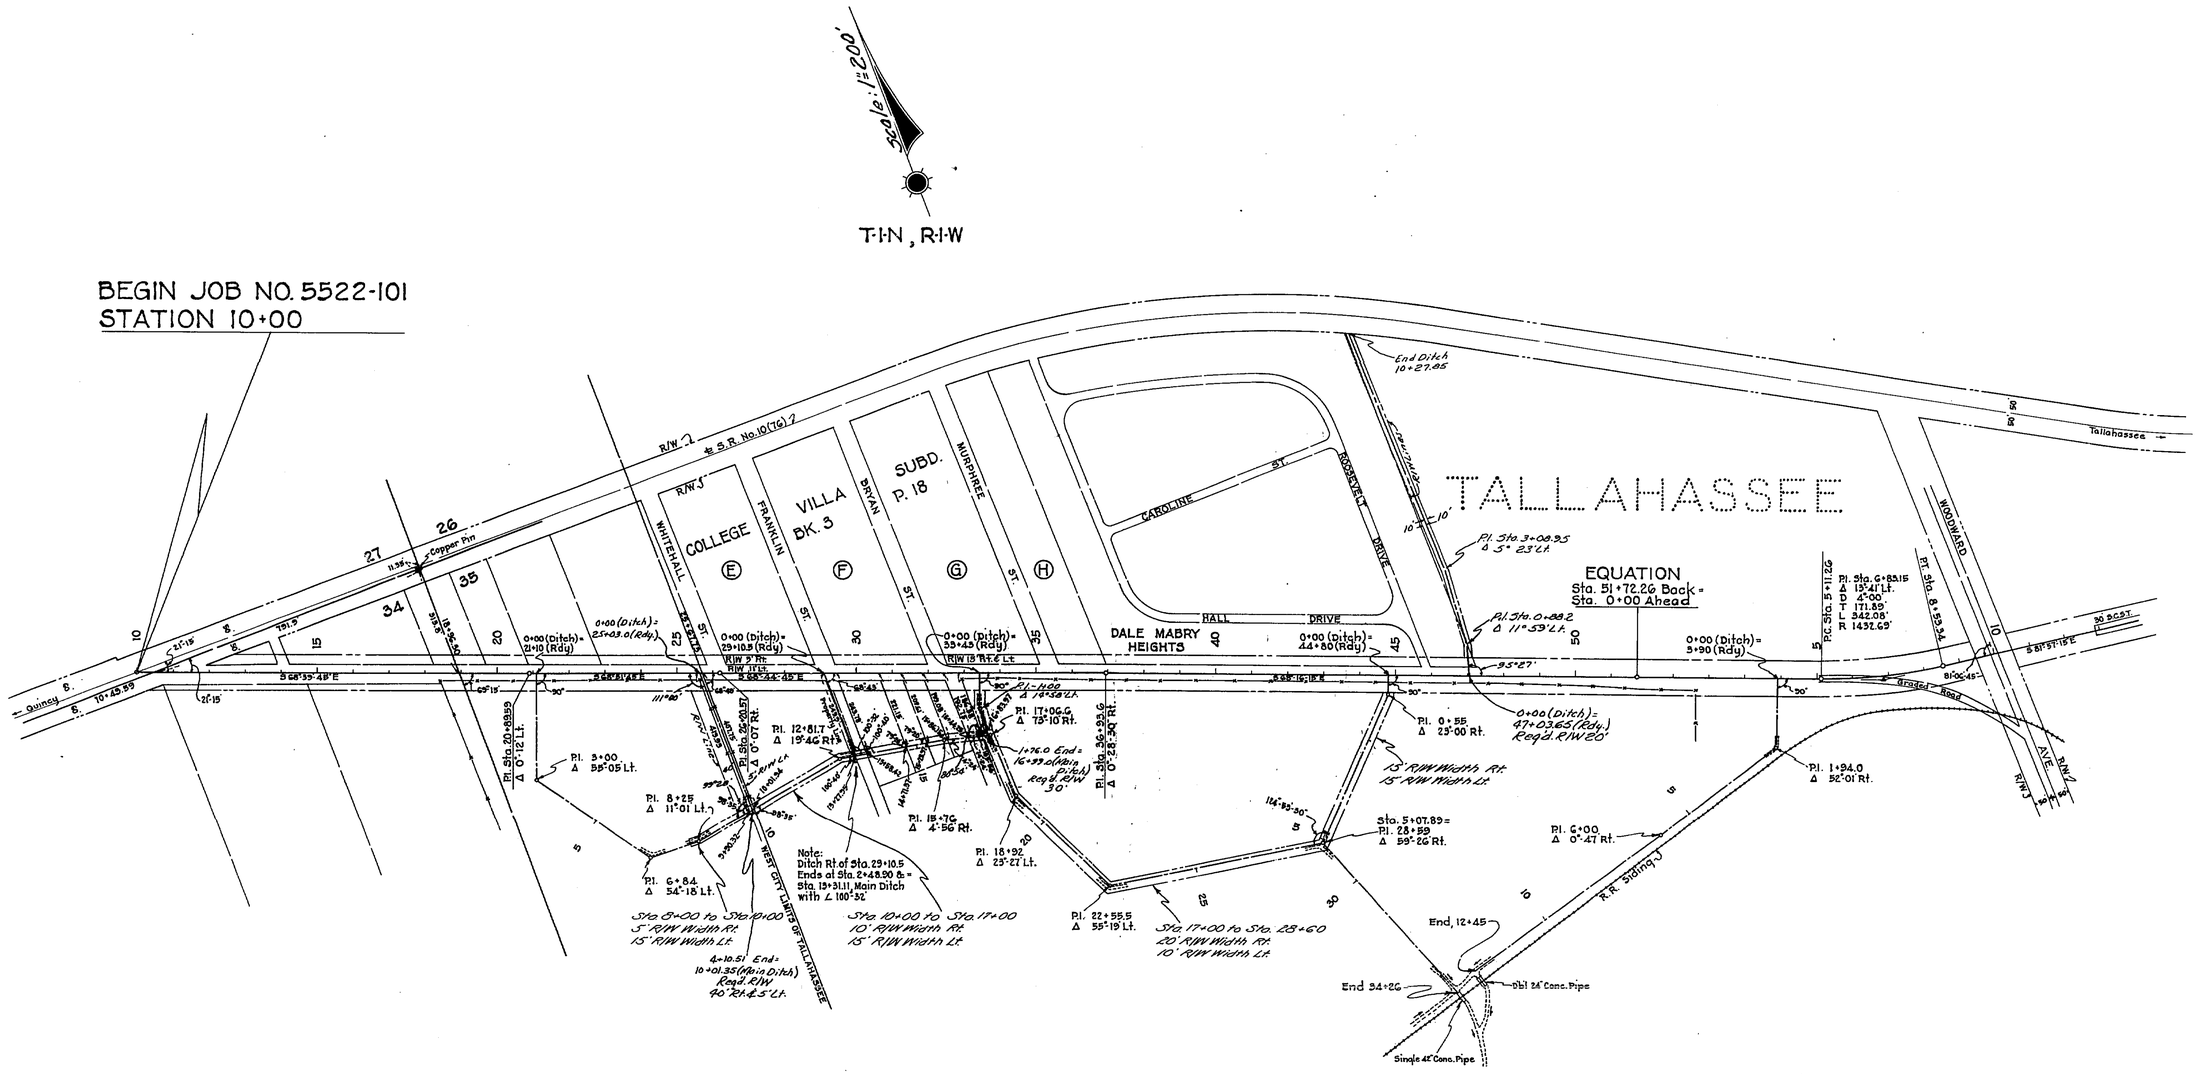

STATE OF FLORIDA
STATE ROAD DEPARTMENT

RIGHT OF WAY MAP

SECTION No. 5522-101

ROAD No. LEON COUNTY

SCALE 1" = 200'	NAMES	DATES	APPROVED BY
DRAWN	W.P.	4-13-48	
TRACED	W.P.	4-13-48	DIVISION ENGINEER
INDEXED			
REVISED	F.J.H.	May 26, 1949	STATE HIGHWAY ENGINEER
REVISED		6-17-48	