FED. ROAD DIV. No.	STATE	SEC. AND JOB No.	FISCAL YEAR	SHEET No.	TOTAL SHEETS
3	FLA.	55501-2601	'60	1	3

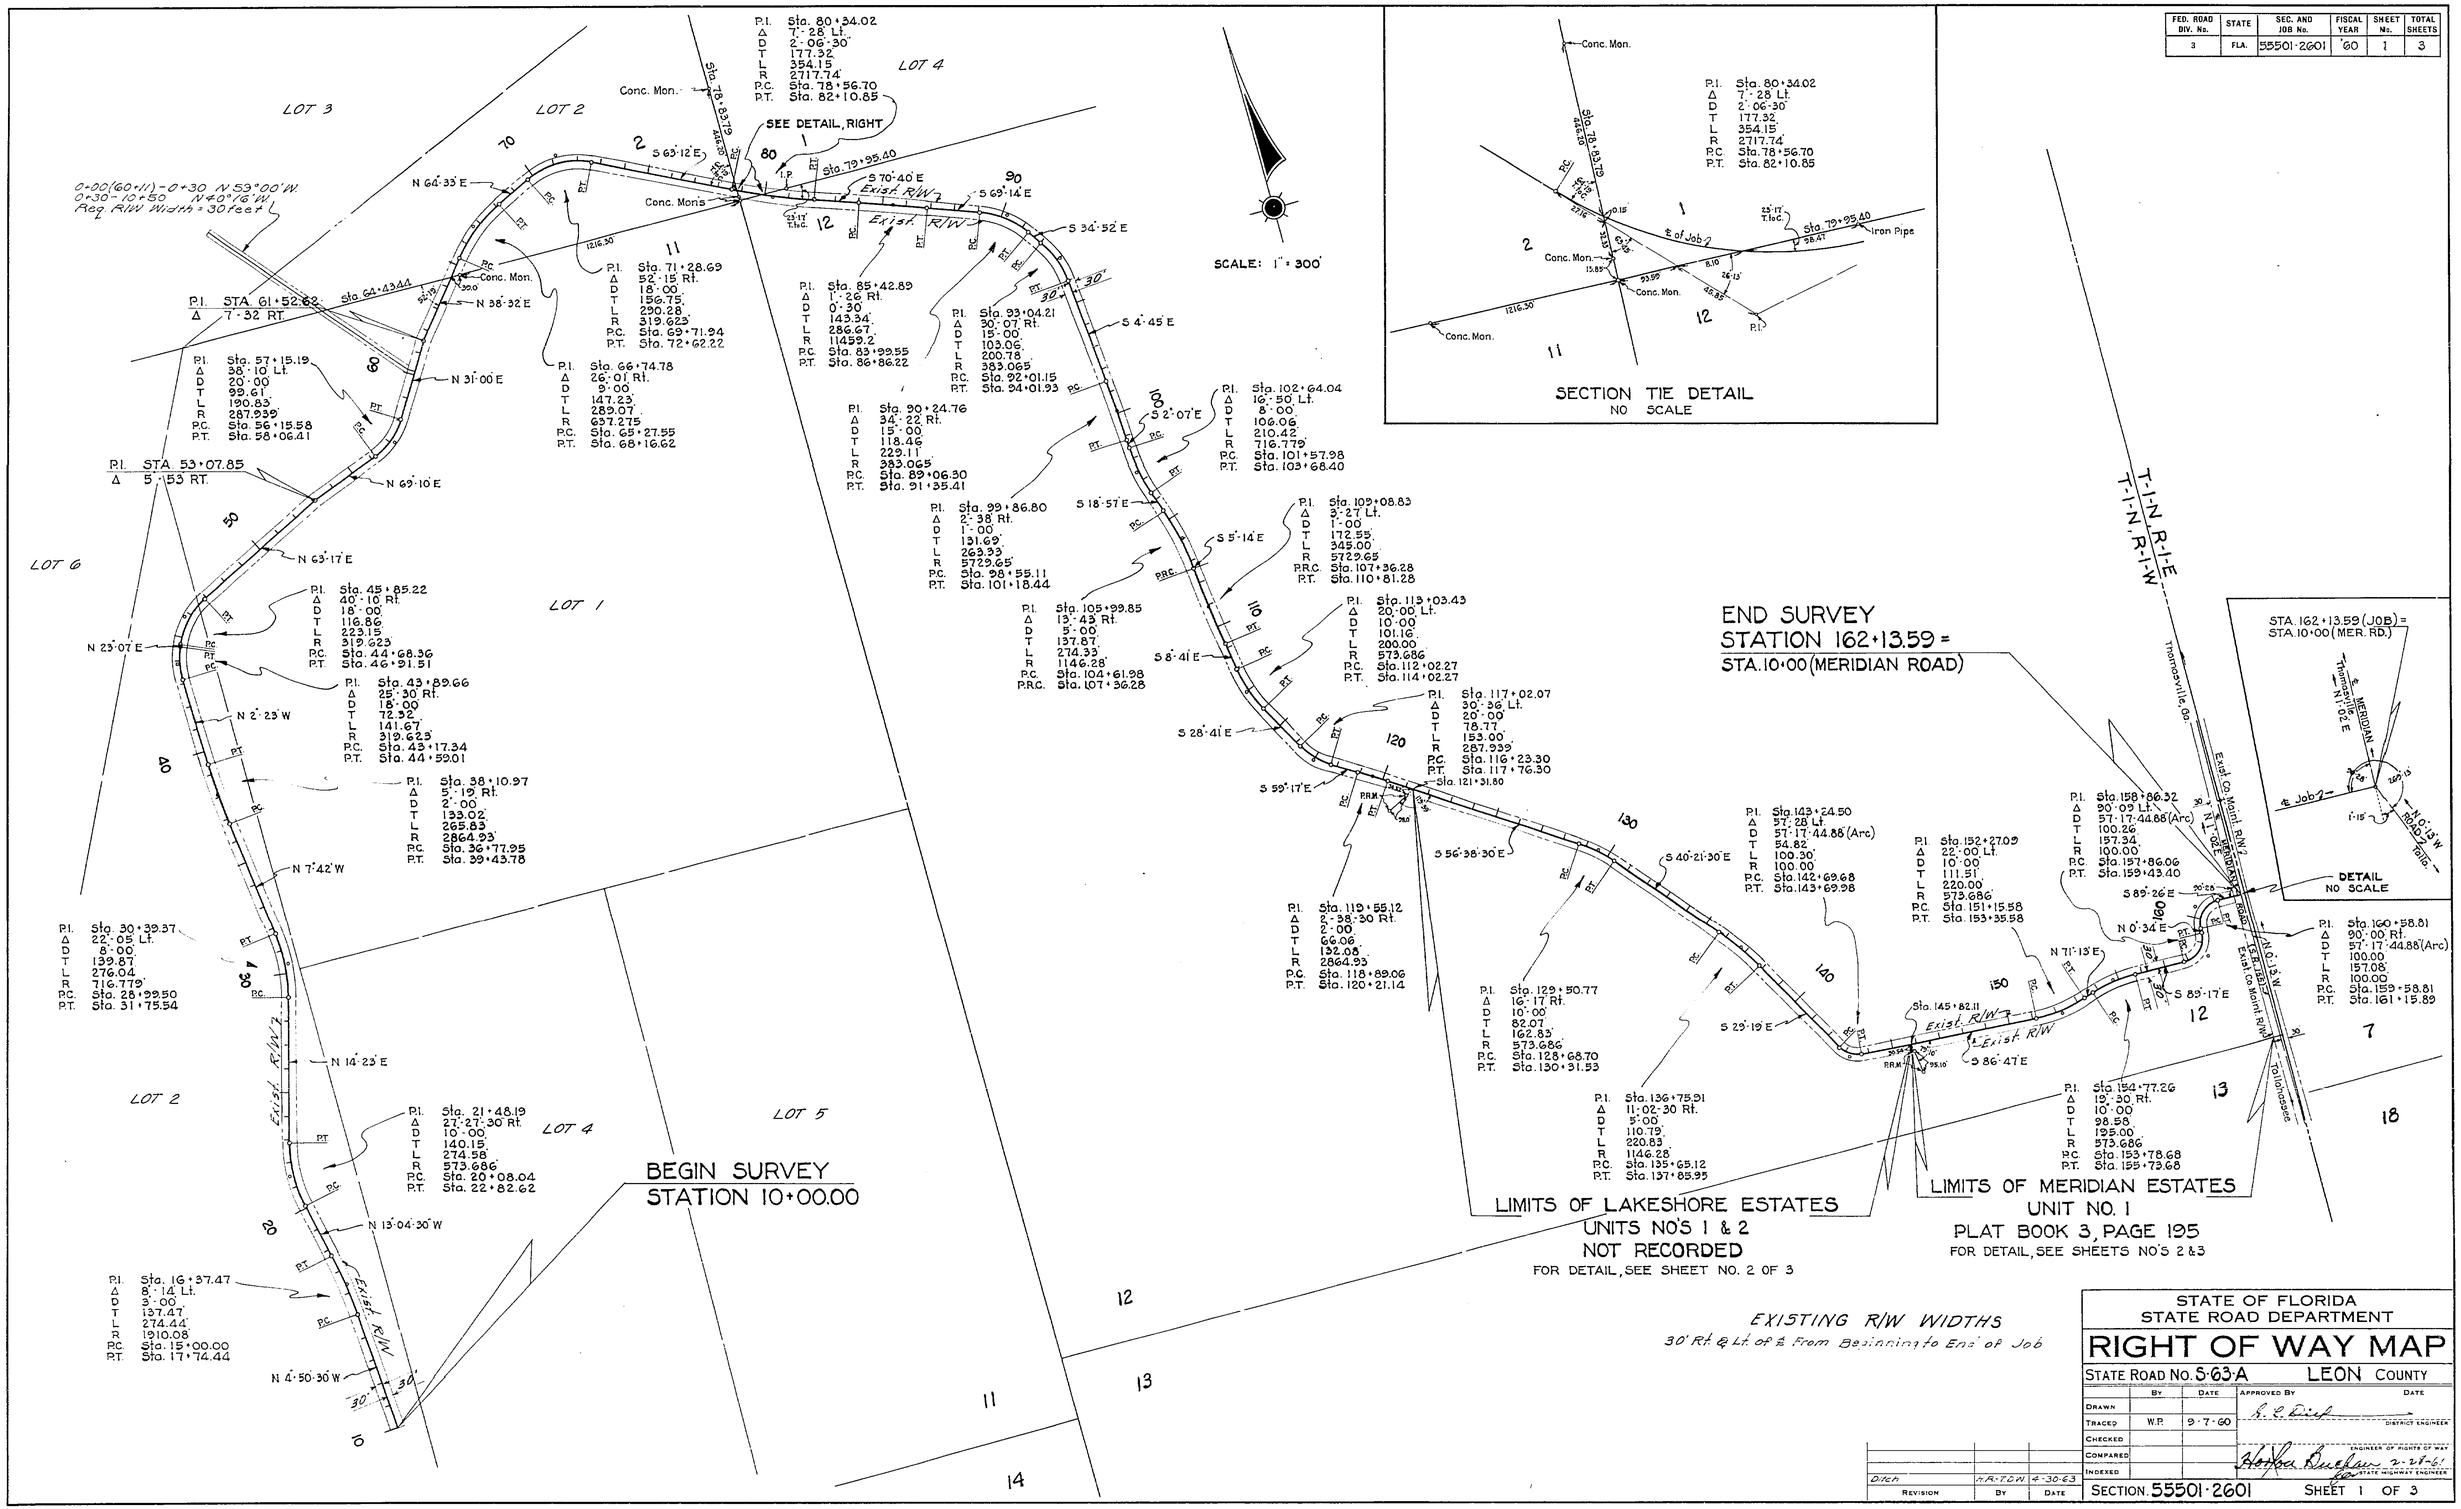

STATE OF FLORIDA
STATE ROAD DEPARTMENT

RIGHT OF WAY MAP

STATE ROAD No. S-63-A LEON COUNTY

	BY	DATE	APPROVED BY	DATE
DRAWN				
TRACED	W.P.	9-7-60	DISTRICT ENGINEER	
CHECKED				
COMPARED			ENGINEER OF RIGHTS OF WAY	
INDEXED			STATE HIGHWAY ENGINEER	2-28-61

REVISION	BY	DATE
Ditch	H.R.-T.D.W.	4-30-63

SECTION 55501-2601 SHEET 1 OF 3

LAKE SHORE DRIVE

FED. ROAD DIV. No.	STATE	SEC. AND JOB No.	FISCAL YEAR	SHEET No.	TOTAL SHEETS
3	FLA.	55501-2601	60	2	3

Curve #1
P.I. Sta. 129+50.77
Δ = 16°17' Rt.
D = 10°00'
T = 82.07'
L = 162.83'
R = 573.686'
P.C. Sta. 128+68.70
P.T. Sta. 130+31.53

Curve #2
P.I. Sta. 136+75.91
Δ = 11°02'30" Rt.
D = 5°00'
T = 110.79'
L = 220.93'
R = 1146.28'
P.C. Sta. 135+65.12
P.T. Sta. 137+86.05

Curve #3
P.I. Sta. 143+24.50
Δ = 57°28' Lt.
D = 57°17'44.88" (Arc.)
T = 94.82'
L = 100.30'
R = 100.00'
P.C. Sta. 142+69.68
P.T. Sta. 143+69.98

Curve #4
P.I. Sta. 152+27.09
Δ = 22°00' Lt.
D = 10°00'
T = 111.51'
L = 220.00'
R = 573.686'
P.C. Sta. 151+15.58
P.T. Sta. 153+35.58

STATE OF FLORIDA
STATE ROAD DEPARTMENT

RIGHT OF WAY MAP

STATE ROAD No. 5-63-A LEON COUNTY

	By	Date	Approved By	Date
Drawn				
Traced	P.R.M.	10-5-60	District Engineer	
Checked				
Compared			Engineer of Rights of Way	
Indexed			State Highway Engineer	7-28-61

Revision	By	Date

SECTION. 55501-2601 SHEET 2 OF 3

LAKE SHORE DRIVE

FED. ROAD DIV. No.	STATE	SEC. AND JOB No.	FISCAL YEAR	SHEET No.	TOTAL SHEETS
3	FLA.	55501-2601	60	3	3

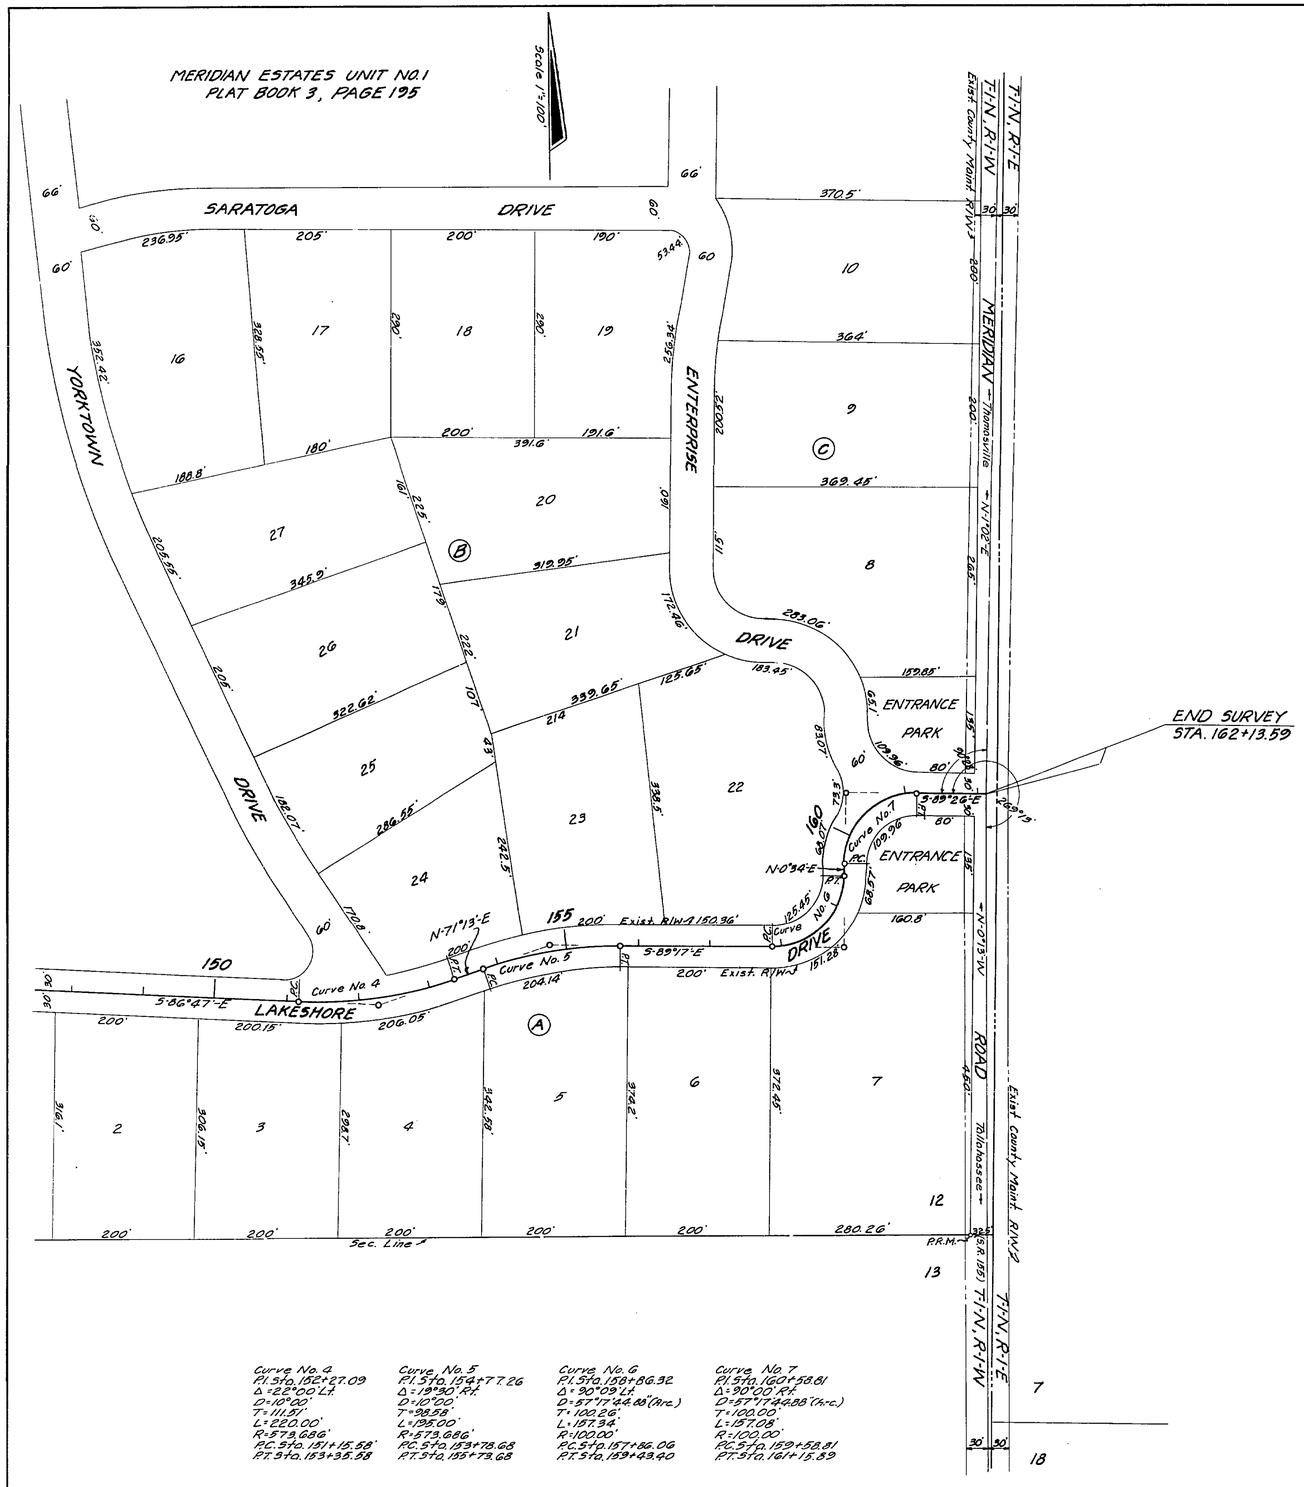

Curve No. 4
P.I. Sta. 152+27.09
Δ = 22°00' Lt.
D = 10°00'
T = 111.51'
L = 220.00'
R = 573.686'
P.C. Sta. 151+15.58'
P.T. Sta. 153+35.58

Curve No. 5
P.I. Sta. 154+77.26
Δ = 19°30' Rt.
D = 10°00'
T = 98.58'
L = 195.00'
R = 573.686'
P.C. Sta. 153+78.68
P.T. Sta. 155+73.68

Curve No. 6
P.I. Sta. 158+86.32
Δ = 90°09' Lt.
D = 57°17'44.88" (Arc.)
T = 100.26'
L = 157.34'
R = 100.00'
P.C. Sta. 157+86.06
P.T. Sta. 159+43.40

Curve No. 7
P.I. Sta. 160+58.81
Δ = 90°00' Rt.
D = 57°17'44.88" (Arc.)
T = 100.00'
L = 157.08'
R = 100.00'
P.C. Sta. 159+58.81
P.T. Sta. 161+15.89

STATE OF FLORIDA
STATE ROAD DEPARTMENT

RIGHT OF WAY MAP

STATE ROAD NO. S-63-A LEON COUNTY

	BY	DATE	APPROVED BY	DATE
DRAWN				
TRACED	P.R.M.	10-7-60	G. L. Dief	DISTRICT ENGINEER
CHECKED				
COMPARED				ENGINEER OF RIGHTS OF WAY
INDEXED			Hodson Buchan for	2-28-61 STATE HIGHWAY ENGINEER

REVISION	BY	DATE

SECTION. 55501-2601 SHEET 3 OF 3

LAKE SHORE DRIVE