FED. ROAD DIV. No.	STATE	PROJECT No.	FISCAL YEAR	SHEET No.
3	FLA.	55503-2601		1

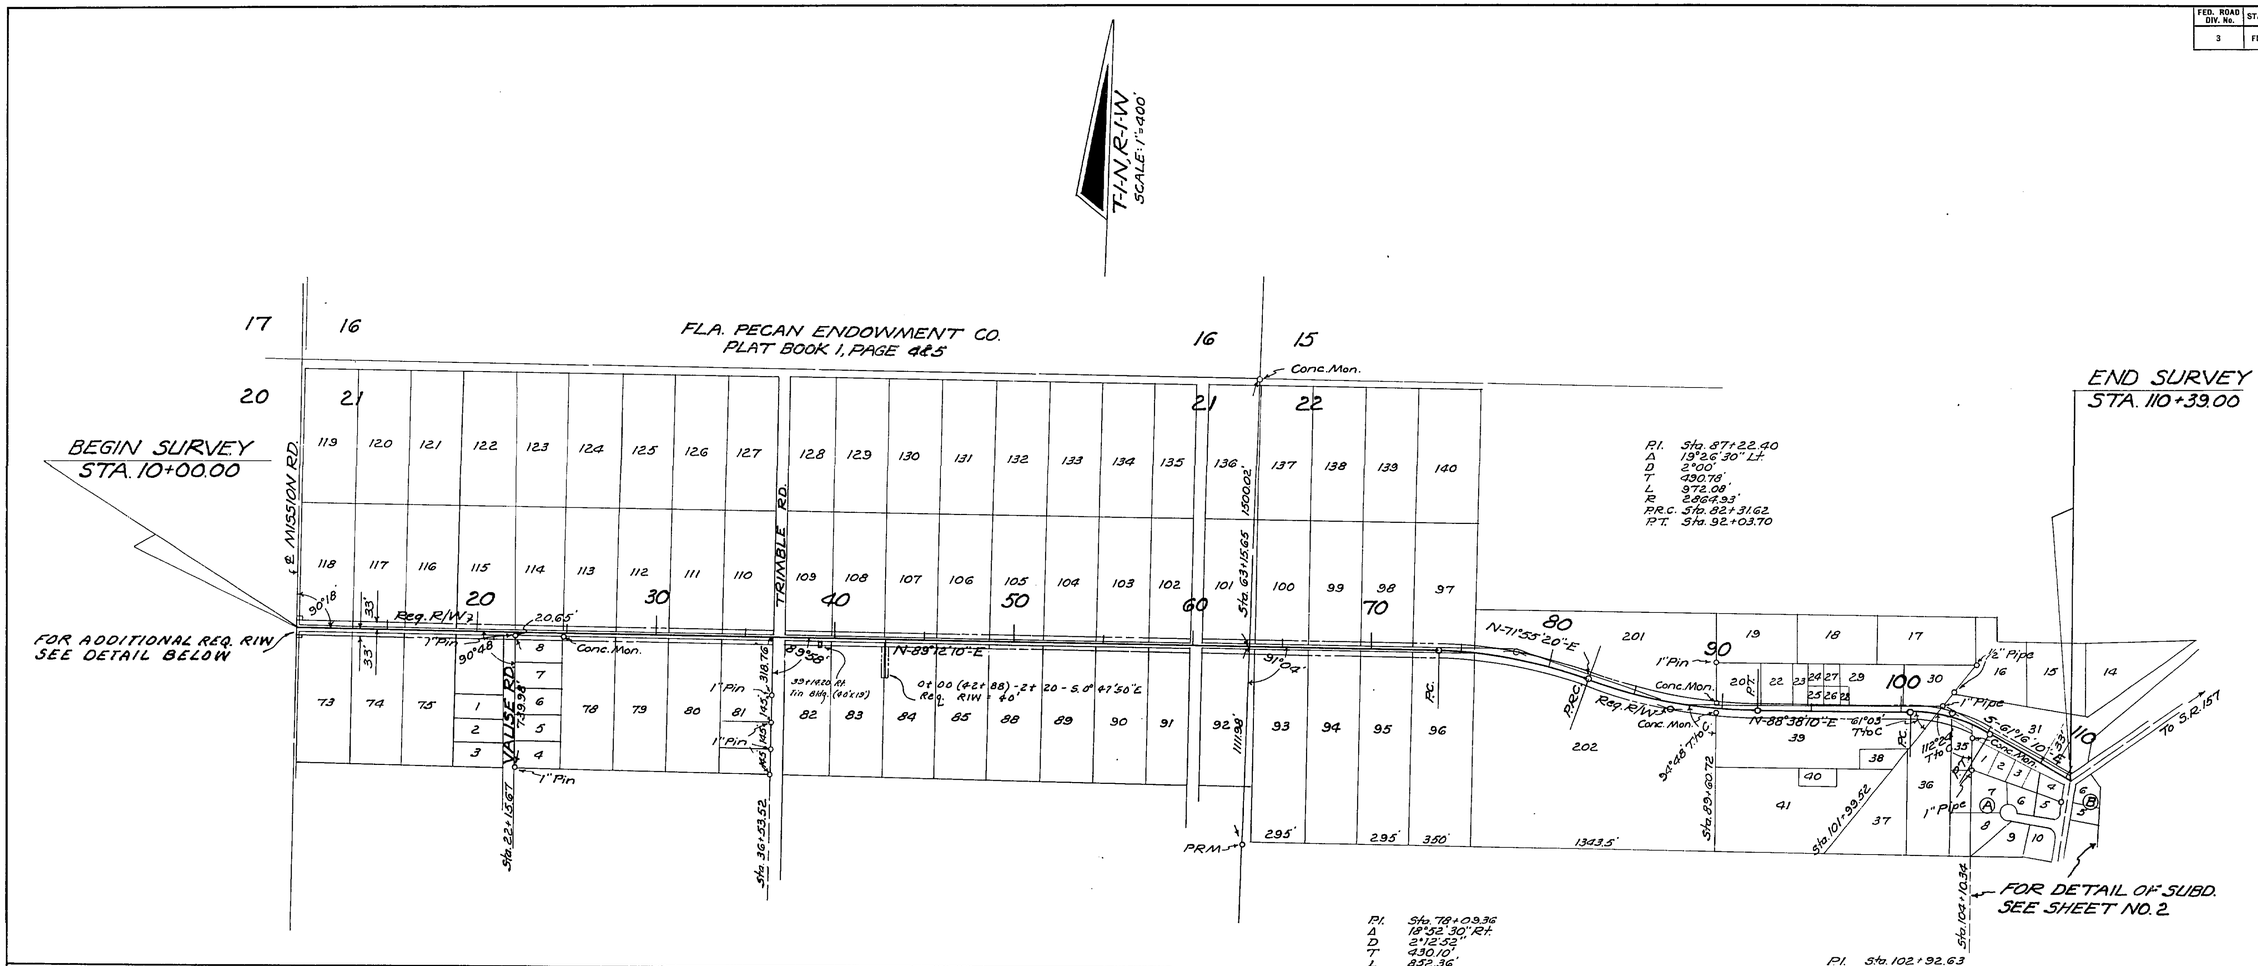

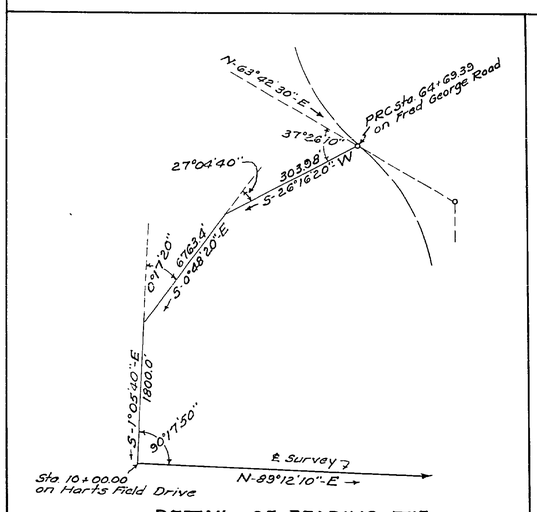

DETAIL OF BEARING TIE
NO SCALE

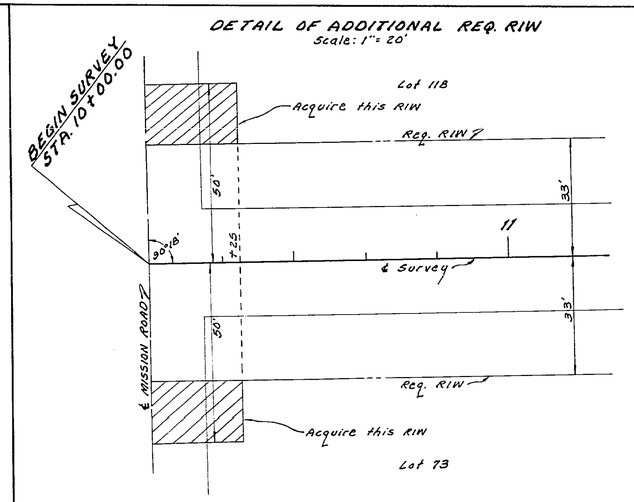

REVISION	BY	DATE
RIW	H.R.-T.O.W.	2-19-65
Ditch	J.D.-T.O.W.	12-15-64
ADD. RIW	D.F.E.-T.O.W.	8-9-64
RIW Notes	D.F.E.-T.O.W.	7-31-64

STATE OF FLORIDA
STATE ROAD DEPARTMENT

RIGHT OF WAY MAP

STATE ROAD No. LEON COUNTY

	BY	DATE	APPROVED BY	DATE
DRAWN				
TRACED	D.F.E.	11-26-62	DISTRICT ENGINEER	
CHECKED				
COMPARED			ENGINEER OF RIGHTS OF WAY	1-2-65
INDEXED			STATE HIGHWAY ENGINEER	

SECTION. 55503-2601 SHEET 1 OF 2

HARTSFIELD ROAD

FED. ROAD DIV. No.	STATE	PROJECT No.	FISCAL YEAR	SHEET No.
3	FLA.	55503-2601		2

UTILITY POLES

POWER			TELEPHONE		
STA.	RT.	LT.	STA.	RT.	LT.
11+77	18.6'		10+22		16'
14+57	18'	23'	13+72		18'
19+02	17'	25'	17+22		20'
21+56	17'		19+03		21'
24+79	23'	18'	20+93		19.5'
28+60		20'	21+67		19.5'
32+82		20'	36+54	18'	
37+02		17'	37+86	14'	
40+21		16'	39+60	15'	
44+05		15'	42+83	15'	
45+79		13'	44+05		15'
48+28		12.5'	44+30	16'	
51+65		10'	47+31	16'	
62+39	17'		49+31	17'	
65+86	15.5'	15'	51+66	16'	
			57+20	20.5'	
91+99		36'	62+39	17'	
93+69		33'	95+41		30'
95+41		30'	97+07		27'
97+07		27'	98+81		24'
98+81		24'	100+52		22'
100+52		22'			
			104+11		17'
104+11		17'	106+11		10.5'
106+11		10.5'	107+12		12'
107+12		12'	108+62		13.5'
108+62		13.5'	110+19		16'
110+19		16'			
OWNER Talquin Elec. Coop.			OWNER Southeastern Telephone Co.		

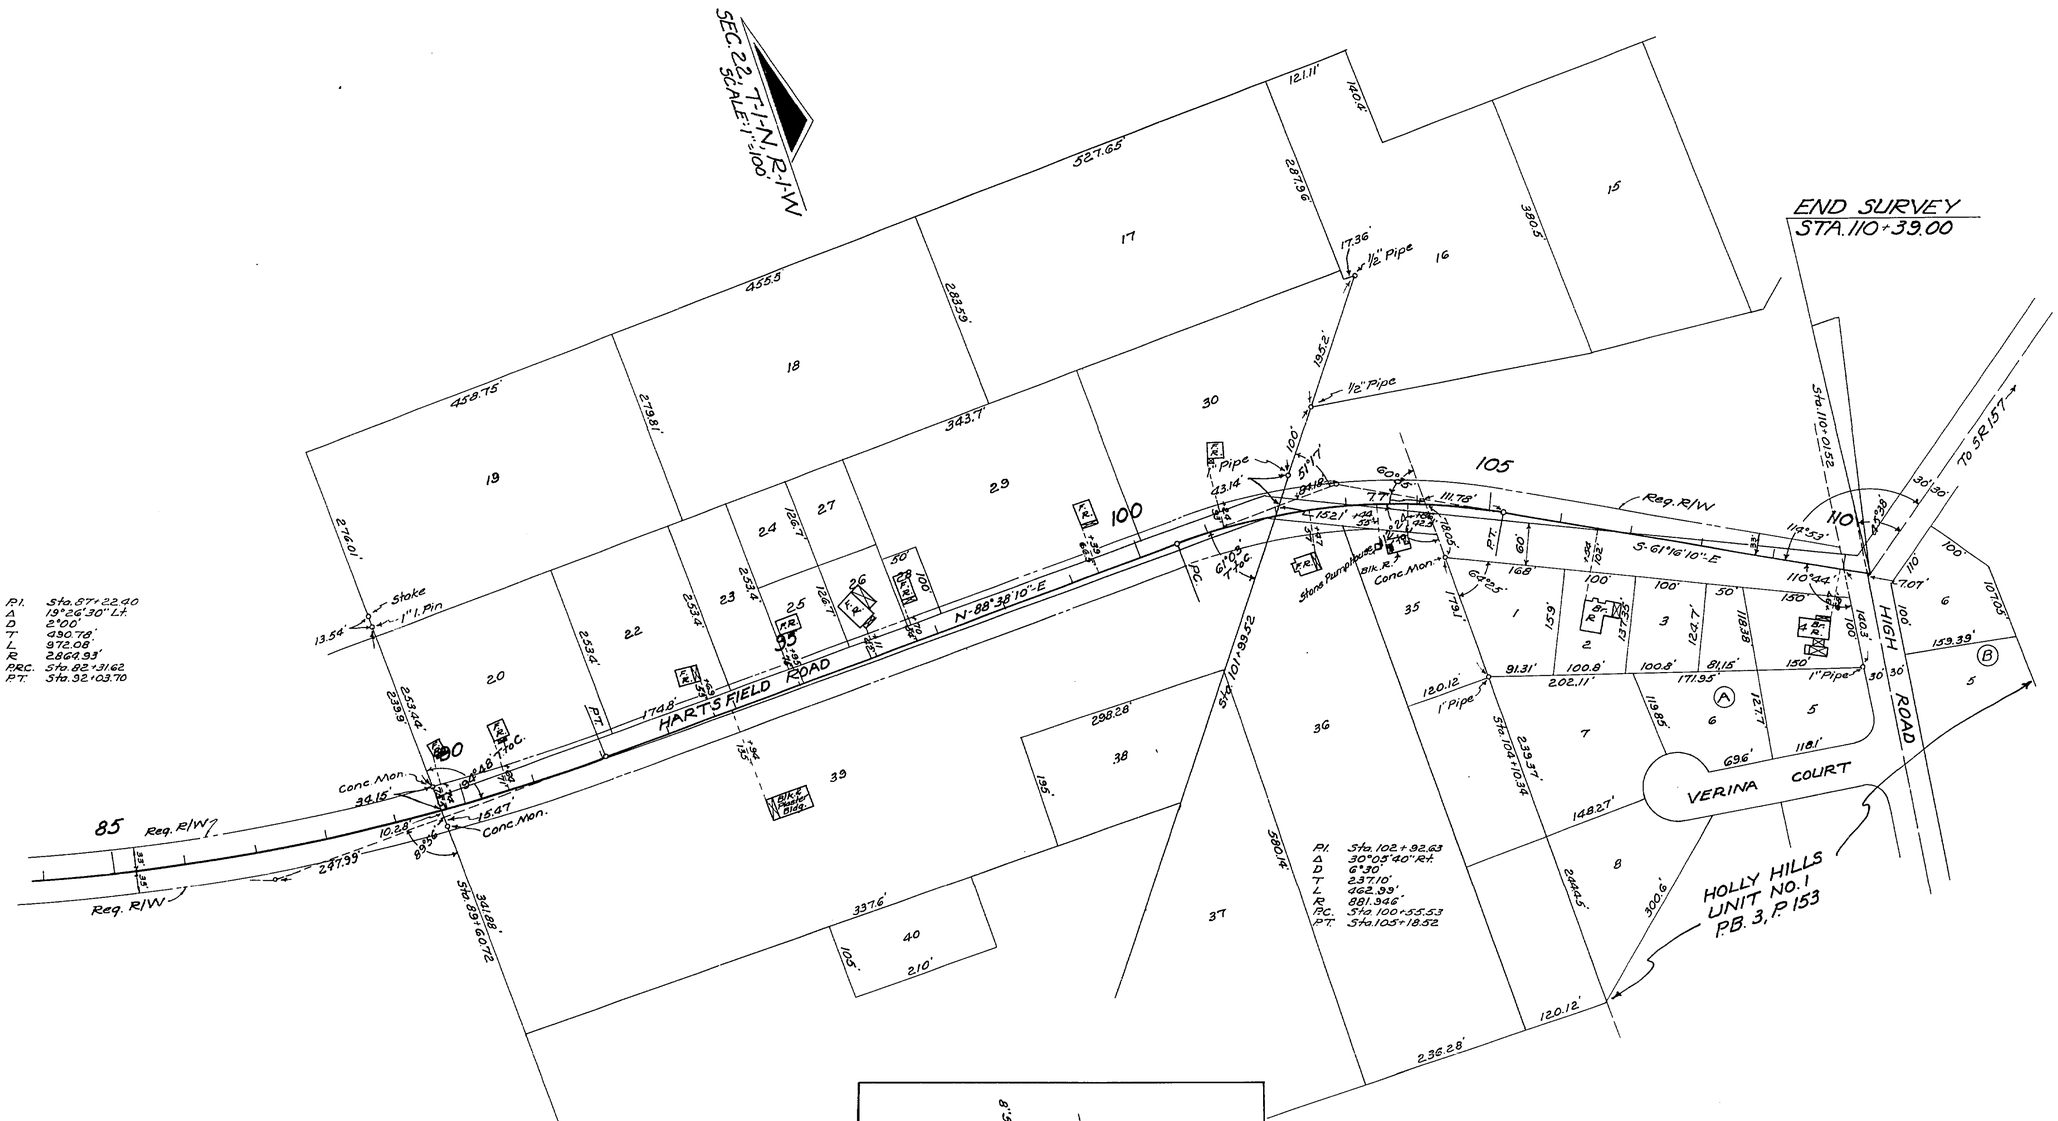

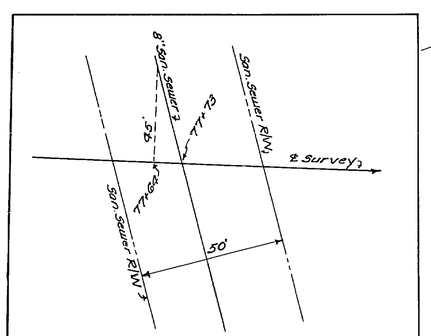

DETAIL OF SANITARY SEWER
NO SCALE
Owner: City of Tallahassee

STATE OF FLORIDA
STATE ROAD DEPARTMENT

RIGHT OF WAY MAP

STATE ROAD NO. LEON COUNTY

	BY	DATE	APPROVED BY	DATE
DRAWN				
TRACED	D.F.E.	11-26-62	DISTRICT ENGINEER	
CHECKED				
COMPARED			ENGINEER OF RIGHTS OF WAY	
INDEXED			STATE HIGHWAY ENGINEER	

REVISION	BY	DATE
R/W Width	D.F.E.-T.D.W.	7-31-64

SECTION. 55503-2601 SHEET 2 OF 2

HARTS FIELD ROAD