FED. ROAD DIV. No.	STATE	PROJECT No.	FISCAL YEAR	SHEET No.
3	FLA.	55511-2601		1

"REVISION"

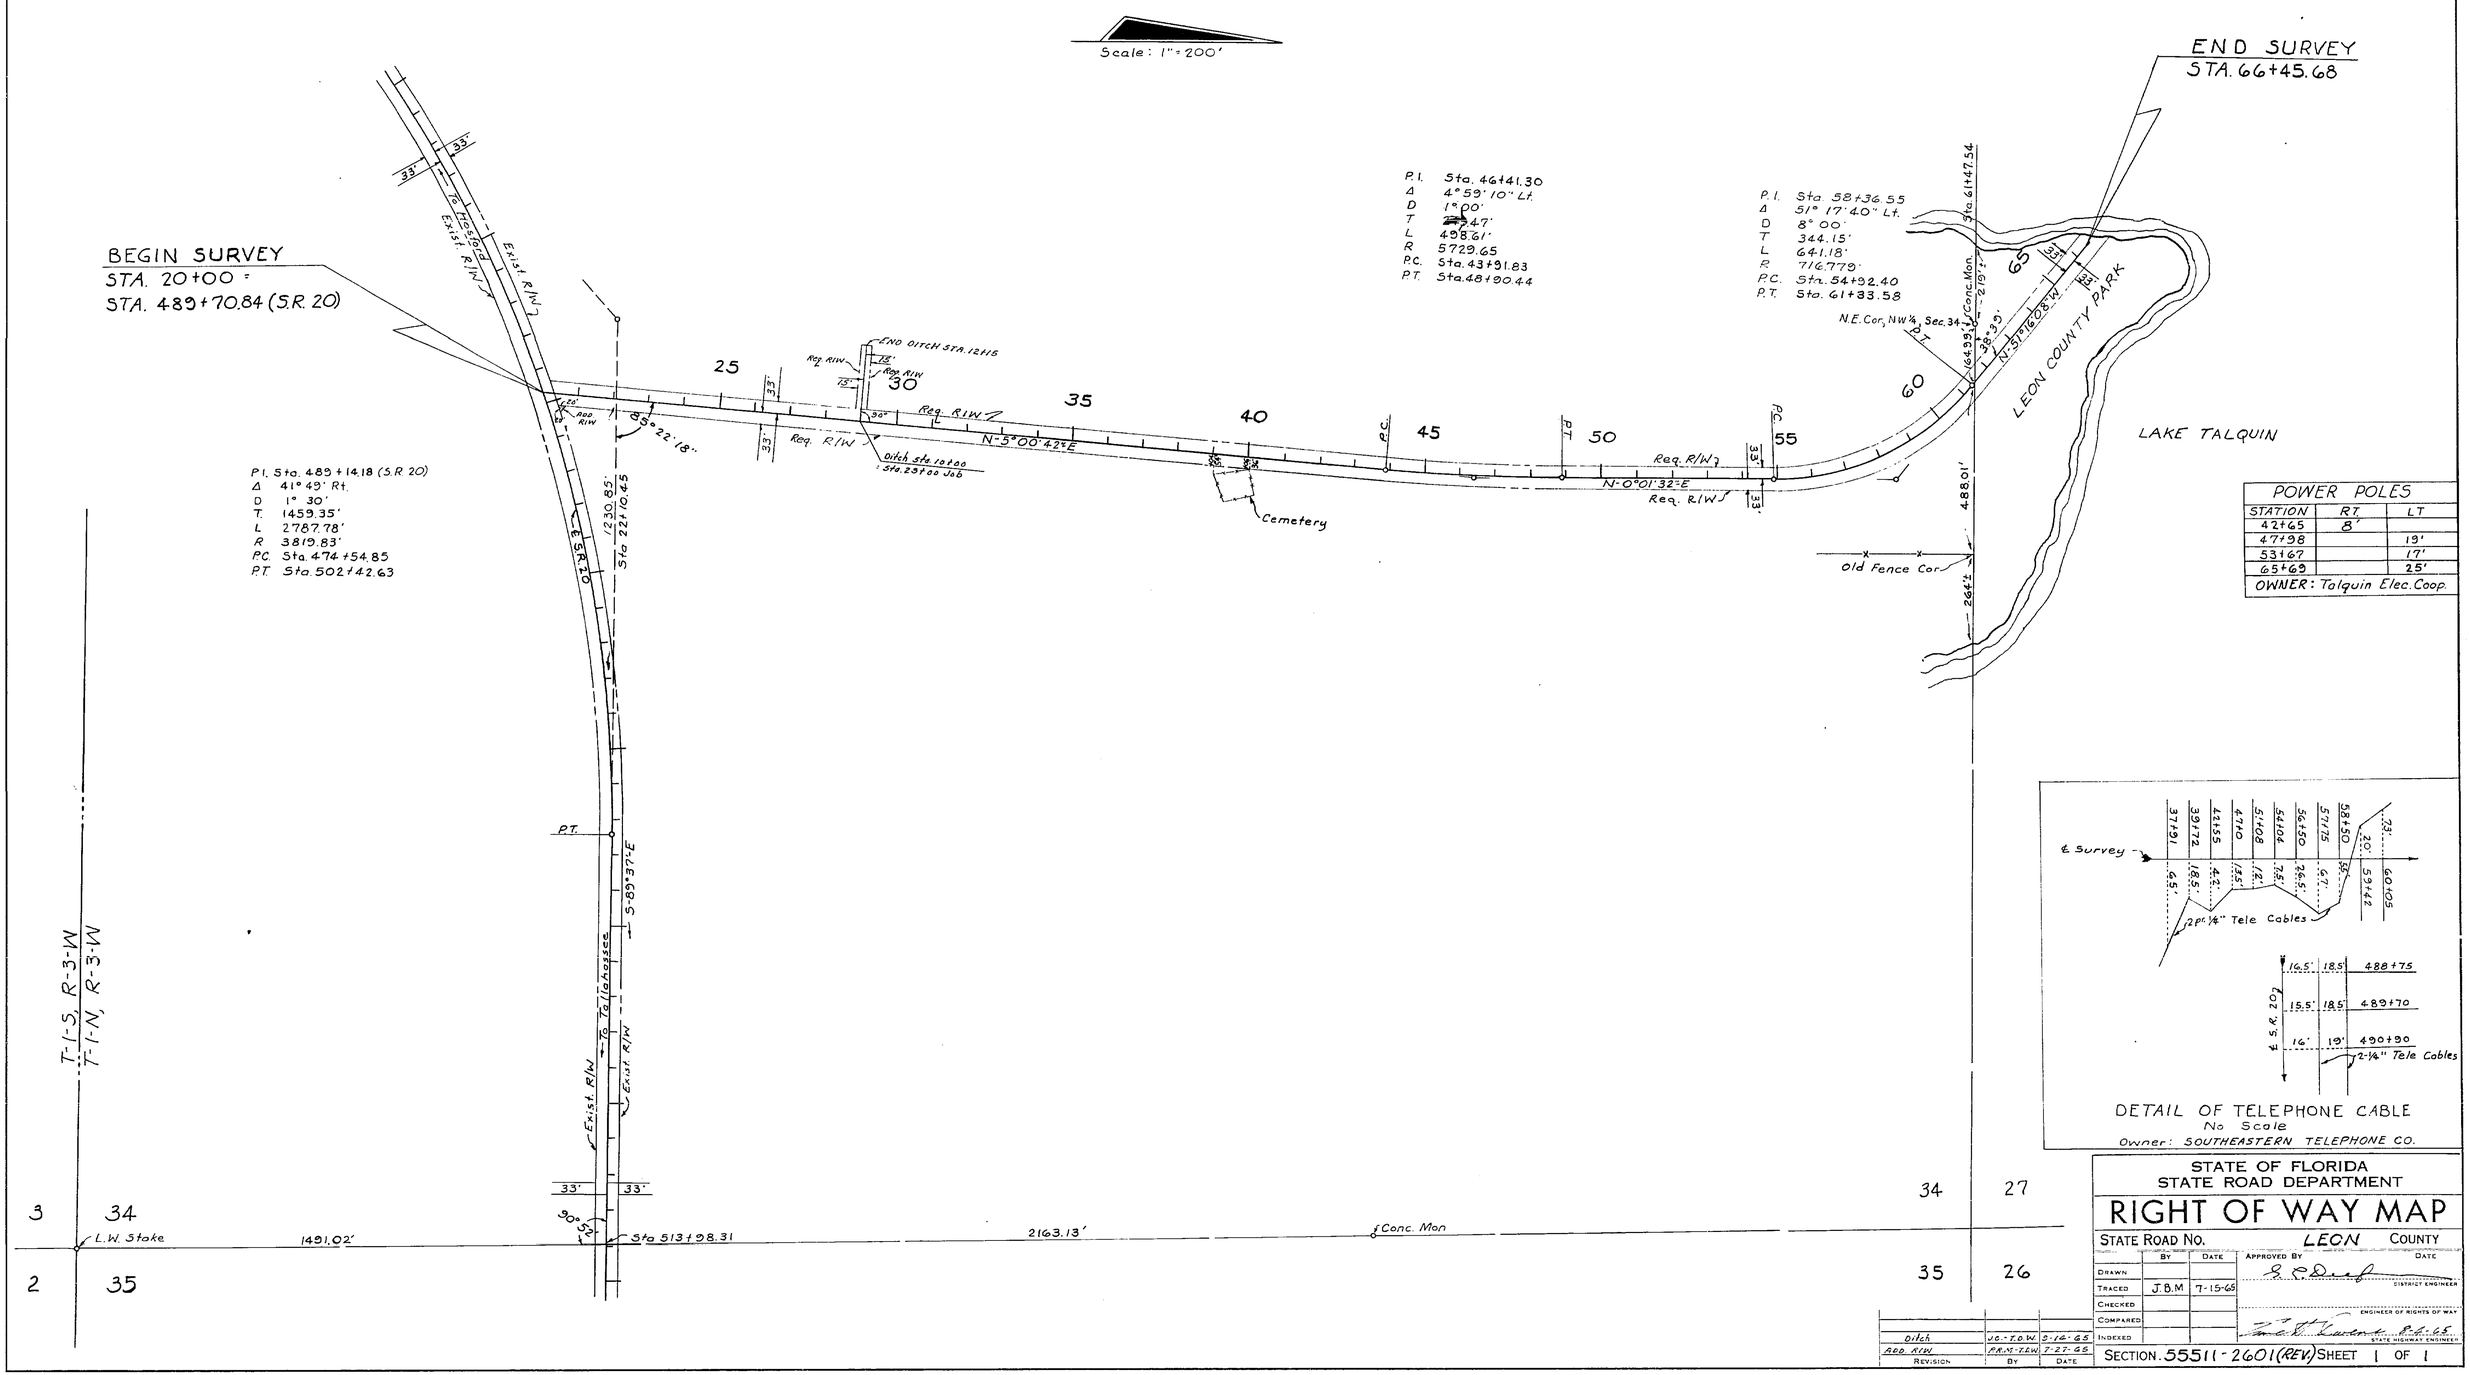

POWER POLES		
STATION	RT.	LT
42+65	8'	
47+98		19'
53+67		17'
65+69		25'
OWNER: Talquin Elec. Coop.		

DETAIL OF TELEPHONE CABLE
No Scale
Owner: SOUTHEASTERN TELEPHONE CO.

STATE OF FLORIDA
STATE ROAD DEPARTMENT

RIGHT OF WAY MAP

STATE ROAD No. LEON COUNTY

	BY	DATE
DRAWN		
TRACED	J.B.M	7-15-65
CHECKED		
COMPARED		
INDEXED		

APPROVED BY — DATE
DISTRICT ENGINEER
ENGINEER OF RIGHTS OF WAY
8-4-65
STATE HIGHWAY ENGINEER

REVISION	BY	DATE
Ditch	J.G.-T.O.W.	3-16-65
ADD R/W	J.R.M.-T.L.W.	7-27-65

SECTION 55511-2601 (REV) SHEET 1 OF 1

WILLIAMS LANDING ROAD, S.R. 20 TO LAKE TALQUIN