FED. ROAD DIV. No.	STATE	PROJECT No.	FISCAL YEAR	SHEET No.
3	FLA.	555512-2601		1

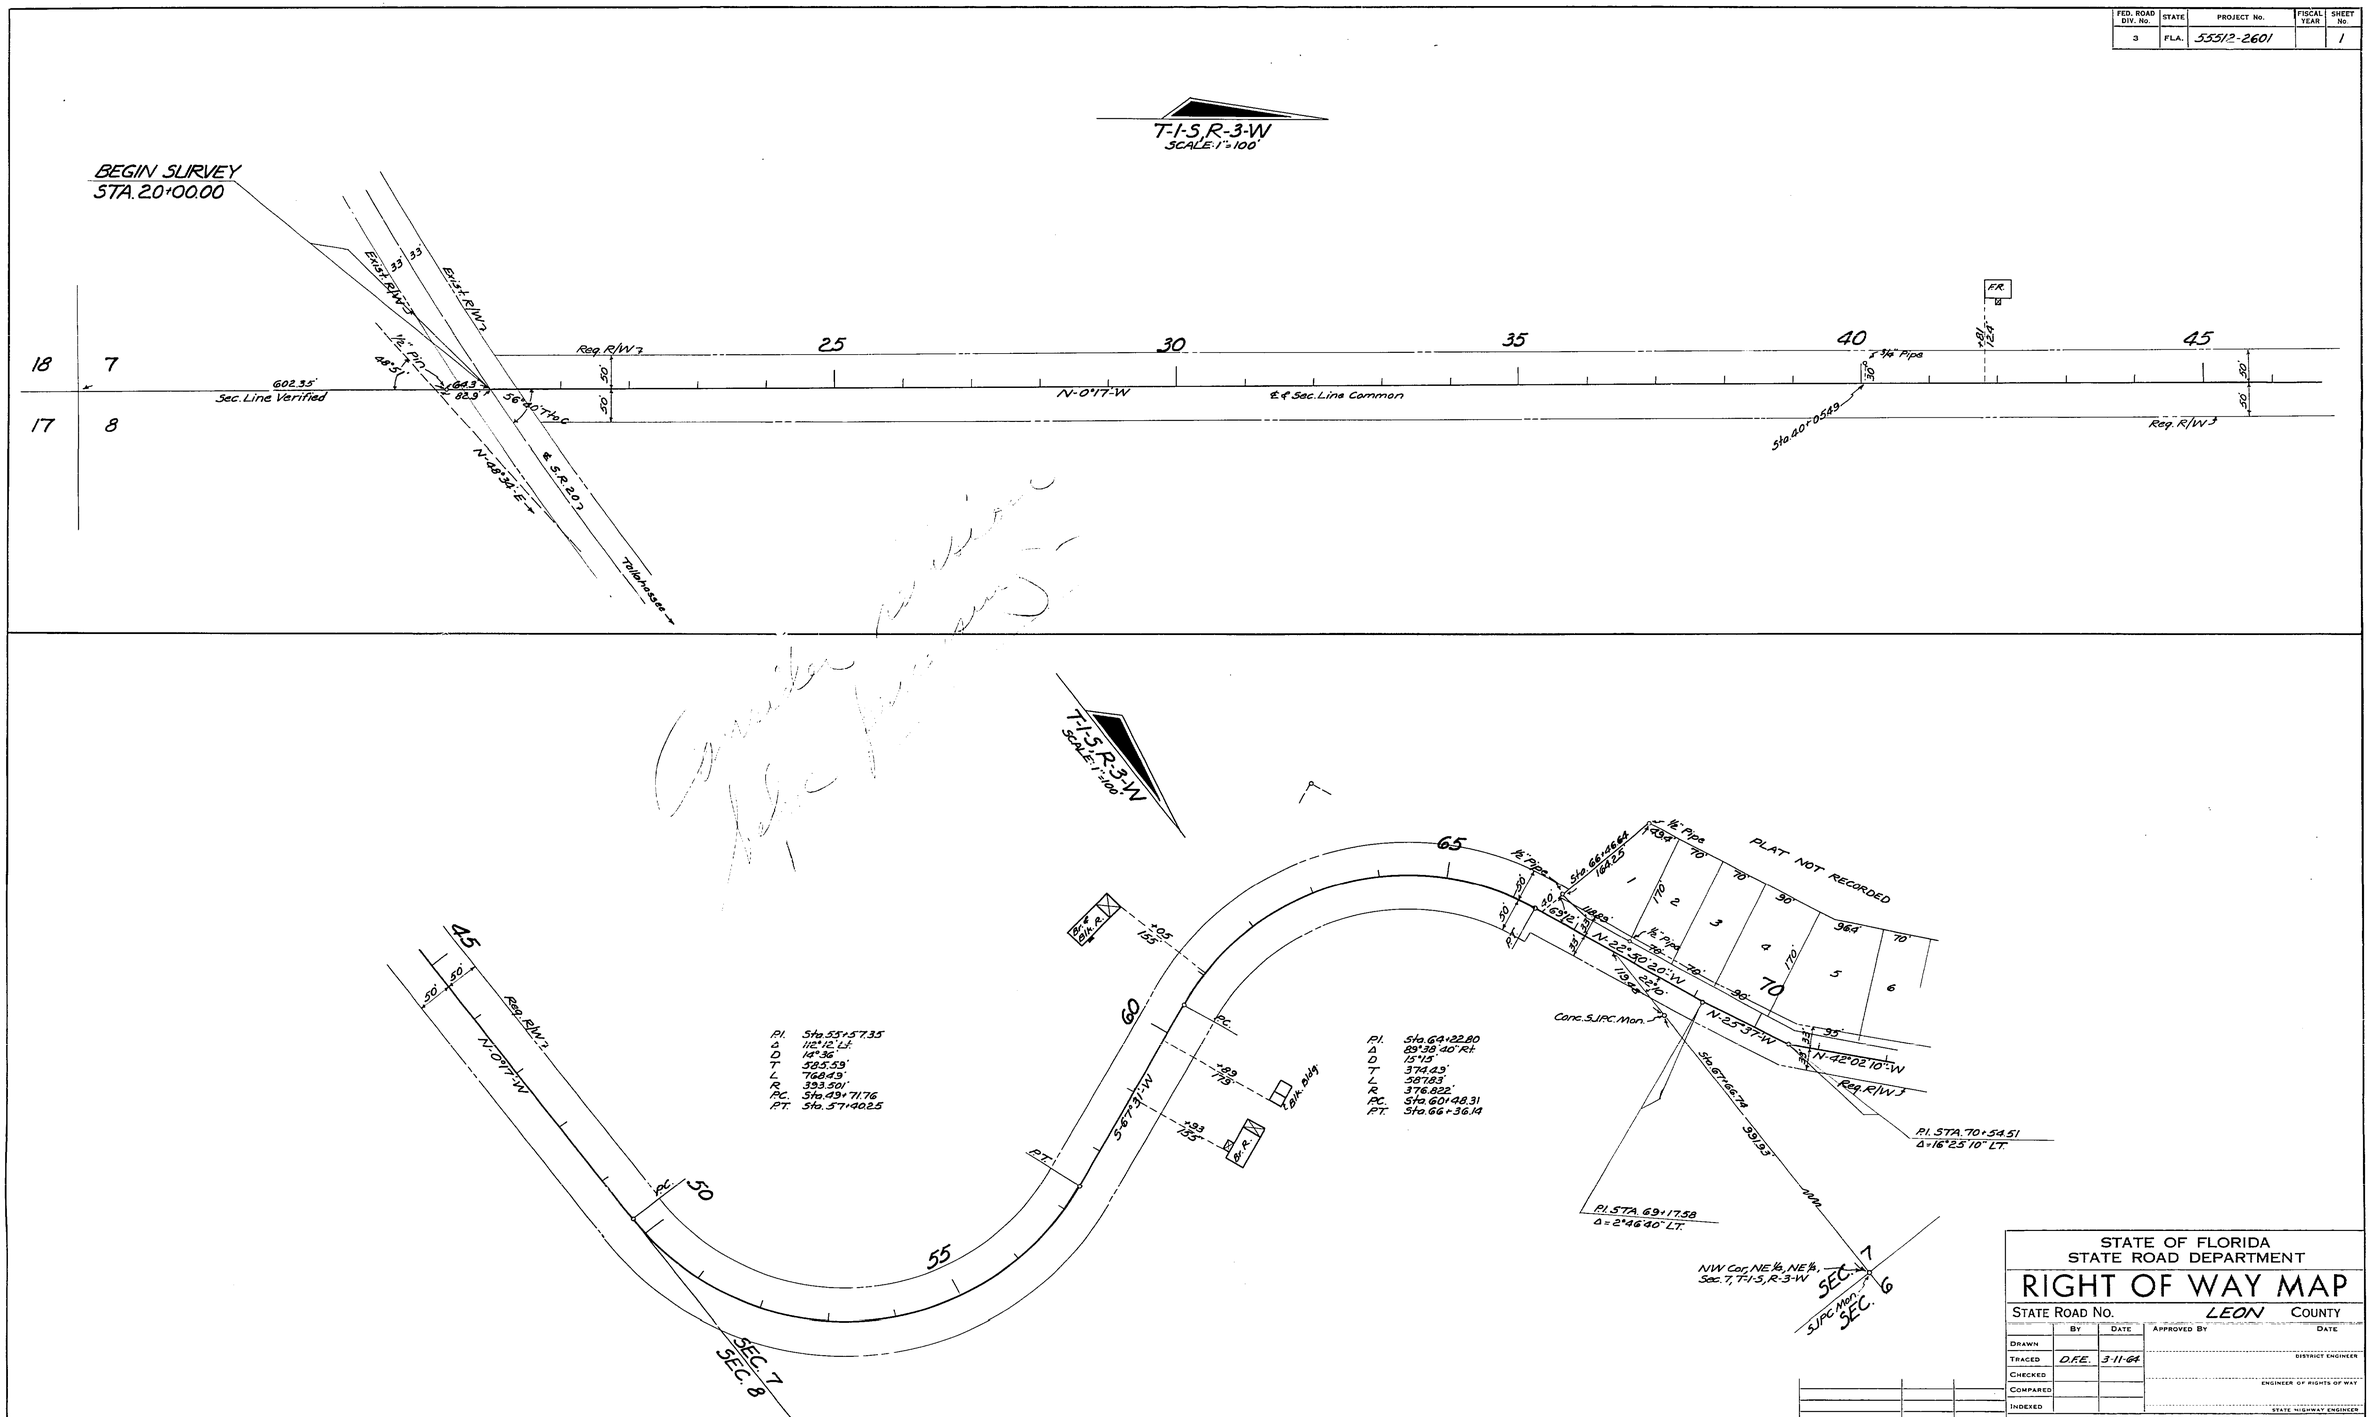

STATE OF FLORIDA
STATE ROAD DEPARTMENT

RIGHT OF WAY MAP

STATE ROAD No. LEON COUNTY

	BY	DATE	APPROVED BY	DATE
DRAWN				
TRACED	D.F.E.	3-11-64		DISTRICT ENGINEER
CHECKED				
COMPARED				ENGINEER OF RIGHTS OF WAY
INDEXED				STATE HIGHWAY ENGINEER

REVISION	BY	DATE

SECTION. 555512-2601 SHEET 1 OF 2

HALL'S LANDING ROAD

2 1 2601 555512

FED. ROAD DIV. No.	STATE	PROJECT No.	FISCAL YEAR	SHEET No.
3	FLA.	55512-2601		2

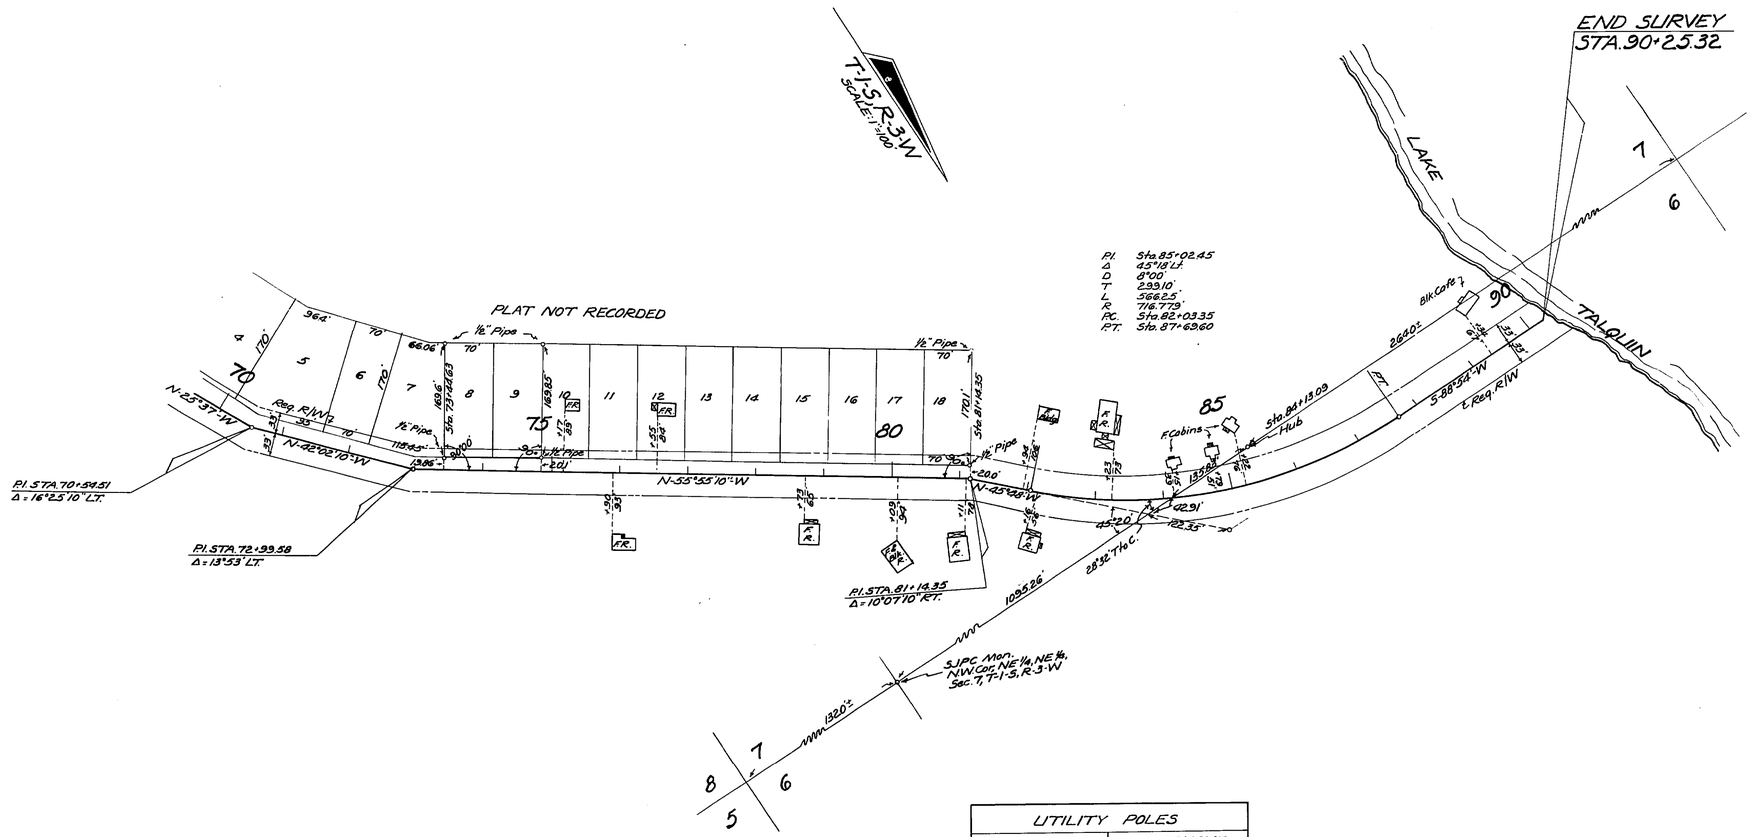

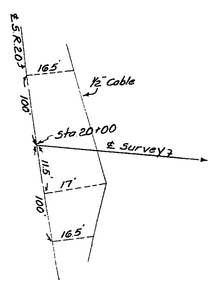

DETAIL OF TELEPHONE CABLE
NO SCALE
Owned by Southeastern Telephone Co.

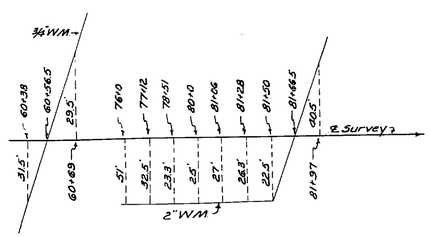

DETAIL OF WATER MAINS
NO SCALE
¾" W.M. Owned by F.M. Ouzts, Star Route, Box 107
2" W.M. " " L.T. Hall, Star Route, Box 91-A
Tallahassee, Fla.

UTILITY POLES					
POWER			TELEPHONE		
STA.	RT.	LT.	STA.	RT.	LT.
20+76	20'		20+66	31.5'	
26+72	4.5'		21+76	20'	
26+79		2.9'	26+72	4.5'	
31+59	10.5'		26+79		2.9'
31+92		26.5'	31+59	10.5'	
37+06		22'	31+92		26.5'
37+09	20.5'		37+06		22'
41+74		36'	37+09	20.5'	
61+14	22'		45+21		40'
64+28	1'	42'	48+84		42'
67+37		26'	53+24	22'	
67+41	19'		56+82	27'	
70+34	19'		61+14	22'	
72+96		22'	64+28	1'	42'
73+31	22'		67+37		26'
74+85		31'	67+41	19'	
76+99	19'		70+34	19'	
79+74	16'		72+96		22'
82+80		17'	73+31	22'	
82+84	22'		76+99	19'	
86+19	13'		79+74	16'	
89+25	31.5'		86+19	13'	
			89+25	31.5'	
Owner: Talquin Elec. Co.			Owner: Southeastern Tele. Co.		

REVISION	BY	DATE

STATE OF FLORIDA
STATE ROAD DEPARTMENT

RIGHT OF WAY MAP

STATE ROAD No. LEON COUNTY

	BY	DATE	APPROVED BY	DATE
DRAWN				
TRACED	D.F.E.	3-11-64	DISTRICT ENGINEER	
CHECKED				
COMPARED			ENGINEER OF RIGHTS OF WAY	
INDEXED			STATE HIGHWAY ENGINEER	

SECTION. 55512-2601 SHEET 2 OF 2

HALL'S LANDING ROAD

55512 2601 2 2