| FED. ROAD DIV. No. | STATE | PROJECT No. | FISCAL YEAR | SHEET No. |
|---|---|---|---|---|
| 3 | FLA. | 55524-2601 | | 1 |

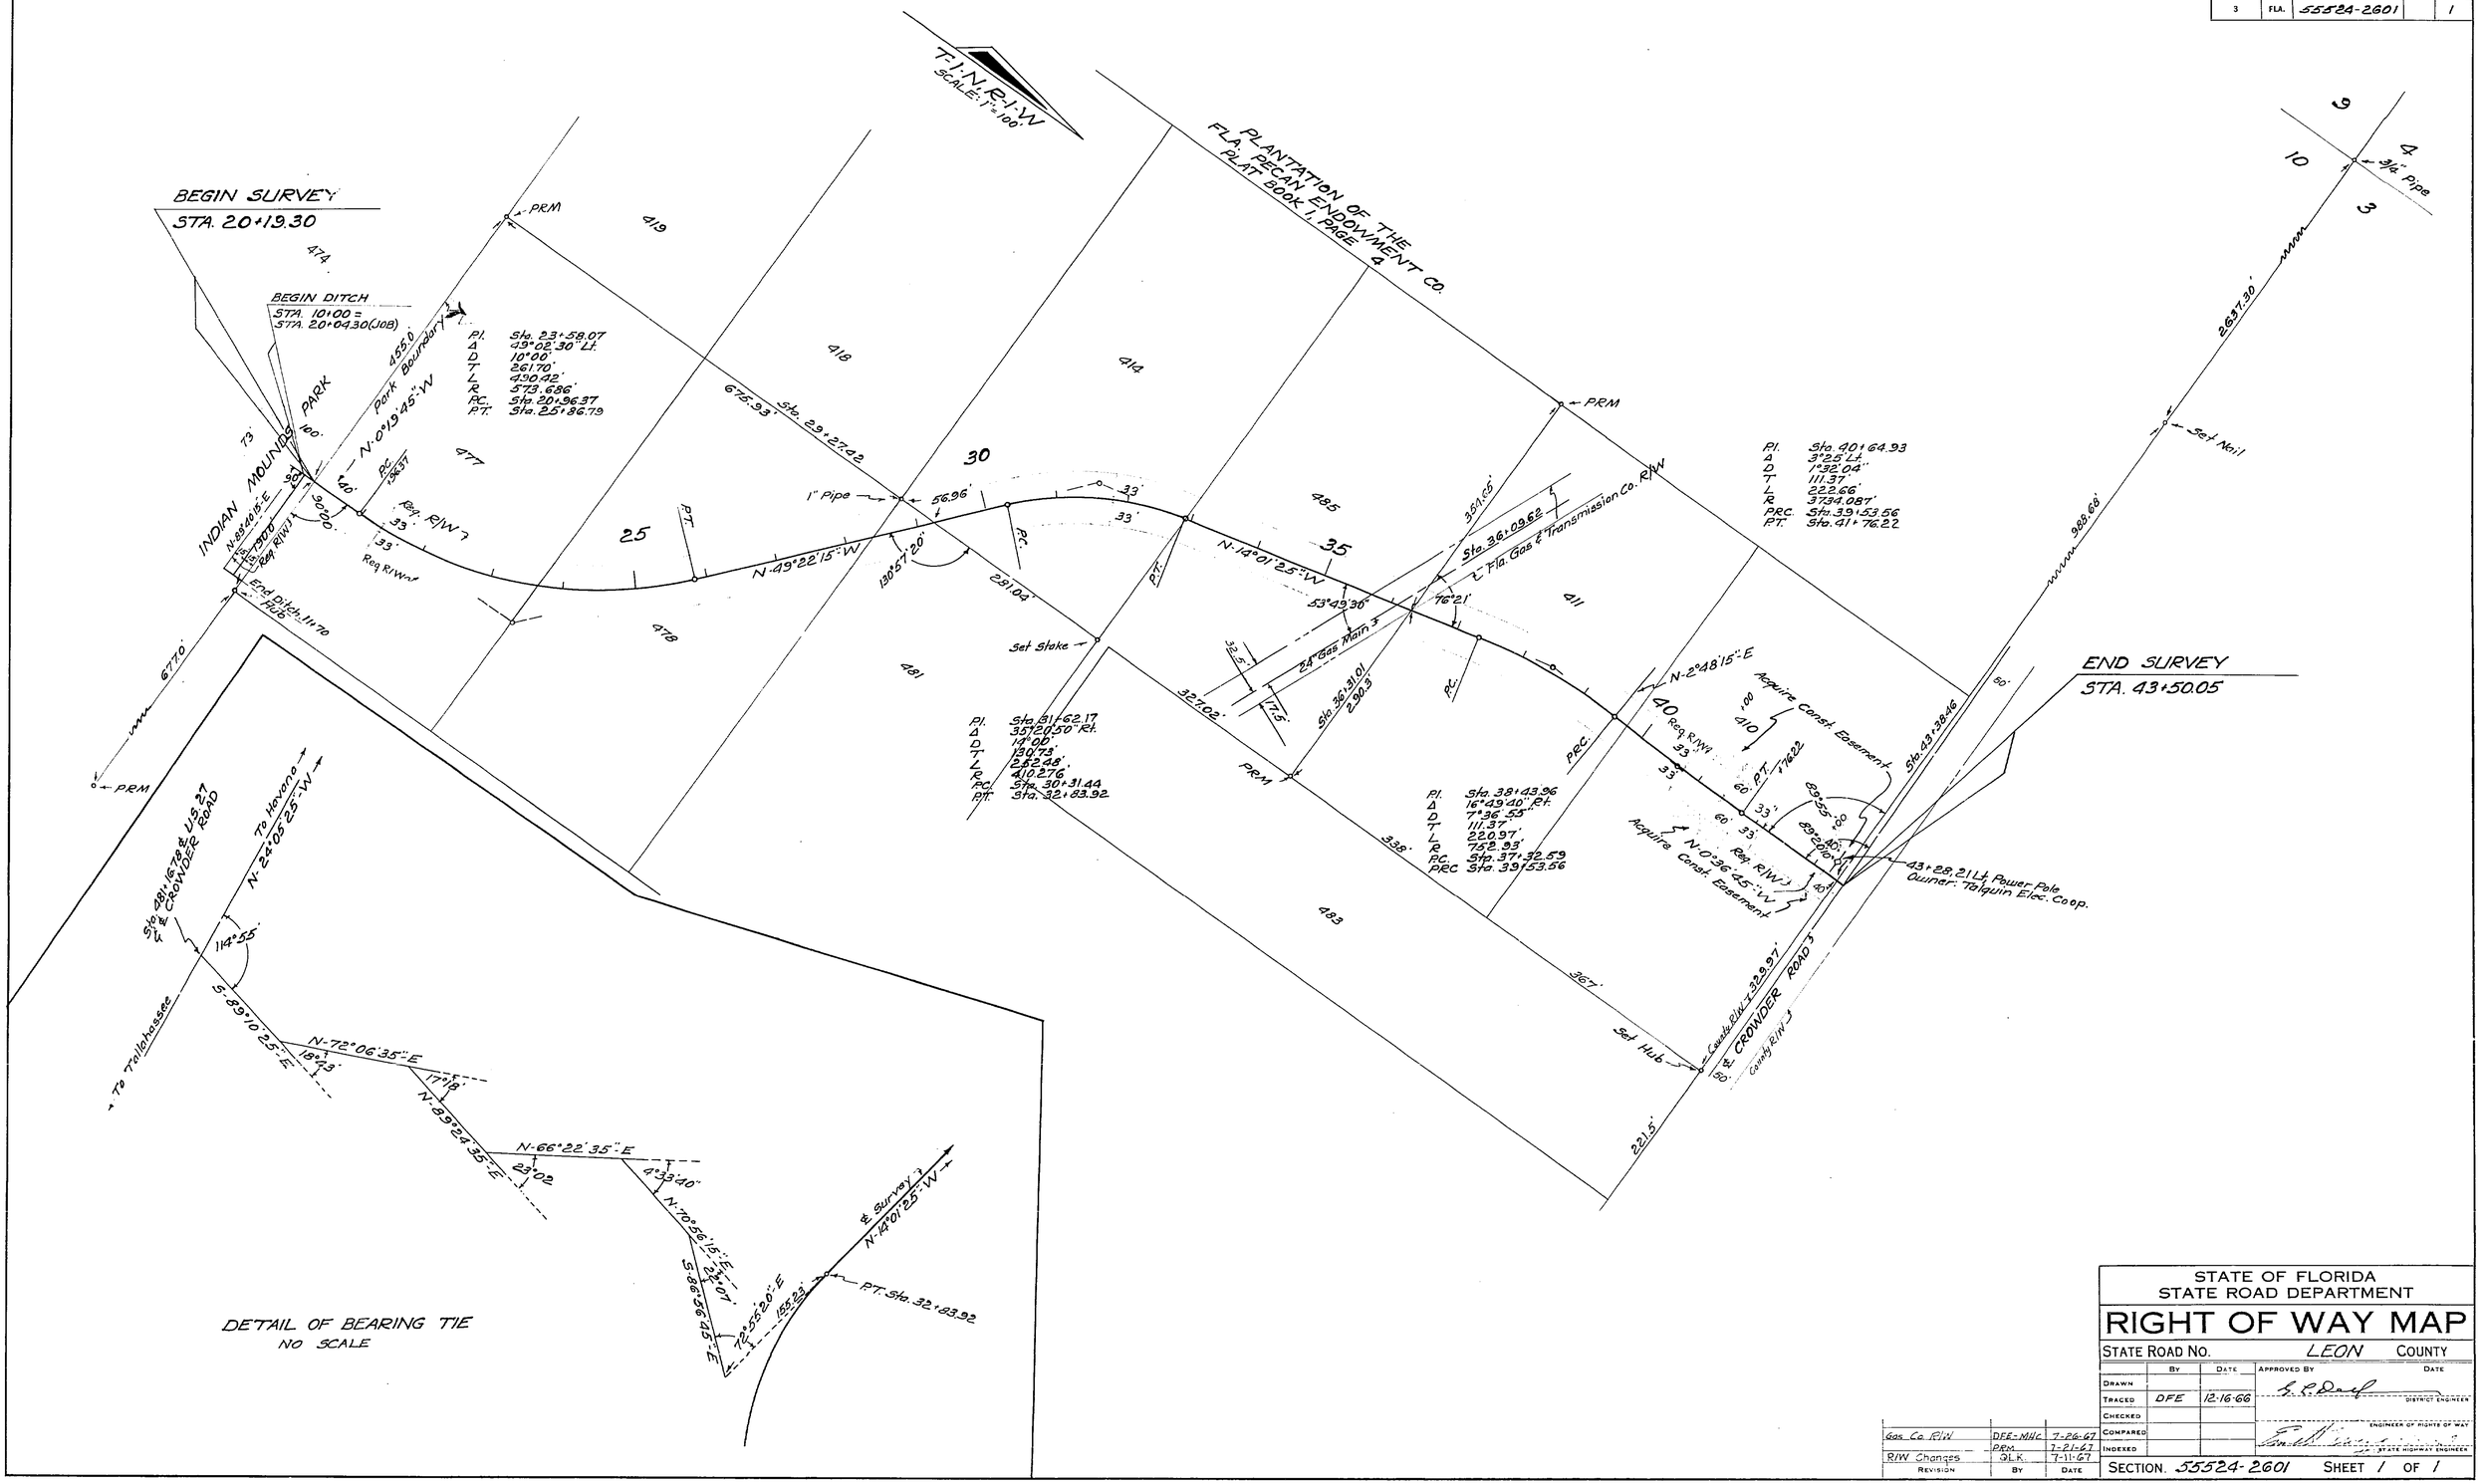


| Revision | By | Date |
|---|---|---|
| Gas Co R/W | DFE-MHC | 7-26-67 |
| R/W Changes | PRM | 7-21-67 |
| | G.L.K. | 7-11-67 |

STATE OF FLORIDA
STATE ROAD DEPARTMENT

# RIGHT OF WAY MAP

STATE ROAD No. LEON COUNTY

| | By | Date | Approved By | Date |
|---|---|---|---|---|
| Drawn | | | | |
| Traced | DFE | 12-16-66 | | District Engineer |
| Checked | | | | Engineer of Rights of Way |
| Compared | | | | |
| Indexed | | | | State Highway Engineer |

SECTION. 55524-2601 SHEET 1 OF 1

INDIAN MOUNDS PARK TO CROWDER ROAD