FED. ROAD DIV. No.	STATE	PROJECT No.	FISCAL YEAR	SHEET No.
3	FLA.	55526-2601	69	1

NOTE:
Curve Data for Existing Left Roadway Right-of-Way Line.

Curve No. 1
Δ 28°-10' Rt.
T 489.17'
L 958.56'
R 1949.88'

Curve No. 3
Δ 12°-00'-50" Rt.
T 301.46'
L 600.70'
R 2864.83'

T-1-N, R-1-E
SCALE: 1" = 100'

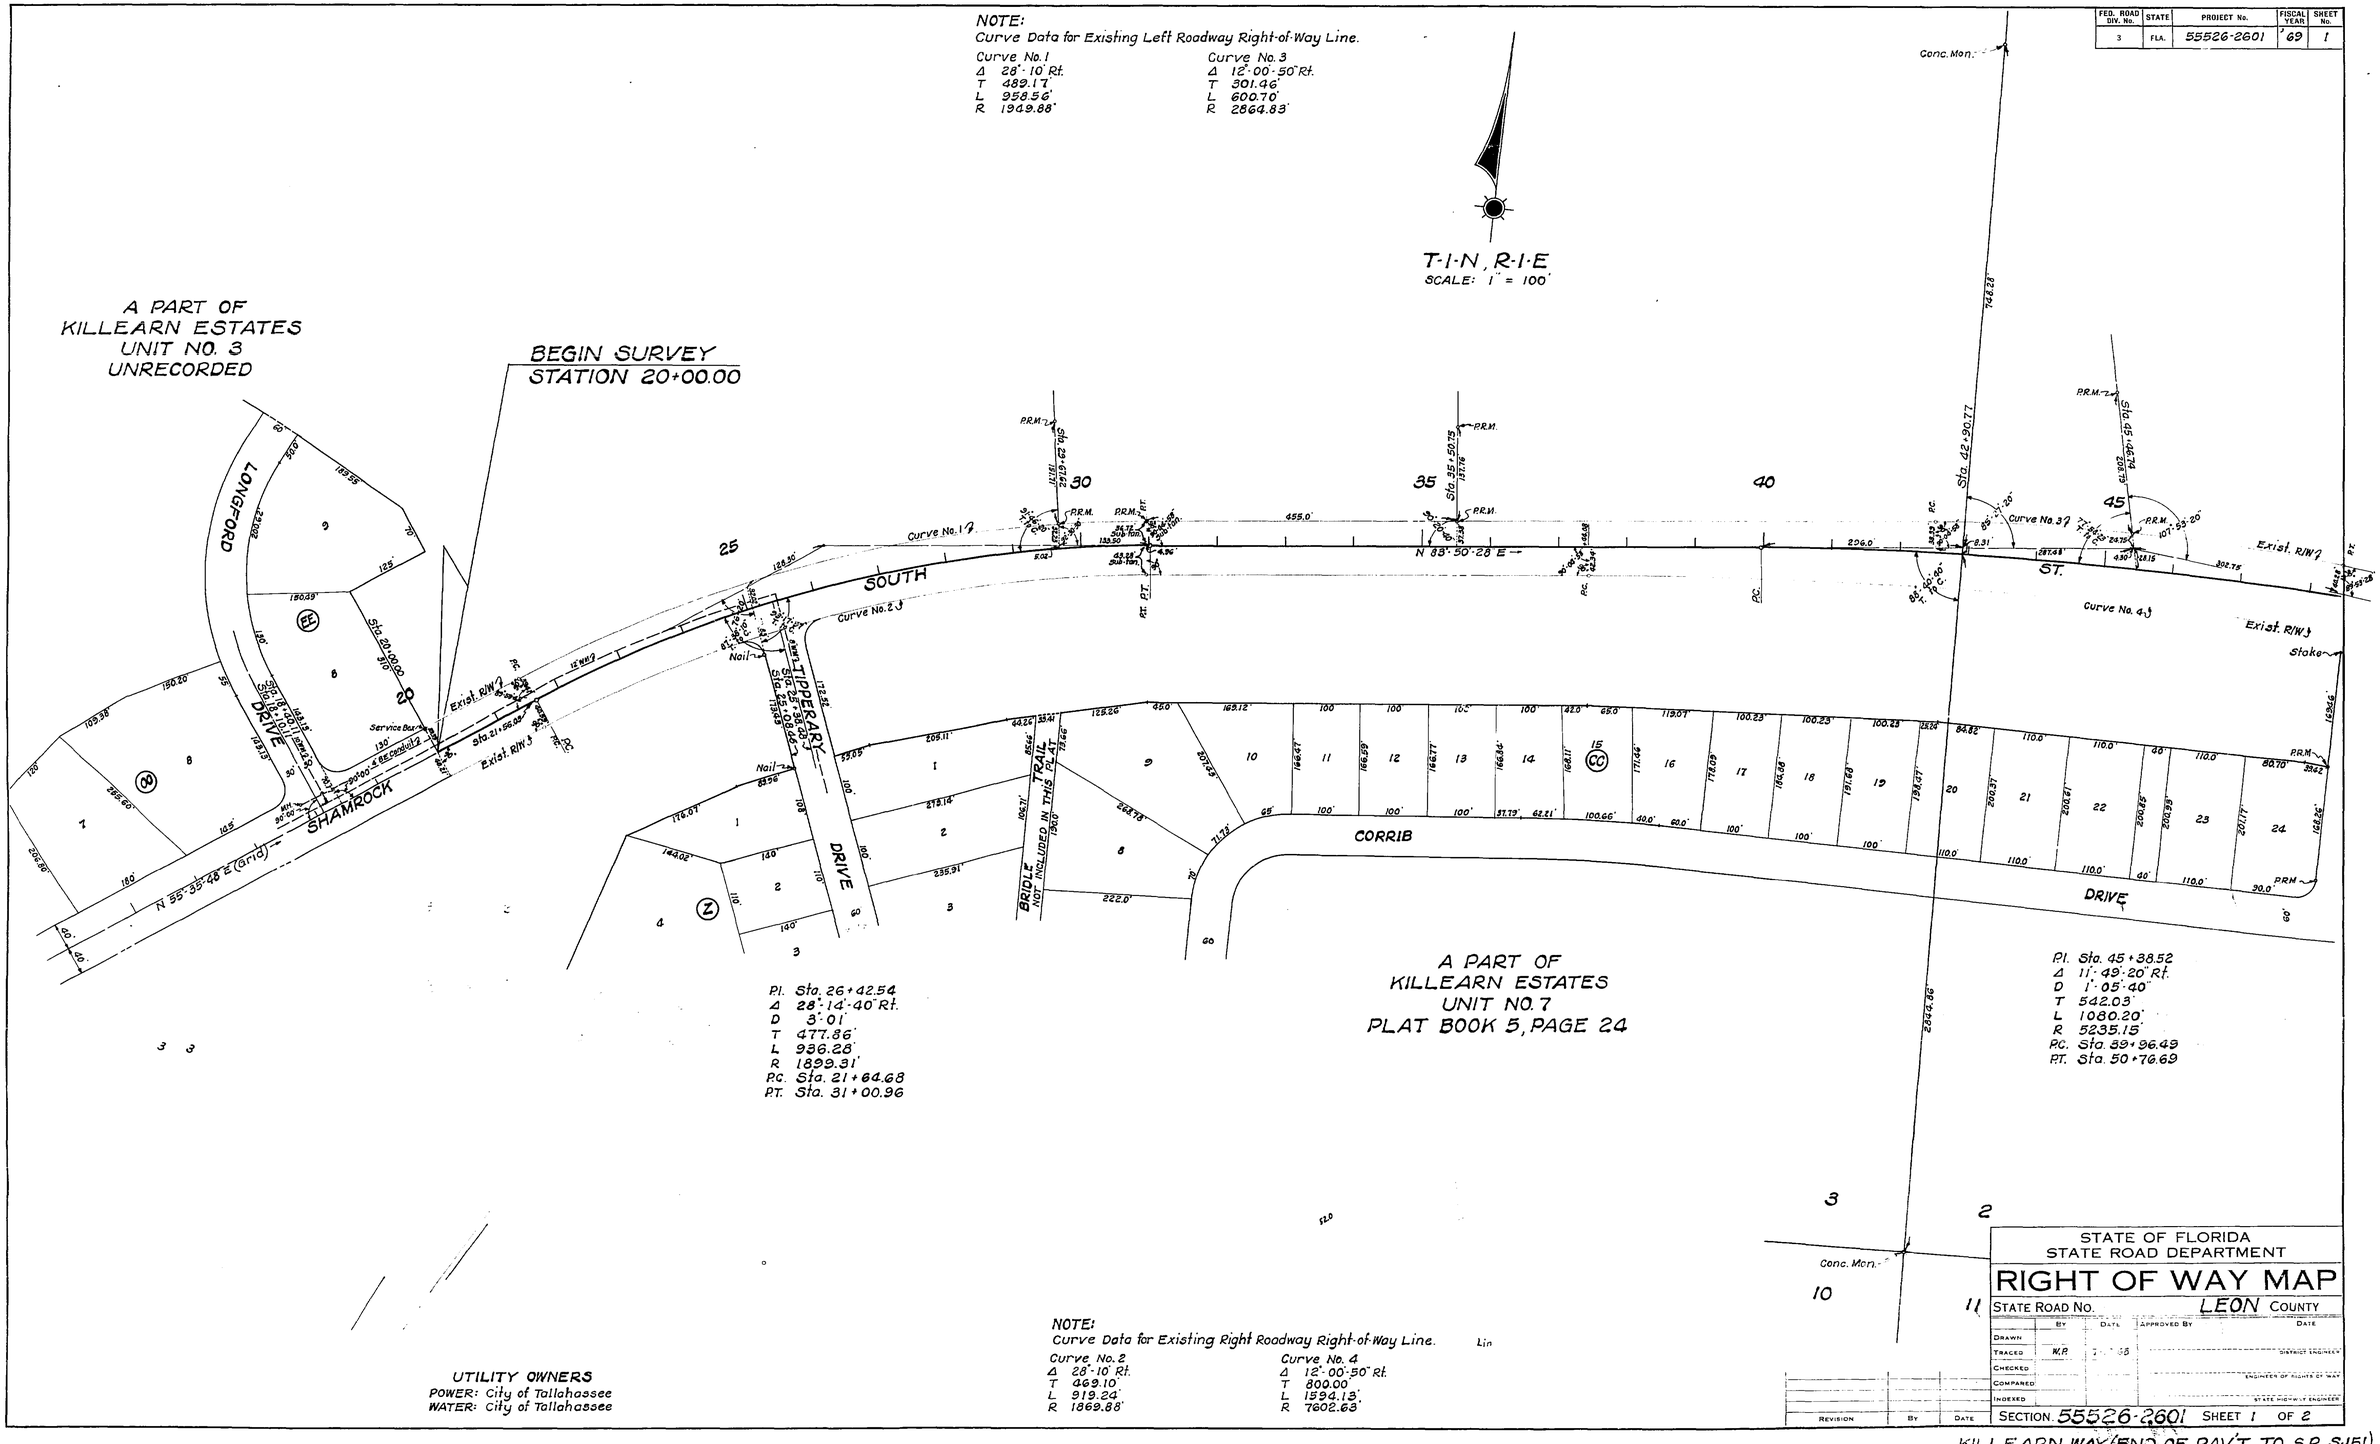

P.I. Sta. 26+42.54
Δ 28°-14'-40" Rt.
D 3°-01'
T 477.86'
L 936.26'
R 1899.31'
P.C. Sta. 21+64.68
P.T. Sta. 31+00.96

A PART OF
KILLEARN ESTATES
UNIT NO. 7
PLAT BOOK 5, PAGE 24

P.I. Sta. 45+38.52
Δ 11°-49'-20" Rt.
D 1°-05'-40"
T 542.03'
L 1080.20'
R 5235.15'
P.C. Sta. 39+96.49
P.T. Sta. 50+76.69

NOTE:
Curve Data for Existing Right Roadway Right-of-Way Line.

Curve No. 2
Δ 28°-10' Rt.
T 469.10'
L 919.24'
R 1869.88'

Curve No. 4
Δ 12°-00'-50" Rt.
T 800.00'
L 1594.13'
R 7602.63'

UTILITY OWNERS
POWER: City of Tallahassee
WATER: City of Tallahassee

STATE OF FLORIDA
STATE ROAD DEPARTMENT

RIGHT OF WAY MAP

STATE ROAD No. LEON COUNTY

	BY	DATE	APPROVED BY	DATE
DRAWN				
TRACED	W.P.	7-[illegible]-68		DISTRICT ENGINEER
CHECKED				ENGINEER OF RIGHTS OF WAY
COMPARED				
INDEXED				STATE HIGHWAY ENGINEER

REVISION	BY	DATE

SECTION 55526-2601 SHEET 1 OF 2

KILLEARN WAY (END OF PAV'T TO S.R. S-151)

2 1 55526 2601

FED. ROAD DIV. No.	STATE	PROJECT No.	FISCAL YEAR	SHEET No.
3	FLA.	55526-2601	69	2

NOTE:
Curve Data for Existing Left Roadway Right-of-Way Line

Curve No. 3	Curve No. 5	Curve No. 7
Δ 12°-00'-50" Rt.	Δ 43°-00'-30" Lt	Δ 51°-45'-40" Rt.
T 301.46'	T 548.60'	T 289.52'
L 600.70'	L 1045.19'	L 539.11'
R 2864.83'	R 1392.41'	R 596.76'

SEC. 2, T-1-N, R-1-E
SCALE: 1" = 100'

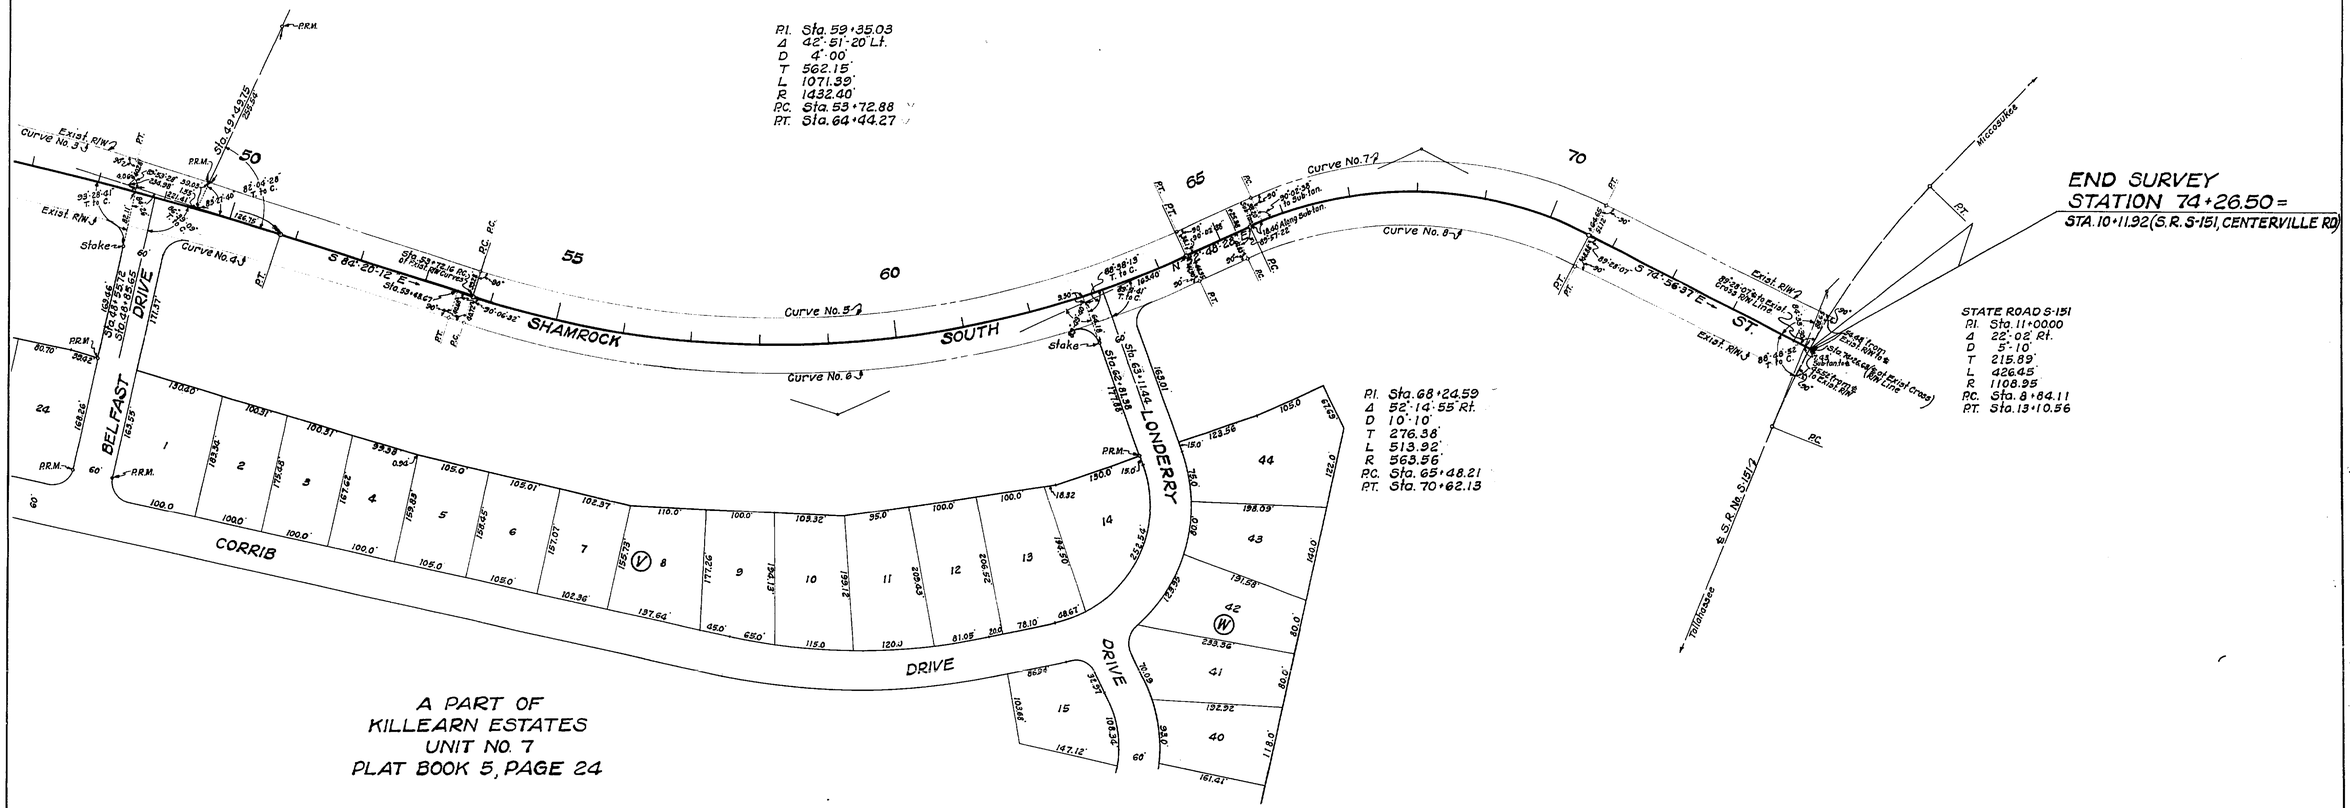

A PART OF
KILLEARN ESTATES
UNIT NO. 7
PLAT BOOK 5, PAGE 24

NOTE:
Curve Data for Existing Right Roadway Right-of-Way Line

Curve No. 4	Curve No. 6	Curve No. 8
Δ 12°-00'-50" Rt.	Δ 43°-00'-30" Lt.	Δ 51°-45'-40" Rt.
T 800.00'	T 580.12'	T 266.47'
L 1594.13'	L 1105.25'	L 496.19'
R 7602.63'	R 1472.41'	R 549.25'

STATE OF FLORIDA
STATE ROAD DEPARTMENT

RIGHT OF WAY MAP

STATE ROAD No. LEON COUNTY

	By	Date	Approved By	Date
Drawn				District Engineer
Traced	N.P.	7-16-68		
Checked				Engineer of Rights of Way
Compared				
Indexed				State Highway Engineer

Revision	By	Date

SECTION 55526-2601 SHEET 2 OF 2

KILLEARN WAY (END OF PAV'T TO S.R. S-151)