FED. ROAD DIV. No.	STATE	SEC. AND JOB No.	FISCAL YEAR	SHEET No.	TOTAL SHEETS
3	FLA.		56	1	1

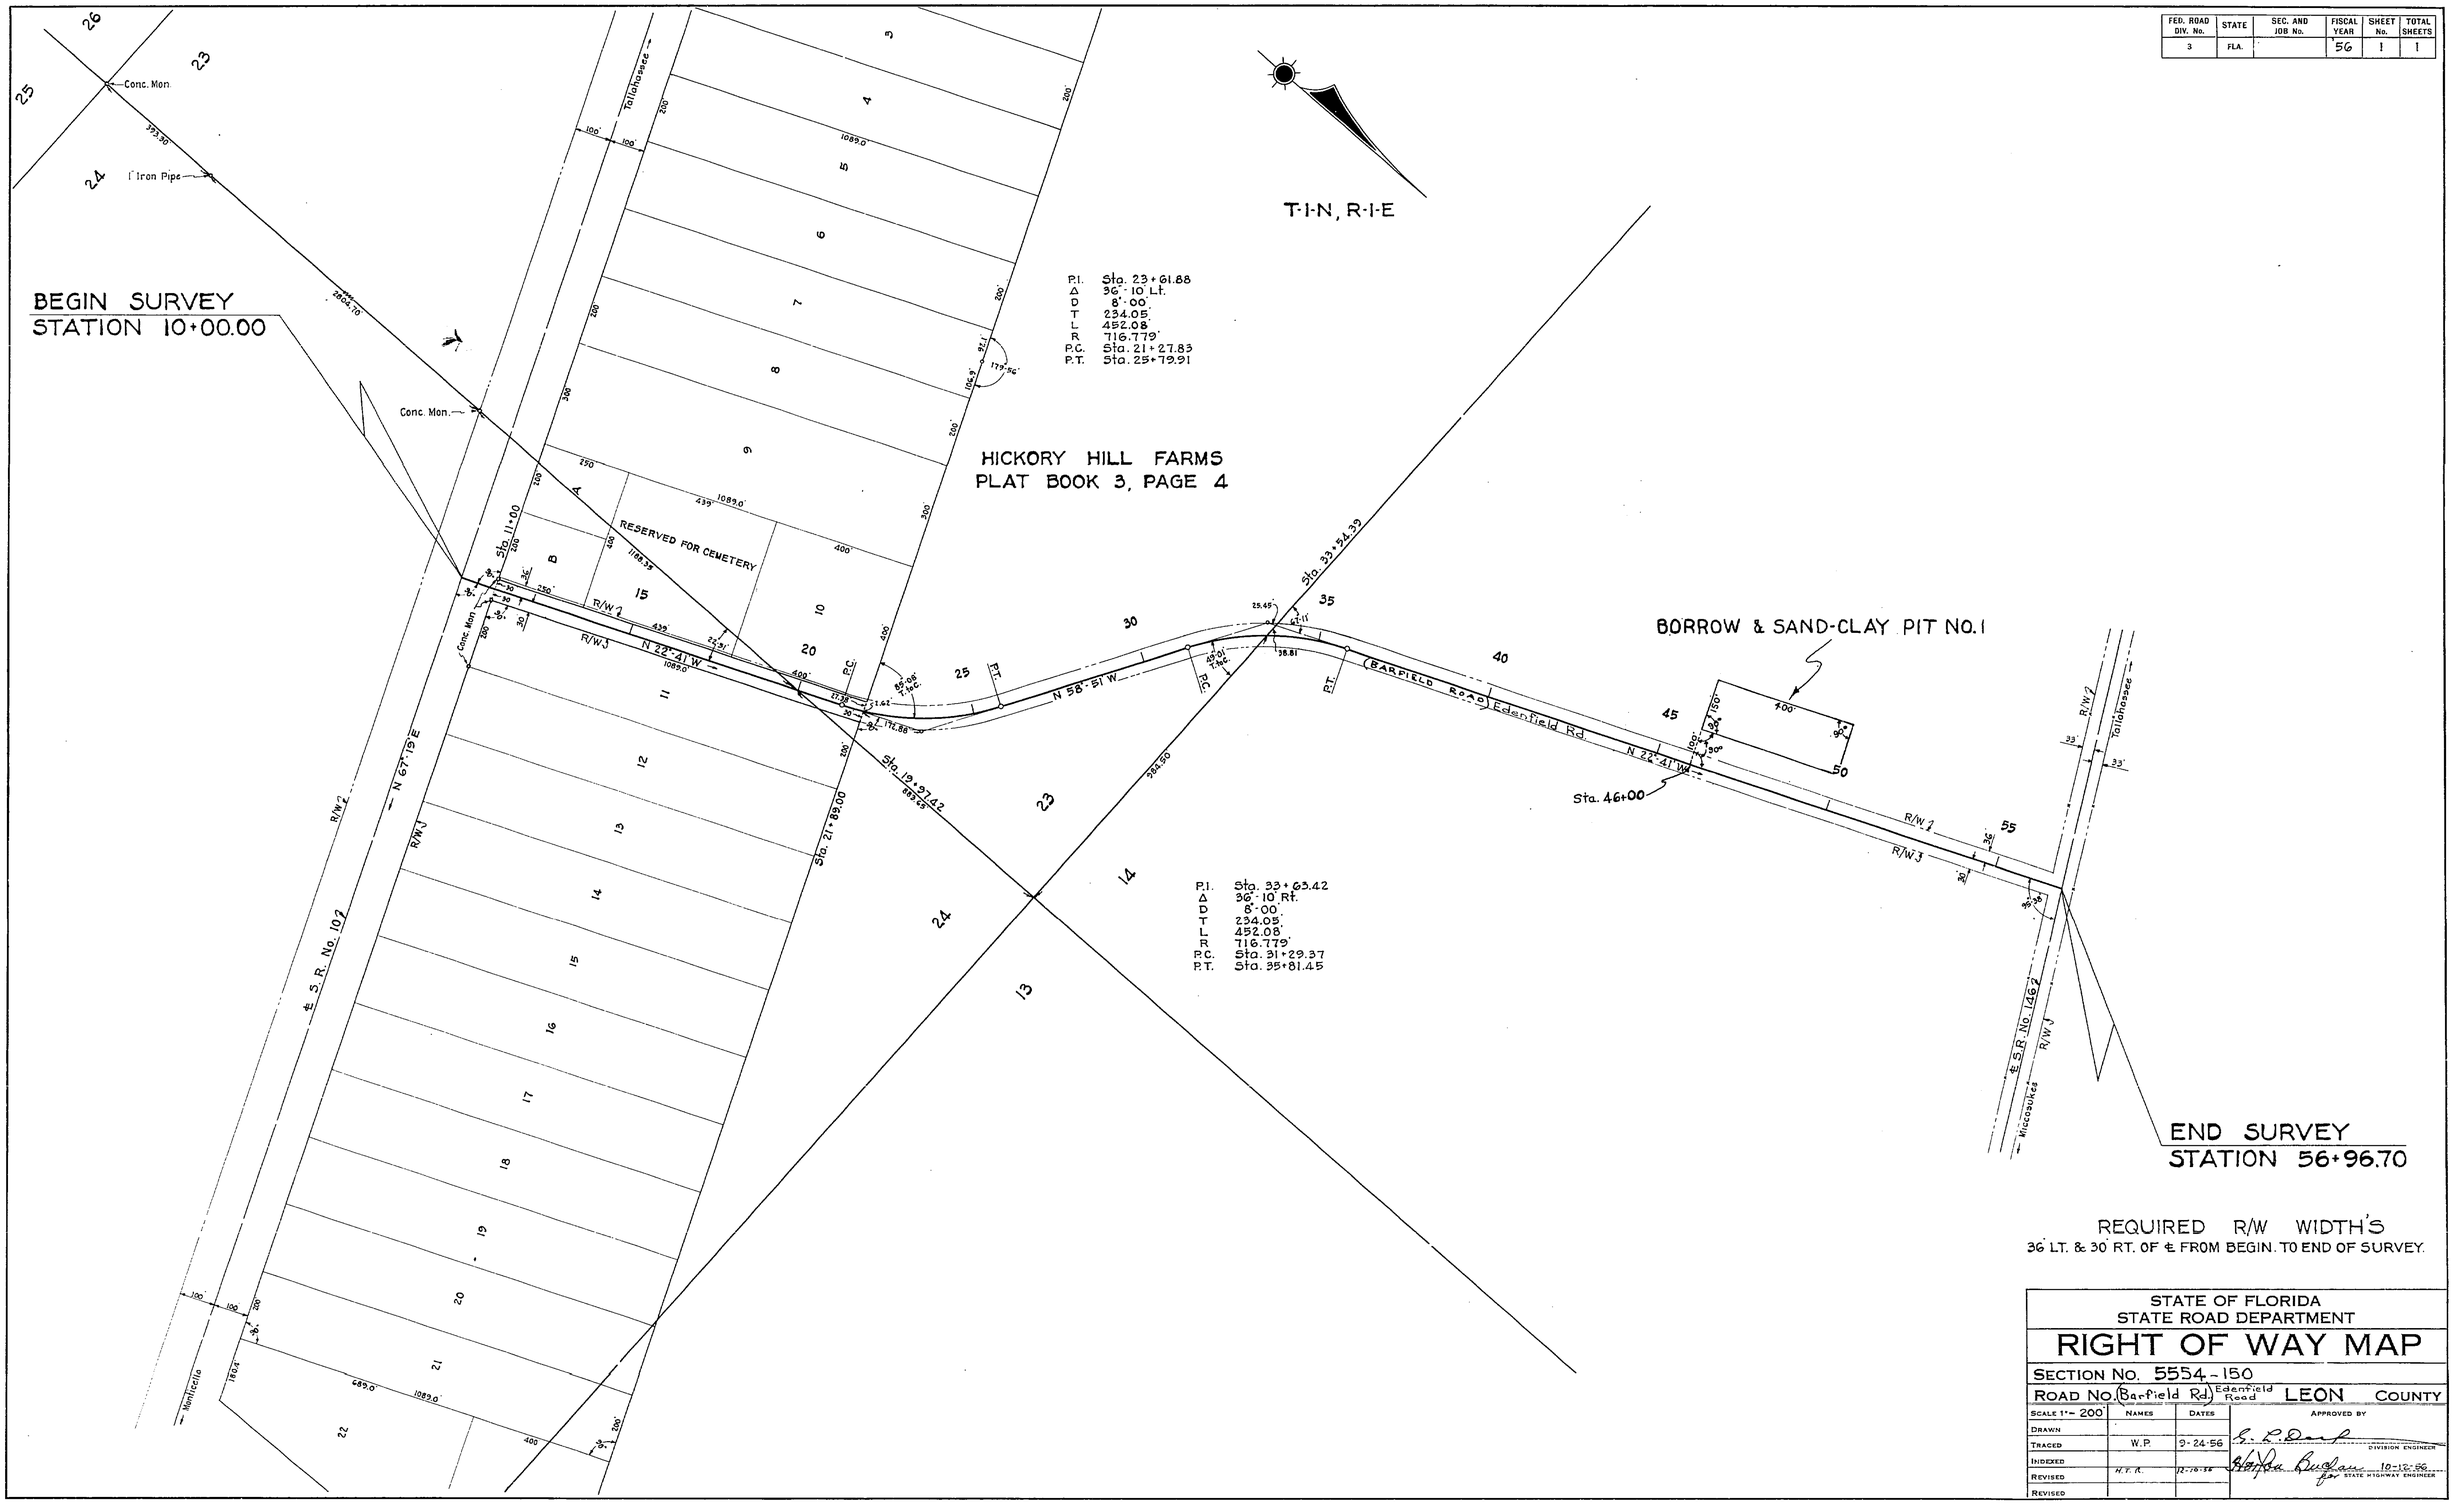

REQUIRED R/W WIDTH'S
36' LT. & 30' RT. OF ℄ FROM BEGIN. TO END OF SURVEY.

STATE OF FLORIDA
STATE ROAD DEPARTMENT

RIGHT OF WAY MAP

SECTION No. 5554-150

ROAD No. (Barfield Rd.) Edenfield Road LEON COUNTY

SCALE 1" = 200'	NAMES	DATES	APPROVED BY
DRAWN			
TRACED	W.P.	9-24-56	DIVISION ENGINEER
INDEXED			
REVISED	H.V.R.	12-18-56	10-10-56 for STATE HIGHWAY ENGINEER
REVISED			