FED. ROAD DIV. No.	STATE	PROJECT No.	FISCAL YEAR	SHEET No.
3	FLA.	55580-2605		1

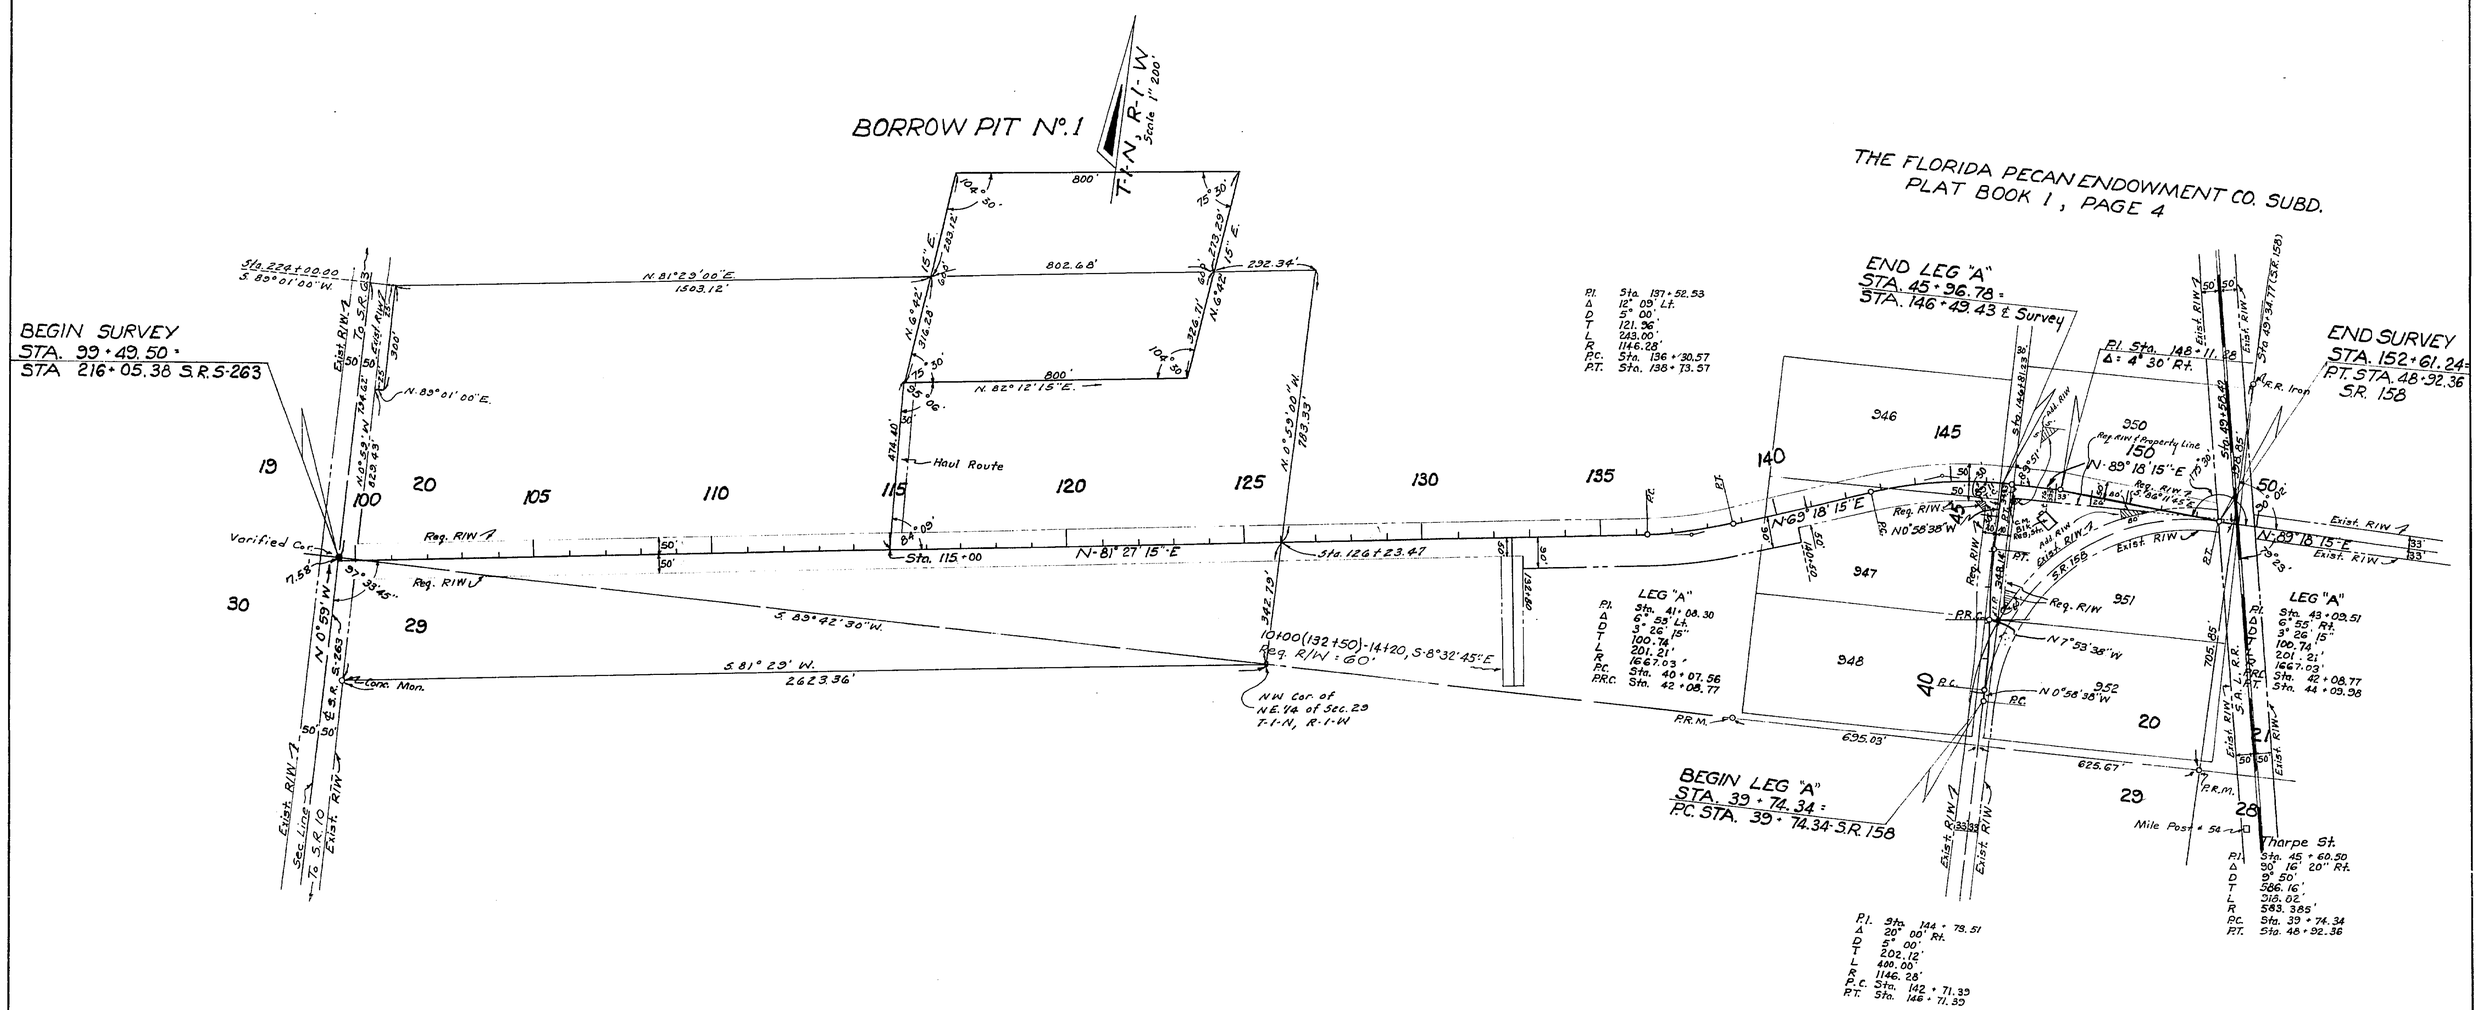

UTILITY POLES

POWER			TELEPHONE		
STATION	RT.	LT.	STATION	RT.	LT.
113+75		21.4'	113+75		21.4'
126+00±		15.4			
150+21	36'				
		LEG	"A"		
45+05		5	45+05		5
OWNER: TALQUIN ELEC. COOP.			OWNER: SOUTHEASTERN TELE. CO.		

REVISION	BY	DATE
R/W & Ditch	P.R.M.-J.W.P.	9-1-65
R/W Lines	B.W.-T.D.W.	8-13-65
Rev. Ditch	P.R.M.-T.D.W.	7-27-65

STATE OF FLORIDA
STATE ROAD DEPARTMENT

RIGHT OF WAY MAP

STATE ROAD No. S-158-A LEON COUNTY

	BY	DATE	APPROVED BY	DATE
DRAWN				DISTRICT ENGINEER
TRACED	J.O.	7-14-65		
CHECKED				ENGINEER OF RIGHTS OF WAY
COMPARED				
INDEXED				STATE HIGHWAY ENGINEER

SECTION 55580-2605 SHEET 1 OF 1

THARPE STREET EXTENSION