FED. ROAD DIV. No.	STATE	SEC. AND JOB No.	FISCAL YEAR	SHEET No.	TOTAL SHEETS
3	FLA.	5560-150	51	1	2

BEGIN SURVEY JOB No. 5560-150
AT STATION 9+97.48

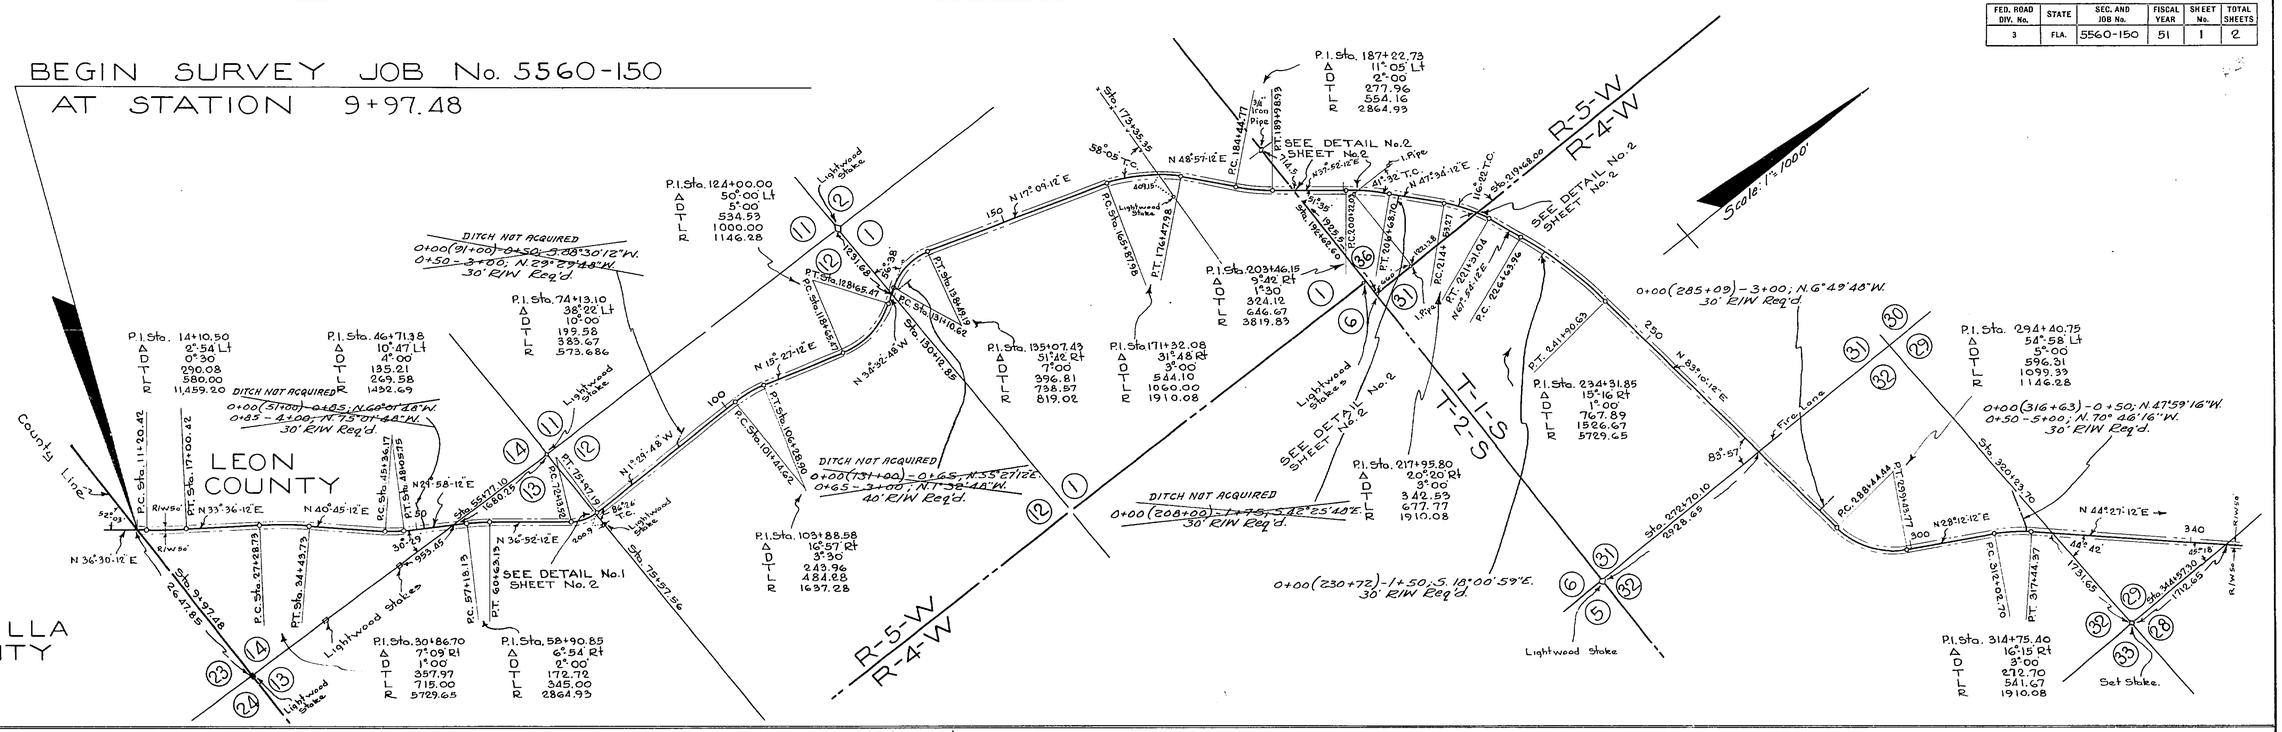

END SURVEY JOB No 5560-150
AT STATION 447+99.14

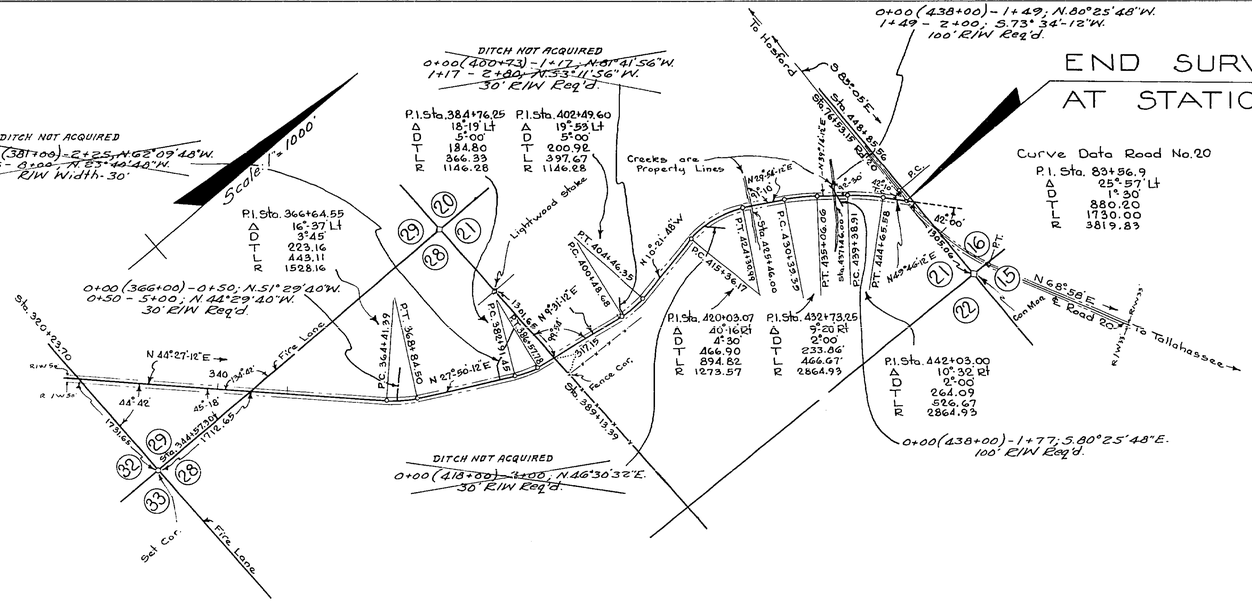

REQUIRED R/W WIDTHS
50 Ft Rt & Lt From Beginning of Job to End of Job

STATE OF FLORIDA
STATE ROAD DEPARTMENT

RIGHT OF WAY MAP

SECTION No. 5560-150

ROAD No. S-375 LEON COUNTY

SCALE 1" =	NAMES	DATES	APPROVED BY
DRAWN	F.C.		
TRACED	J.M.	6-12-51	DIVISION ENGINEER
INDEXED			
REVISED		7-23-51	STATE HIGHWAY ENGINEER
REVISED	BW	10-18-83	

A. R. COCKRELL, JACKSONVILLE

FED. ROAD DIV. No.	STATE	SEC. AND JOB No.	FISCAL YEAR	SHEET No.	TOTAL SHEETS
3	FLA.	5560-150	51	2	2

SUR ℄ RT & LT OF EXIST ROAD ℄

STATION	RT	LT	℄ on ℄	STATION	RT	LT	℄ on ℄	STATION	RT	LT	℄ on ℄	STATION	RT	LT	℄ on ℄
10+00		0.5		115+00	1.5			250+00			✓	390+00		0.5	
12+00		3.0		117+00		0.5		255+00			✓	391+00			✓
13+00	7.5			118+00	9.5			259+00			✓	395+00			✓
14+00	9.5			119+00	54.5			260+00	1.0			400+00			✓
15+00		28.5		136+00	40.0			263+00	1.0			402+00		2.0	
17+00		28.5		137+00	12.0			264+00			✓	405+00	0.5		
19+00		18.5		138+00		0.5		265+00			✓	406+00	0.5		
20+00	15			139+00		0.5		270+00			✓	407+00			✓
25+00	3.5			140+00			✓	274+00			✓	409+00			✓
26+00	2.0			144+00	0.5			275+00	1.0			410+00		1.0	
27+00		3.0		149+00	1.0			276+00	1.0			413+00	1.5		
28+00		4.0		150+00		0.5		277+00			✓	416+00		0.5	
30+00		1.0		152+00	0.5			278+00			✓	419+00		1.5	
31+00	1.5			155+00	0.5			280+00			✓	420+00	1.0		
35+00	1.5			156+00			✓	285+00			✓	421+00	1.0		
36+00	1.5			159+00	0.5			288+00			✓	422+00		3.0	
37+00		1.0		160+00	1.0			290+00		10.0		425+00		3.0	
39+00	0.5			168+00			✓	293+00		105.5		426+00	1.0		
40+00		1.0		165+00	1.0			313+00		72.0		430+00	0.5		
41+00			✓	170+00	11.5			314+00		29.0		431+00			✓
45+00	1.5			171+00	1.5			315+00	3.9			432+00	1.0		
46+00			✓	172+00		5.5		316+00		1.0		434+00	0.5		
47+00		2.0		177+00		6.0		320+00		2.0		435+00			✓
48+00	1.0			178+00	0.5			325+00		2.5		436+00		1.0	
50+00	0.5			180+00	1.5			329+00		2.5		438+00	1.0		
55+00	0.5			183+00	1.5			330+00			✓	439+00			✓
60+00	0.5			184+00			✓	335+00			✓	440+00		1.5	
62+00			✓	185+00		2.0		336+00		1.0		444+00		1.0	
65+00		1.0		186+00		12.0		340+00		1.0		445+00	0.5		
69+00	0.5			187+00		31.5		342+00			✓	446+00	0.5		
70+00			✓	196+00		73.0		345+00		1.0		447+00		0.5	
72+00		0.5		199+00		2.0		350+00		3.5					
75+00		3.0		200+00	7.0			351+00		1.0					
78+00		1.0		202+00	7.0			352+00			✓				
79+00			✓	203+00		1.5		355+00			✓				
80+00			✓	205+00		16.0		356+00			✓				
84+00			✓	210+00		7.5		357+00	1.0						
85+00		0.5		213+00		2.0		361+00	1.0						
87+00		0.5		214+00	0.5			364+00	2.0						
88+00			✓	217+00	5.5			365+00	1.5						
90+00			✓	219+00		6.5		366+00		1.0					
95+00	0.5			222+00		1.5		368+00		1.5					
98+00	1.0			223+00	2.5			369+00			✓				
99+00		0.5		225+00	6.0			370+00			✓				
100+00			✓	230+00	1.5			375+00			✓				
105+00			✓	231+00		1.0		378+00			✓				
109+00			✓	235+00		3.0		379+00	2.0						
110+00		1.0		240+00		3.0		381+00			✓				
112+00		0.5		245+00		0.5		382+00		1.0					
114+00			✓	246+00			✓	385+00		5.5					

TABULATION OF POWER & TELEPHONE POLES

	POWER		TEL			POWER		TEL			POWER		TEL			POWER		TEL	
STA	RT	LT	RT	LT	STA	RT	LT	RT	LT	STA	RT	LT	RT	LT	STA	RT	LT	RT	LT
7+32		51'			136+50		78'			259+12	48'				396+81	51'			
11+30		52'			141+34		55'			264+15	47'				401+82	51'			
16+04		79'			146+09		53'			269+14	47'				406+70	22'			
20+31		62'			151+73		54'			274+32	48'				410+69	78'			
25+56		40'			157+21		52'			279+20	48'				411+63	26'			
30+37	87'				162+25		53'			284+22	51'				416+43		25'		
35+67	80'				171+36		54'			289+26	47'				421+18		30'		
40+60	80'				176+54		40'			315+22	41'				426+92		17'		
47+28	43'				181+33		58'			320+29	51'				432+18		27'		
52+18		53'			186+05	30'				325+31	49'				437+52		23'		
57+06		53'			200+94		56'			330+45	51'				440+80		30'		
61+55	53'				205+73		44'			335+41	53'								
65+97	48'				210+27		45'			340+56	53'								
71+00	51'				215+25		61'			345+32	58'								
75+45	57'				216+21	32'				351+14	52'								
80+37	51'				220+24		46'			356+38	50'								
84+39		50'			225+27		60'			361+20	51'								
89+26		51'			230+15		54'			366+56	61'								
93+25		51'			235+17		51'			372+12	48'								
98+29		53'			239+38		52'			377+15	51'								
102+62		58'			244+37		52'			382+41	50'								
112+73	29'				249+08	45'				386+76	47'								
117+04	28'				254+06	46'				391+83	52'								

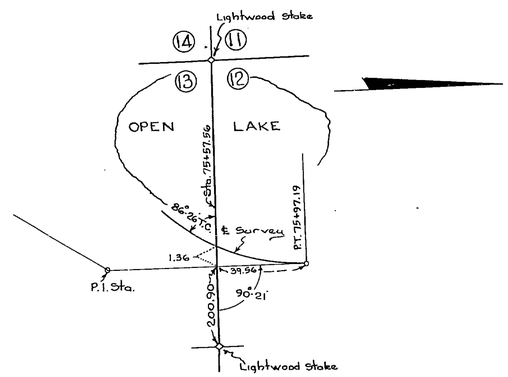

DETAIL No. 1
No Scale

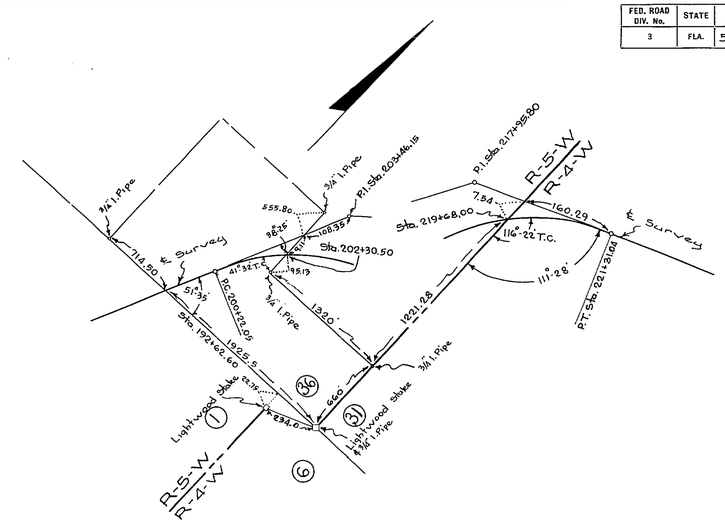

DETAIL No. 2
No. Scale

STATE OF FLORIDA
STATE ROAD DEPARTMENT

RIGHT OF WAY MAP

SECTION No. 5560-150

ROAD No. S-375 LEON COUNTY

SCALE 1" =	NAMES	DATES	APPROVED BY
DRAWN	F.C.		DIVISION ENGINEER
TRACED	J.M.S	6-12-51	
INDEXED			
REVISED			STATE HIGHWAY ENGINEER
REVISED			