FED. ROAD DIV. No.	STATE	SEC. AND JOB No.	FISCAL YEAR	SHEET No.	TOTAL SHEETS
3	FLA.	5562-150	'54	1	2

99

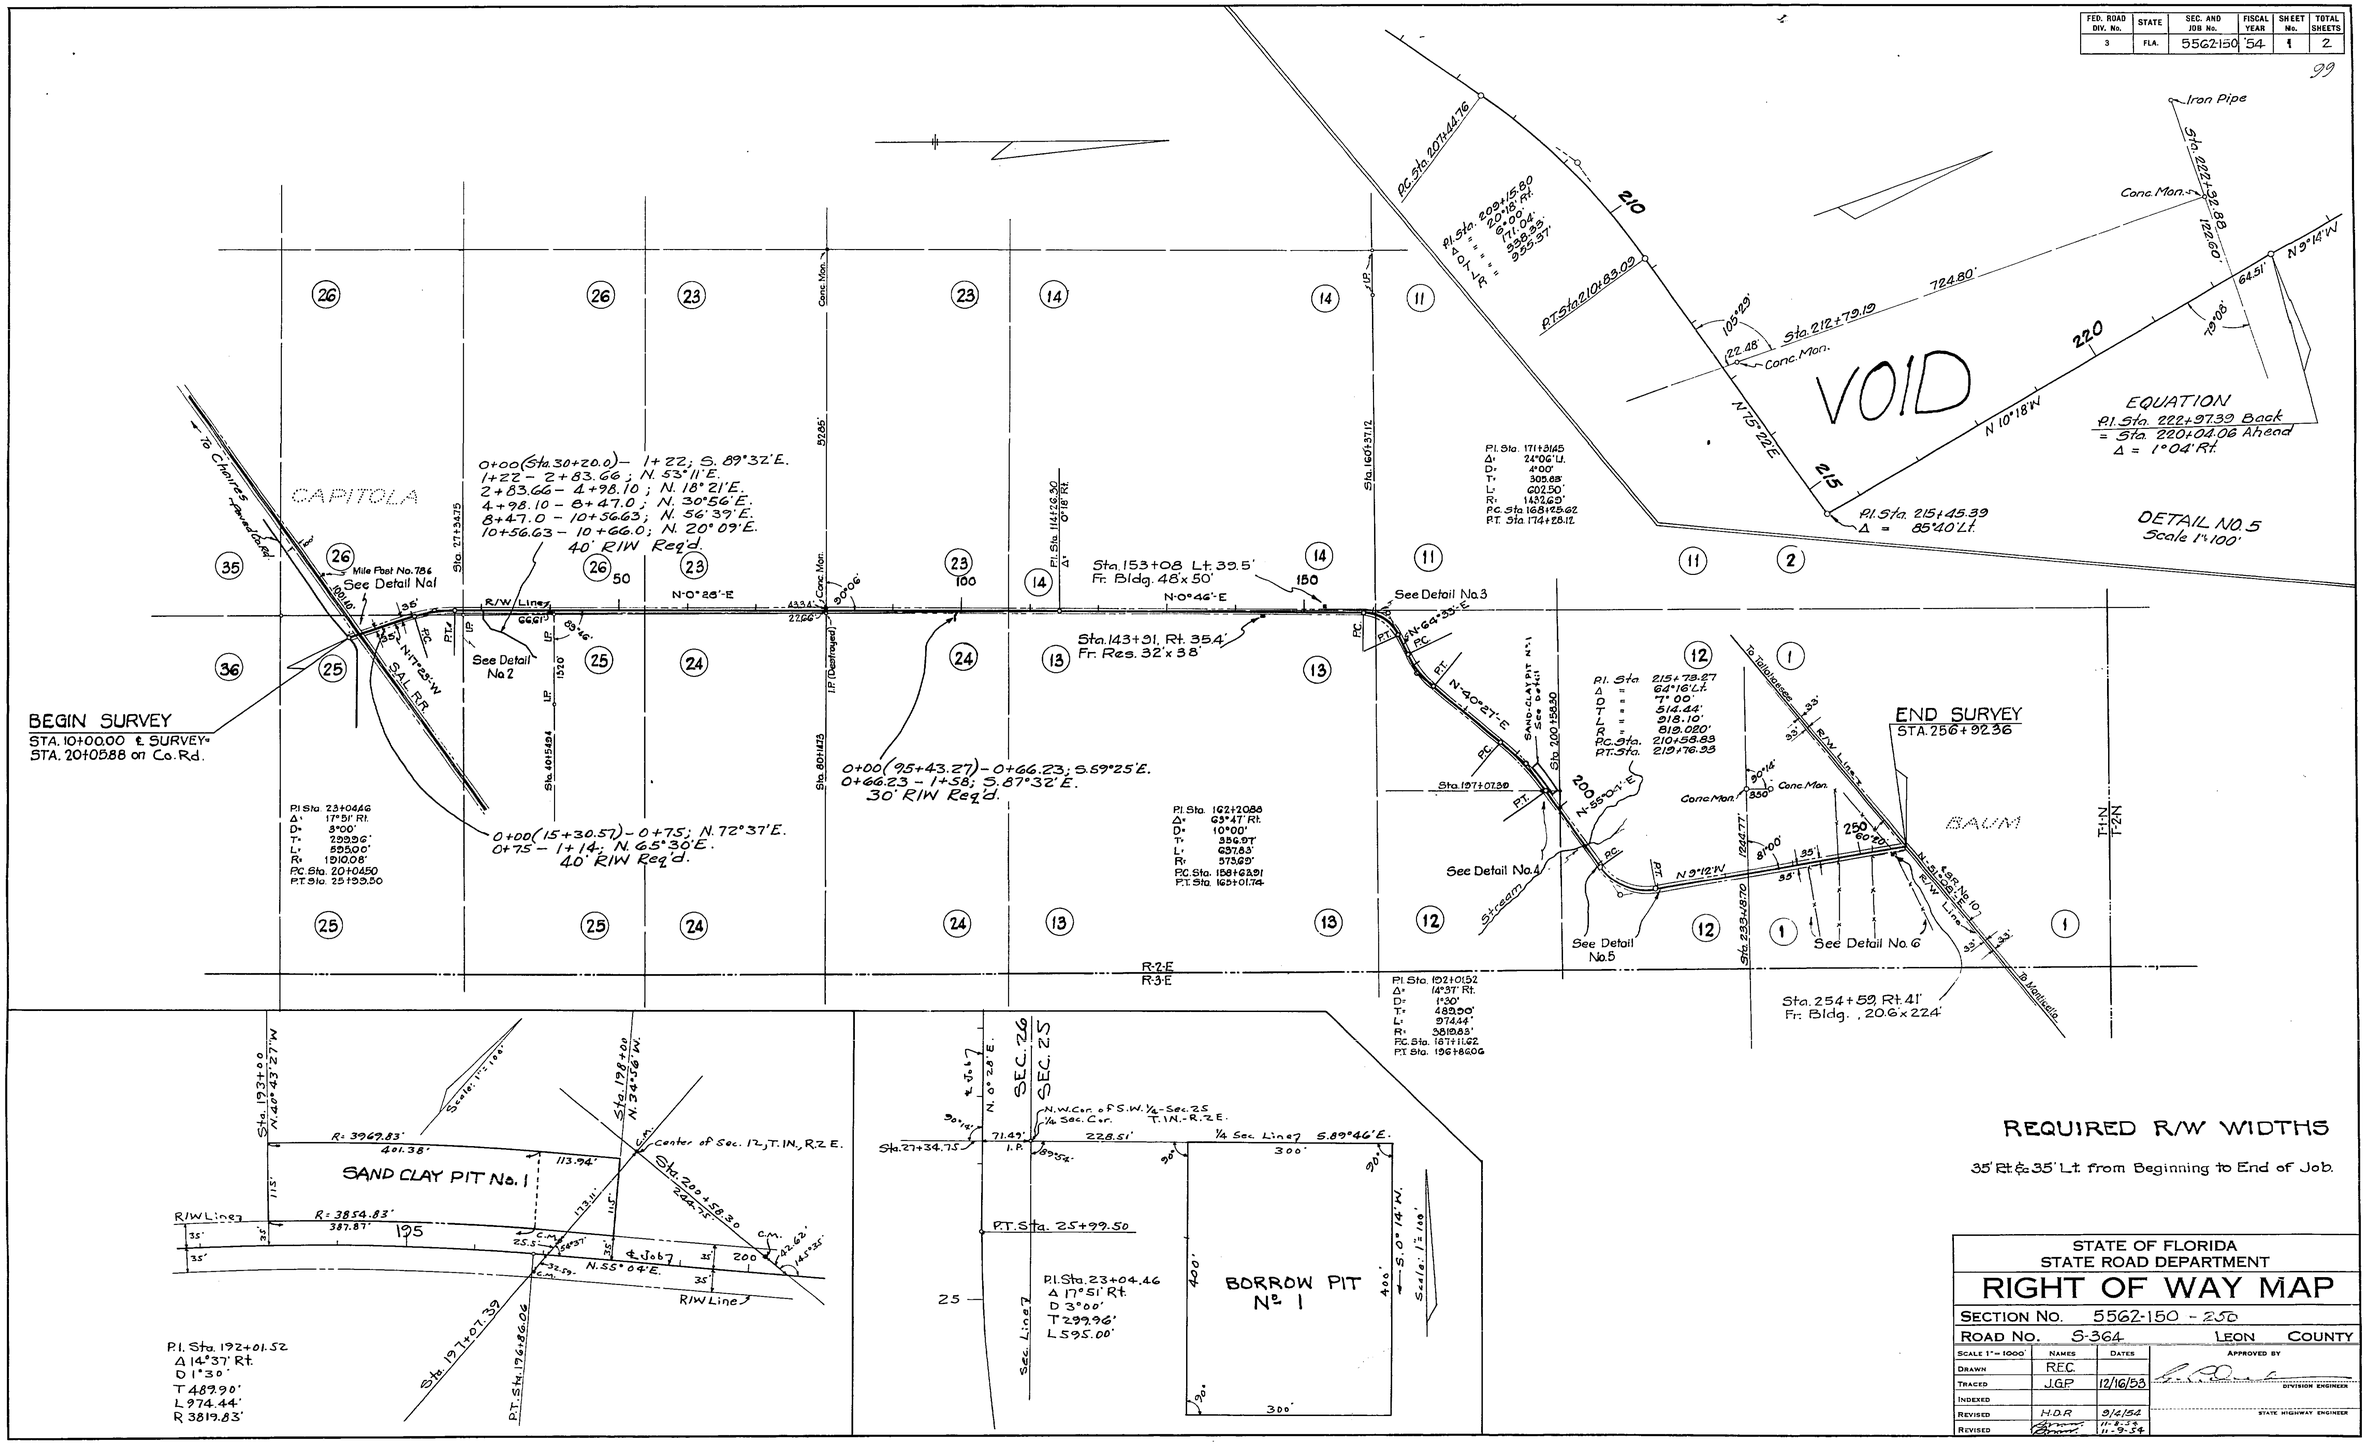

REQUIRED R/W WIDTHS

35' Rt. & 35' Lt. from Beginning to End of Job.

STATE OF FLORIDA
STATE ROAD DEPARTMENT

RIGHT OF WAY MAP

SECTION No. 5562-150 - 250

ROAD No. S-364 LEON COUNTY

SCALE 1" = 1000'	NAMES	DATES	APPROVED BY
DRAWN	R.E.C.		DIVISION ENGINEER
TRACED	J.G.P.	12/16/53	
INDEXED			
REVISED	H.D.R.	3/4/54	STATE HIGHWAY ENGINEER
REVISED		11-8-54 / 11-9-54	

FED. ROAD DIV. No.	STATE	SEC. AND JOB No.	FISCAL YEAR	SHEET No.	TOTAL SHEETS
3	FLA.	5562.150	54	2	2

100

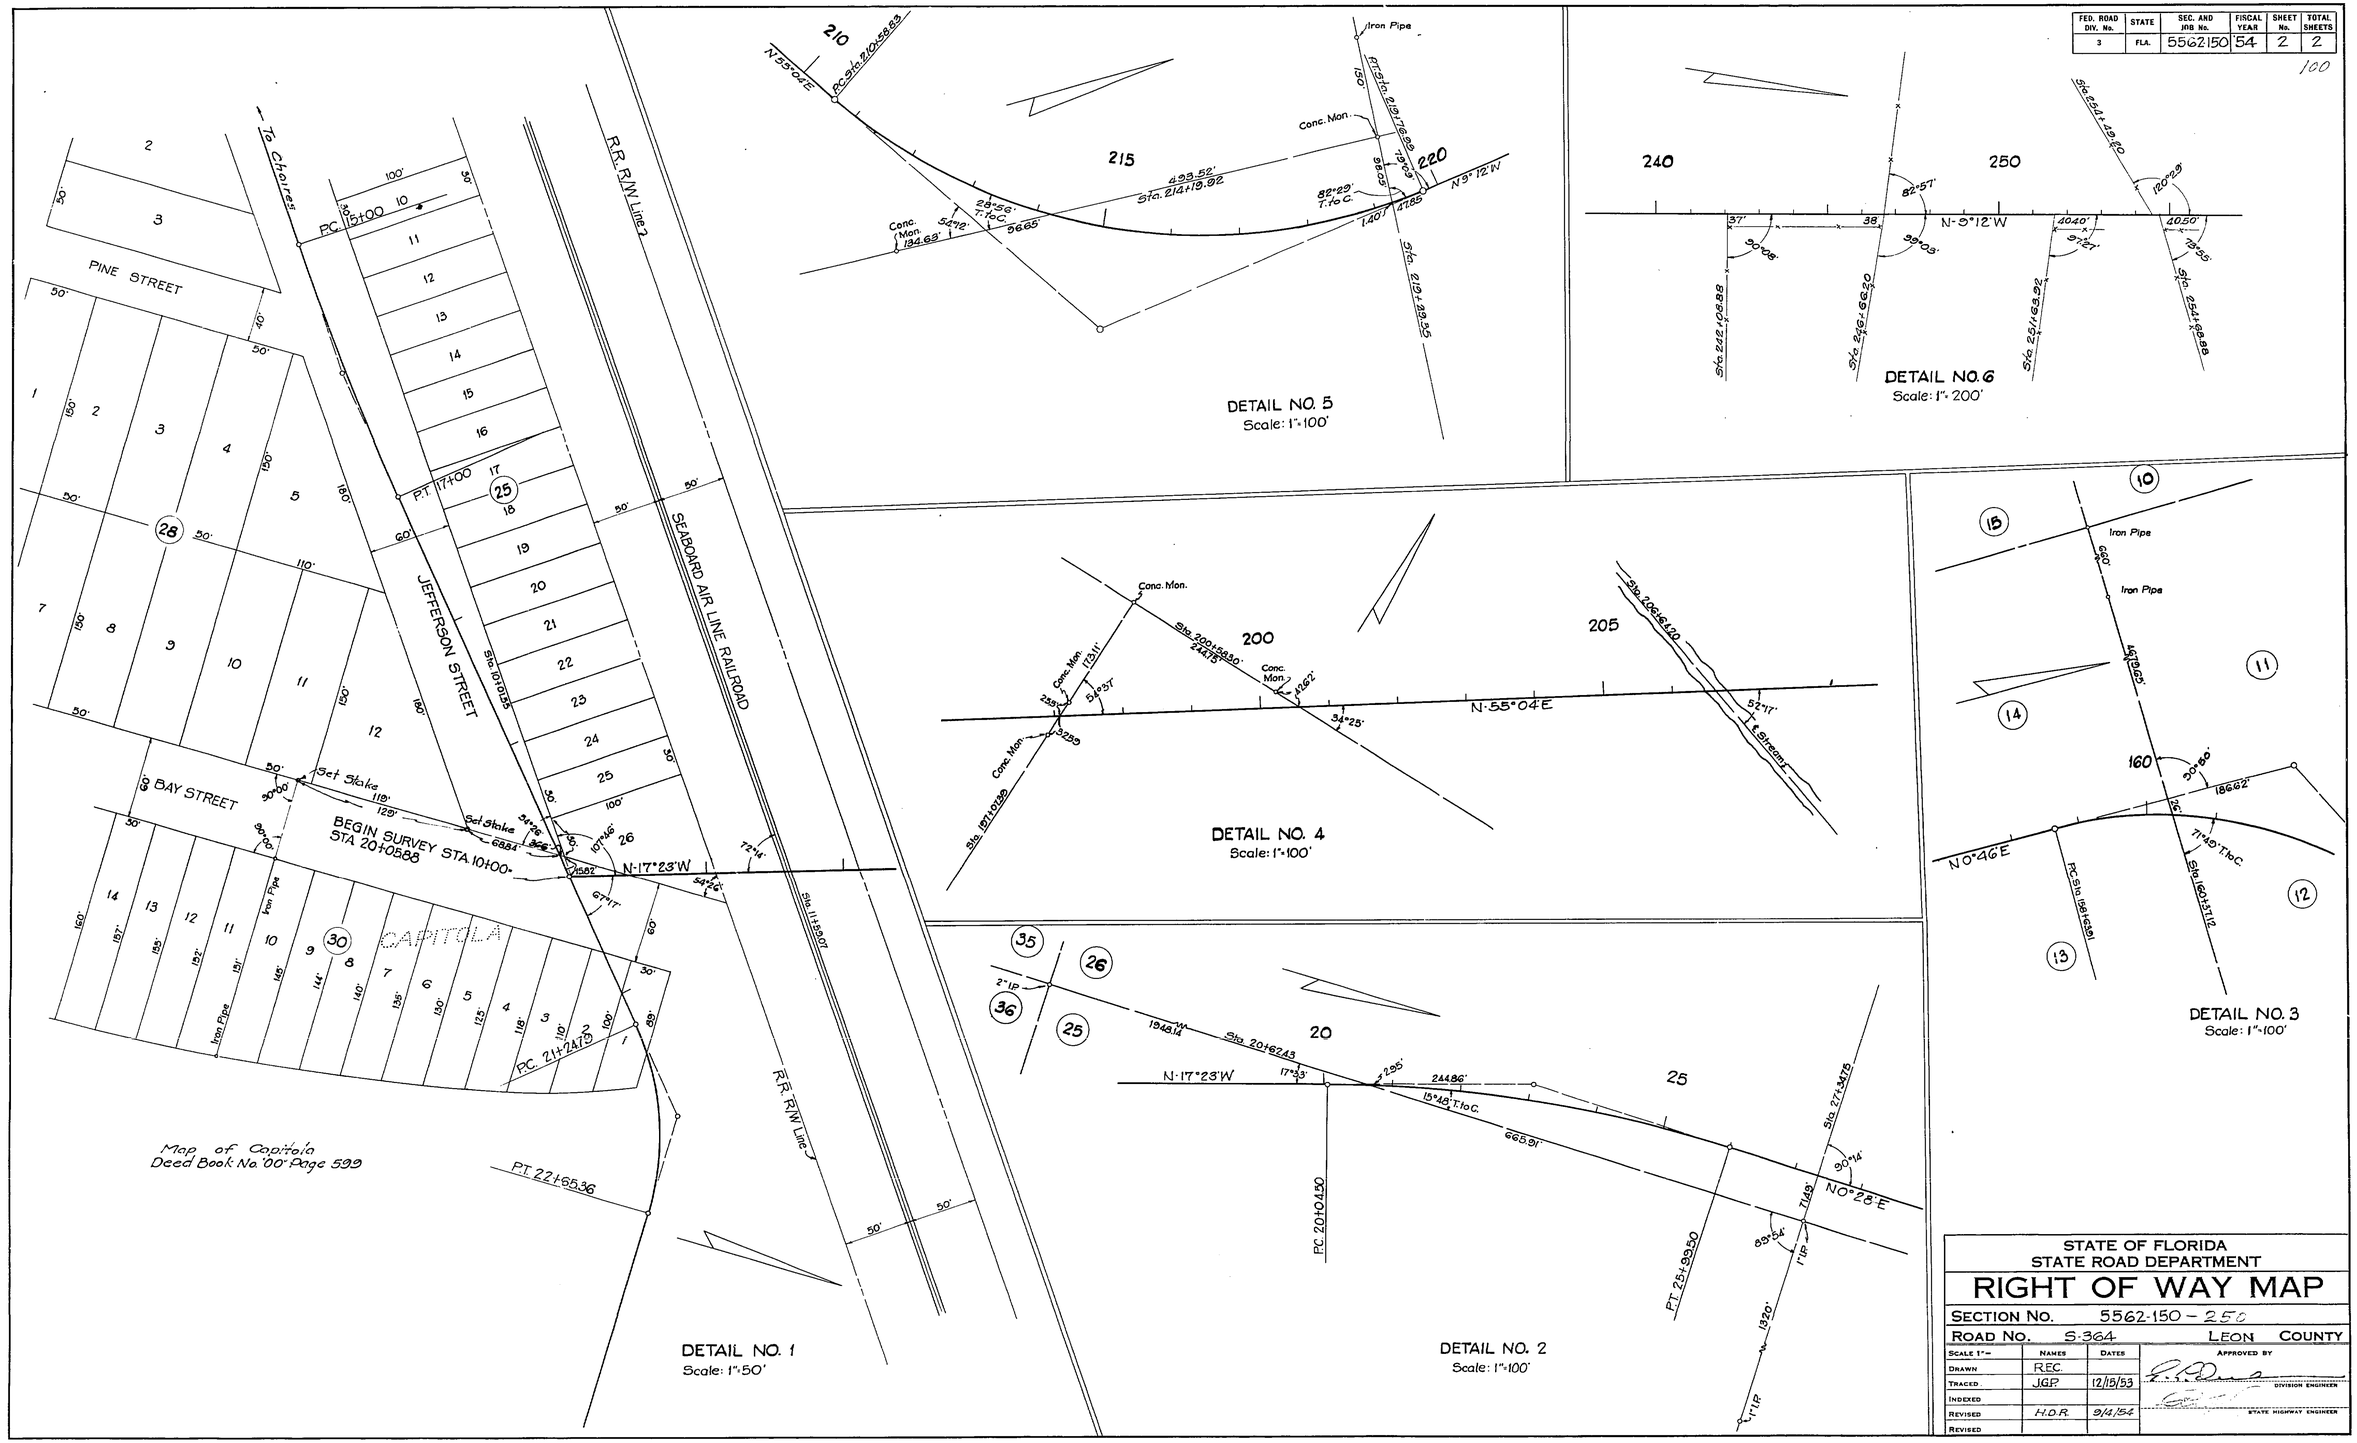

STATE OF FLORIDA
STATE ROAD DEPARTMENT

RIGHT OF WAY MAP

SECTION NO. 5562-150 – 250

ROAD NO. S-364 LEON COUNTY

SCALE 1"=	NAMES	DATES	APPROVED BY
DRAWN	R.E.C.		
TRACED	J.G.P.	12/15/53	DIVISION ENGINEER
INDEXED			
REVISED	H.O.R.	9/4/54	STATE HIGHWAY ENGINEER
REVISED			