FED. ROAD DIV. No.	STATE	SEC. AND JOB No.	FISCAL YEAR	SHEET No.	TOTAL SHEETS
3	FLA.	55683-2601	59	1	

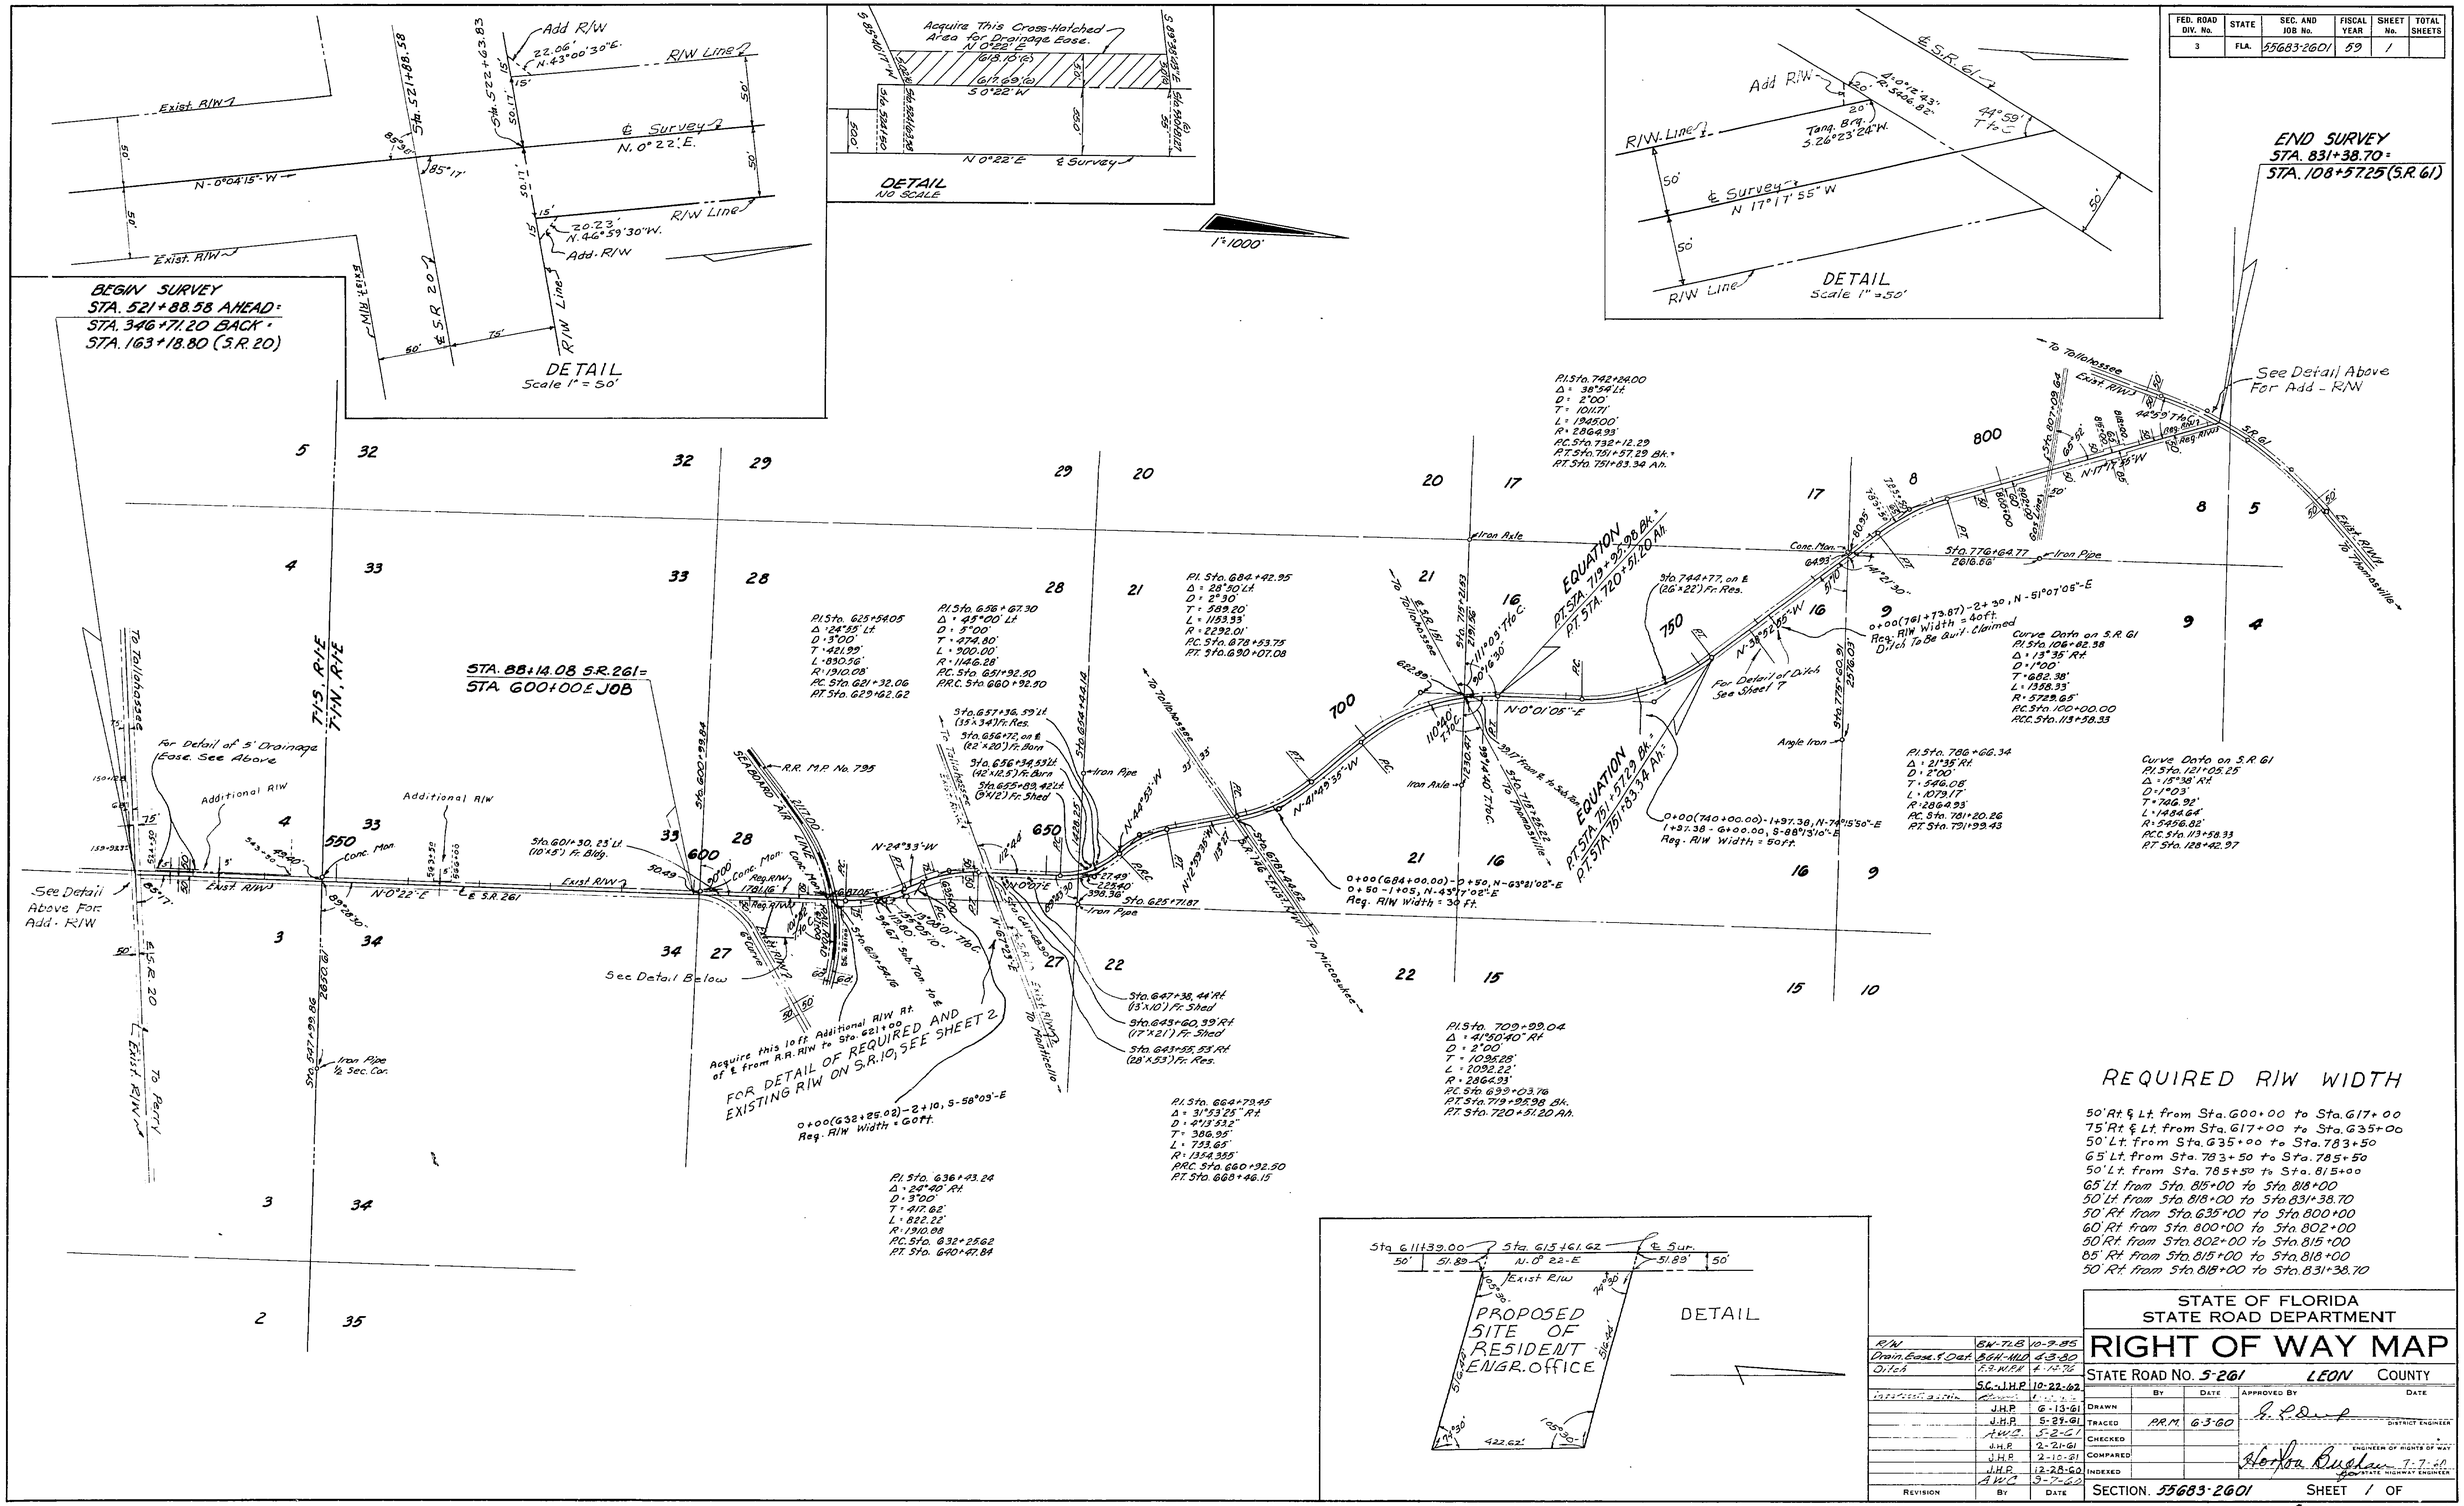

REQUIRED R/W WIDTH

50' Rt. & Lt. from Sta. 600+00 to Sta. 617+00
75' Rt. & Lt. from Sta. 617+00 to Sta. 635+00
50' Lt. from Sta. 635+00 to Sta. 783+50
65' Lt. from Sta. 783+50 to Sta. 785+50
50' Lt. from Sta. 785+50 to Sta. 815+00
65' Lt. from Sta. 815+00 to Sta. 818+00
50' Lt. from Sta. 818+00 to Sta. 831+38.70
50' Rt. from Sta. 635+00 to Sta. 800+00
60' Rt. from Sta. 800+00 to Sta. 802+00
50' Rt. from Sta. 802+00 to Sta. 815+00
85' Rt. from Sta. 815+00 to Sta. 818+00
50' Rt. from Sta. 818+00 to Sta. 831+38.70

R/W	B.W.-T.B.	10-9-85
Drain. Ease. & Det.	B.G.H.-W.D.	6-3-80
Ditch	R.R.W.-R.P.	2-14-72
	S.C.-J.H.P.	10-22-62
Initial Issue of Data		

REVISION	BY	DATE
	J.H.P.	6-13-61
	J.H.P.	5-29-61
	A.W.A.	5-2-61
	J.H.P.	2-21-61
	J.H.P.	2-10-61
	J.H.P.	12-28-60
	A.W.A.	3-7-60

STATE OF FLORIDA
STATE ROAD DEPARTMENT

RIGHT OF WAY MAP

STATE ROAD No. S-261 LEON COUNTY

	BY	DATE
DRAWN		
TRACED	P.R.M.	6-3-60
CHECKED		
COMPARED		
INDEXED		

APPROVED BY — DATE
R. L. Dunn — DISTRICT ENGINEER
Horton Buchan 7-7-61 — ENGINEER OF RIGHTS OF WAY for STATE HIGHWAY ENGINEER

SECTION. 55683-2601 SHEET 1 OF

S.R. NO. 261 TO S.R. NO. 61 (TALL. TRUCK ROUTE)

AF 42662B

10 10 2601 55683

F.A. PROJECT NO.	SHEET NO.
N/A	

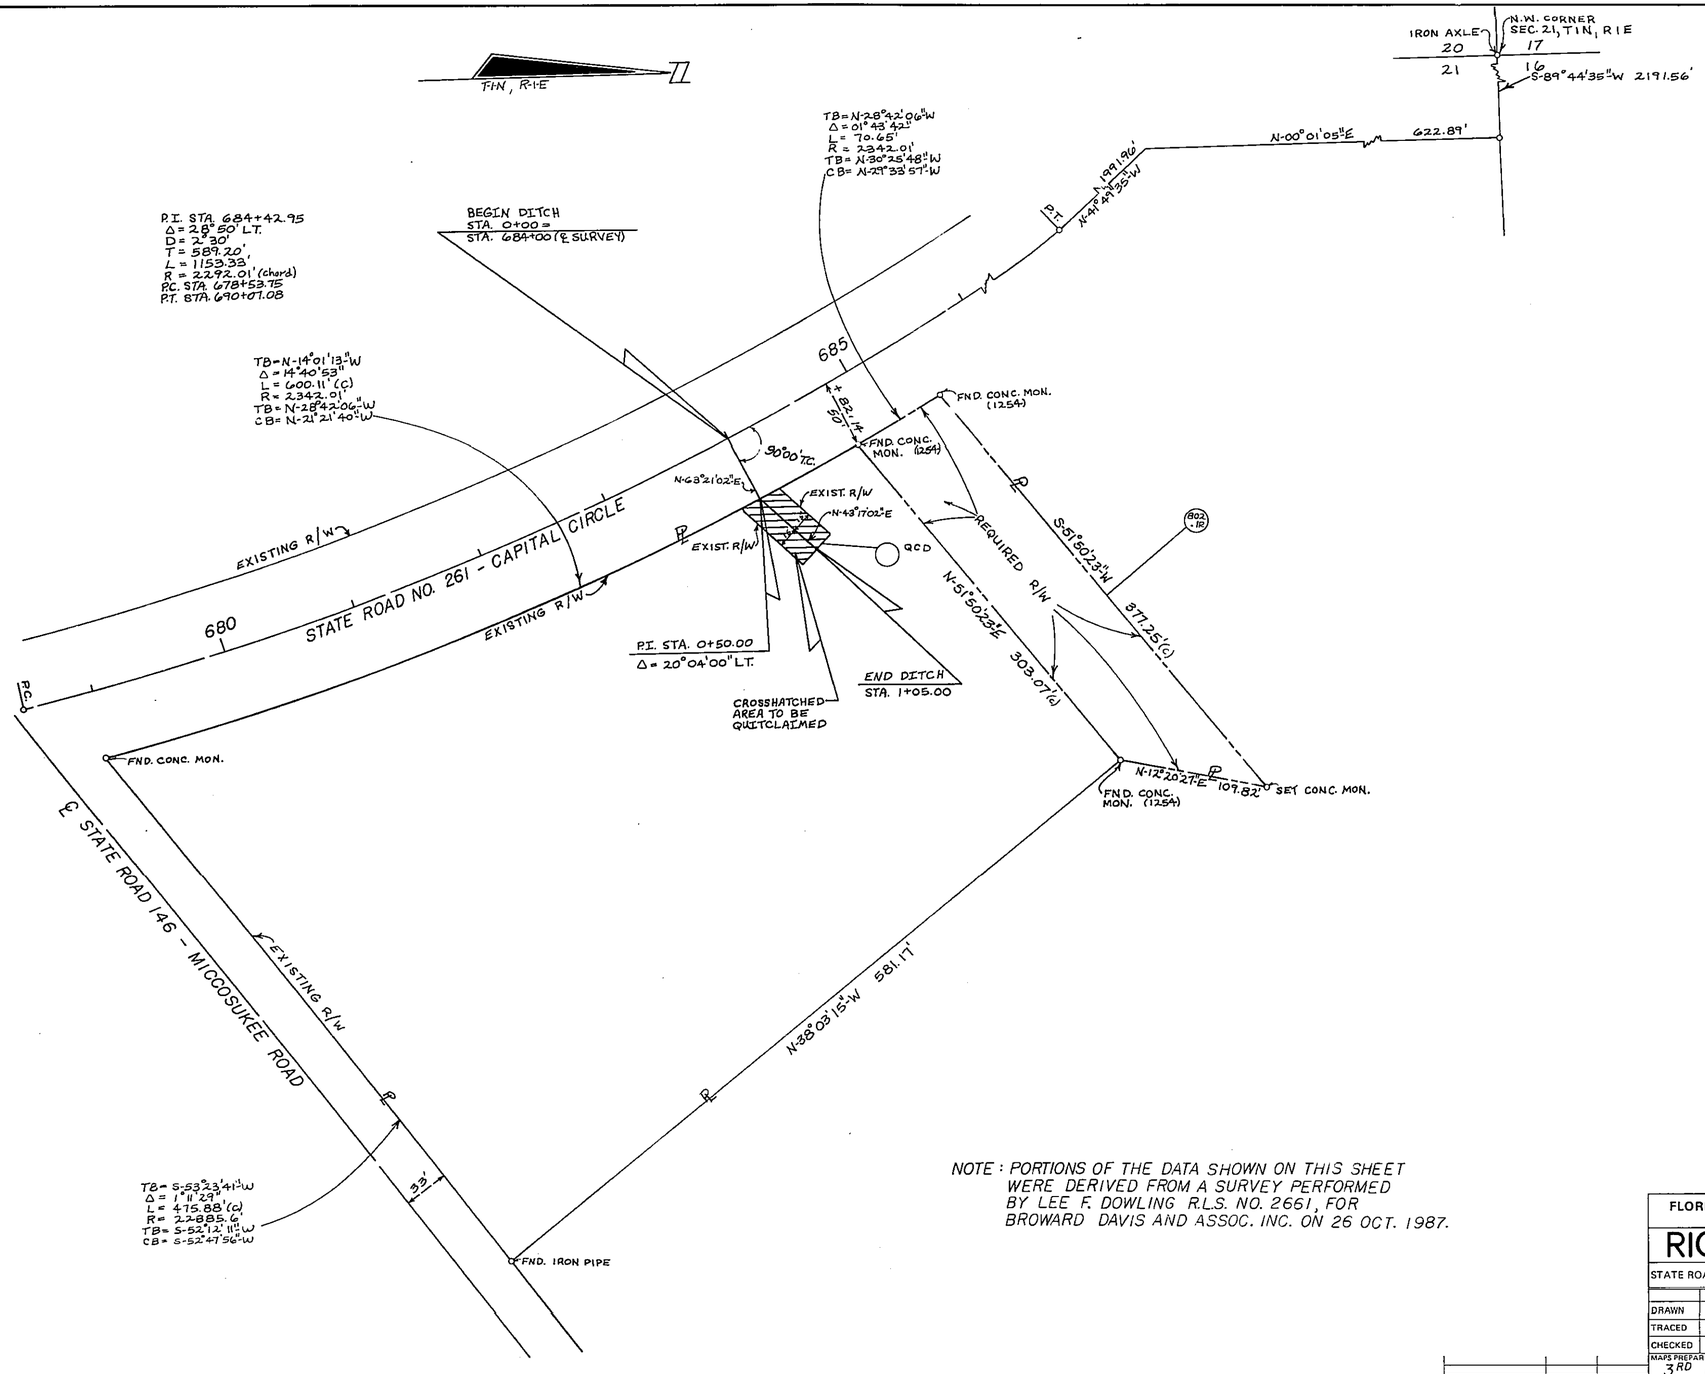

NOTE: PORTIONS OF THE DATA SHOWN ON THIS SHEET WERE DERIVED FROM A SURVEY PERFORMED BY LEE F. DOWLING R.L.S. NO. 2661, FOR BROWARD DAVIS AND ASSOC. INC. ON 26 OCT. 1987.

REVISION	BY	DATE

FLORIDA DEPARTMENT OF TRANSPORTATION
RIGHT OF WAY ENGINEERING SECTION

RIGHT OF WAY MAP

STATE ROAD NO. S-261 LEON COUNTY

	BY	DATE	APPROVED BY	DATE
DRAWN	J.B.	12-29-87	Russell A. Hauck	01-25-88
TRACED	J.B.	12-29-87	DISTRICT SURVEYOR ADMIN.	
CHECKED	I.C.	12-30-87		

MAPS PREPARED BY 3RD DISTRICT — FIELD BOOK NO'S. N/A
W.P.I. NO. N/A — SCALE 1"=50'
SECTION 55683-2601 — SHEET 10 OF 10

S.R. NO. 261 TO S.R. NO. 61 (TALL. TRUCK ROUTE)

FED. ROAD DIV. No.	STATE	SEC. AND JOB No.	FISCAL YEAR	SHEET No.	TOTAL SHEETS
3	FLA.	55683-2601		2	

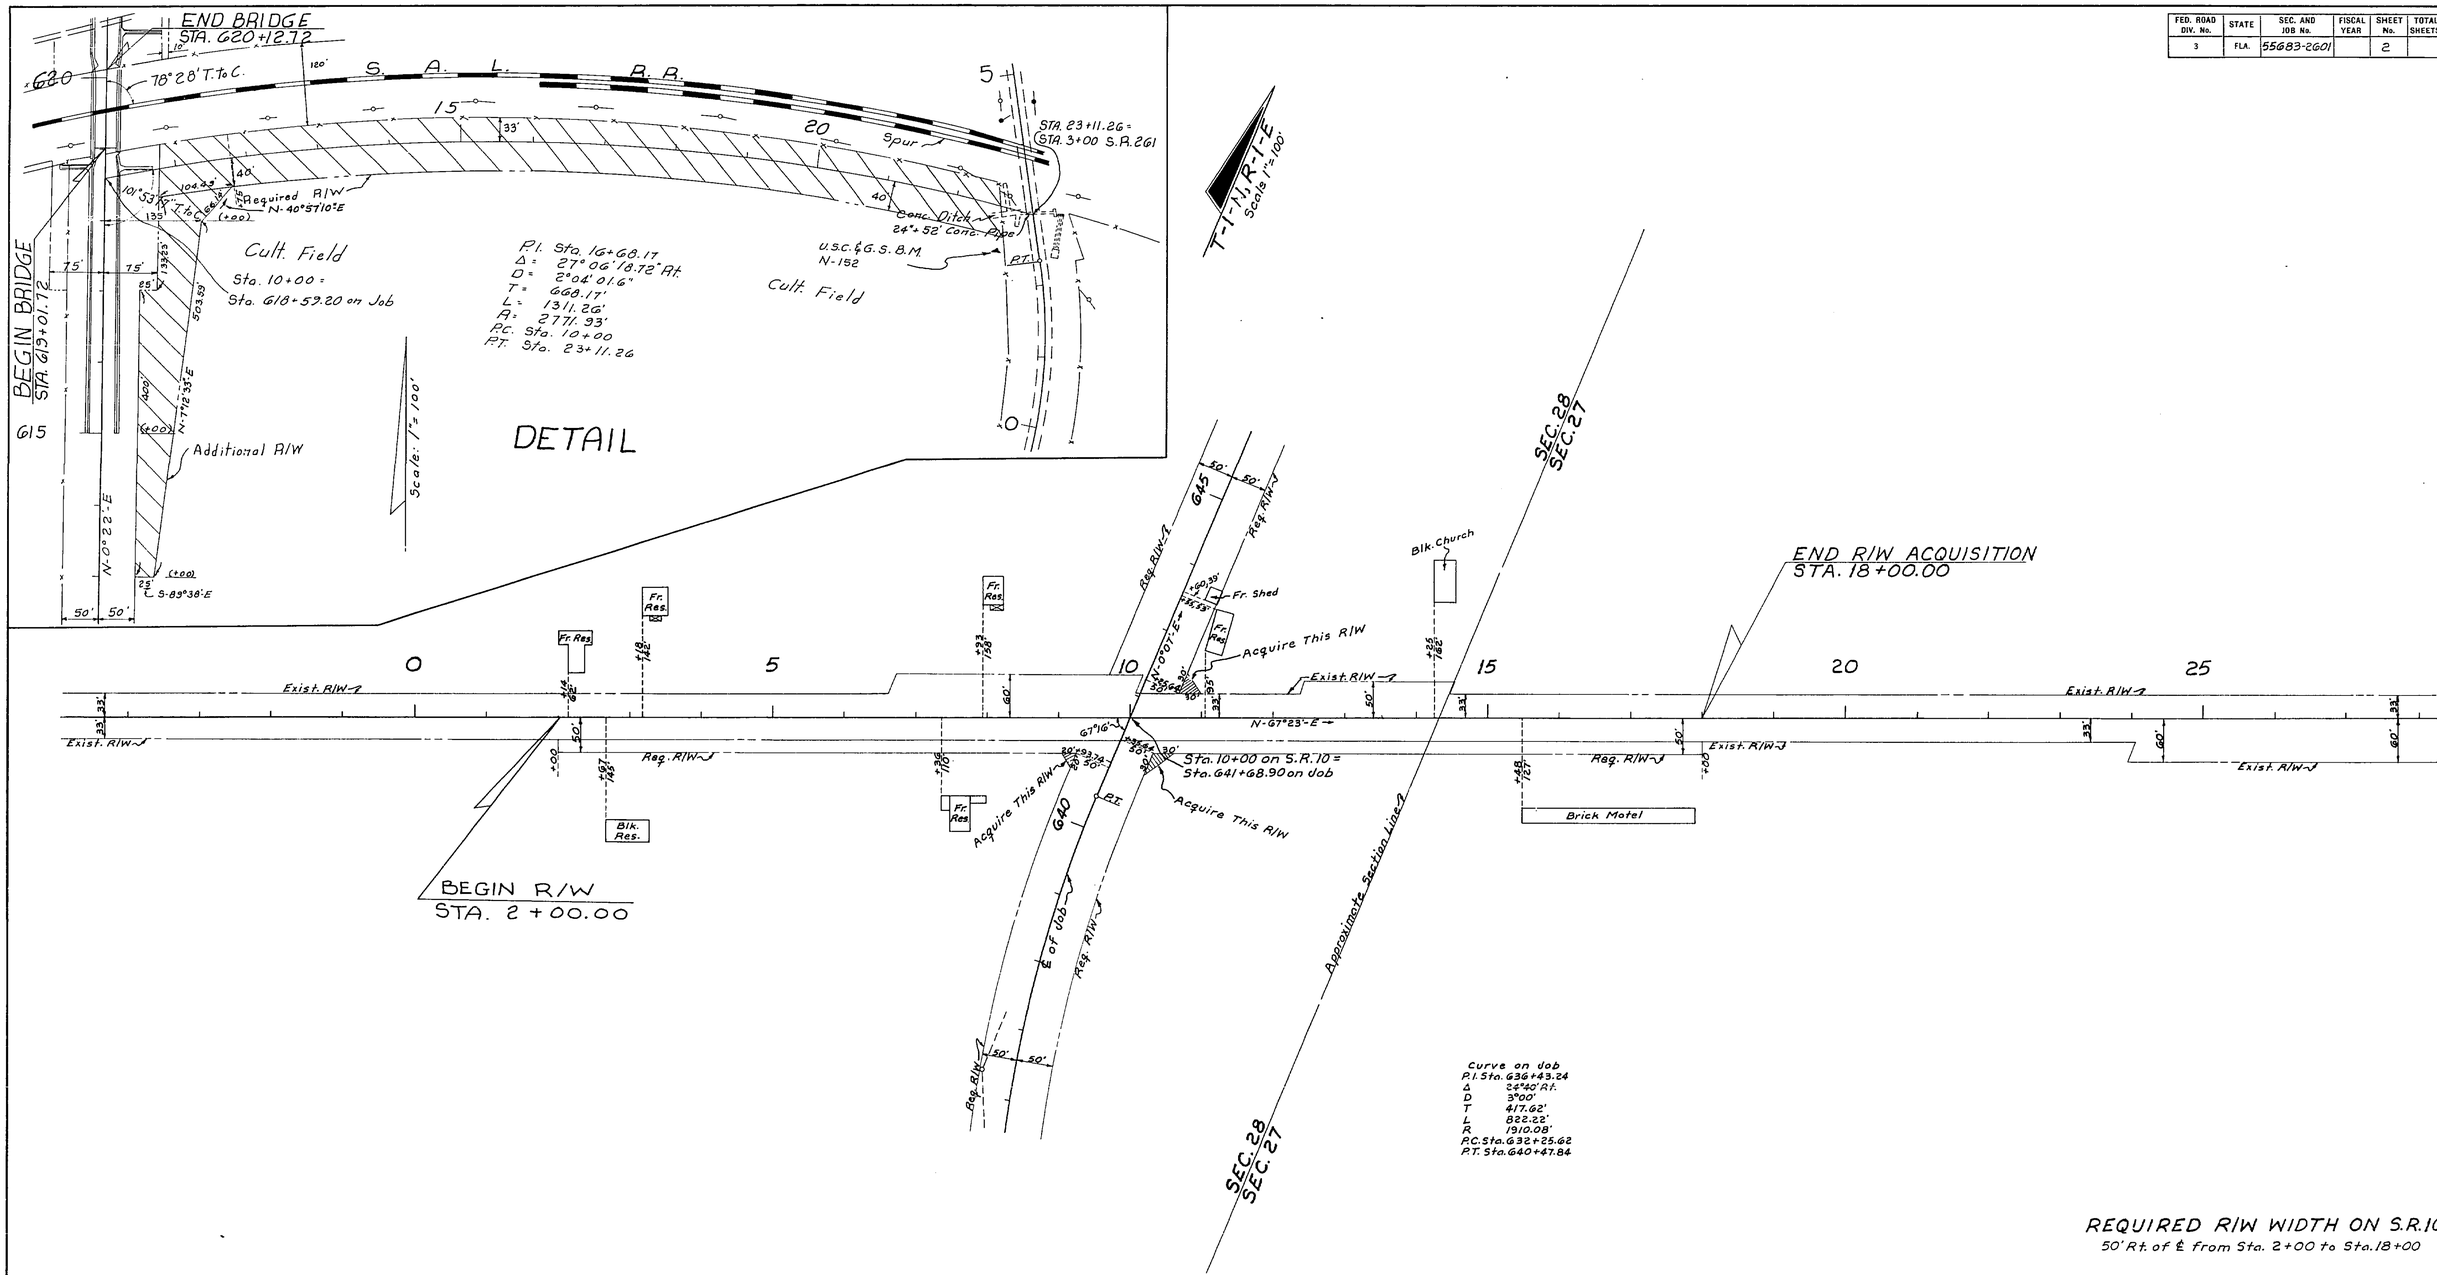

REQUIRED R/W WIDTH ON S.R. 10
50' Rt. of ℄ from Sta. 2+00 to Sta. 18+00

STATE OF FLORIDA
STATE ROAD DEPARTMENT

RIGHT OF WAY MAP

STATE ROAD No. S-261 LEON COUNTY

	BY	DATE	APPROVED BY	DATE
DRAWN				
TRACED	S.C.	8-29-60	G. L. Dick	DISTRICT ENGINEER
CHECKED				
COMPARED			Hatton Buchan	ENGINEER OF RIGHTS OF WAY
INDEXED			for	STATE HIGHWAY ENGINEER

	J.H.P.	6-12-61
Detail	J.H.P.	5-29-61
	S.C.	10-18-60
REVISION	BY	DATE

SECTION 55683-2601 SHEET 2 OF

S.R. NO. 261 TO S.R. NO. 61 (TALL. TRUCK ROUTE)

FED. ROAD DIV. No.	STATE	PROJECT No.	FISCAL YEAR	SHEET No.
3	FLA.	55683-2601	61	3

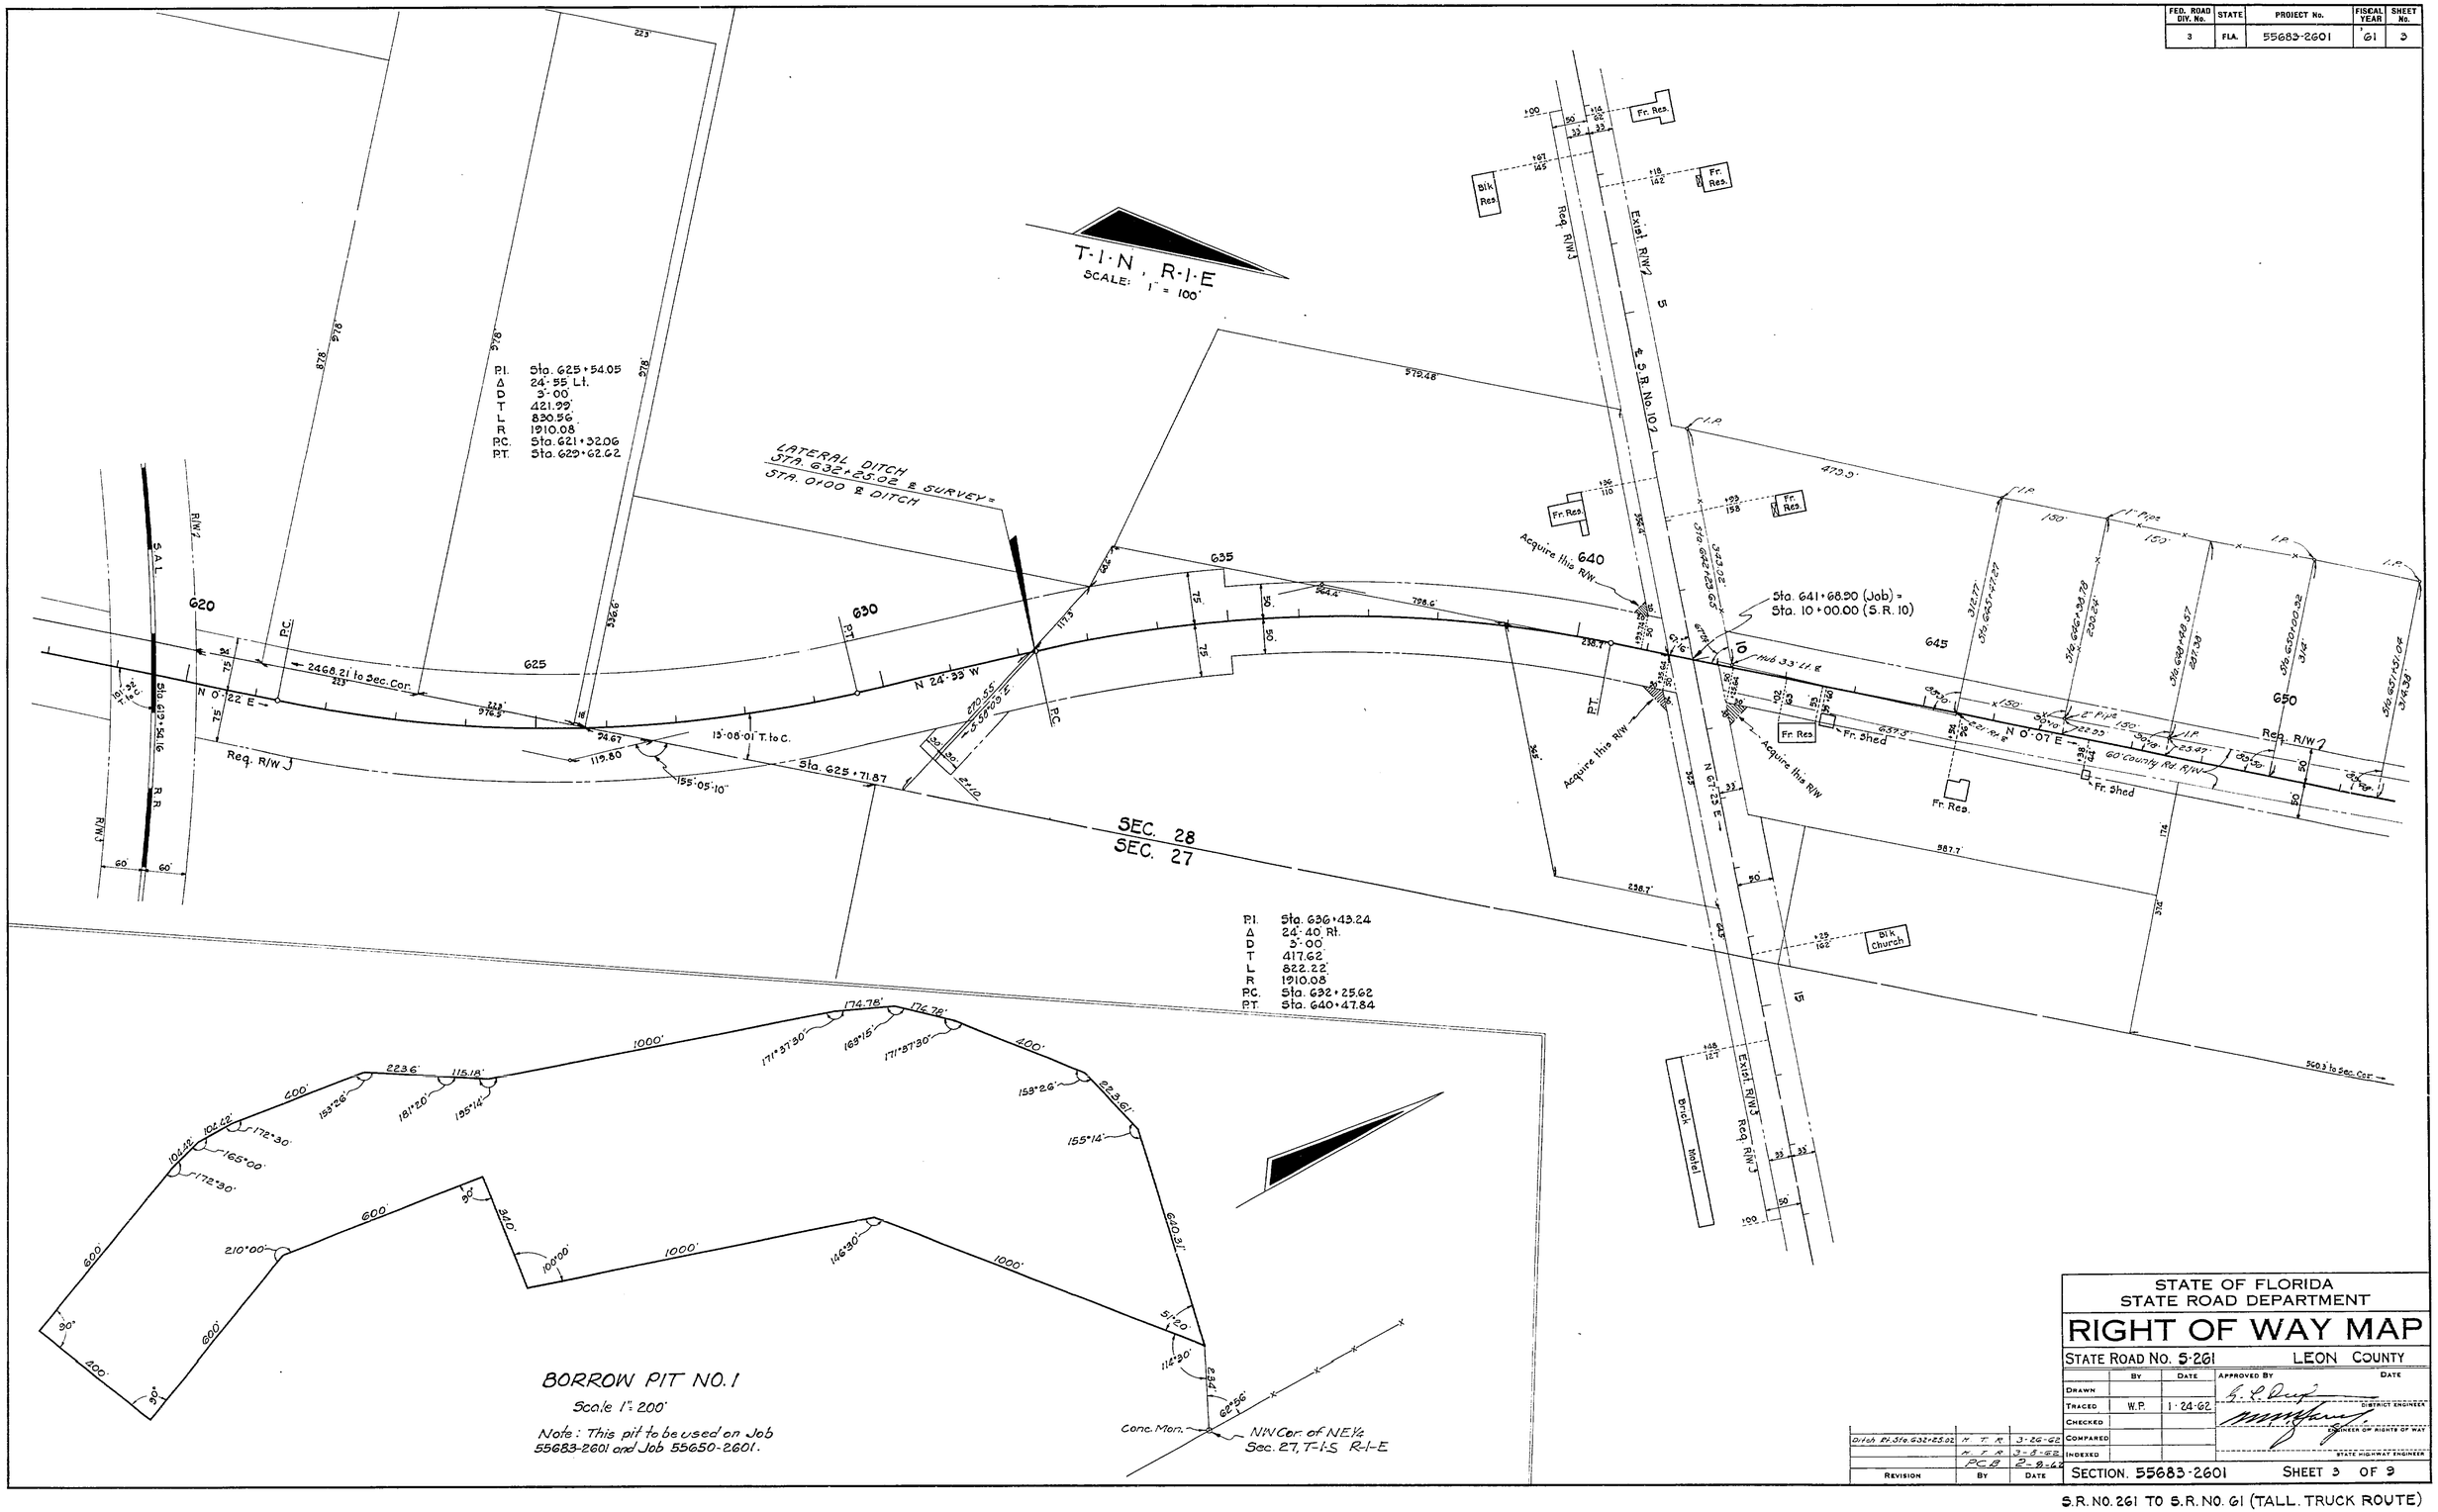

REVISION	BY	DATE
Ditch Rt. Sta. 632+25.62	H. T. R.	3-26-62
	H. T. R.	3-8-62
	PCB	2-9-62

STATE OF FLORIDA
STATE ROAD DEPARTMENT

RIGHT OF WAY MAP

STATE ROAD No. 5-261 LEON COUNTY

	BY	DATE	APPROVED BY	DATE
DRAWN				DISTRICT ENGINEER
TRACED	W.P.	1-24-62		
CHECKED				ENGINEER OF RIGHTS OF WAY
COMPARED				
INDEXED				STATE HIGHWAY ENGINEER

SECTION. 55683-2601 SHEET 3 OF 9

S.R. NO. 261 TO S.R. NO. 61 (TALL. TRUCK ROUTE)

FED. ROAD DIV. No.	STATE	PROJECT No.	FISCAL YEAR	SHEET No.
3	FLA.	55683-2601	'61	4

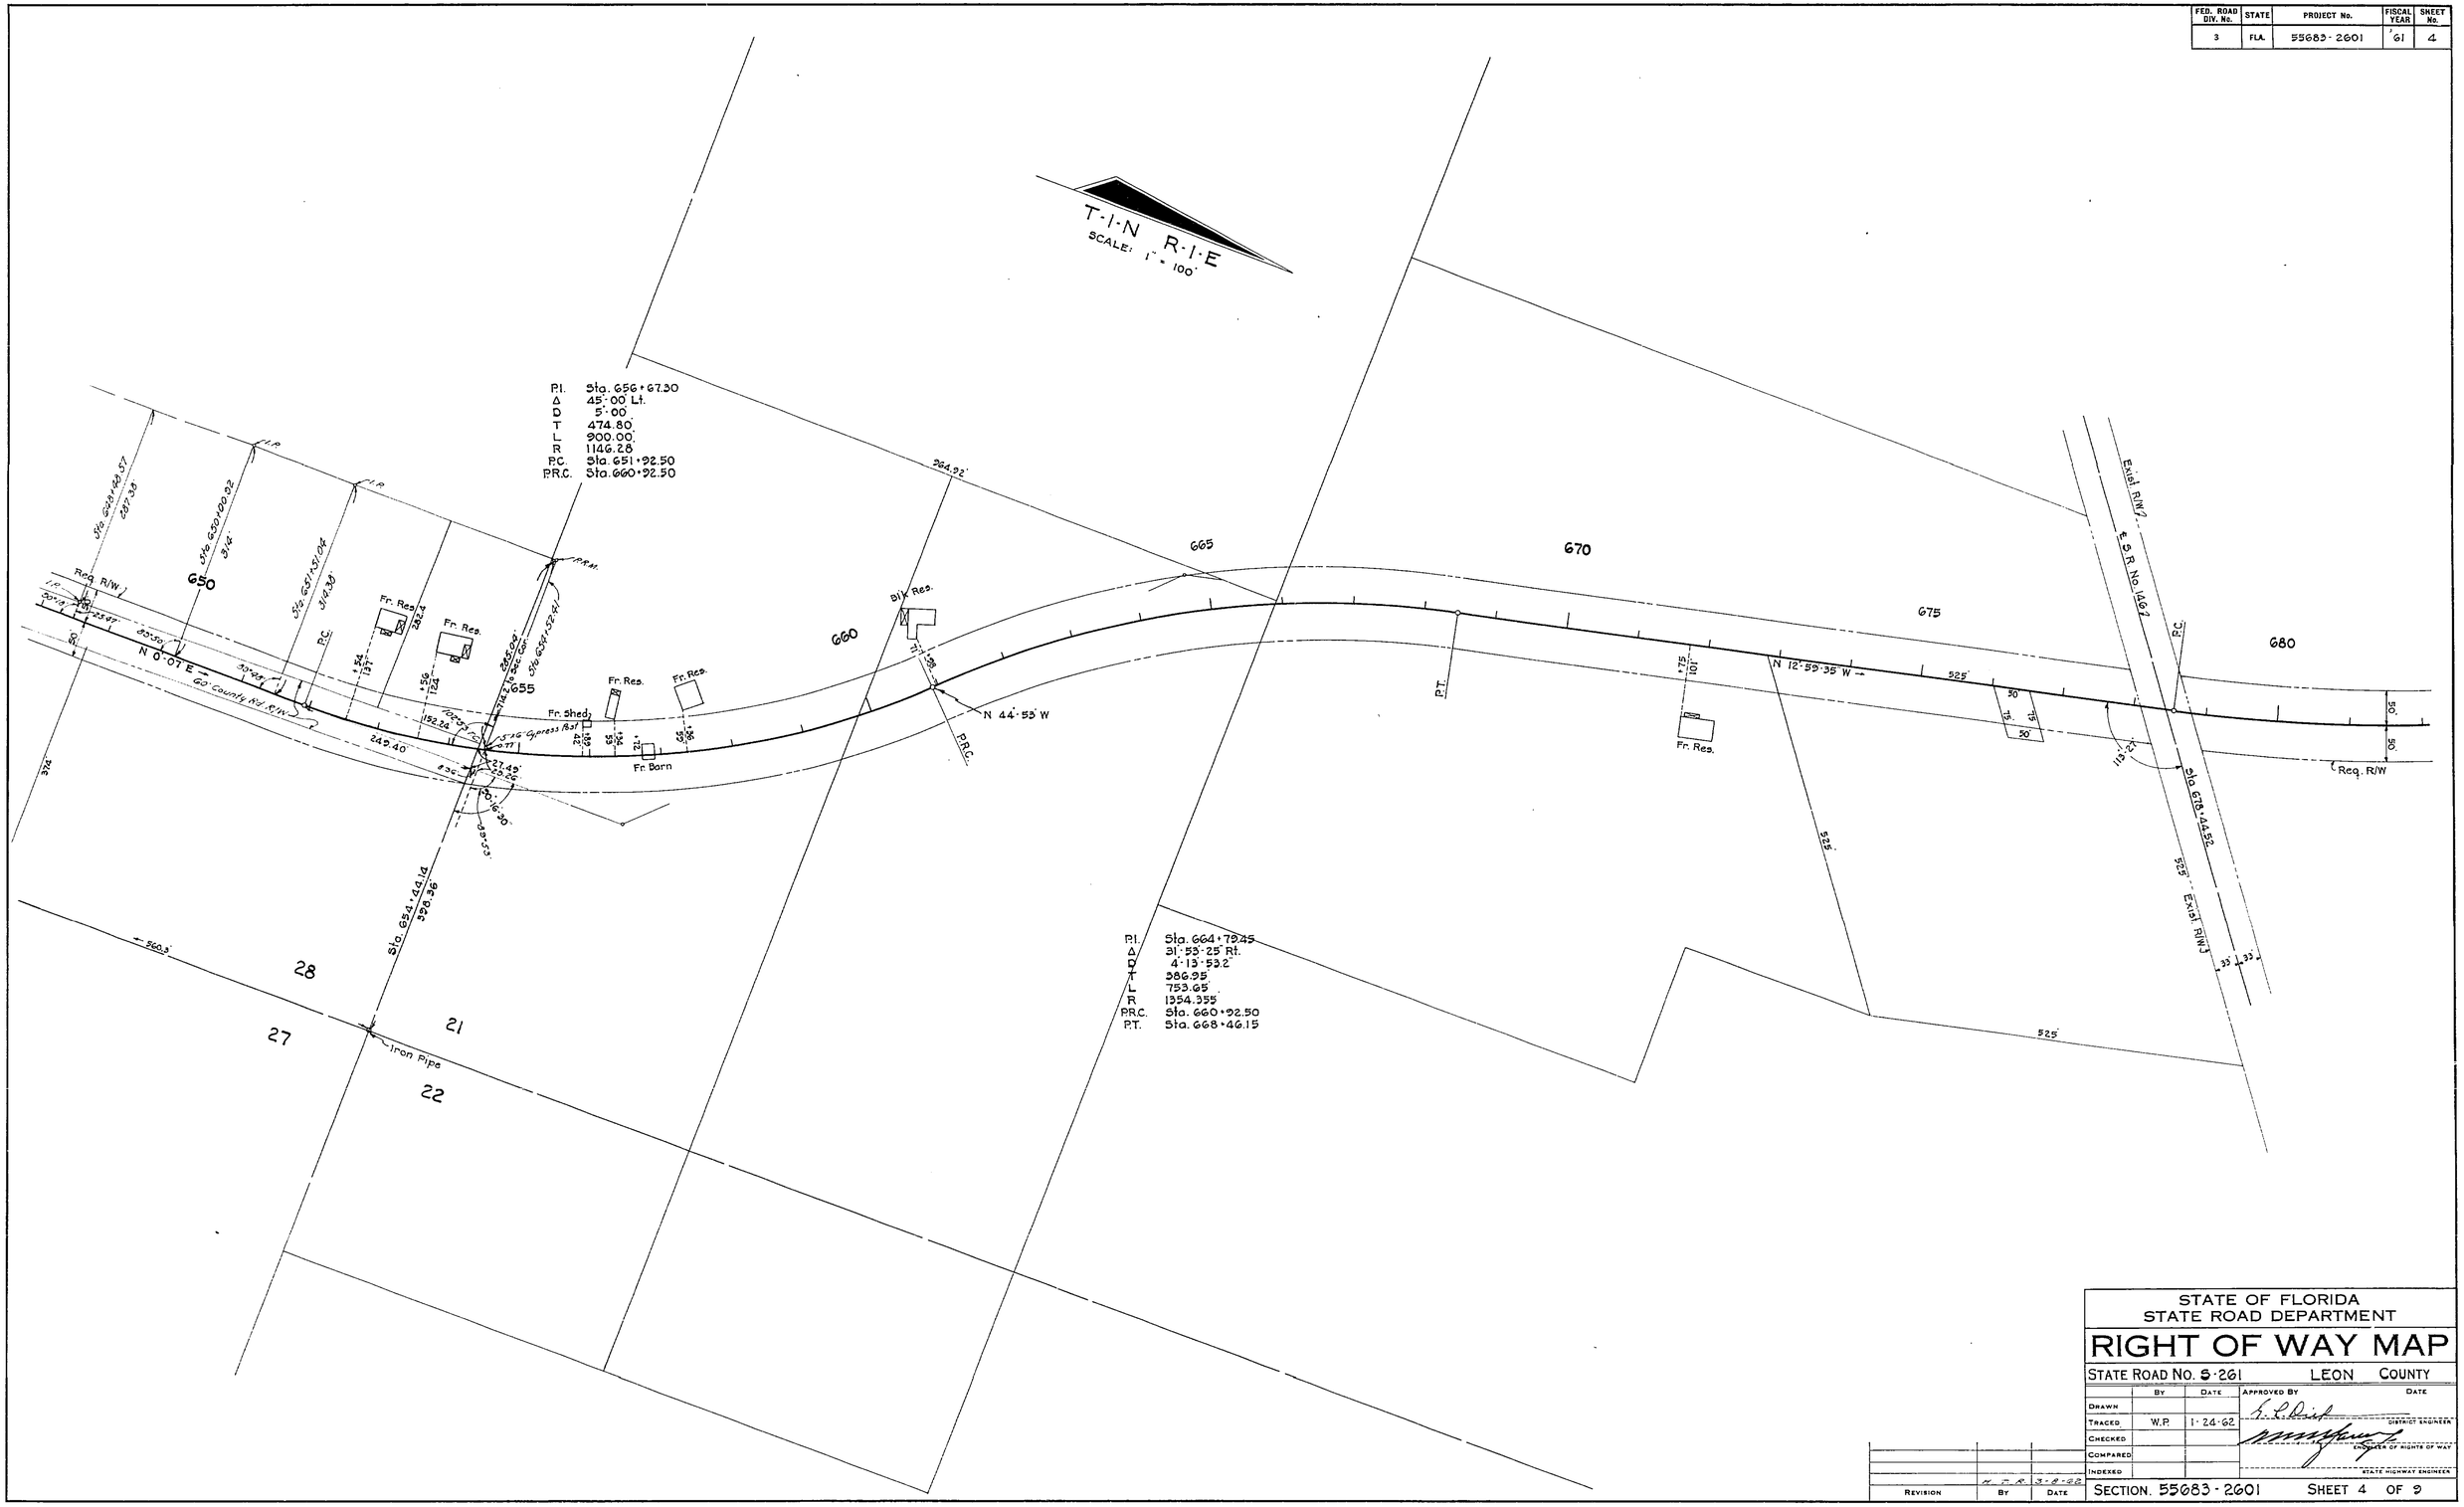

STATE OF FLORIDA
STATE ROAD DEPARTMENT

RIGHT OF WAY MAP

STATE ROAD No. S-261 LEON COUNTY

	By	Date	Approved By	Date
Drawn				
Traced	W.P.	1-24-62		District Engineer
Checked				Engineer of Rights of Way
Compared				
Indexed				State Highway Engineer

Revision	By	Date
	H.F.R.	3-8-62

SECTION. 55083-2601 SHEET 4 OF 9

S.R. NO. 261 TO S.R. NO. 61 (TALL. TRUCK ROUTE)

FED. ROAD DIV. No.	STATE	PROJECT No.	FISCAL YEAR	SHEET No.
3	FLA.	55683-2601	'61	5

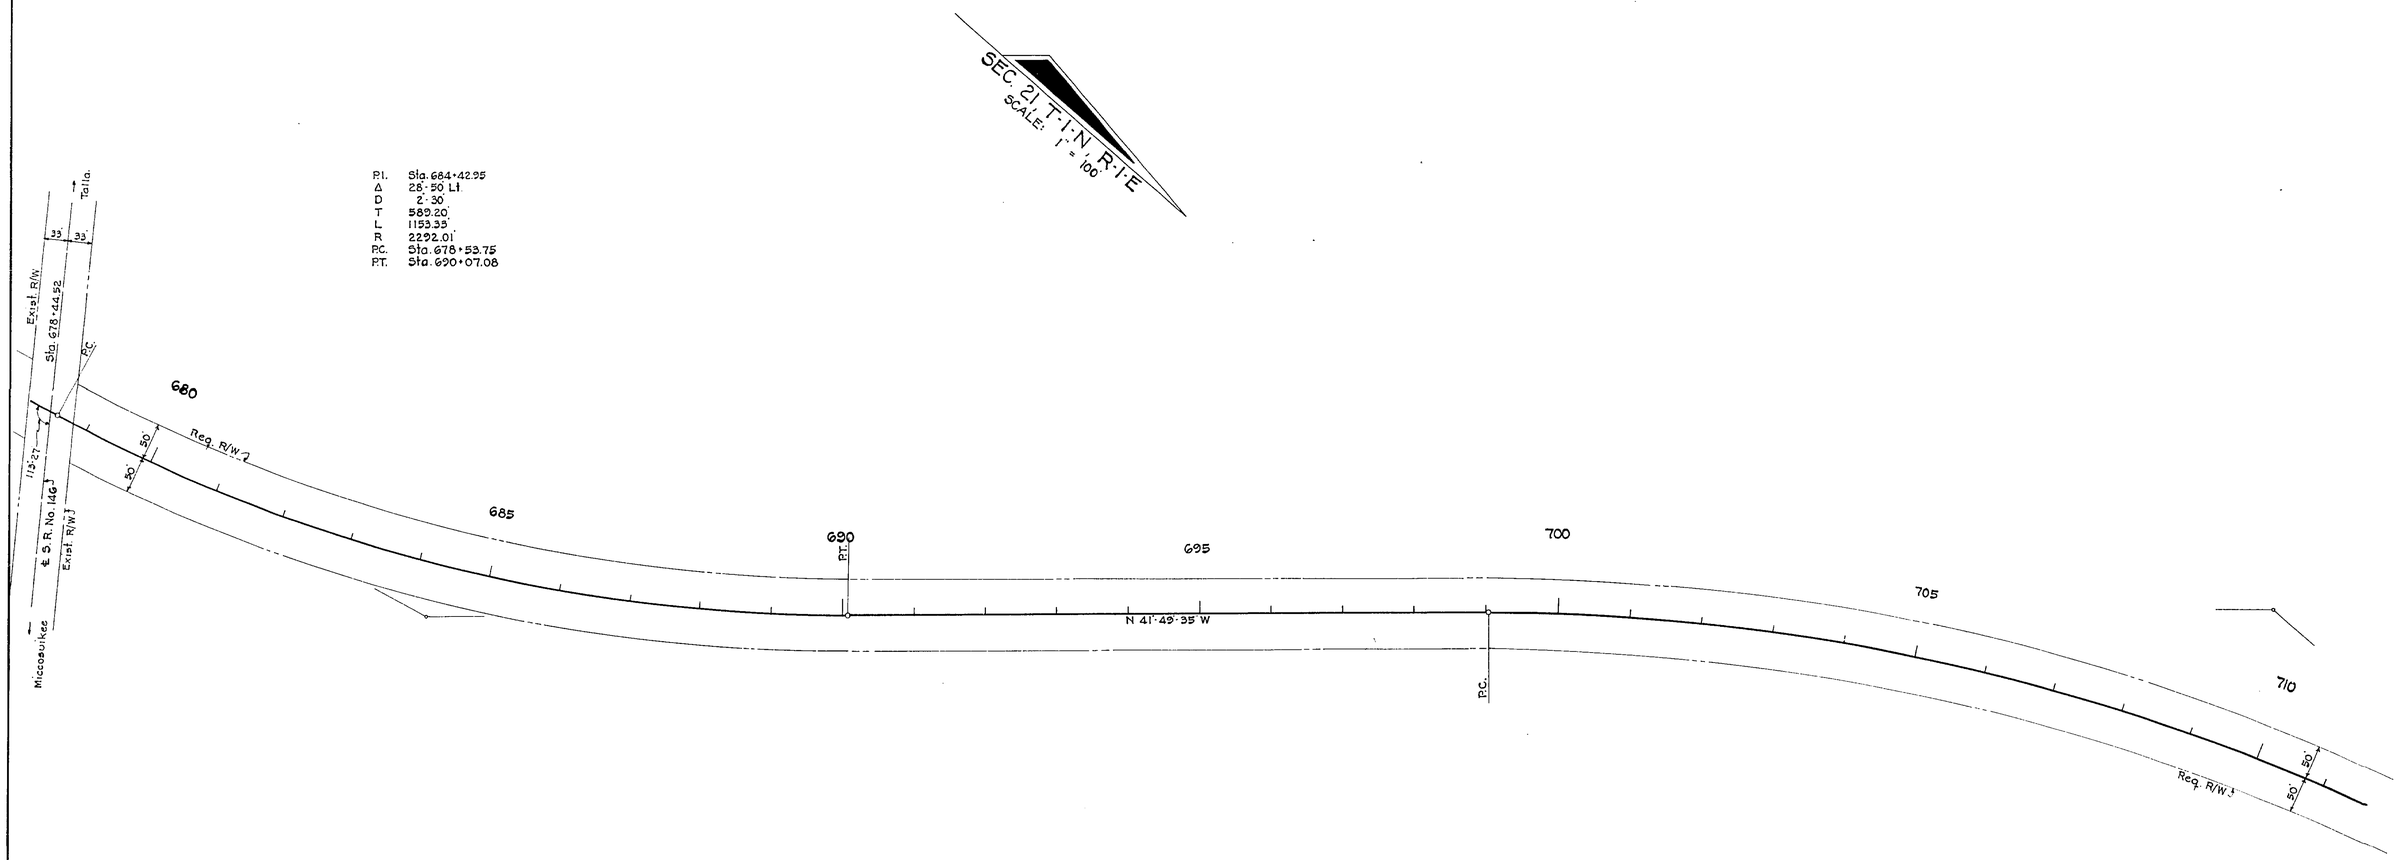

P.I. Sta. 709+39.04
Δ 41°-50'-40" Rt.
D 2°-00'
T 1095.28'
L 2092.22'
R 2864.93'
P.C. Sta. 699+03.76
P.T. Sta. 719+95.98 Bk=
Sta. 720+51.20 Ahd

STATE OF FLORIDA
STATE ROAD DEPARTMENT

RIGHT OF WAY MAP

STATE ROAD No. S-261 LEON COUNTY

	By	Date	Approved By	Date
Drawn				
Traced	W.P.	1-24-62	District Engineer	
Checked			Engineer of Rights of Way	
Compared				
Indexed			State Highway Engineer	

Revision	By	Date

SECTION. 55683-2601 SHEET 5 OF 9

S.R. NO. 261 TO S.R. NO. 61 (TALL. TRUCK ROUTE)

FED. ROAD DIV. No.	STATE	PROJECT No.	FISCAL YEAR	SHEET No.
3	FLA.	55083-2601	'61	6

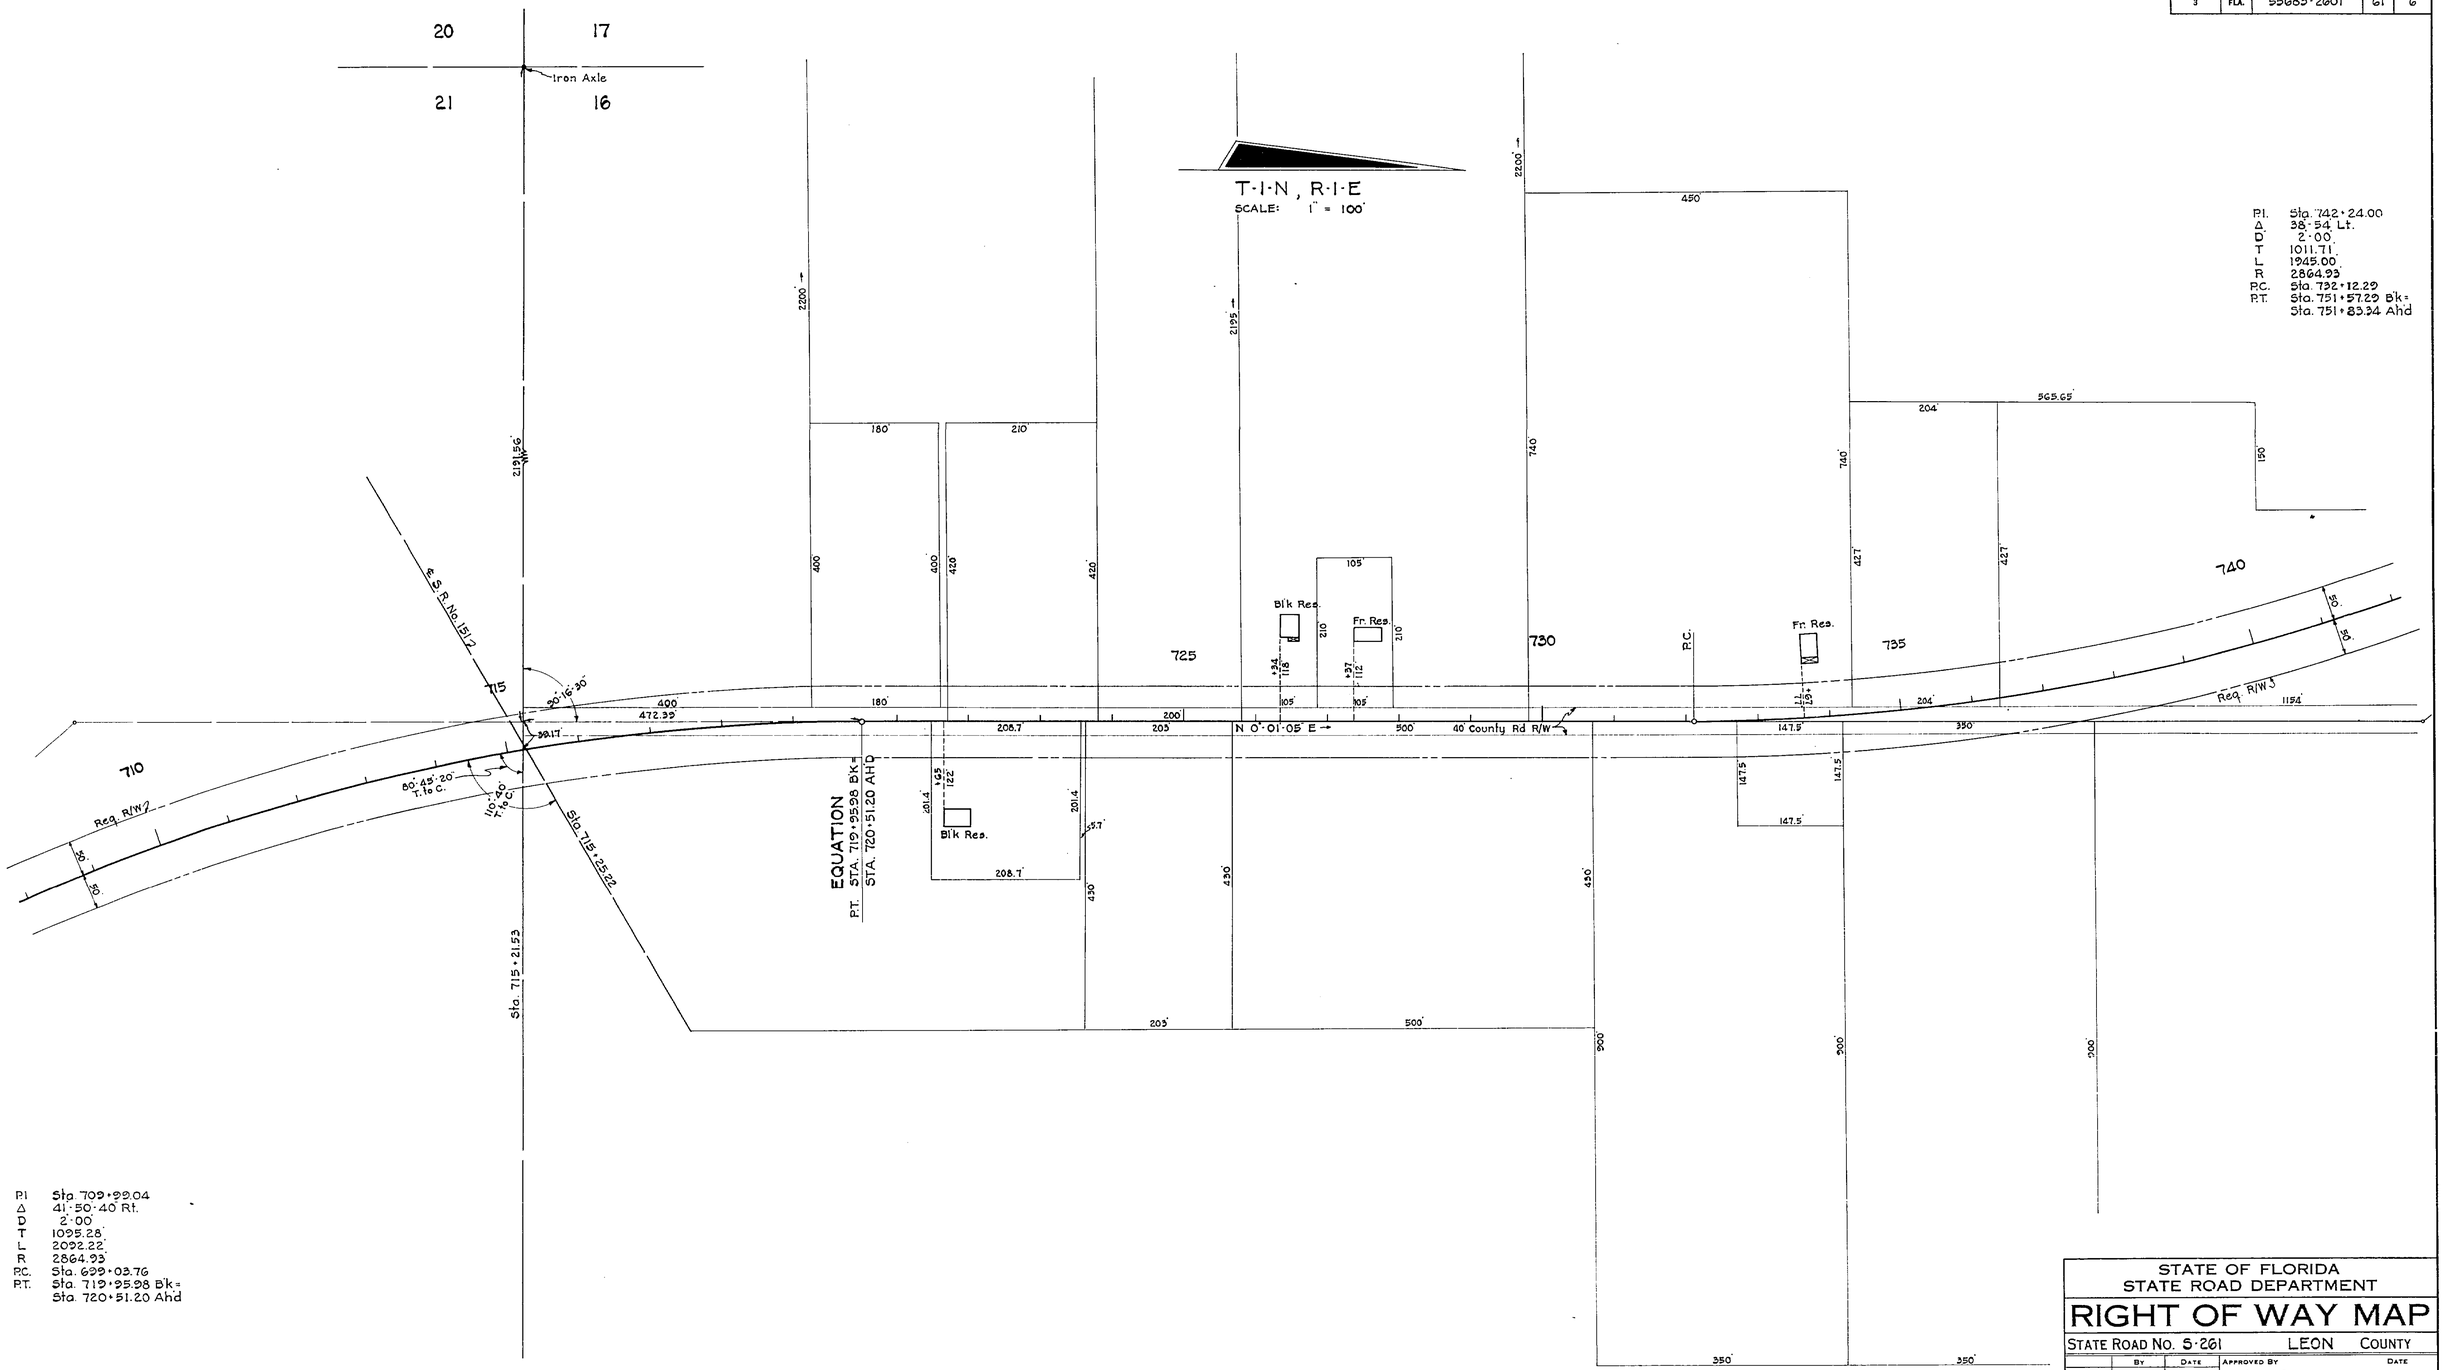

STATE OF FLORIDA
STATE ROAD DEPARTMENT

RIGHT OF WAY MAP

STATE ROAD No. S-261 LEON COUNTY

	By	Date	Approved By	Date
Drawn				
Traced	W.P.	1-25-62	District Engineer	
Checked				
Compared			Engineer of Rights of Way	
Indexed			State Highway Engineer	

Revision	By	Date

SECTION. 55083-2601 SHEET 6 OF 9

S.R. NO. 261 TO S.R. NO. 61 (TALL. TRUCK ROUTE)

FED. ROAD DIV. No.	STATE	PROJECT No.	FISCAL YEAR	SHEET No.
3	FLA.	55683-2601	'61	7

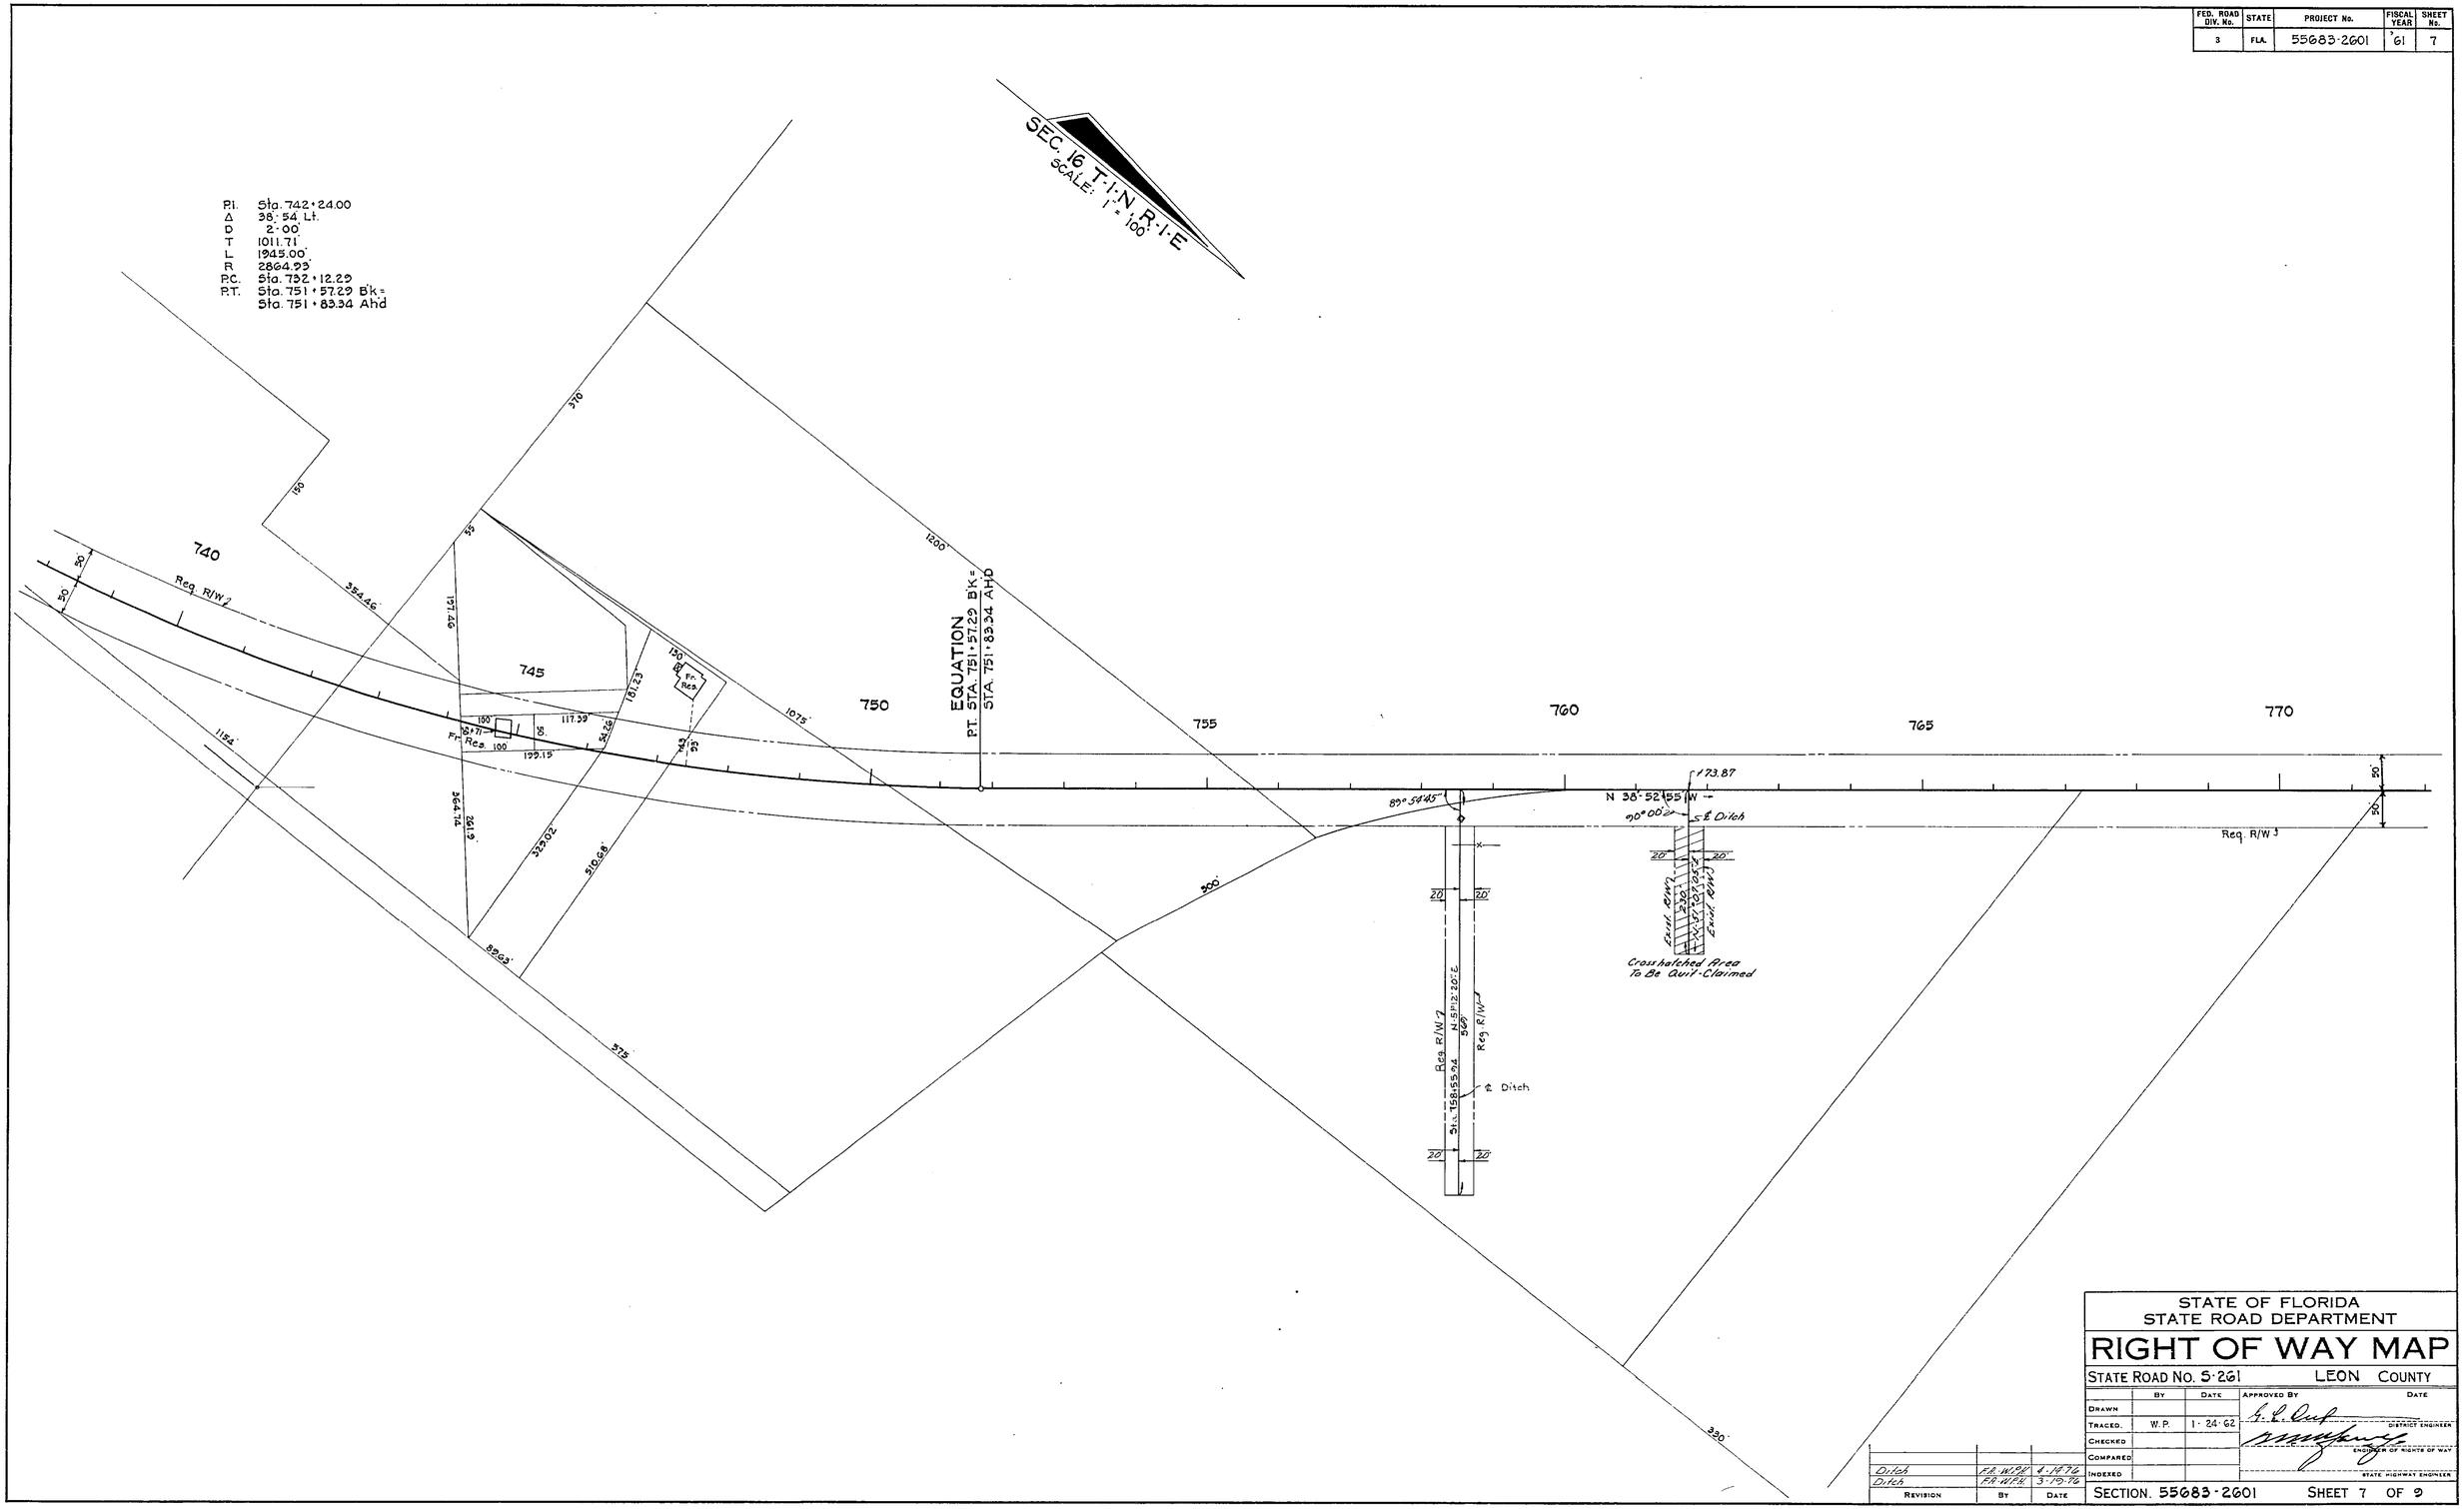

STATE OF FLORIDA
STATE ROAD DEPARTMENT

RIGHT OF WAY MAP

STATE ROAD No. S-261 LEON COUNTY

	By	Date	Approved By	Date
Drawn				
Traced.	W.P.	1-24-62		District Engineer
Checked				
Compared				Engineer of Rights of Way
Indexed				State Highway Engineer

Revision	By	Date
Ditch	F.R. W.P.R.	4-18-76
Ditch	F.R. W.P.R.	3-19-76

SECTION. 55683-2601 SHEET 7 OF 9

S.R. NO. 261 TO S.R. NO. 61 (TALL. TRUCK ROUTE)

FED. ROAD DIV. No.	STATE	PROJECT No.	FISCAL YEAR	SHEET No.
3	FLA.	55683-2601	'61	8

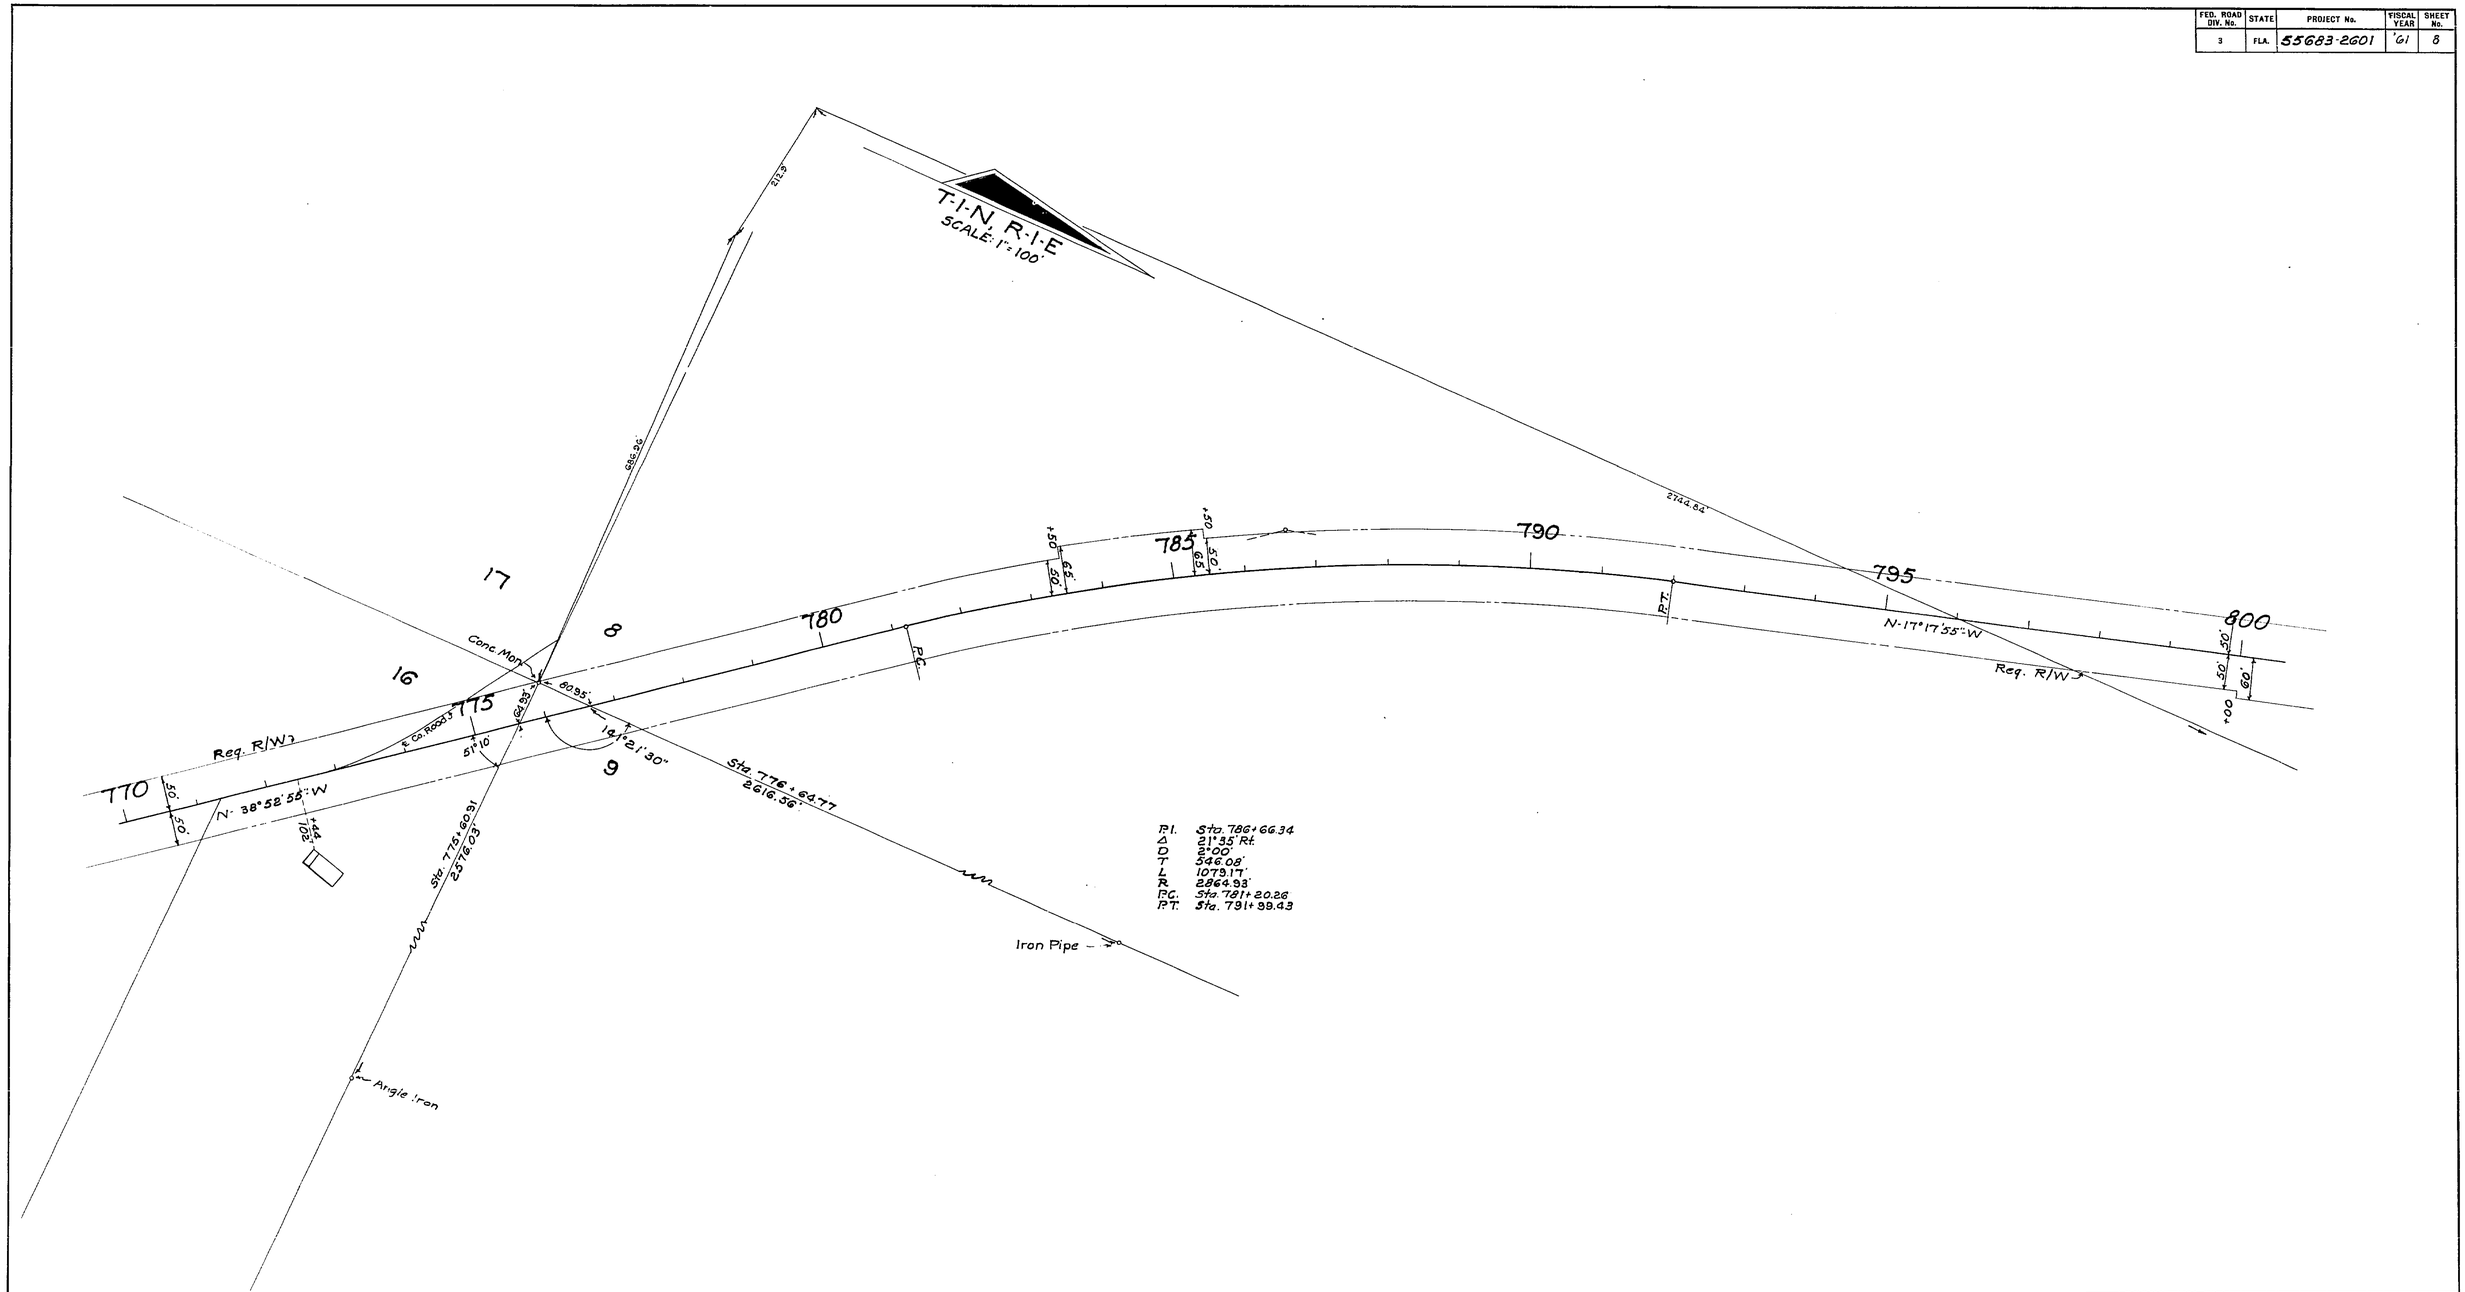

STATE OF FLORIDA
STATE ROAD DEPARTMENT

RIGHT OF WAY MAP

STATE ROAD No. 5-261 LEON COUNTY

	BY	DATE	APPROVED BY	DATE
DRAWN				
TRACED	D.F.E.	1-25-62	DISTRICT ENGINEER	
CHECKED			ENGINEER OF RIGHTS OF WAY	
COMPARED				
INDEXED			STATE HIGHWAY ENGINEER	

REVISION	BY	DATE

SECTION. 55683-2601 SHEET 8 OF 9

S.R. 261 TO S.R. 61 (TALL. TRUCK ROUTE)

FED. ROAD DIV. No.	STATE	PROJECT No.	FISCAL YEAR	SHEET No.
3	FLA.	55683-2601	'61	9

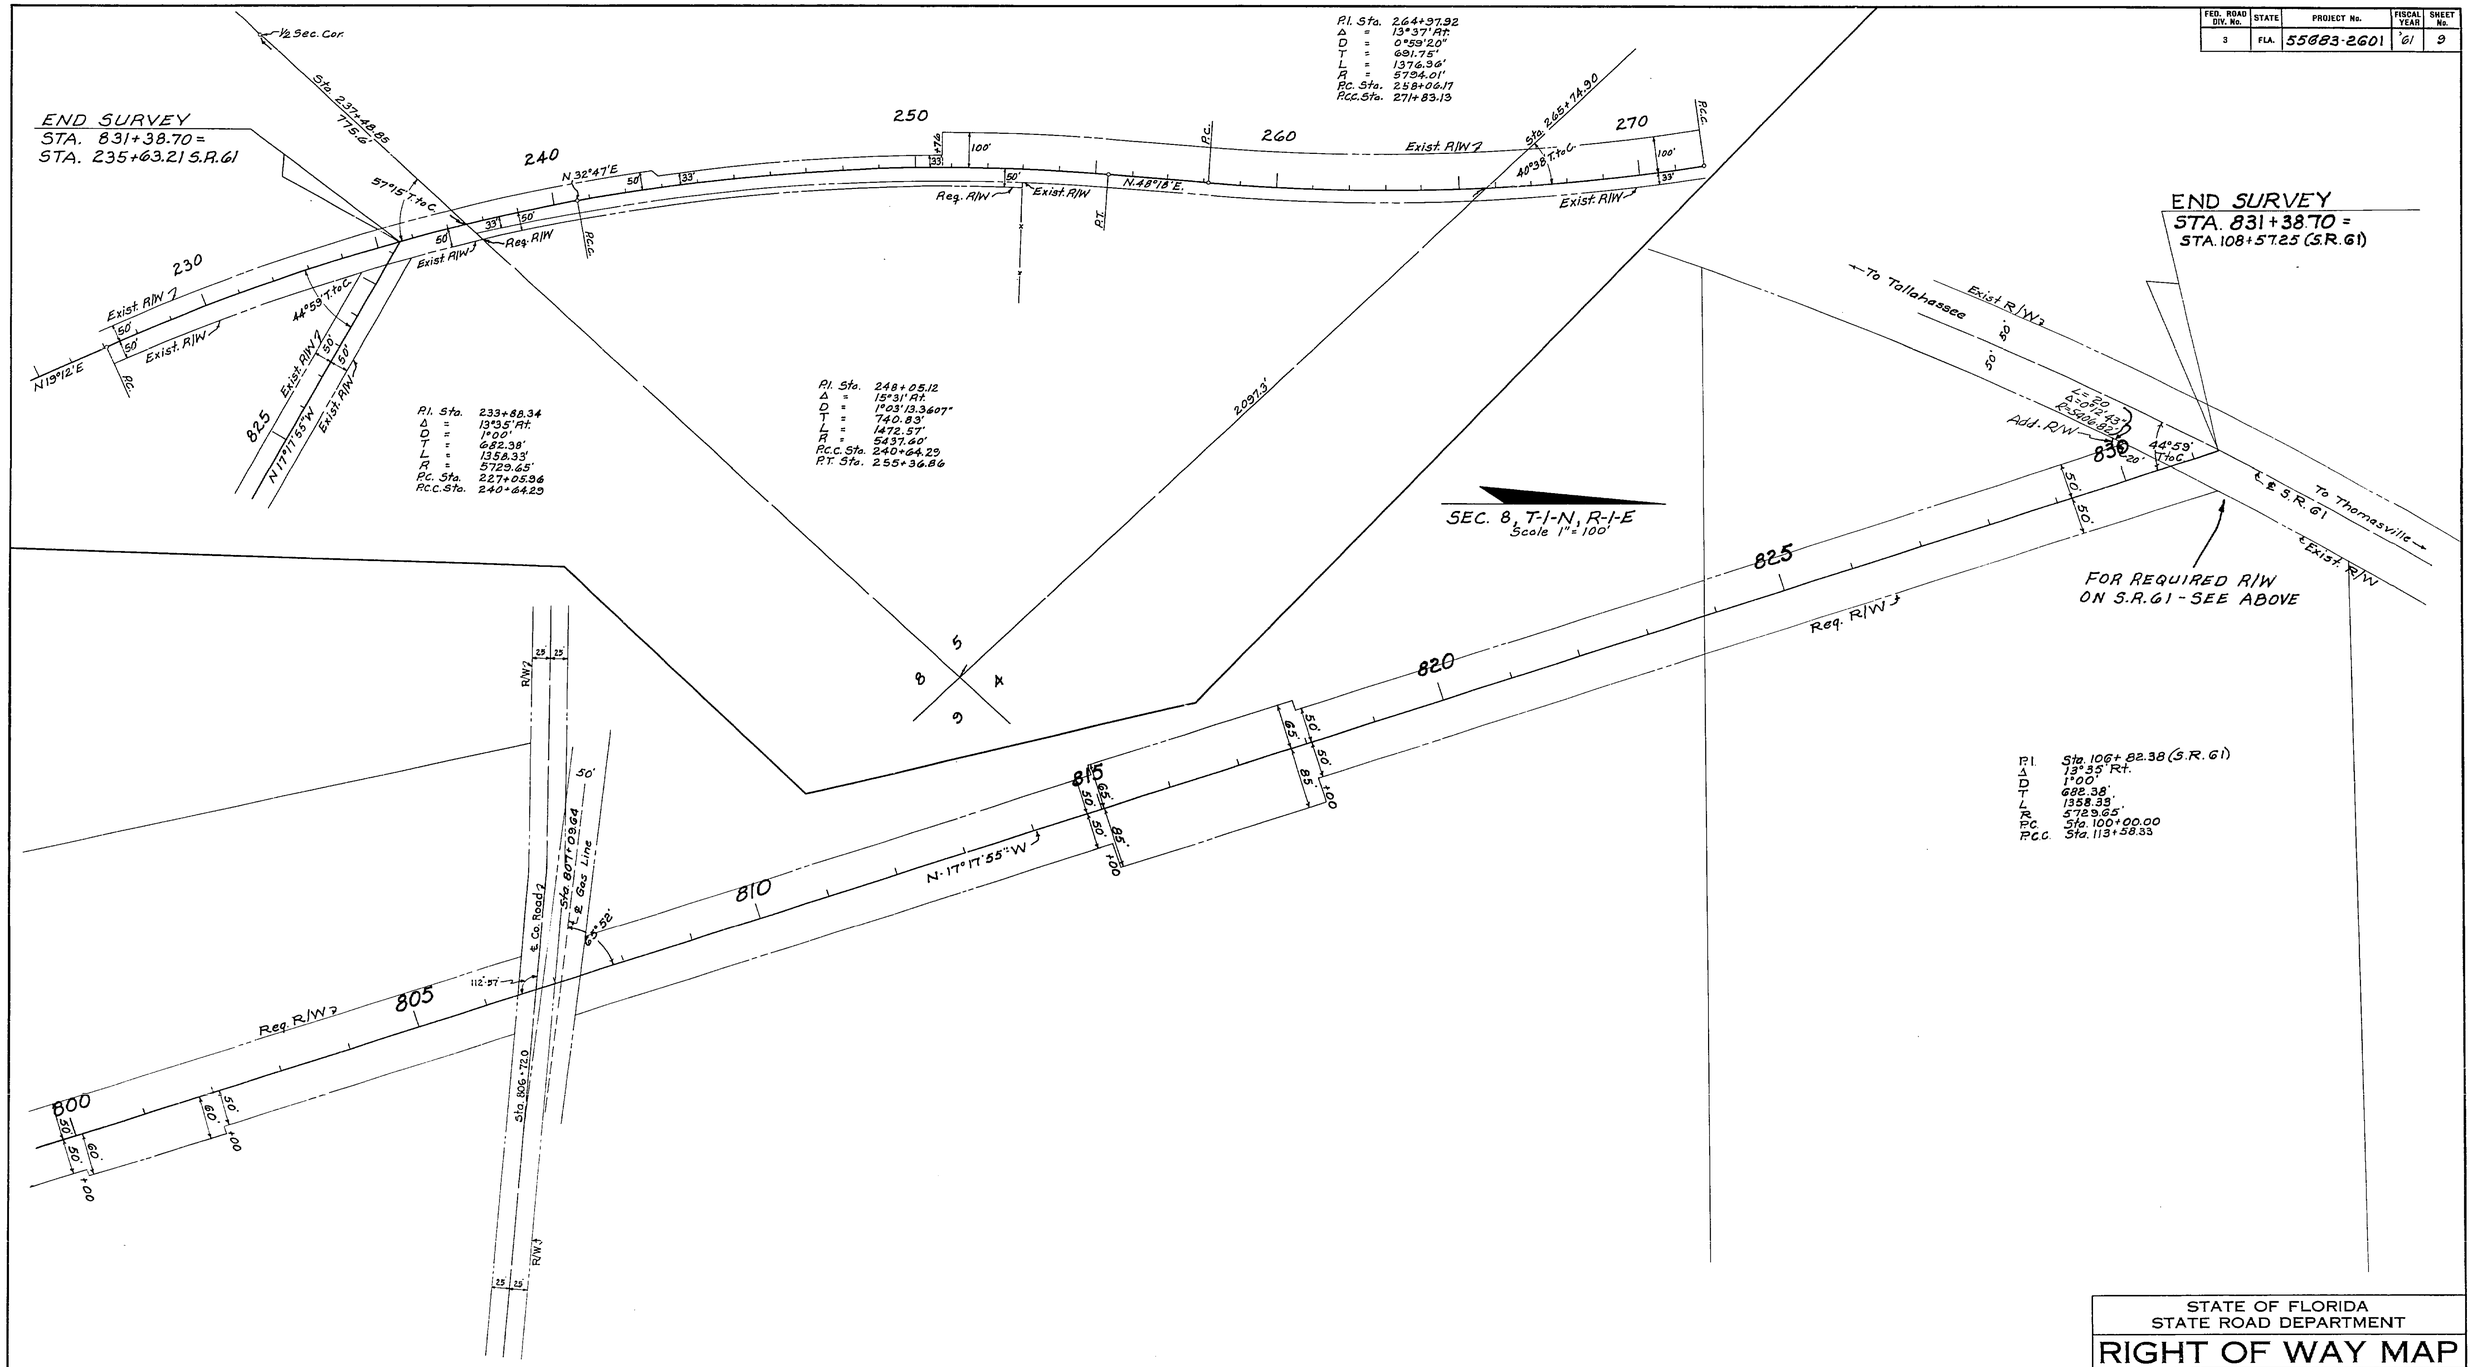

STATE OF FLORIDA
STATE ROAD DEPARTMENT

RIGHT OF WAY MAP

STATE ROAD No. S-261 LEON COUNTY

	By	Date	Approved By	Date
Drawn				
Traced	D.F.E.	1-25-62	District Engineer	
Checked				
Compared			Engineer of Rights of Way	
Indexed			State Highway Engineer	

Revision	By	Date
	H.R.-J.H.P.	9-7-62

SECTION. 55683-2601 SHEET 9 OF 9

S.R. 261 TO S.R. 61 (TALLAHASSEE TRUCK ROUTE)