FED. ROAD DIV. No.	STATE	SEC. AND JOB No.	FISCAL YEAR	SHEET No.	TOTAL SHEETS
3	FLA.				

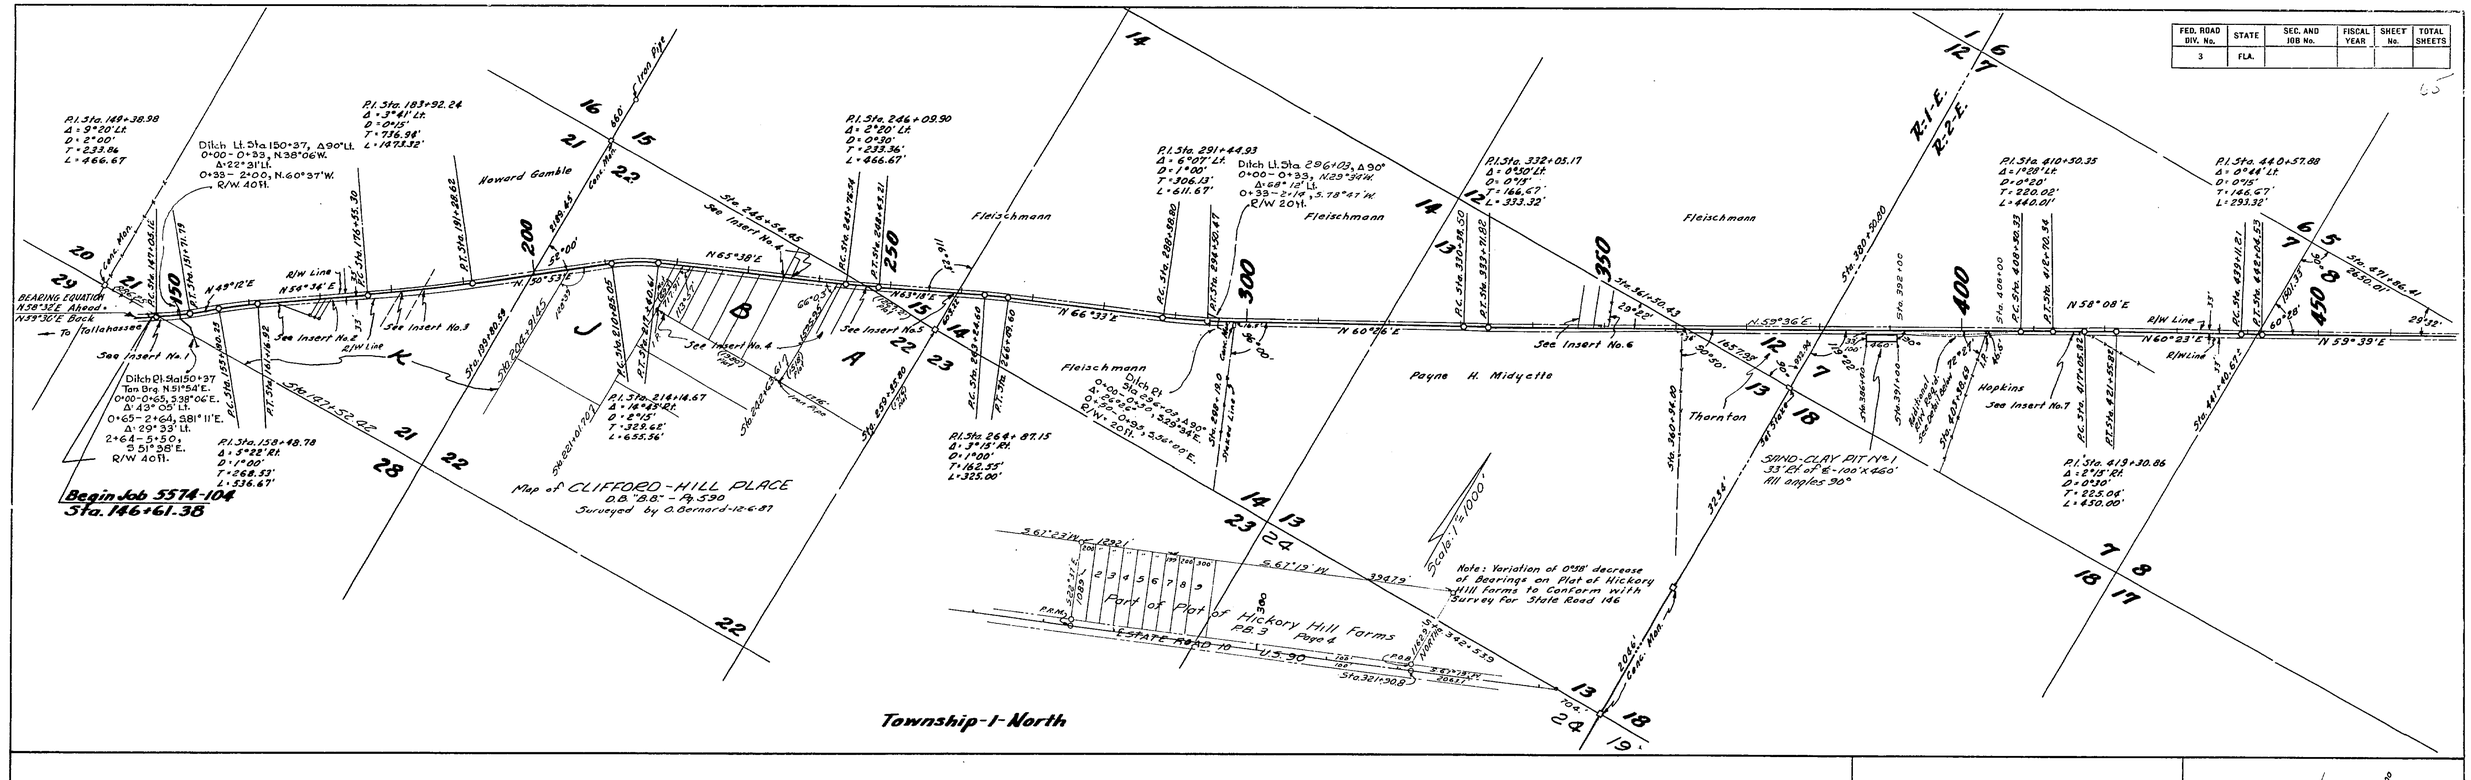

Township-1-North

Begin Job 5574-104
Sta. 146+61.38

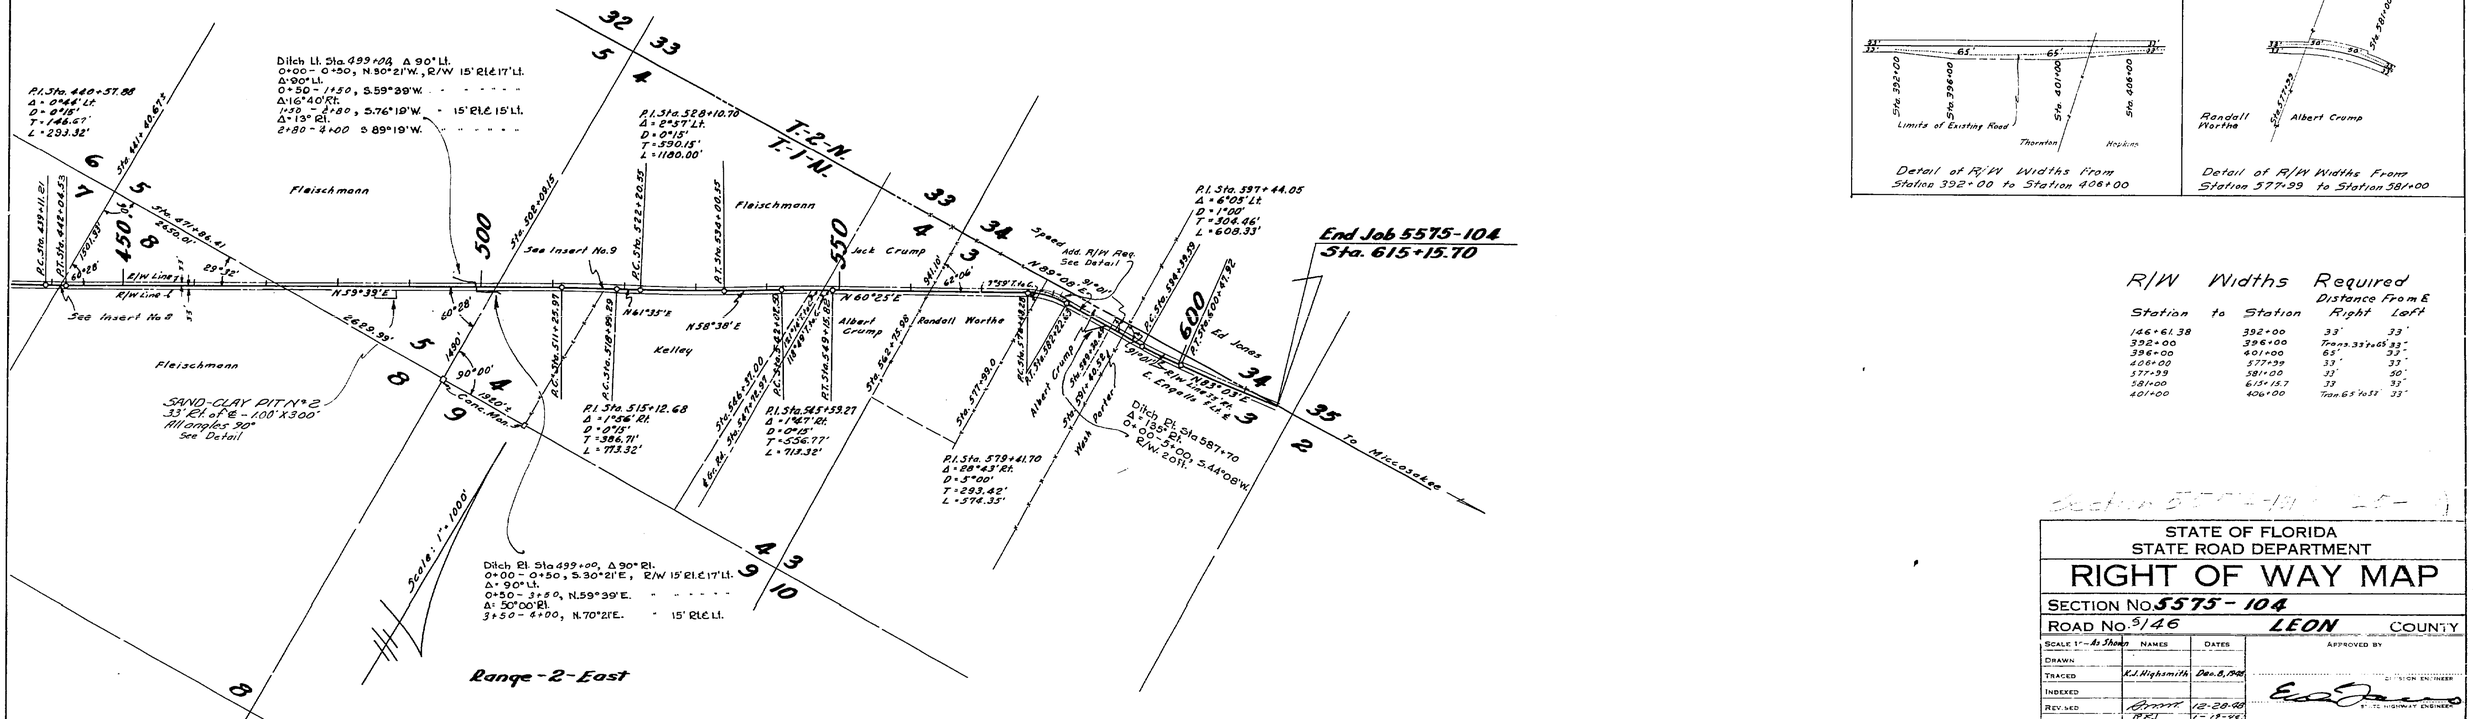

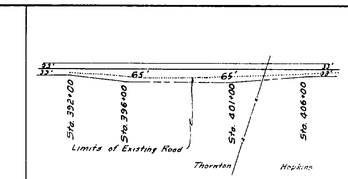

Detail of R/W Widths From Station 392+00 to Station 406+00

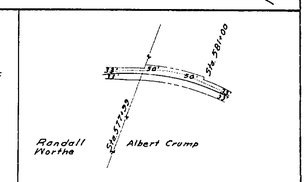

Detail of R/W Widths From Station 577+99 to Station 581+00

R/W Widths Required

Station	to	Station	Distance From ℄ Right	Left
146+61.38		392+00	33'	33'
392+00		396+00	Trans. 33' to 65'	33'
396+00		401+00	65'	33'
401+00		577+99	33'	33'
577+99		581+00	33'	50'
581+00		615+15.7	33	33'
401+00		406+00	Tran. 65' to 33'	33'

STATE OF FLORIDA
STATE ROAD DEPARTMENT

RIGHT OF WAY MAP

SECTION No. 5575-104

ROAD No. S-146 LEON COUNTY

SCALE 1" = As Shown	NAMES	DATES	APPROVED BY
DRAWN			
TRACED	K.J. Highsmith	Dec. 8, 1948	DIVISION ENGINEER
INDEXED			
REVISED		12-28-48	STATE HIGHWAY ENGINEER
REVISED		1-19-49	
	K.J.H.	1-28-49	
		3-30-49	
	D.W.B.	5-2-49	
		6-6-49	

FED. ROAD DIV. No.	STATE	SEC. AND JOB No.	FISCAL YEAR	SHEET No.	TOTAL SHEETS
3	FLA.				

66

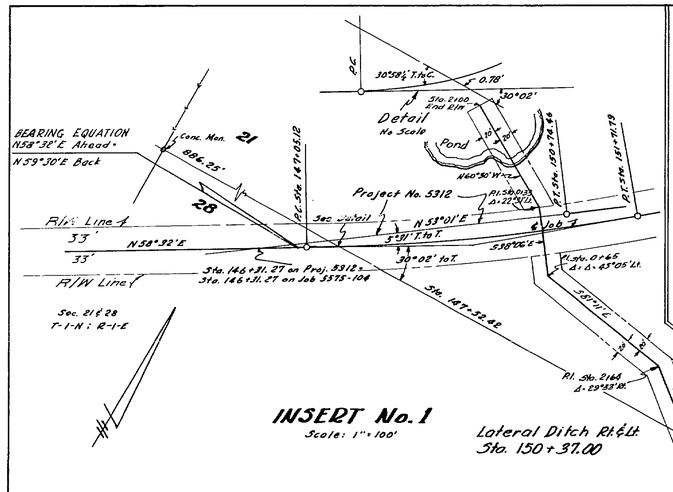

INSERT No. 1
Scale: 1" = 100'

Lateral Ditch Rt & Lt.
Sta. 150+37.00

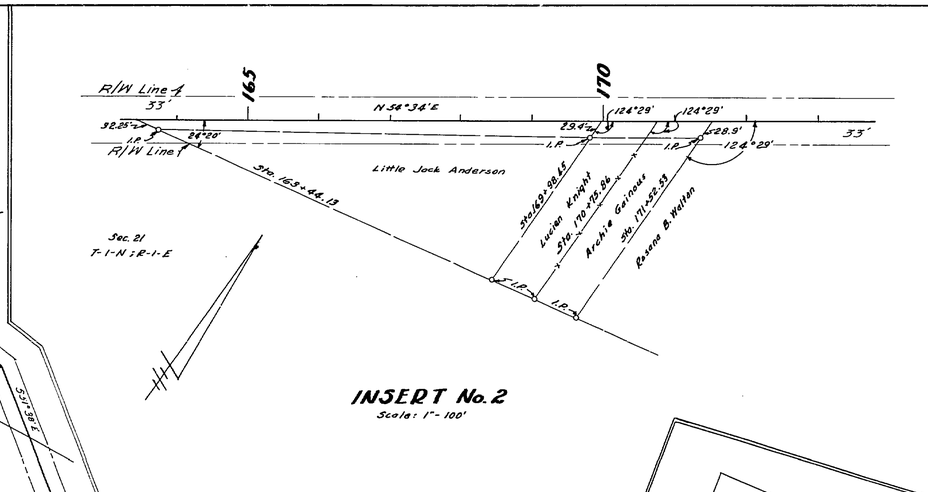

INSERT No. 2
Scale: 1" = 100'

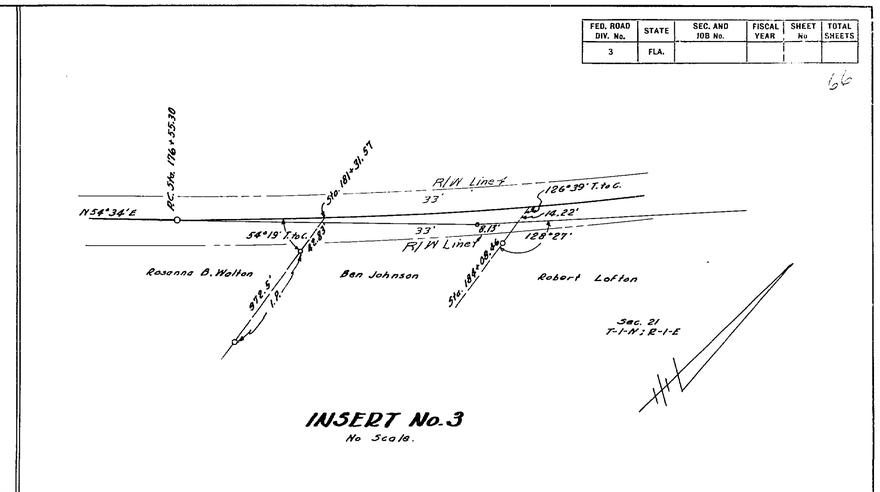

INSERT No. 3
No Scale.

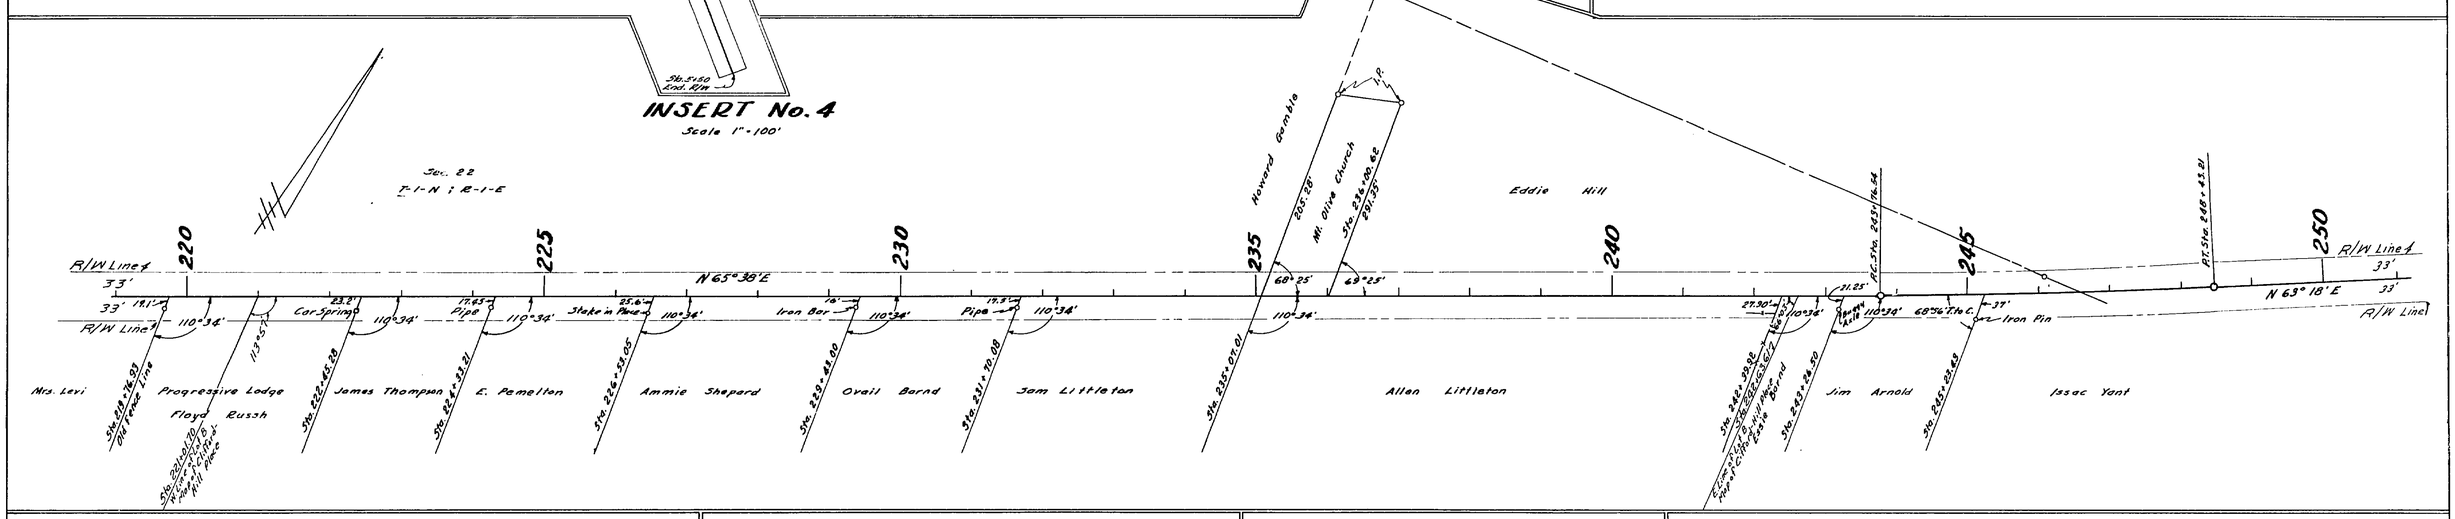

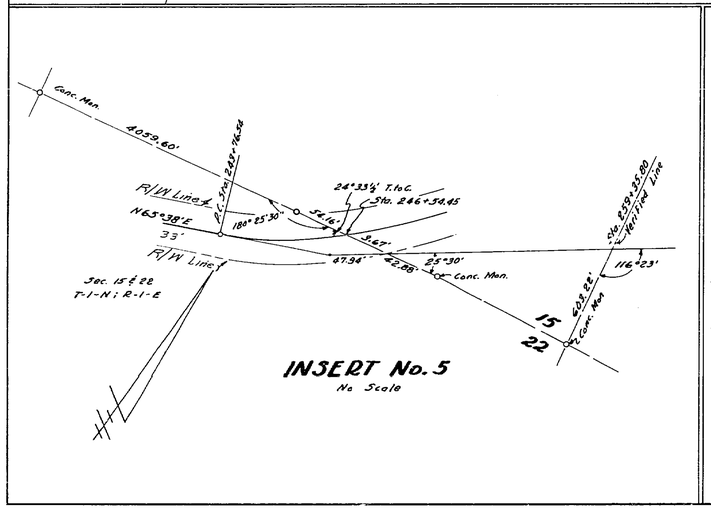

INSERT No. 5
No Scale

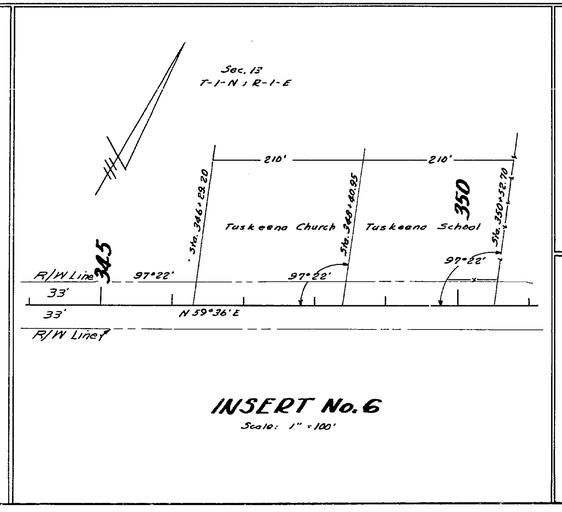

INSERT No. 6
Scale: 1" = 100'

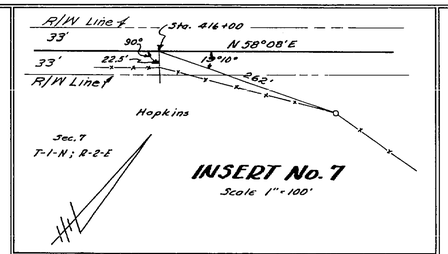

INSERT No. 7
Scale 1" = 100'

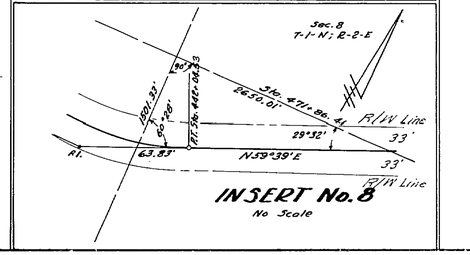

INSERT No. 8
No Scale

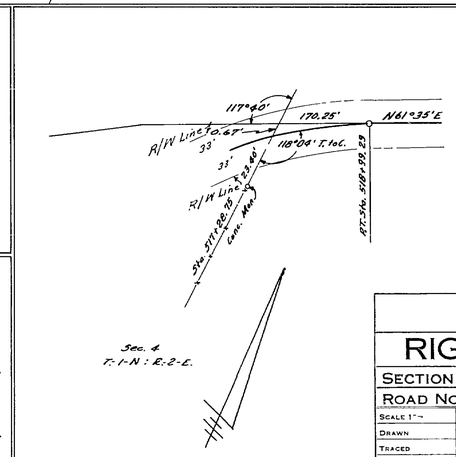

INSERT No. 9
No Scale

STATE OF FLORIDA
STATE ROAD DEPARTMENT

RIGHT OF WAY MAP

SECTION No. 5575 - 104

ROAD No. 146 - LEON COUNTY

	NAMES	DATES
SCALE 1" =		
DRAWN		
TRACED	R.J. Highsmith	12-11-48
INDEXED		
REVISED		12-28-48
REVISED		1-10-49
REVISED		1-19-49
		3-30-49
		5-2-49

APPROVED BY

DIVISION ENGINEER

STATE HIGHWAY ENGINEER

FED. ROAD DIV. No.	STATE	SEC. AND JOB No.	FISCAL YEAR	SHEET No.	TOTAL SHEETS
3	FLA.				

67

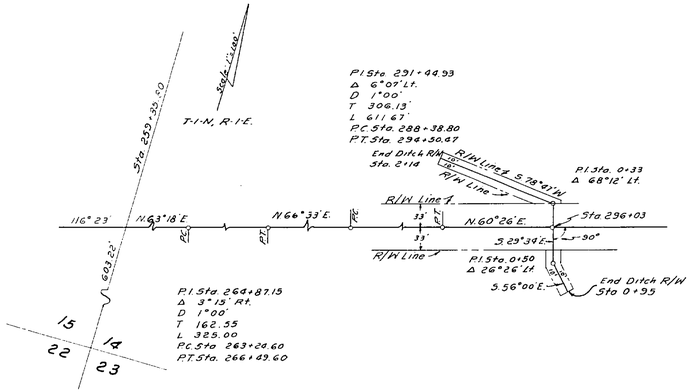

LATERAL DITCH RT. & LT.
STA. 296+03

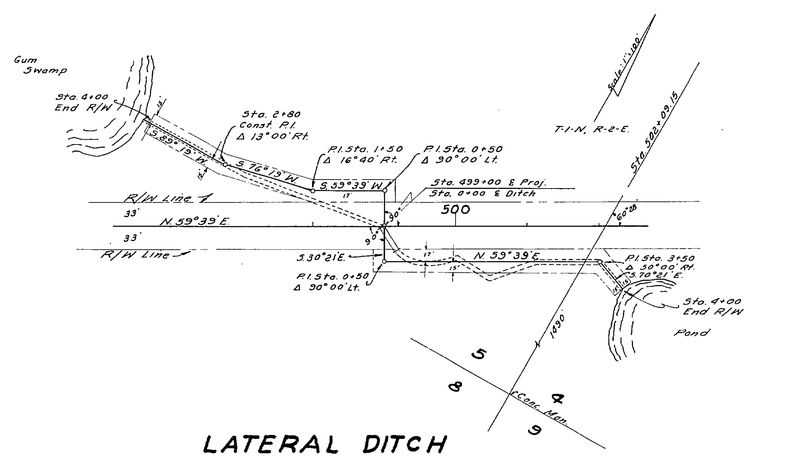

LATERAL DITCH
Rt. & Lt. STA. 499+00

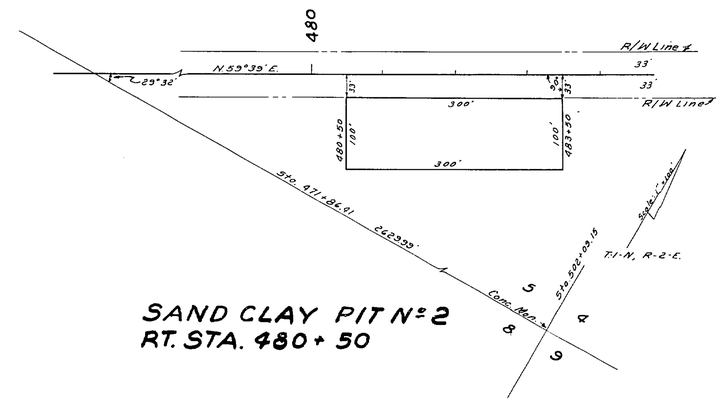

SAND CLAY PIT No 2
RT. STA. 480+50

STATE OF FLORIDA
STATE ROAD DEPARTMENT

RIGHT OF WAY MAP

SECTION No. 5575-104

ROAD No. 146 LEON COUNTY

SCALE 1"=	NAMES	DATES	APPROVED BY
DRAWN	RWJ	6-6-49	DIVISION ENGINEER
TRACED			
INDEXED			STATE HIGHWAY ENGINEER
REVISED			
REVISED			

FED. ROAD DIV. No.	STATE	SEC. AND JOB No.	FISCAL YEAR	SHEET No.	TOTAL SHEETS
3	FLA.				

68

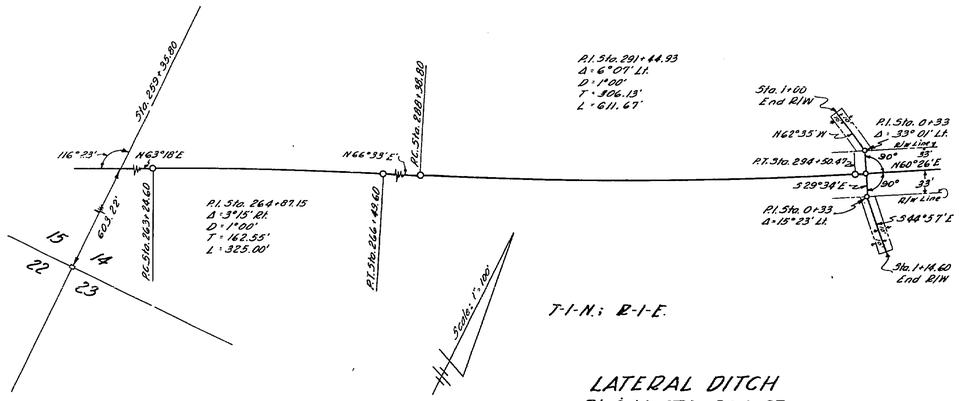

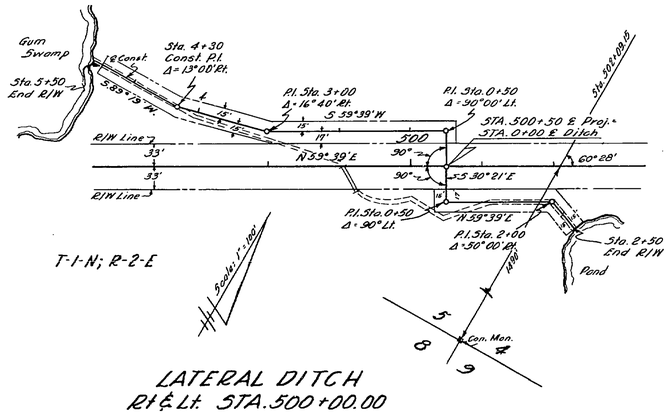

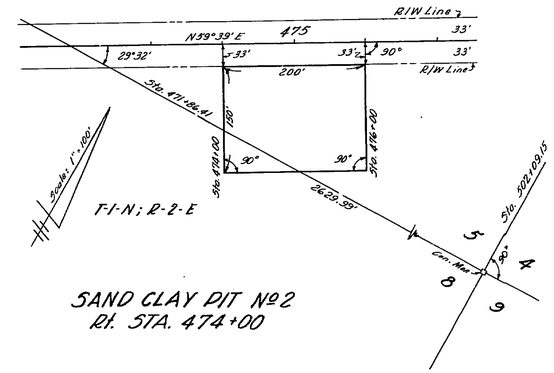

STATE OF FLORIDA
STATE ROAD DEPARTMENT

RIGHT OF WAY MAP

SECTION No. 5575 - 104

ROAD No. 146 LEON COUNTY

SCALE 1" =	NAMES	DATES	APPROVED BY
DRAWN			
TRACED	R.J. Hipksmith	5-6-49	DIVISION ENGINEER
INDEXED			
REVISED	RD	5-6-49	STATE HIGHWAY ENGINEER
REVISED			