FED. ROAD DIST. No.	STATE	FED. AID PROJ. No.	FISCAL YEAR	SHEET NO.	TOTAL SHEETS
8	FLA.	684	1937	1	2

FIELD BOOK NO. 13-446

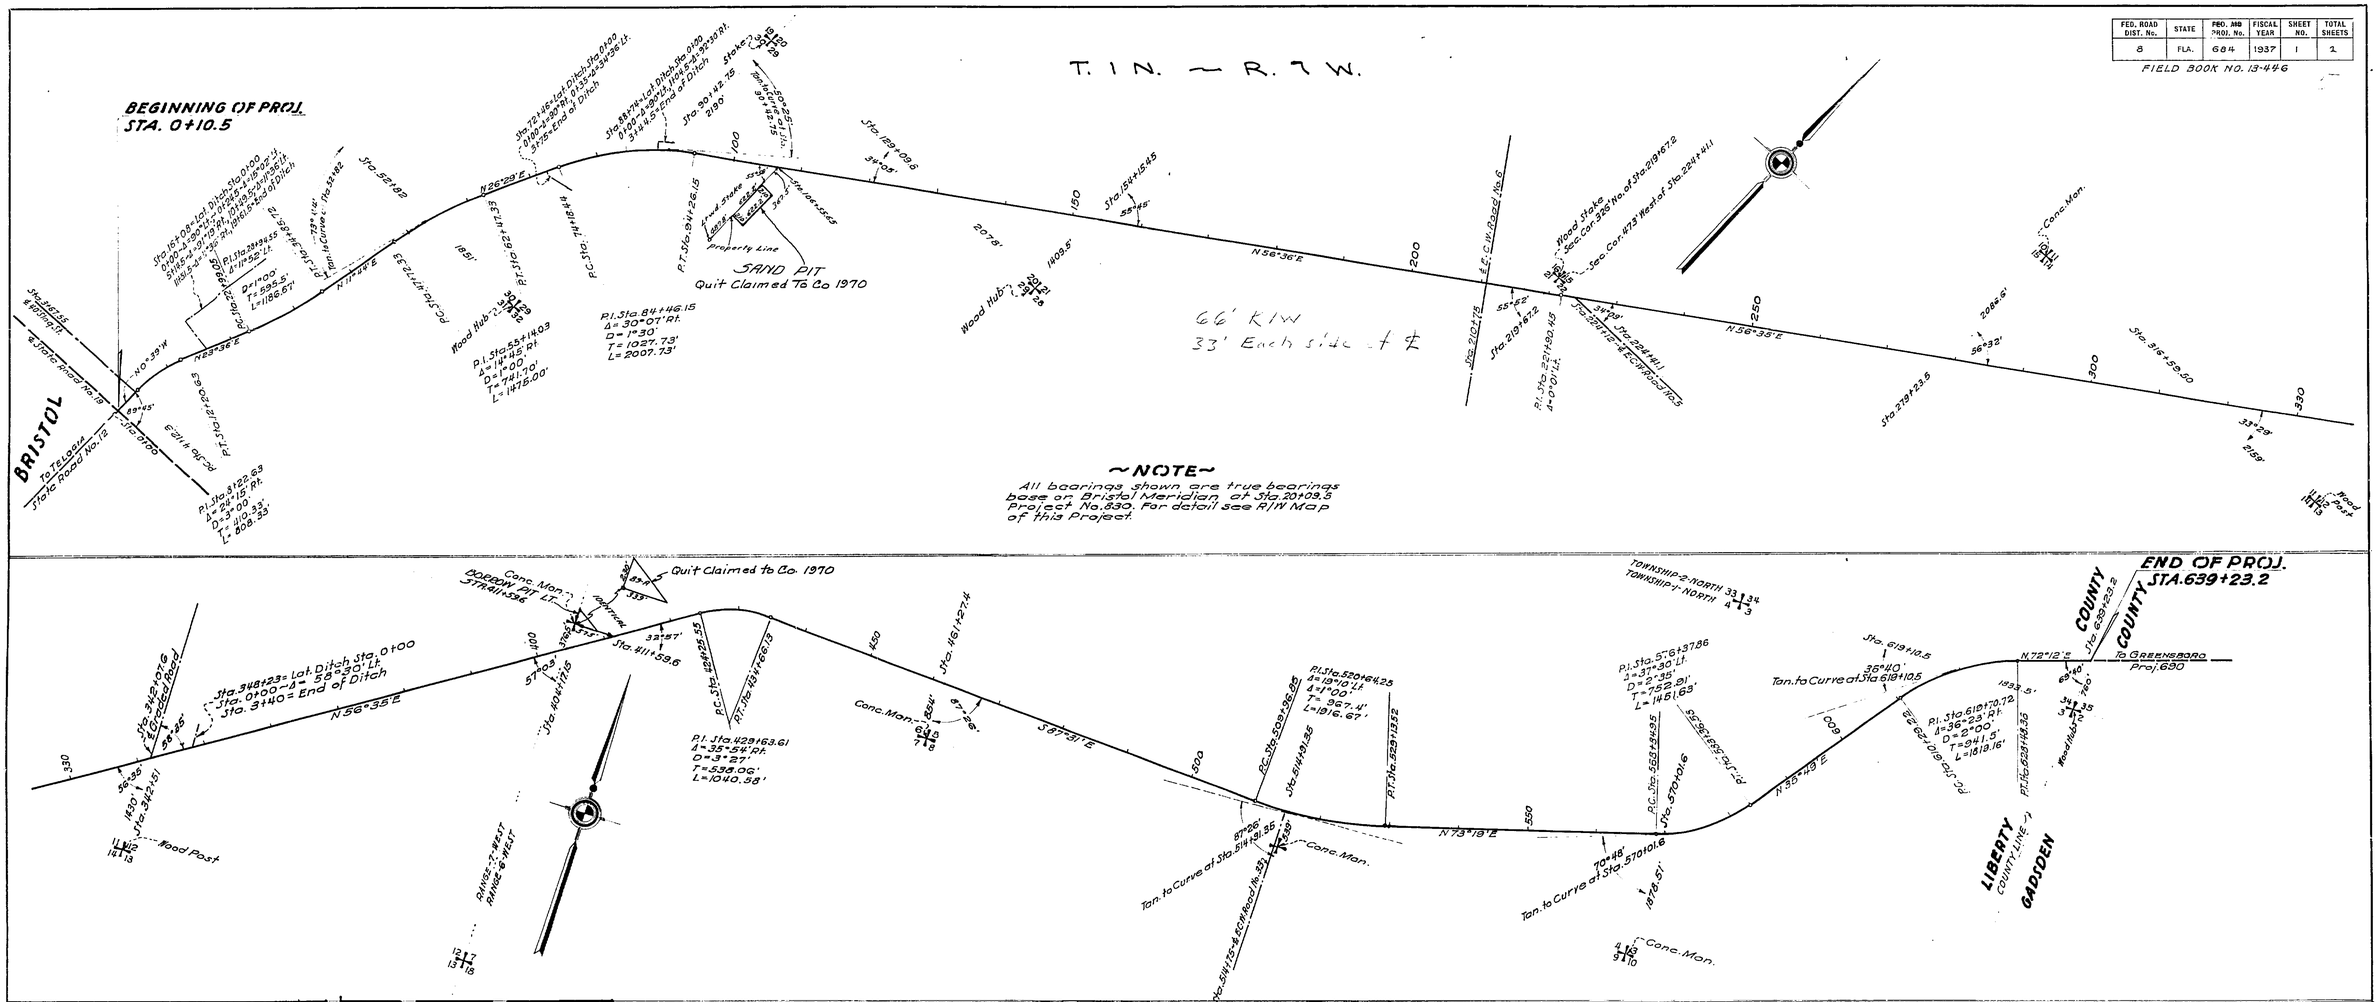

SUMMARY OF CULVERTS

STATION	SIZE	LENGTH	TYPE
16+08	18"	33'	Concrete Pipe
72+48	2-24"	36'	"
79+67	30"	42.5'	C. M. "
88+74	2-30"	43'	Concrete "
135+04	30"	34.5'	" & C. M. Pipe
175+10	24"	36'	" Pipe
242+22	18"	54.5'	" "
276+22	18"	33'	" "
423+15	24"	65'	C. M. "
443+43	18"	54'	C. M. "
486+79	18"	59'	C. M. "
534+95	18"	34'	C. M. "
608+83	18"	55'	Concrete "
634+10	30"	74'	" "

SUMMARY OF BRIDGES

BEGINS	ENDS	TYPE
Sta. 583+89.16	Sta. 586+01.00	14 Span Untreated Timber, 20' Wide
" 625+63.40	" 625+79.10	1 " Treated " 20' "

LOCATION OF TELEPHONE LINE

Line crosses ℄ of Road at Sta. 1+35
From Sta. 1+50 to Sta. 204+10 line parallels road 32' left of ℄.

LOCATION OF POWER LINE

From Sta. 0+00 to Sta. 3+34 line parallels road 32' right of ℄.
At Sta. 3+34 line crosses road from right to left.
From Sta. 3+34 to Sta. 8+49 line parallels road 47' left of ℄.

WIDTH & TYPE OF PAVEMENT

At Sta. 0+10.5 Pavement is 266' Wide, Sand Clay Surface Trmt
" " 1+48 " narrows to 41' " " "
" " 1+48 " " " 22' " " "
" " 2-00 " " " 21' " " "
" " 3+87.35 " " " 20' " " "
From Sta. 3+87.55 to End of Project 20' " " "

The above shows existing alignment as of July 20, 1939.

Div. Engr. of R/W

5602

STATE OF FLORIDA
STATE ROAD DEPARTMENT

R/W MAP ~ PROJECT 684
STATE ROAD NO. 12 ~ LIBERTY COUNTY
SCALE ~ 1" = 1000'

	Names	Dates	Approved by
Designed			
Drawn	B.G.Wes	July 1938	Bridge Engineer.
Traced			State Highway Engineer.
Checked			Drawing / Index No.
Revised	[illegible]	5-19-48	
	[illegible]	2-21-48	
	[illegible]	3-17-48	
	JW-MHC	12-3-70	

5602 Proj. 684 1 of 2