FED. ROAD DIV. No.	STATE	F A PROJECT No.	FISCAL YEAR	SHEET No.
3	FLA.			1

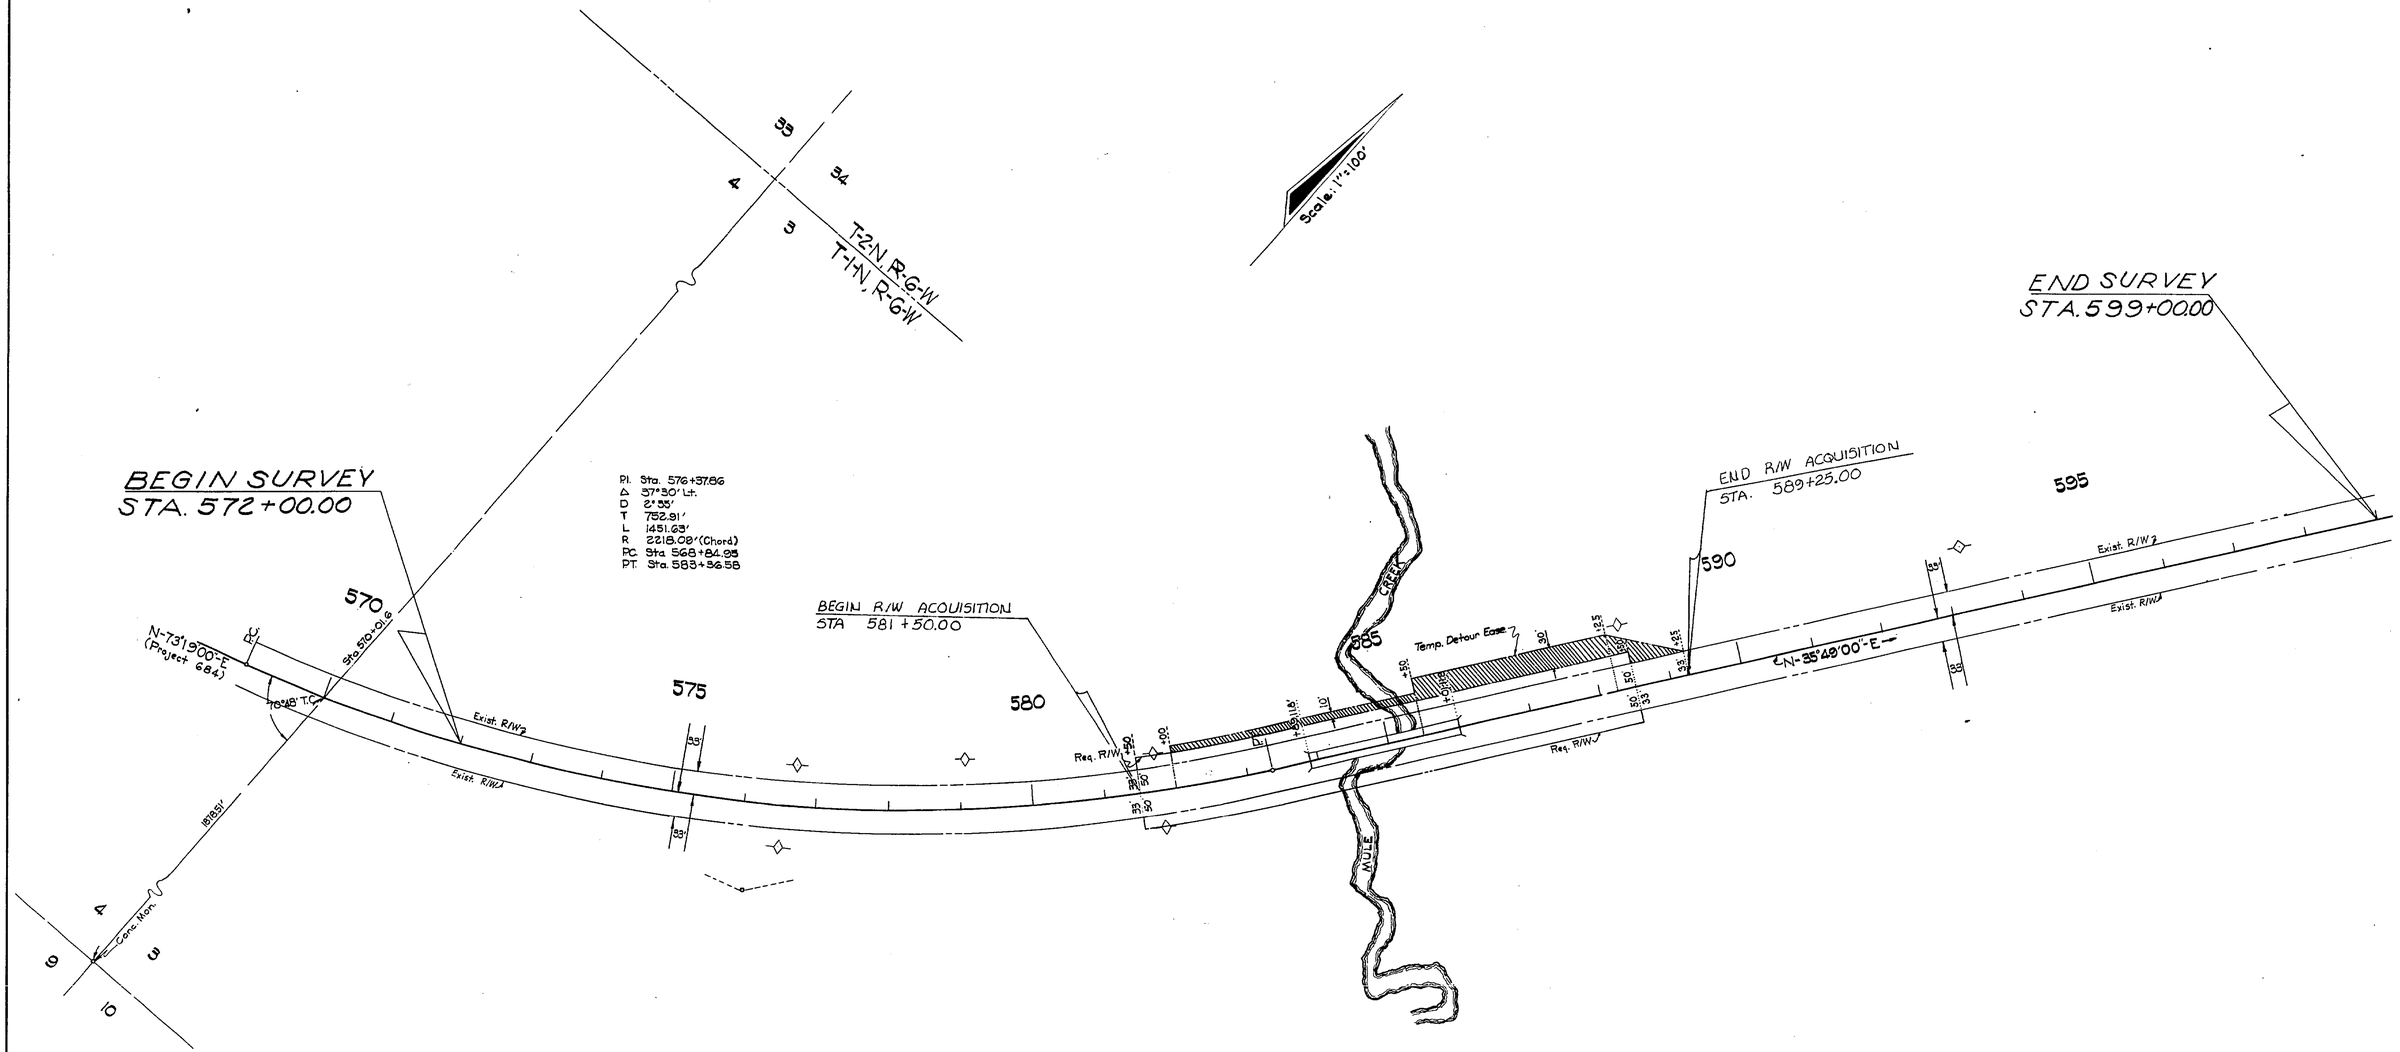

UTILITY OWNER
POWER: Talquin Elec. Coop.

Revision	By	Date
R/W ACQ.	FB-MHC	6-22-72

STATE OF FLORIDA
DEPARTMENT OF TRANSPORTATION

RIGHT OF WAY MAP

STATE ROAD No. 12 LIBERTY COUNTY

	By	Date	Approved By	Date
Drawn				
Traced	H.E.B.	3-28-72	District Engineer	
Checked			Thomas E. Rivers — Engineer of Right of Way	5-15-72
Compared				
Indexed			State Highway Engineer	

SECTION. 56020-2502 SHEET 1 OF 1

MULE CREEK BRIDGE No. 1-A