FED. ROAD DIV. No.	STATE	F A PROJECT NO.	FISCAL YEAR	SHEET No.
3	FLA.			1

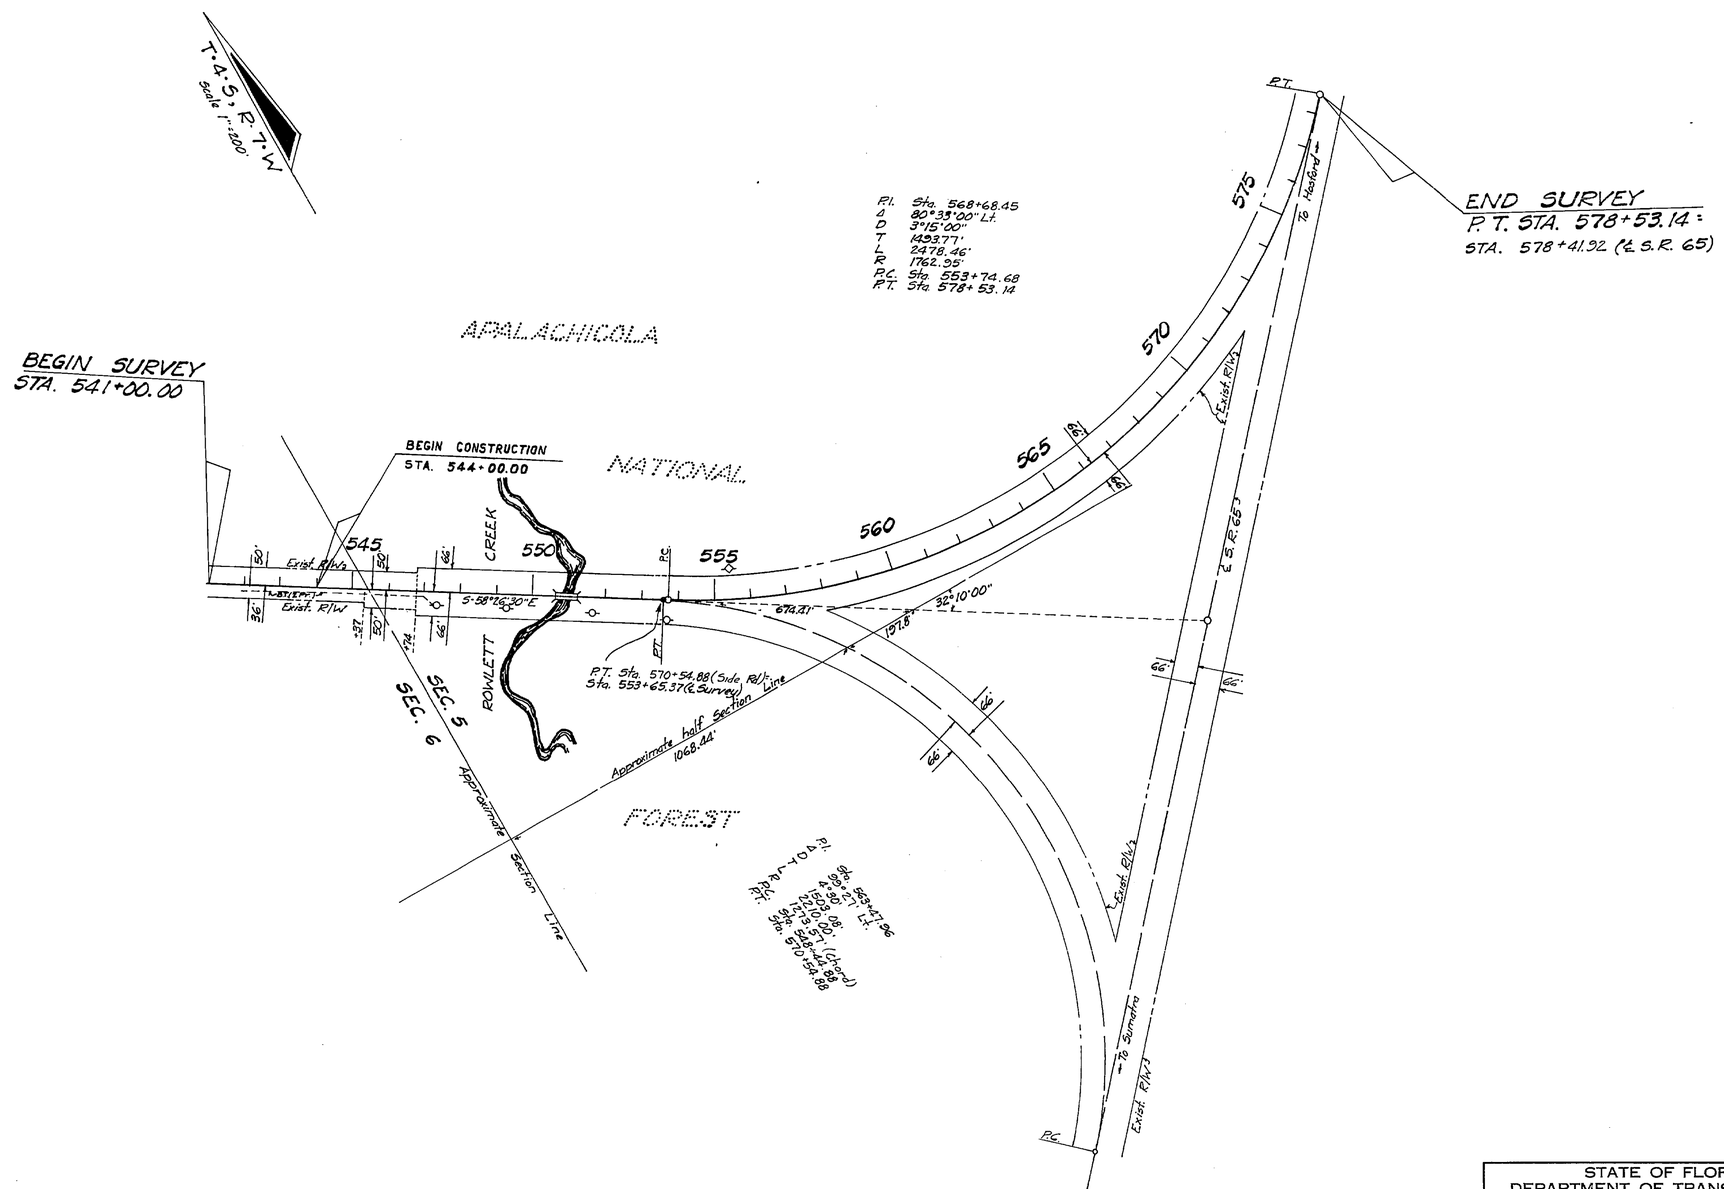

UTILITY OWNERS

Power: Talquin Electric Co-op.
Telephone: St. Joseph Telephone Co.

B. I. Nº 316807

STATE OF FLORIDA
DEPARTMENT OF TRANSPORTATION

RIGHT OF WAY MAP

STATE ROAD No. 12 LIBERTY COUNTY

	BY	DATE	APPROVED BY	DATE
DRAWN			E. W. Rees	6-14-72
TRACED	B.G.H.	3-28-72	DISTRICT ENGINEER	
CHECKED			Thomas C. Rees	6-27-72
COMPARED			ENGINEER OF RIGHT OF WAY	
INDEXED				
REVISION	BY	DATE	STATE HIGHWAY ENGINEER	

SECTION 56020-2503 SHEET 1 OF 1

BRIDGE Nº 3-A (ROWLETT CREEK) ON S.R. 12