FED. ROAD DIV. No.	STATE	SEC. AND JOB No.	FISCAL YEAR	SHEET No.	TOTAL SHEETS
3	FLA.	56061-	58	1	2

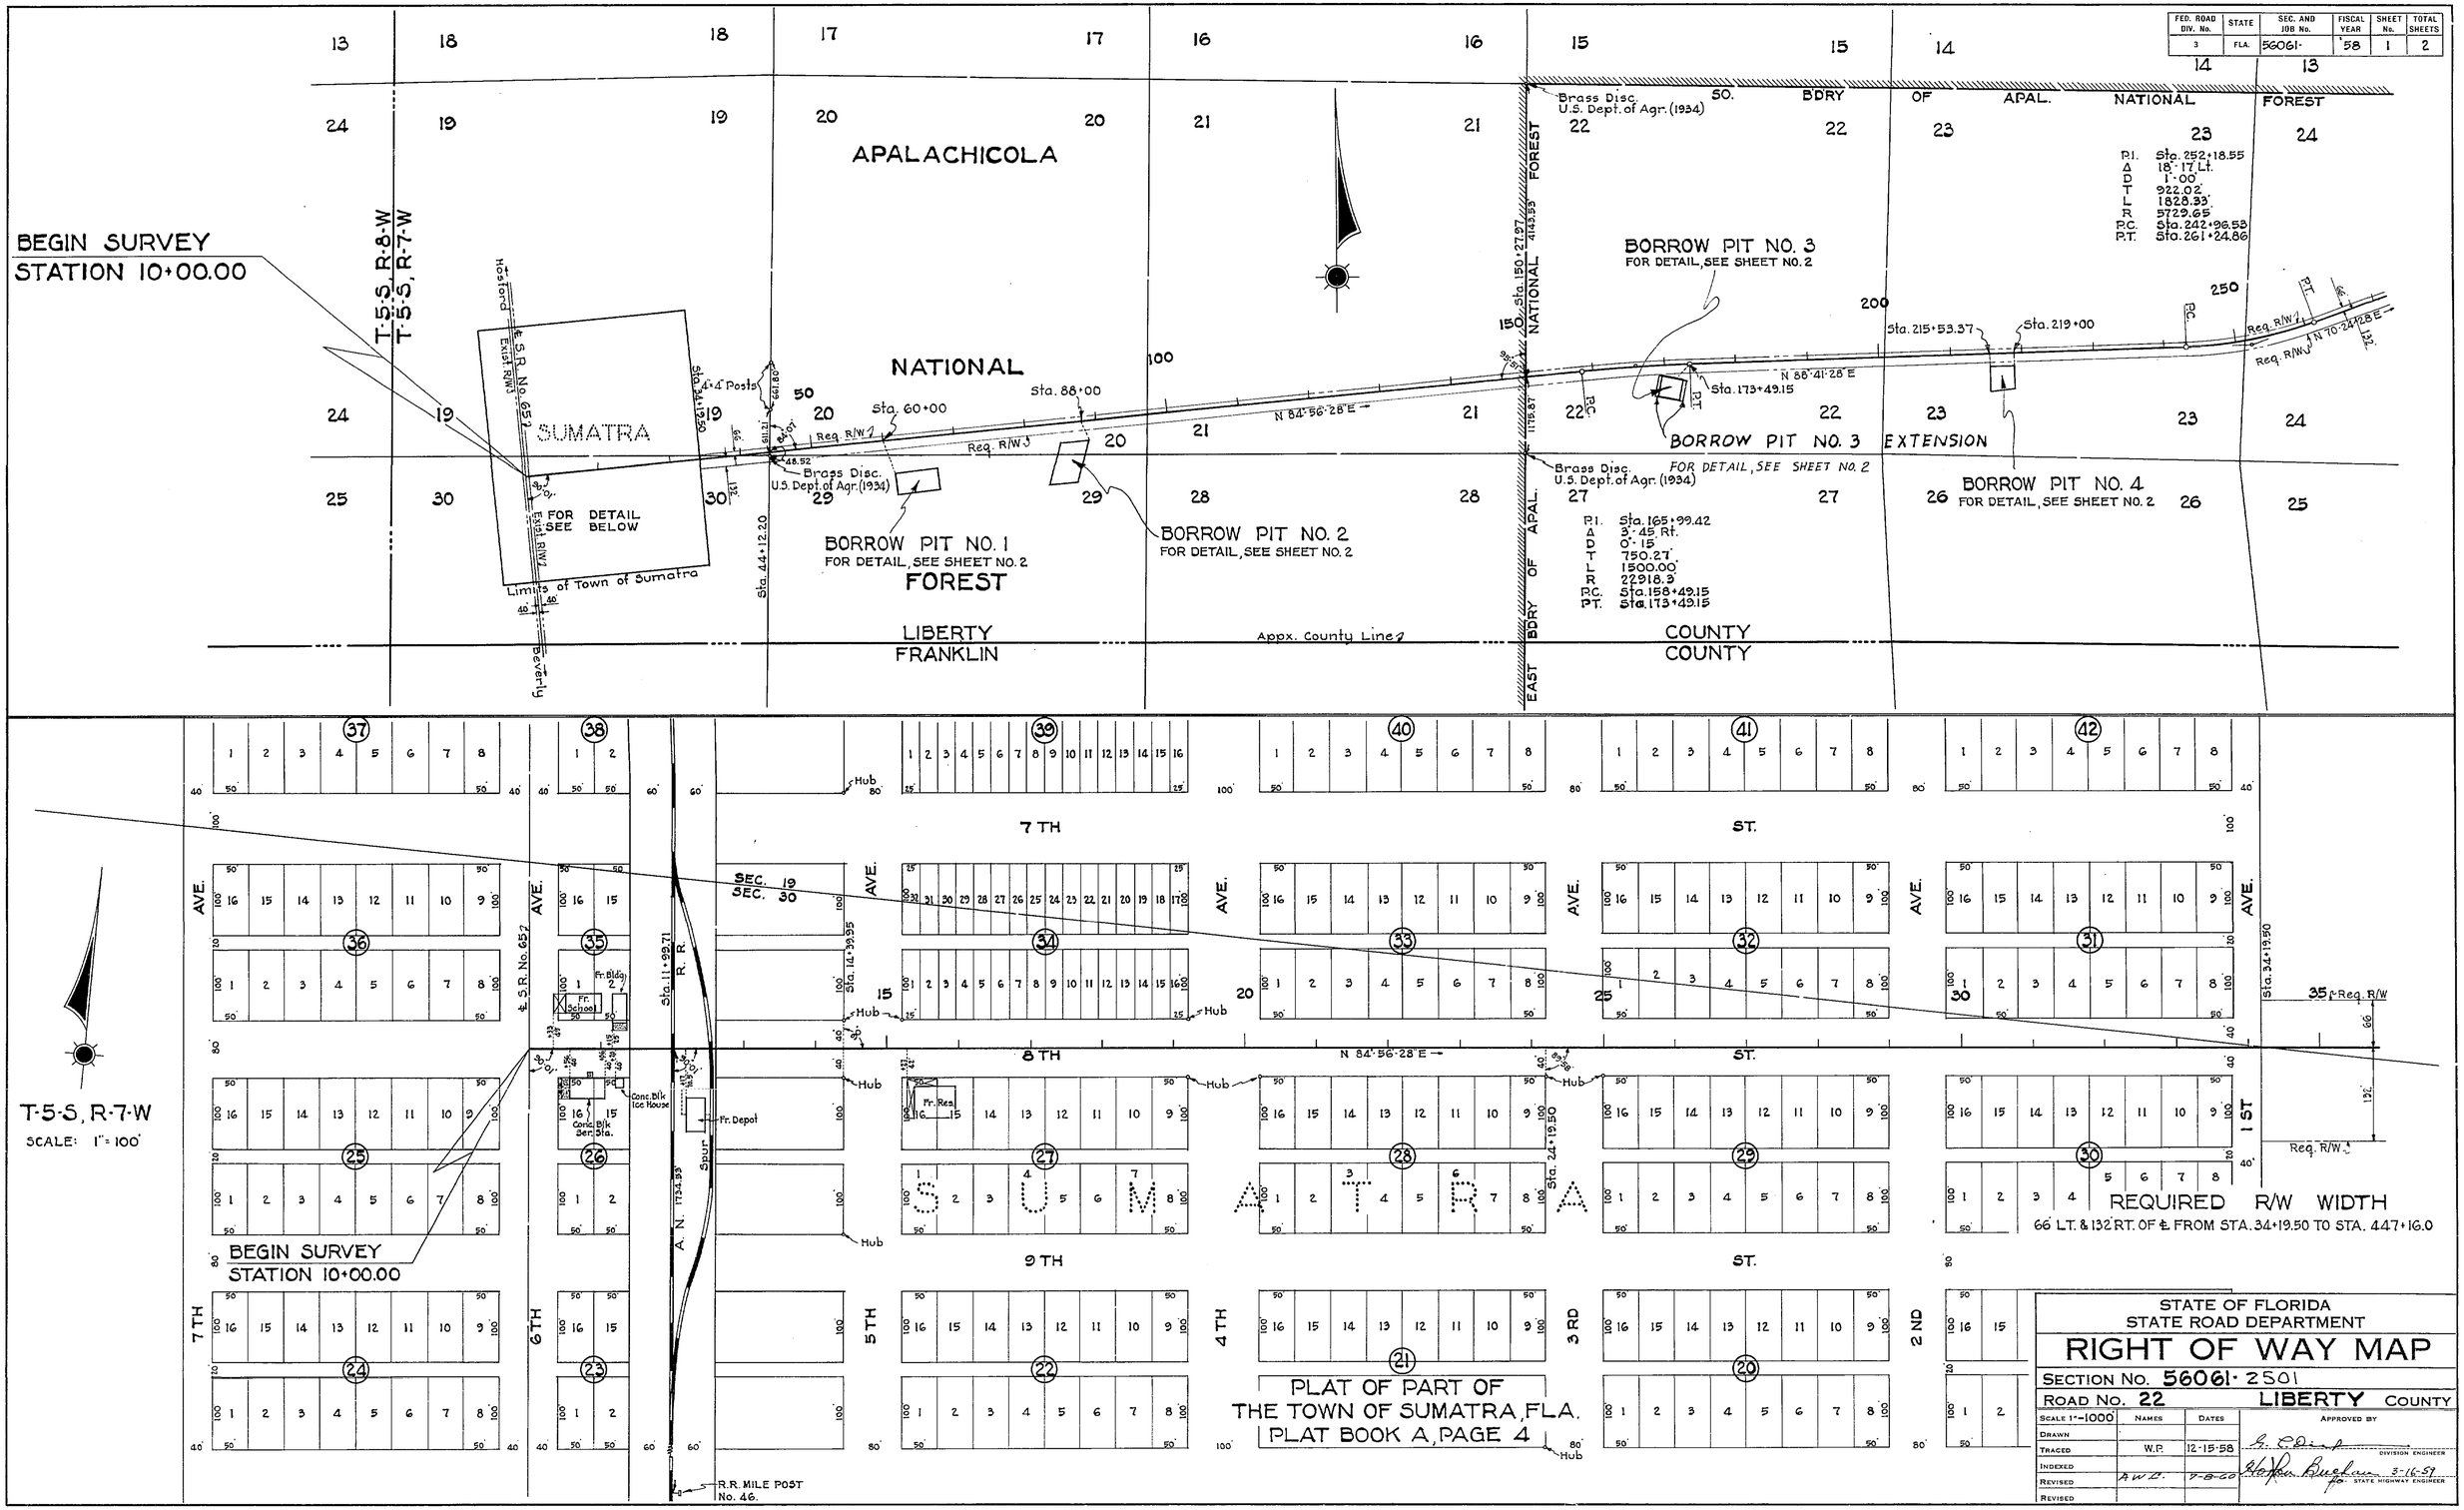

SUMATRA TO NEW RIVER

FED. ROAD DIV. No.	STATE	SEC. AND JOB No.	FISCAL YEAR	SHEET No.	TOTAL SHEETS
3	FLA.	56061-	'58	2	2

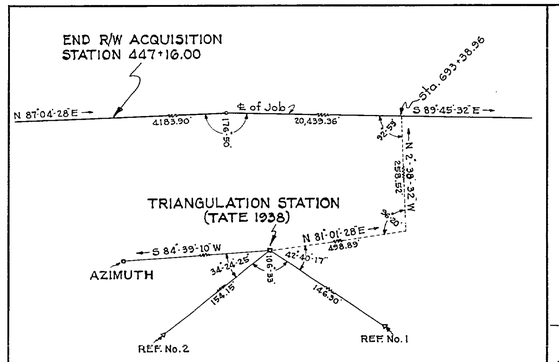

DETAIL SHOWING
TRIANGULATION STA. TATE TIED TO ℄ OF JOB
NO SCALE

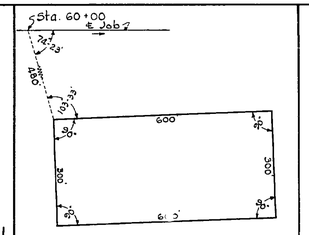

BORROW PIT NO. 1
Scale: 1" = 200'

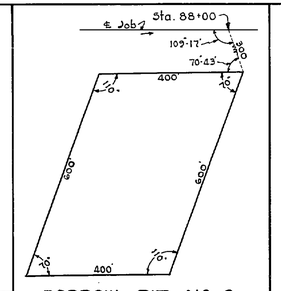

BORROW PIT NO. 2
Scale: 1" = 200'

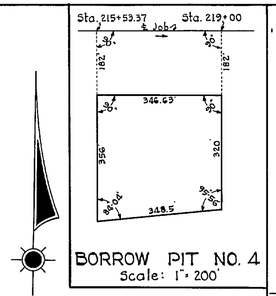

BORROW PIT NO. 4
Scale: 1" = 200'

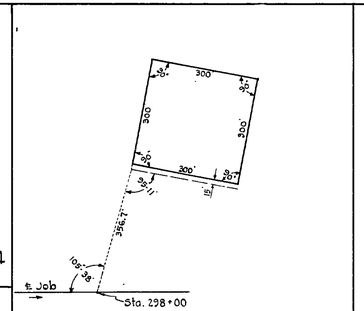

BORROW PIT NO. 6
Scale: 1" = 200'

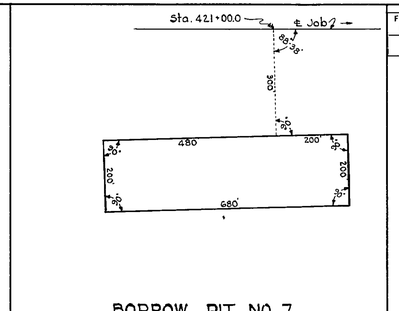

BORROW PIT NO. 7
Scale: 1" = 200'

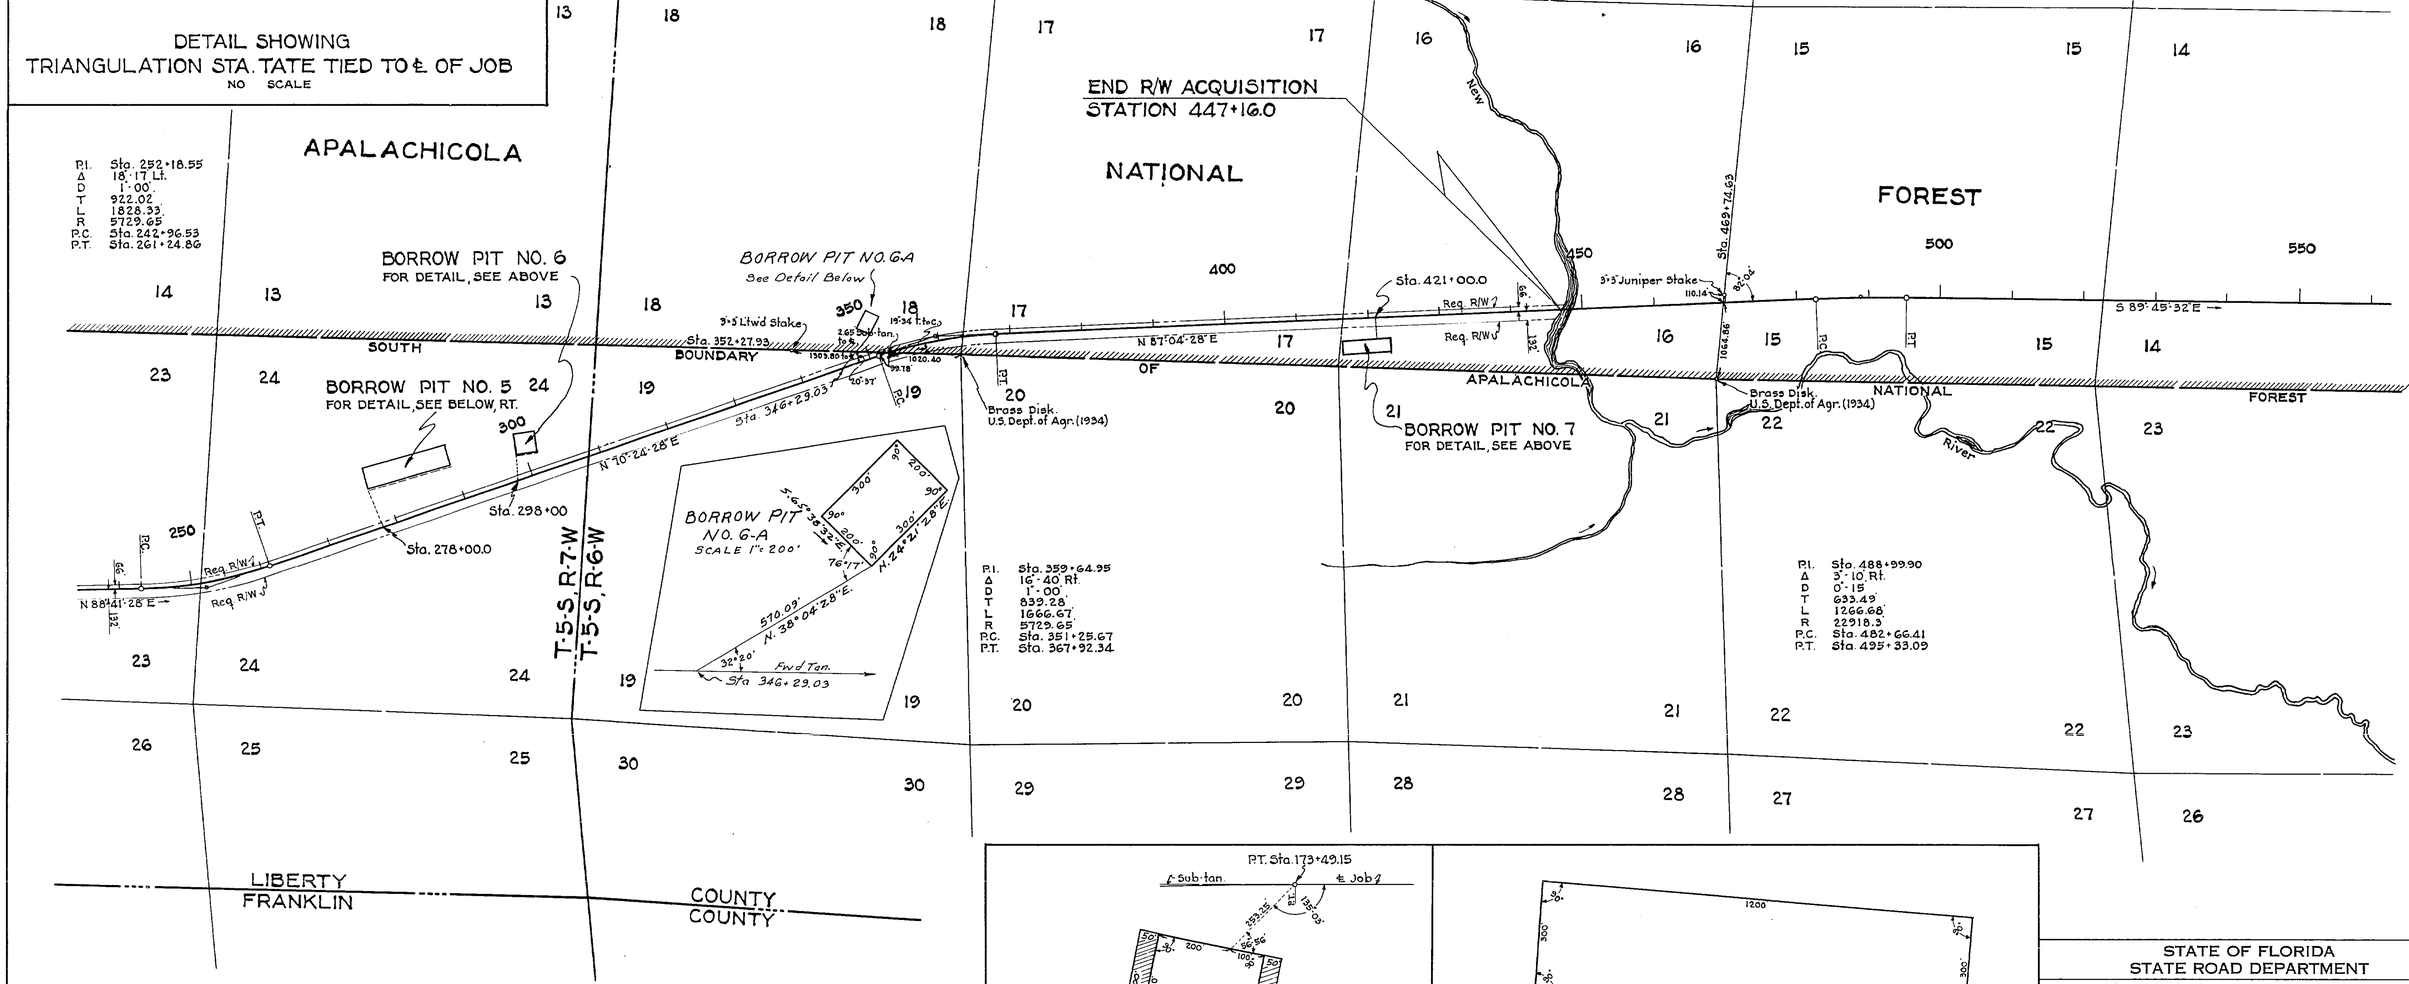

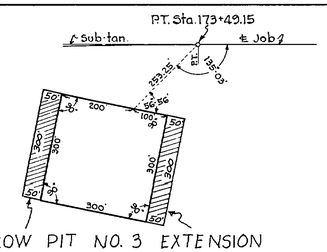

BORROW PIT NO. 3 EXTENSION

BORROW PIT NO. 3
Scale: 1" = 200'

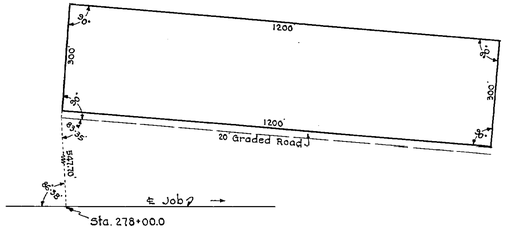

BORROW PIT NO. 5
Scale: 1" = 200'

STATE OF FLORIDA
STATE ROAD DEPARTMENT

RIGHT OF WAY MAP

SECTION No. 56061-2501
ROAD No. 22 LIBERTY COUNTY

SCALE 1"=1000'	NAMES	DATES	APPROVED BY
DRAWN			
TRACED	W.P.	12-17-58	DIVISION ENGINEER
INDEXED			
REVISED	A.W.C. J.H.P.	7-2-59 1-29-61	2-16-59 CHIEF STATE HIGHWAY ENGINEER
REVISED			

SUMATRA TO NEW RIVER