FED. ROAD DIV. No.	STATE	PROJECT No.	FISCAL YEAR	SHEET No.
3	FLA.	56061-2503		1

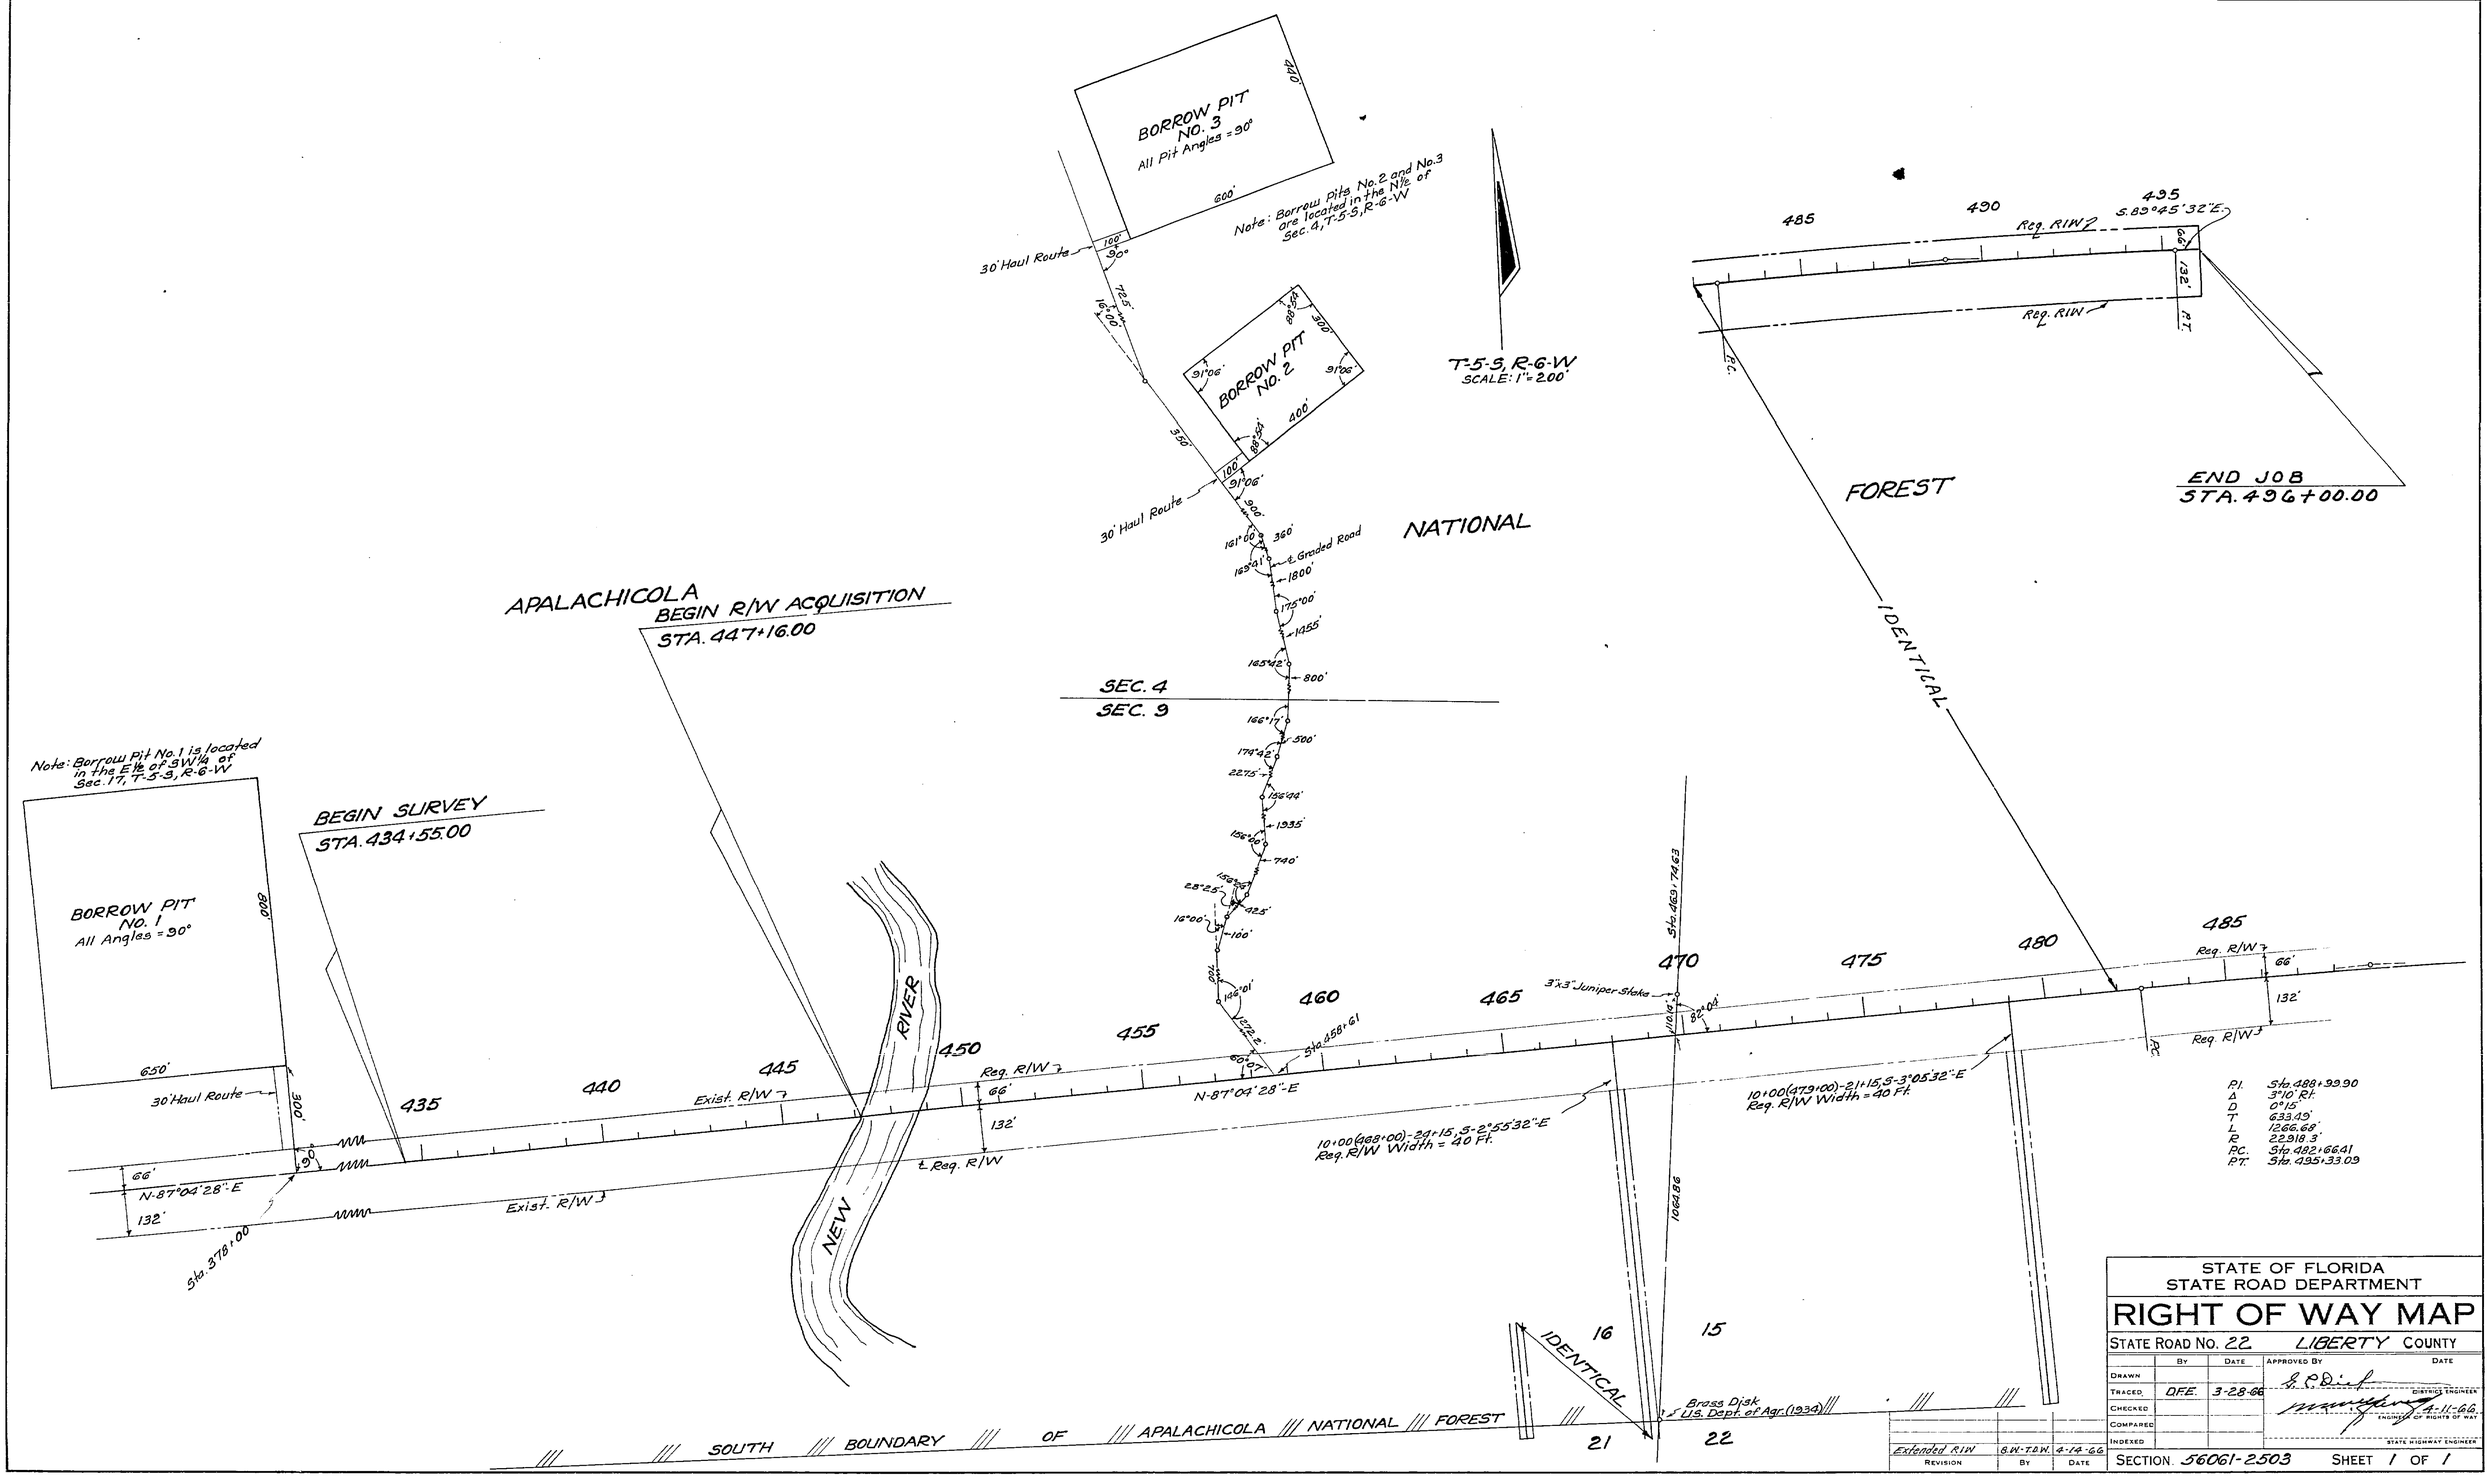

Revision	By	Date
Extended R/W	G.W.-T.D.W.	4-14-66

STATE OF FLORIDA
STATE ROAD DEPARTMENT

RIGHT OF WAY MAP

STATE ROAD No. 22 LIBERTY COUNTY

	By	Date	Approved By	Date
Drawn				
Traced	D.F.E.	3-28-66		District Engineer
Checked				4-11-66
Compared				Engineer of Rights of Way
Indexed				State Highway Engineer

SECTION 56061-2503 SHEET 1 OF 1

WEST OF OWENS BRIDGE TO EAST APPROX. 1.2 MILES