FED. ROAD DIV. No.	STATE	PROJECT No.	FISCAL YEAR	SHEET No.
3	FLA.	56502-2602	66	1

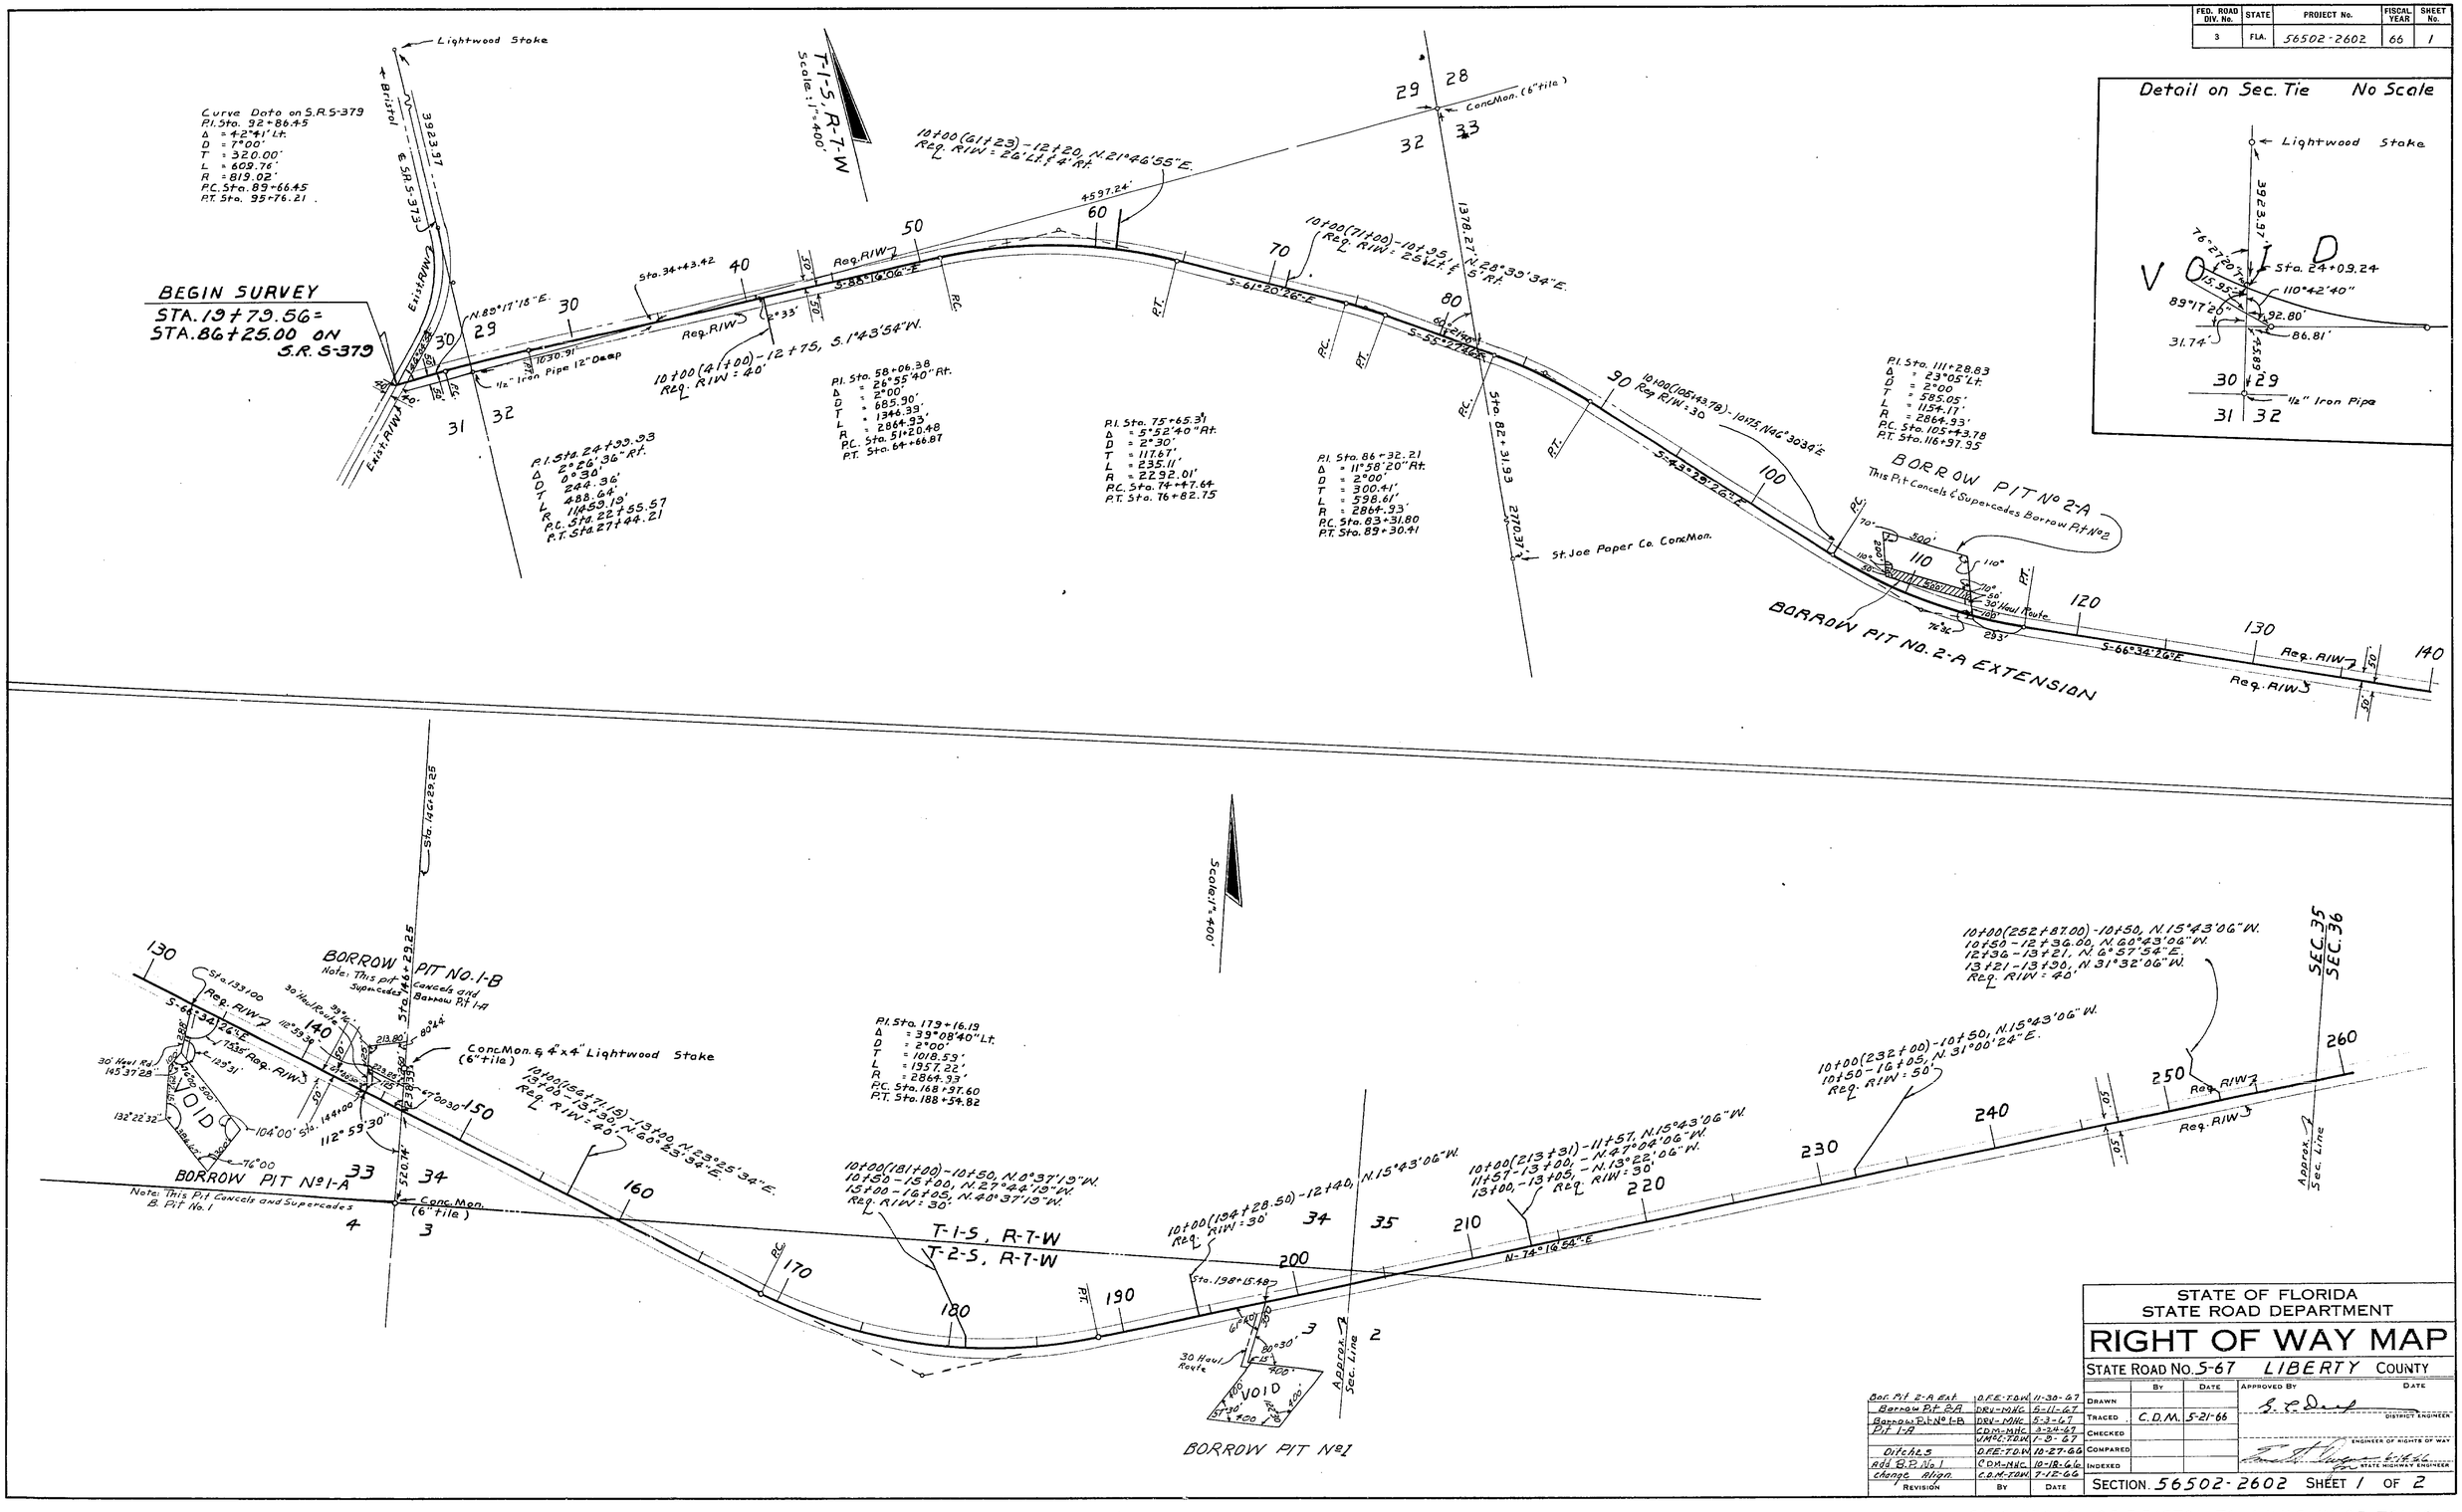

Revision	By	Date
Bor. Pit 2-A Ext.	D.F.E.-T.D.W.	11-30-67
Borrow Pit 2A	DRY-MWC	5-11-67
Borrow Pit No 1-B	DRY-MWC	5-3-67
Pit 1-B	C.D.M.-MWC	3-24-67
	J.M.P.C.-T.D.W.	1-3-67
Ditches	D.F.E.-T.D.W.	10-27-66
Add B.P. No 1	C.D.M.-MWC	10-18-66
change Align.	C.D.M.-T.D.W.	7-12-66

STATE OF FLORIDA
STATE ROAD DEPARTMENT

RIGHT OF WAY MAP

STATE ROAD No. S-67 LIBERTY COUNTY

	By	Date	Approved By	Date
Drawn			S. C. Dunn — District Engineer	
Traced	C.D.M.	5-21-66		
Checked			Engineer of Rights of Way	
Compared				
Indexed			State Highway Engineer	

SECTION 56502-2602 SHEET 1 OF 2

S.R. S-379 S. OF BRISTOL TO 1 MILE W. OF TELOGIA

FED. ROAD DIV. No.	STATE	PROJECT No.	FISCAL YEAR	SHEET No.
3	FLA.	56502-2602	66	2

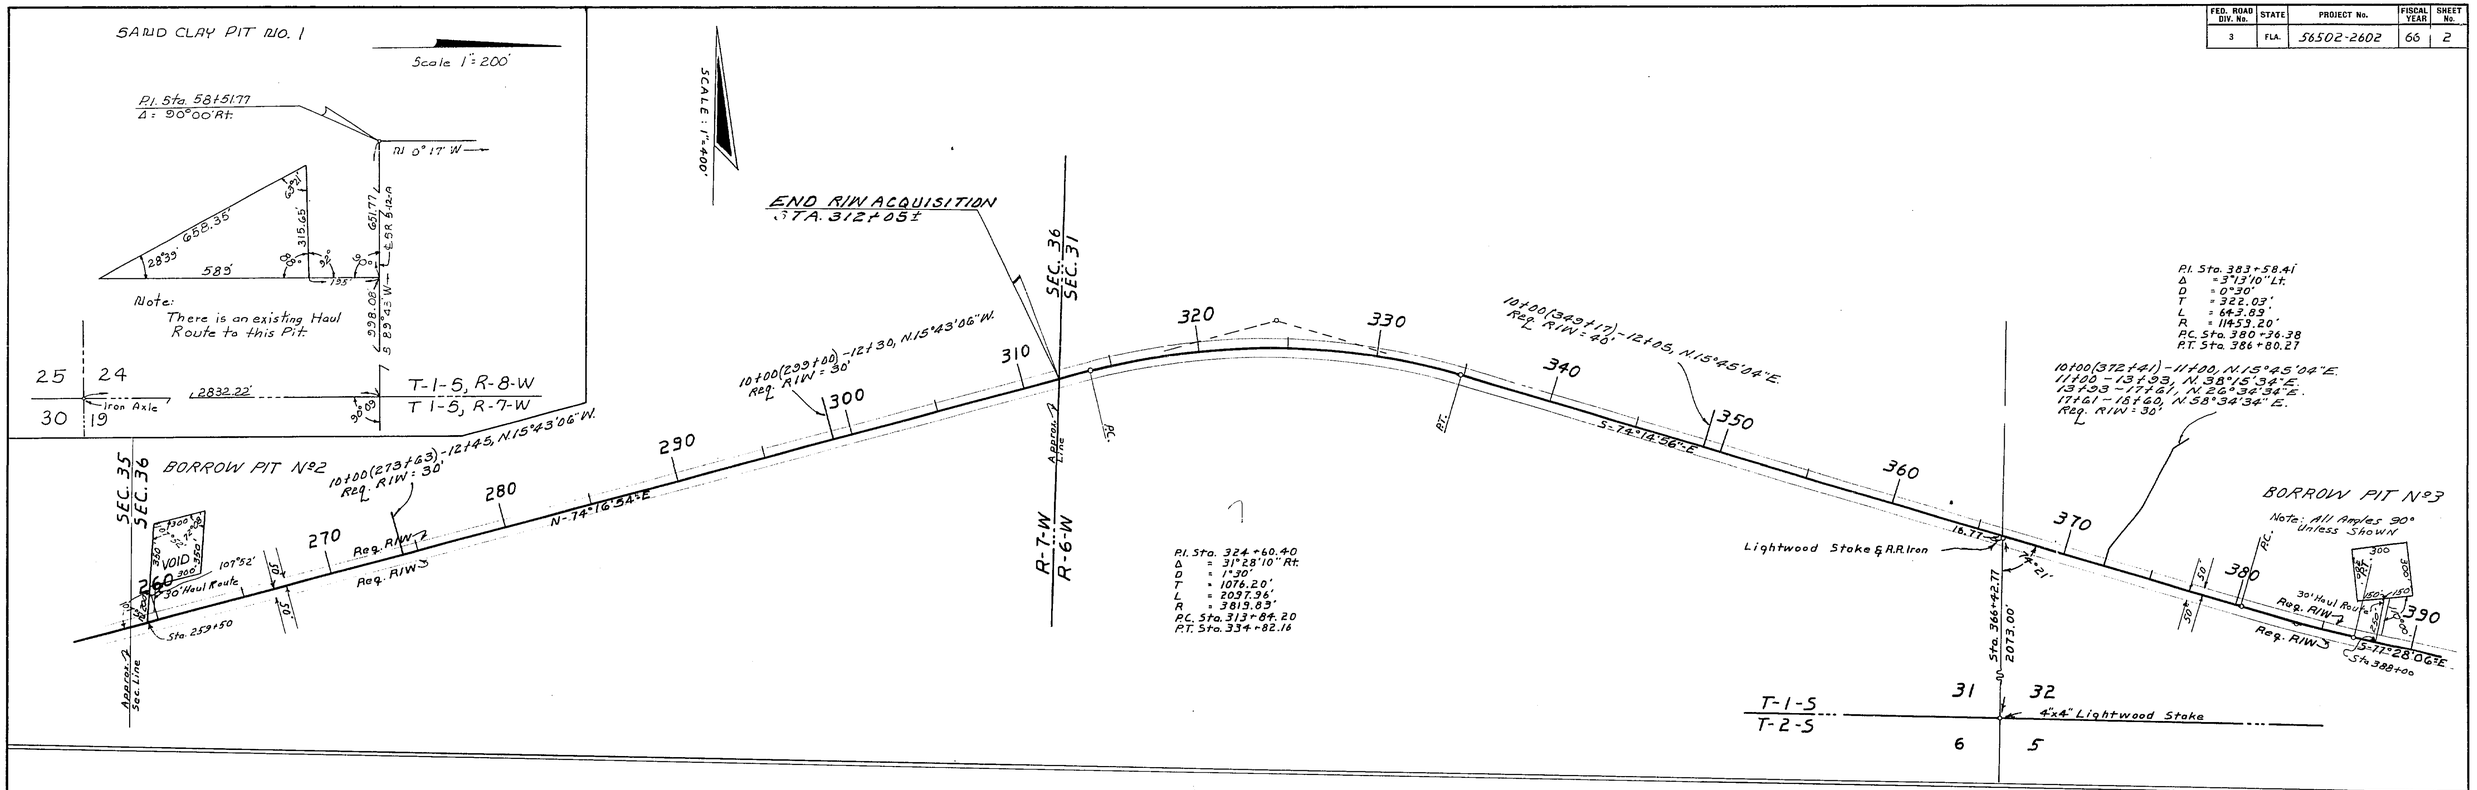

UTILITY POLES					
POWER			TELEPHONE		
STA.	RT.	LT.	STA.	RT.	LT.
51+77	39.6'		51+77	39.6'	
56+26		21.5'	56+26		21.5'
86+73	44.5'		86+73	44.5'	
105+15	50'		105+15	50'	
127+16	6'		127+16	6'	
Owner: Talquin Electric Coop.			Owner: St. Joe Tele. Co.		

REVISION	BY	DATE
Sand-Clay Pit	GV-MHC	7-11-69
	JO-MHC	4-26-69
	JMcC-T.O.W.	1-9-67
	JMcC-T.O.W.	11-21-66
Ditches	D.F.E.-T.O.W.	10-27-66
Add Pits No 2&3	CDM-MHC	10-18-66

STATE OF FLORIDA
STATE ROAD DEPARTMENT

RIGHT OF WAY MAP

STATE ROAD No. 5-67 LIBERTY COUNTY

	BY	DATE
DRAWN		
TRACED	C.D.M.	5-21-66
CHECKED		
COMPARED		
INDEXED		

APPROVED BY — DATE
DISTRICT ENGINEER
ENGINEER OF RIGHTS OF WAY
STATE HIGHWAY ENGINEER

SECTION 56502-2602 SHEET 2 OF 2

S.R. 5-379 S. OF BRISTOL TO 1 MILE W. OF TELOGIA