FED. ROAD DIV. No.	STATE	SEC. AND JOB No.	FISCAL YEAR	SHEET No.	TOTAL SHEETS
3	FLA.	56503-2601		1	1

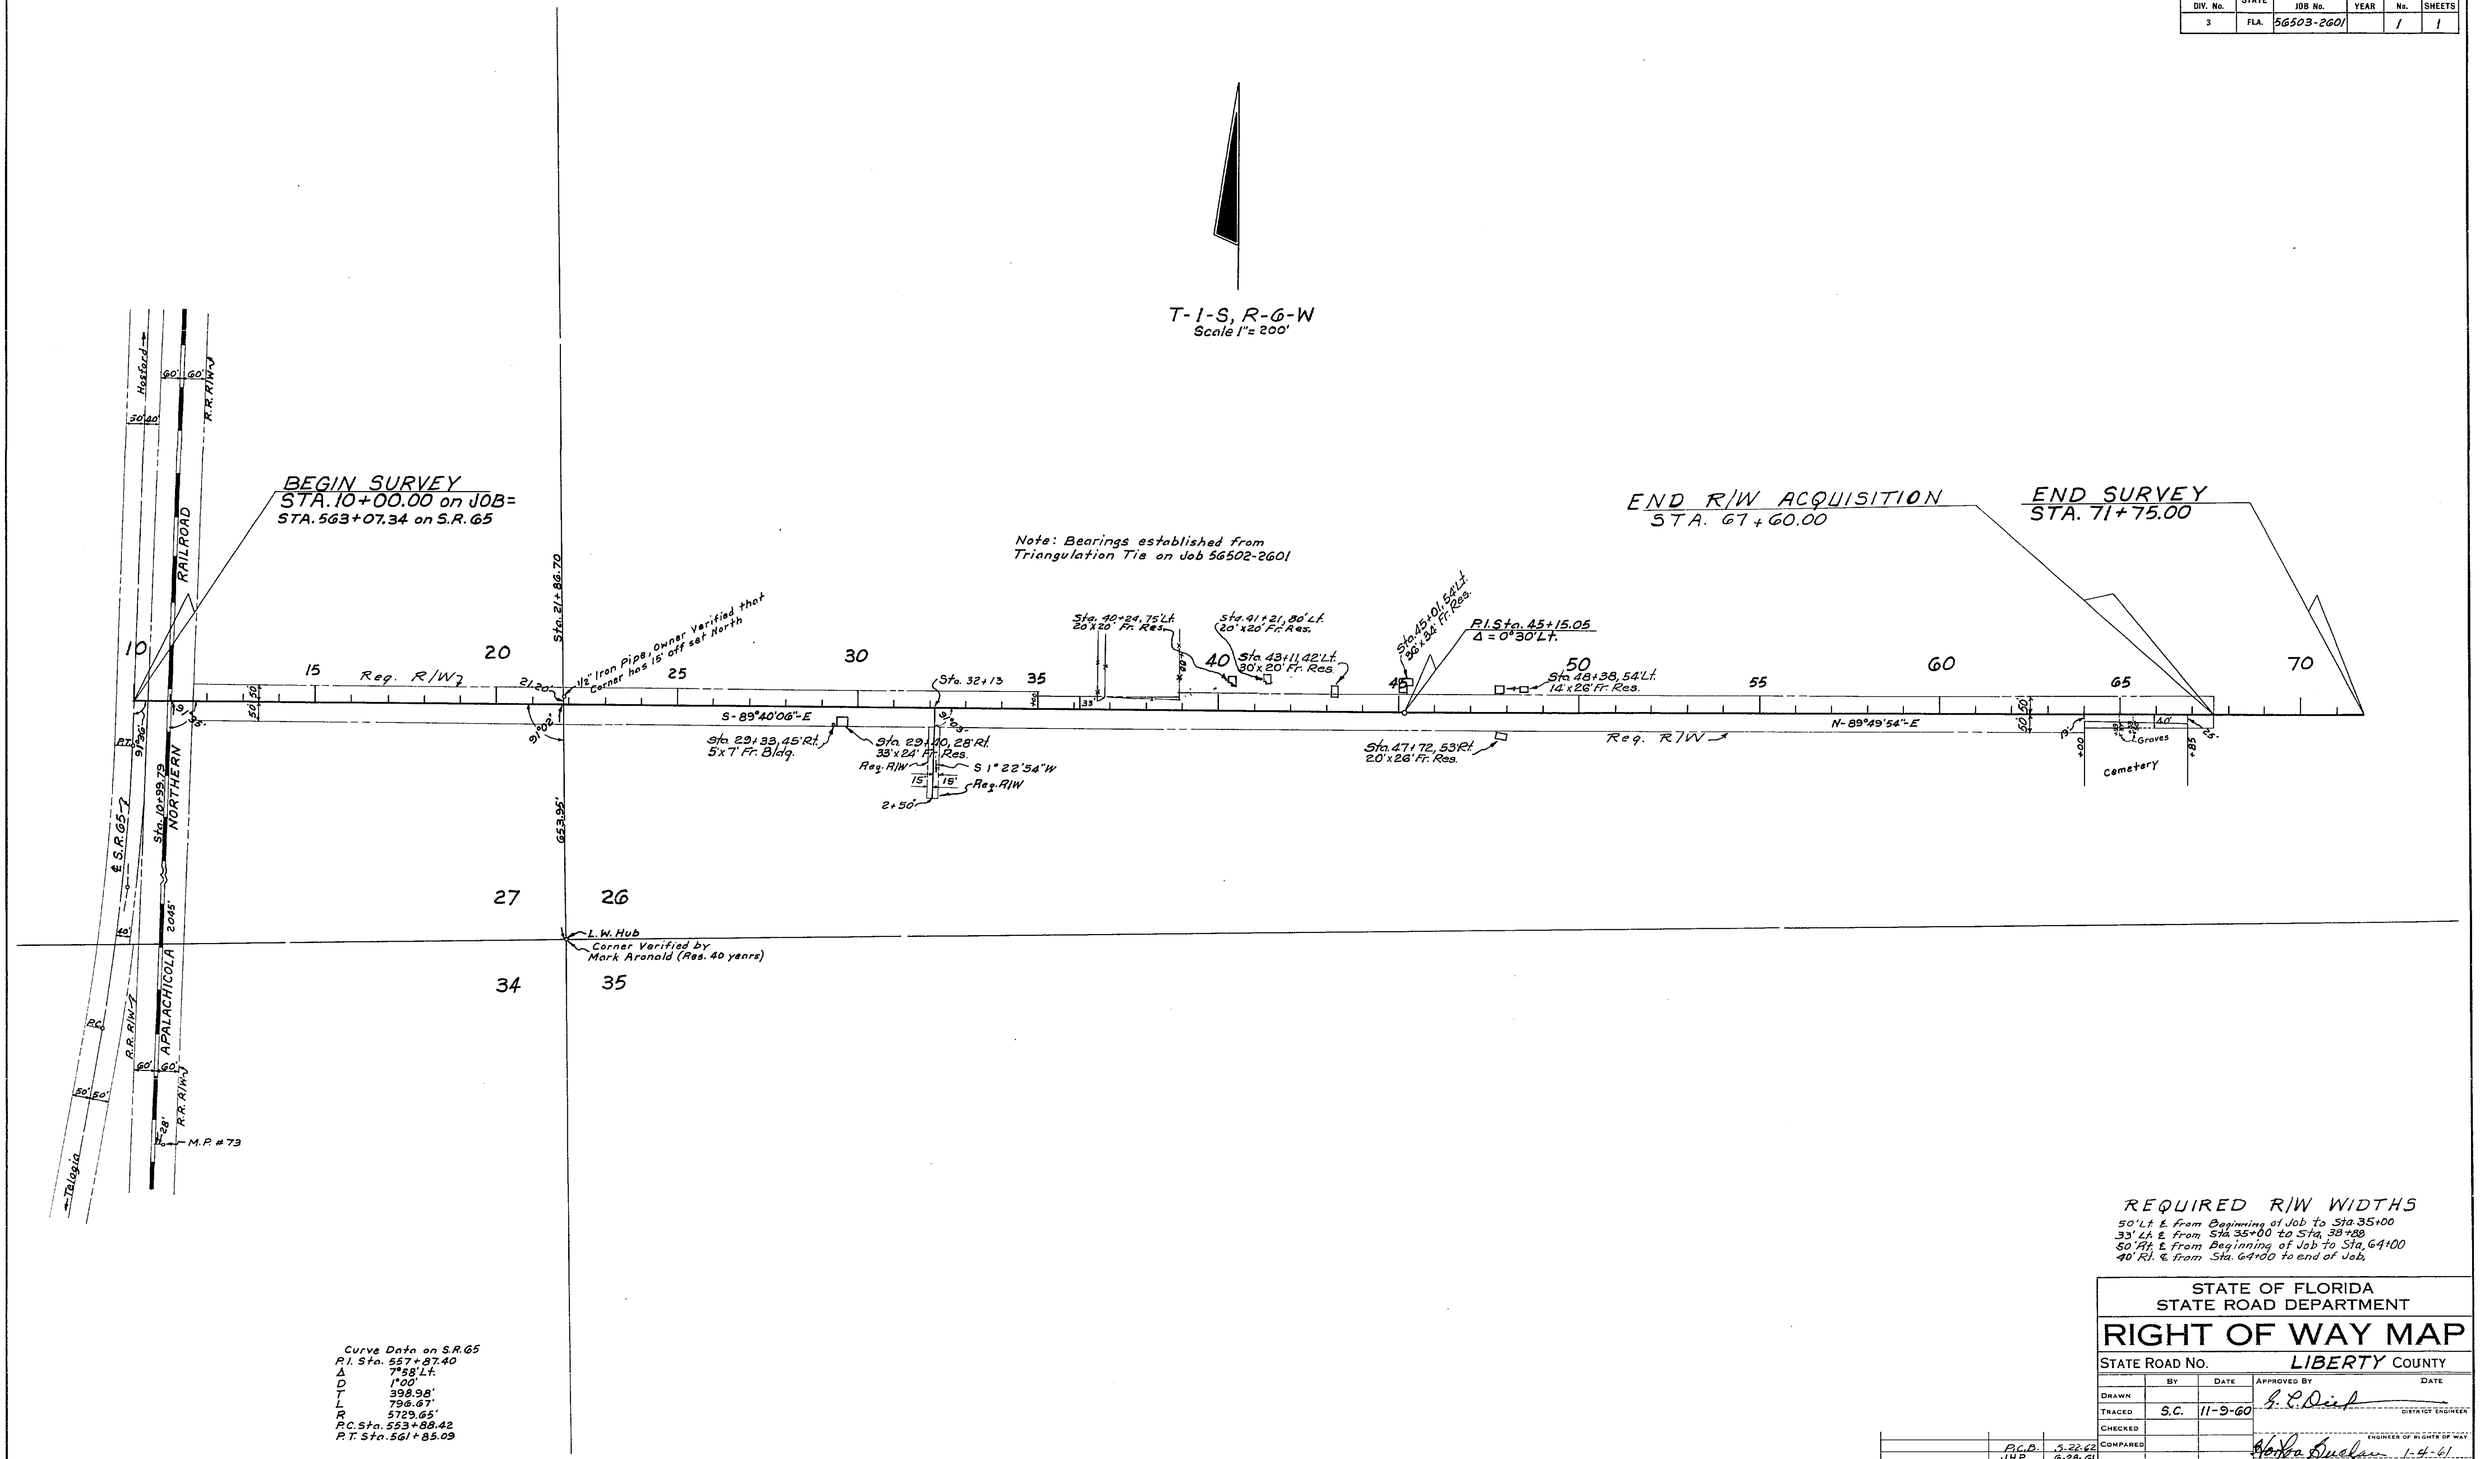

Curve Data on S.R. 65
P.I. Sta. 557+87.40
Δ 7°58' Lt.
D 1°00'
T 398.98'
L 796.67'
R 5729.65'
P.C. Sta. 553+88.42
P.T. Sta. 561+85.09

REQUIRED R/W WIDTHS
50' Lt. ℄ from Beginning of Job to Sta. 35+00
33' Lt. ℄ from Sta. 35+00 to Sta. 38+88
50' Rt. ℄ from Beginning of Job to Sta. 64+00
40' Rt. ℄ from Sta. 64+00 to end of Job.

STATE OF FLORIDA
STATE ROAD DEPARTMENT

RIGHT OF WAY MAP

STATE ROAD NO. LIBERTY COUNTY

	BY	DATE	APPROVED BY	DATE
DRAWN			G. L. Dick	DISTRICT ENGINEER
TRACED	S.C.	11-9-60		
CHECKED				ENGINEER OF RIGHTS OF WAY
COMPARED			Horace Buchan	1-4-61
INDEXED			for	STATE HIGHWAY ENGINEER

REVISION	BY	DATE
	P.C.B.	5-22-62
	J.H.P.	6-28-61
	J.H.P.	6-22-61

SECTION. 56503-2601 SHEET 1 OF 1

BURLINGTON ROAD